





PREPARED BY:	RECOMMENDING APPROVAL:	APPROVED BY:	PROJECT TITLE/LOCATION
BERNIE B. DEMIAO	BIENVENIDO C. BARRERA Jr.	LEMUEL PHONOR	SILAGO RIDGE TO REEF ECO-EXPERIENCE PROJECT (SIRREEP): PROMOTING SUSTAINABILITY THROUGH ECO-HERITAGE TOURISM
ARCHITECT/DRAFTSMAN	MUNICIPAL ENGINEER	MUNICIPAL MAYOR	LOCATION: SILAGO, SOUTHERN LEYTE

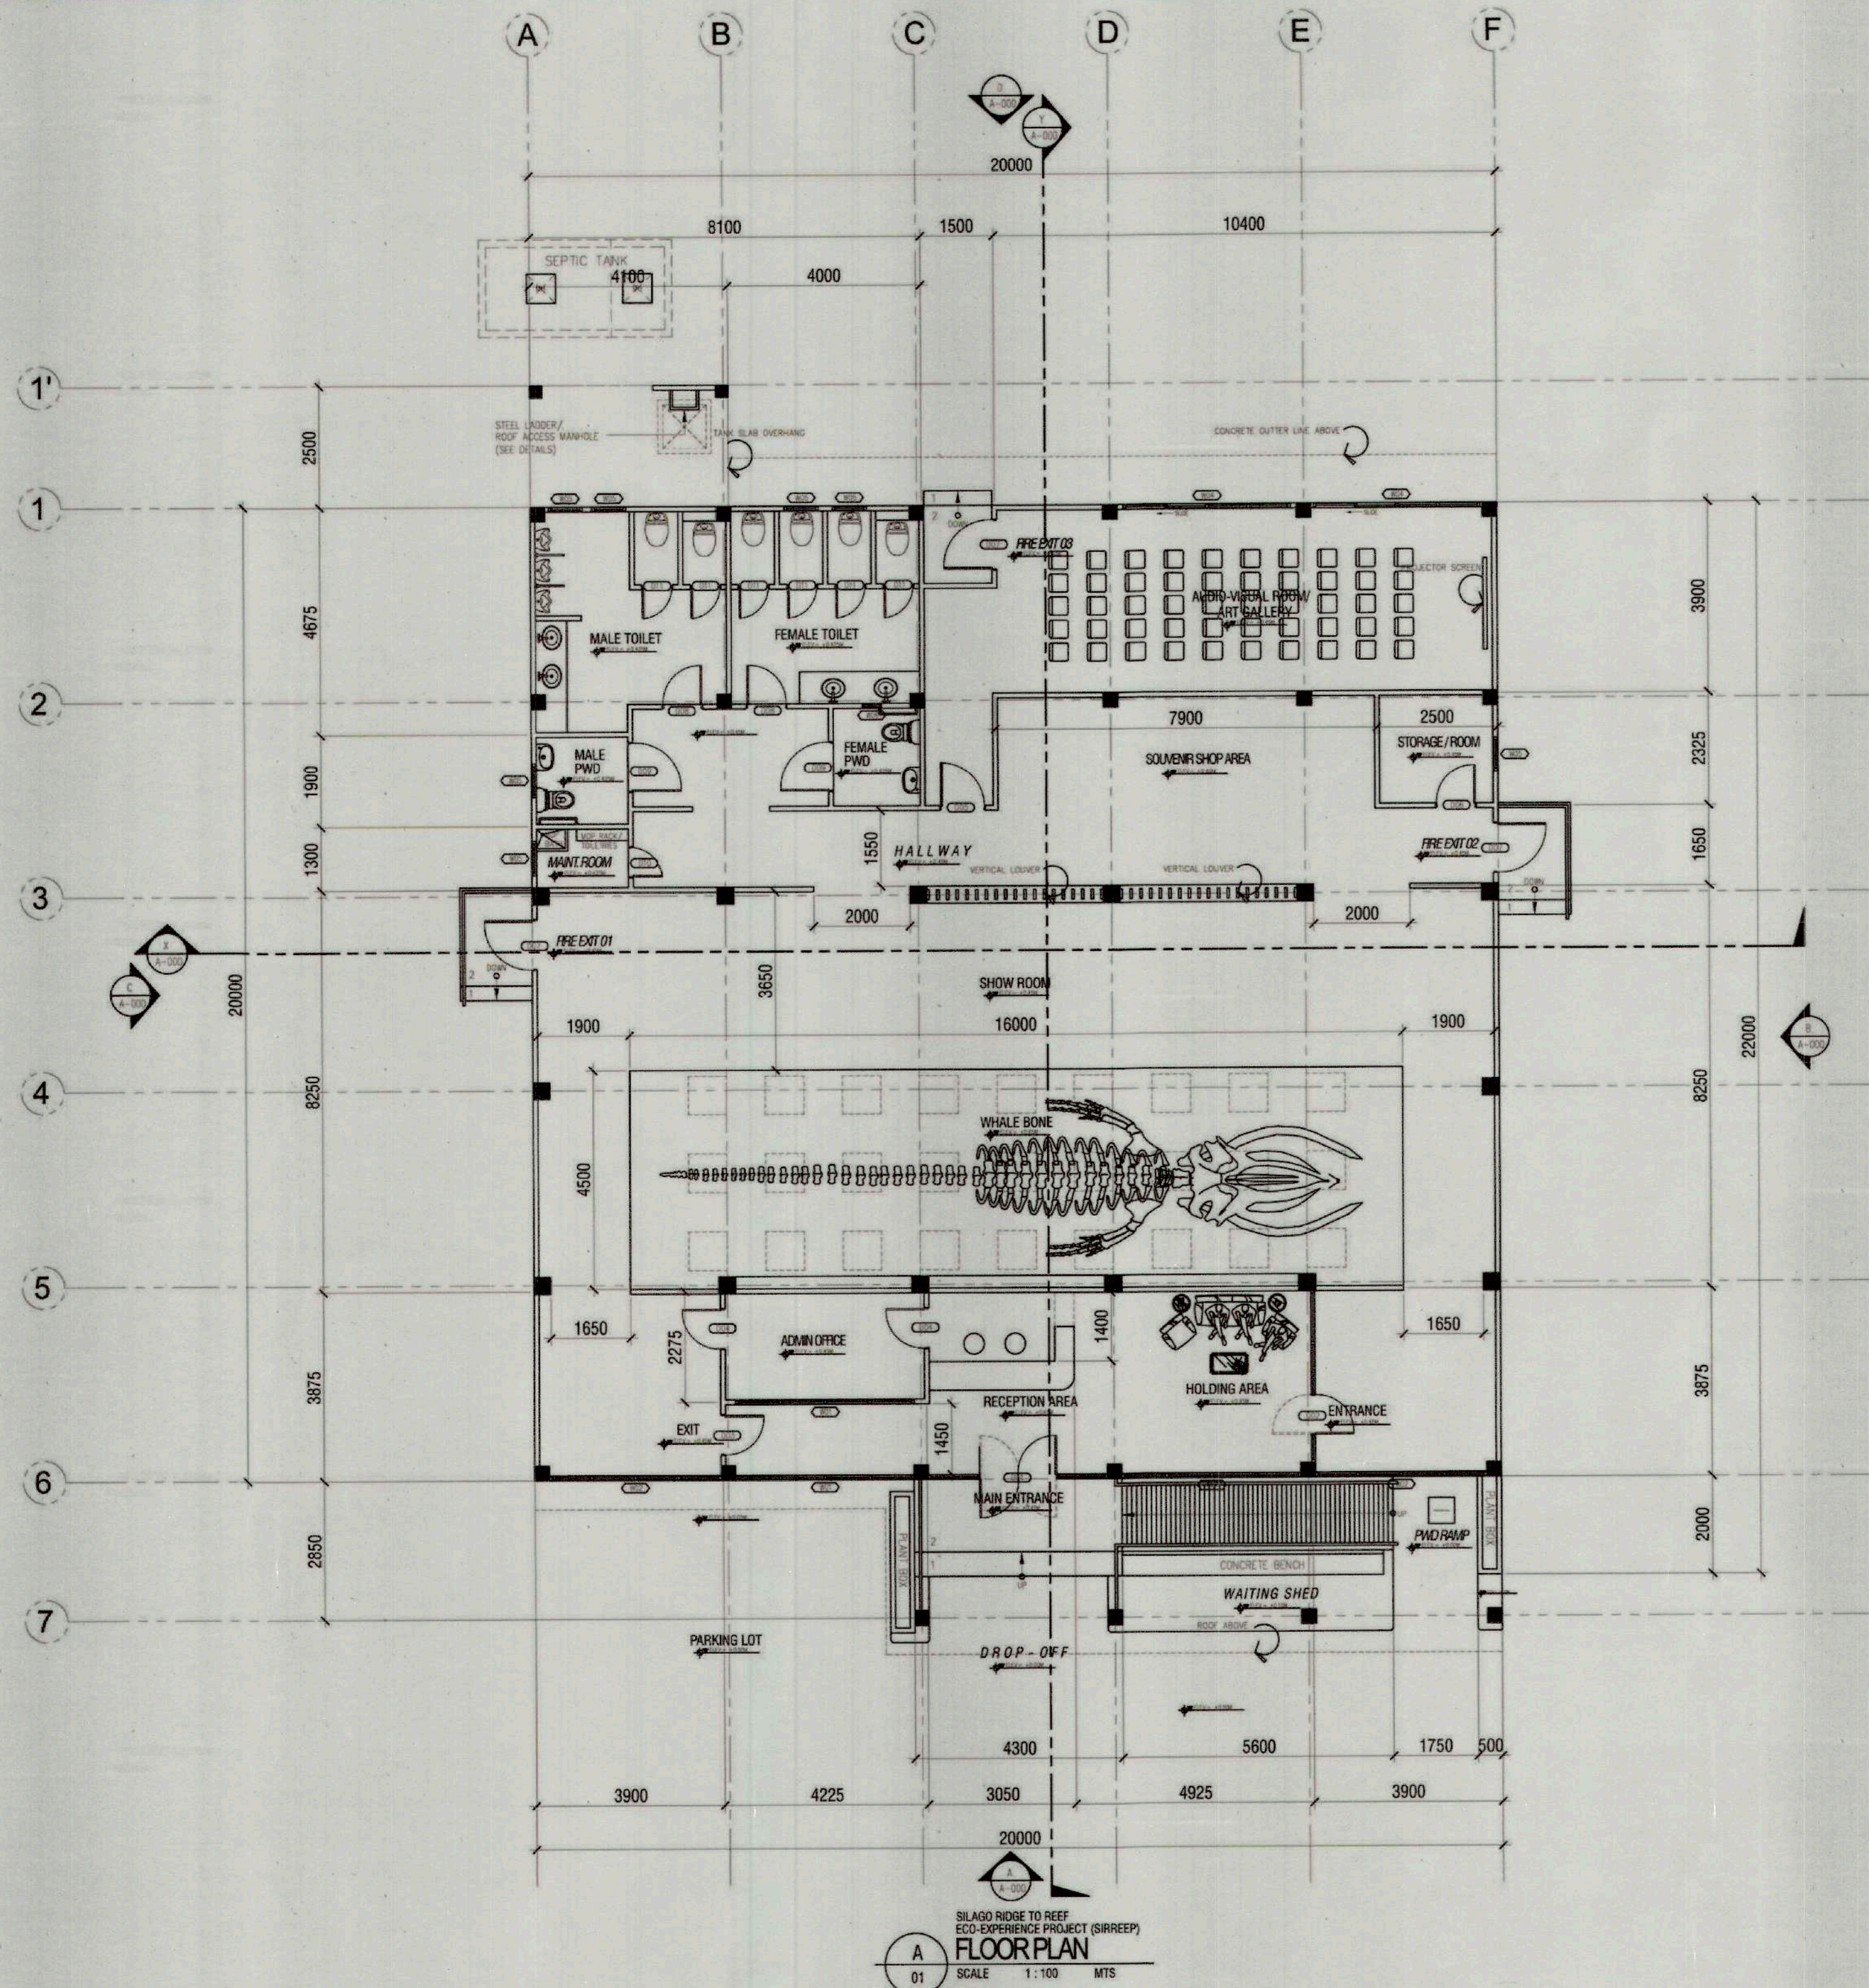


TIEZA
TOURISM INFRASTRUCTURE AND
ENTERPRISE ZONE AUTHORITY
6th & 7th FLOORS TOWER-1, DOUBLE DRAGON PLAZA,
DOUBLE DRAGON MERIDIAN PARK MACAPAGAL AVENUE
CORNER EDSA EXTENSION BAY AREA, PASAY CITY 1308

PROJECT EVALUATION AND PLANNING DEPARTMENT		RECOMMENDING APPROVAL:	APPROVED:	SHEET NO.
CHECKED BY:	REVIEWED BY:			A 01 02 28
RADY E. ADAME	JEOFFREY L. MACALALAD	GREGORY A. OLLER	MARK T. LAPID	
MANAGER PROJECT PLANNING & DESIGN DIVISION	MANAGER PROJECT EVALUATION & PLANNING DEPARTMENT	ASSISTANT CHIEF OPERATING OFFICER ARCHITECTURAL & ENGINEERING SERVICES SECTOR	CHIEF OPERATING OFFICER	

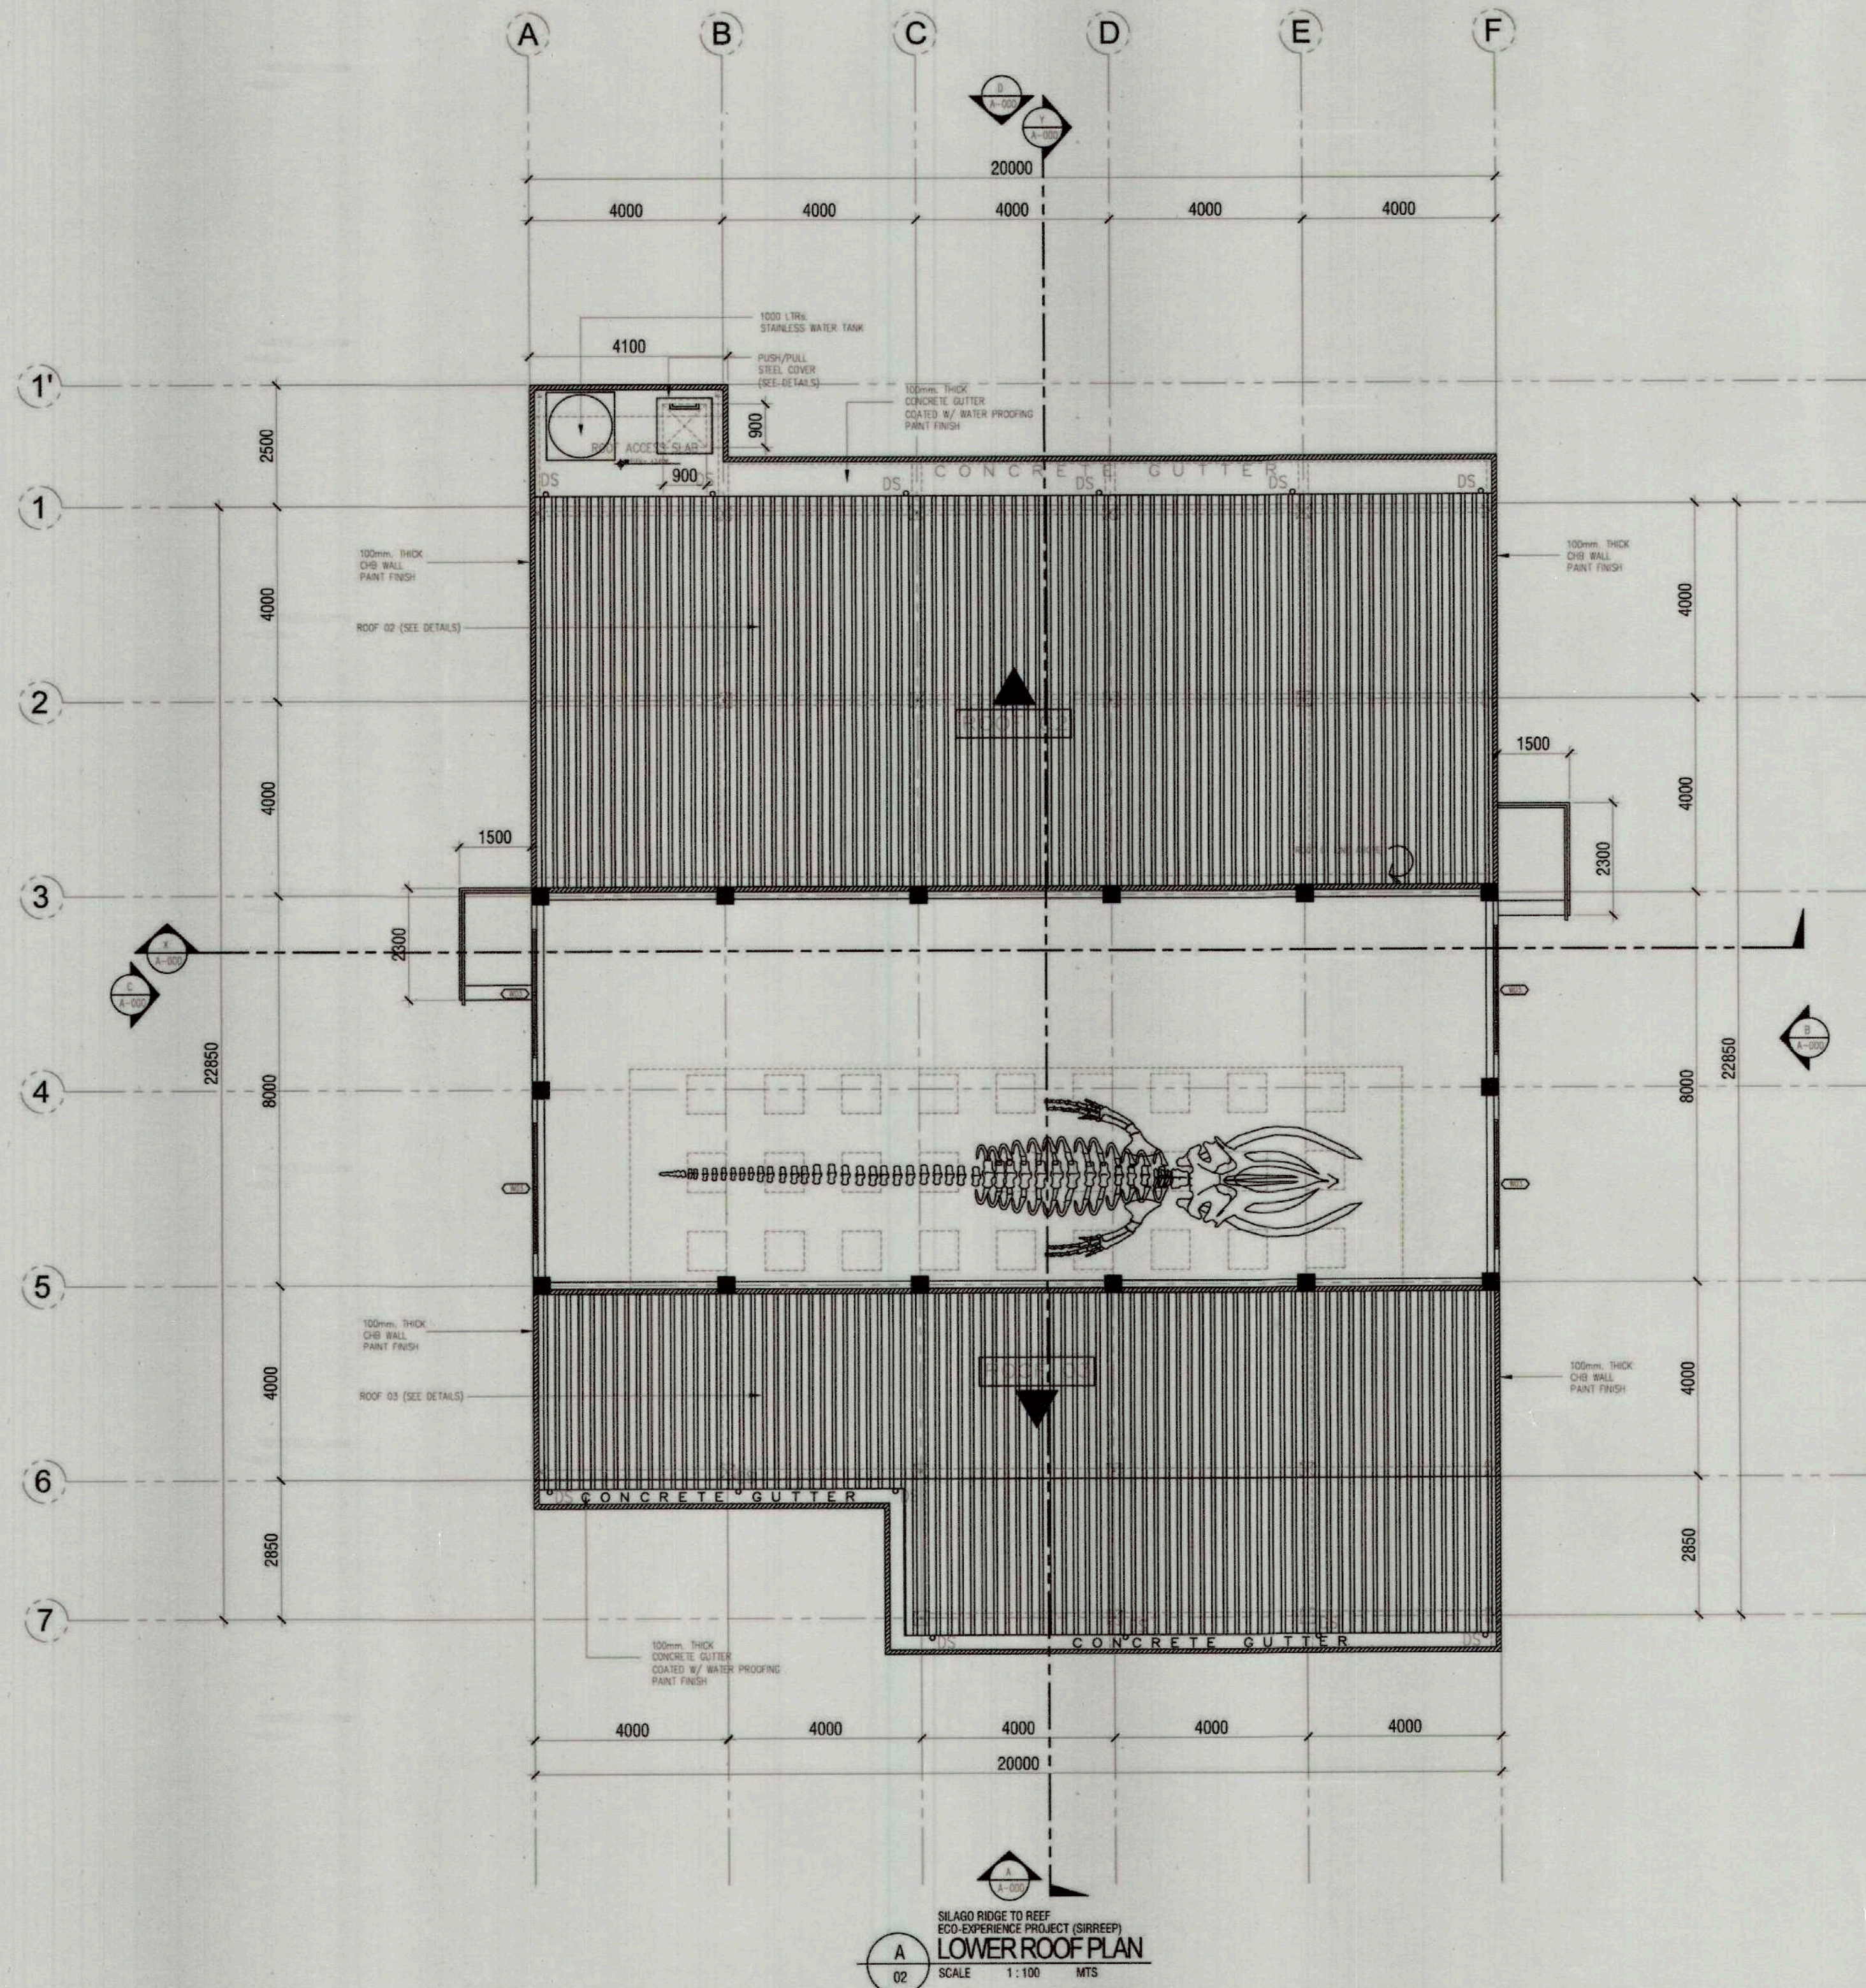

SILAGO RIDGE TO REEF
ECO-EXPERIENCE PROJECT (SIRREEP)
LOWER ROOF PLAN
SCALE 1:100 MTS

MUNICIPALITY OF SILAGO OFFICIAL SEAL	PREPARED BY:	RECOMMENDING APPROVAL:	APPROVED BY:	PROJECT TITLE/LOCATION	TIEZA TOURISM INFRASTRUCTURE AND ENTERPRISE ZONE AUTHORITY 8th & 7th FLOORS TOWER-1, DOUBLE DRAGON PLAZA, DOUBLE DRAGON MERIDIAN PARK MACAPAGAL AVENUE CORNER EDSA EXTENSION BAY AREA, PASAY CITY 1308	PROJECT EVALUATION AND PLANNING DEPARTMENT		RECOMMENDING APPROVAL:	APPROVED:	SHEET NO. A 02 03 28
	BERNIE B. DEMIAO ARCHITECT/DRAFTSMAN	BIENVENIDO C. BARRERA Jr. MUNICIPAL ENGINEER	LEMUEL PHONOR MUNICIPAL MAYOR	SILAGO RIDGE TO REEF ECO-EXPERIENCE PROJECT (SIRREEP): PROMOTING SUSTAINABILITY THROUGH ECO-HERITAGE TOURISM LOCATION: SILAGO, SOUTHERN LEYTE		CHECKED BY: RADY E. ADAME MANAGER PROJECT PLANNING & DESIGN DIVISION	REVIEWED BY: JEFFREY L. MACALALAD MANAGER PROJECT EVALUATION & PLANNING DEPARTMENT	GREGORY A. OLLER ASSISTANT CHIEF OPERATING OFFICER ARCHITECTURAL & ENGINEERING SERVICES SECTOR	MARK T. LAPID CHIEF OPERATING OFFICER	

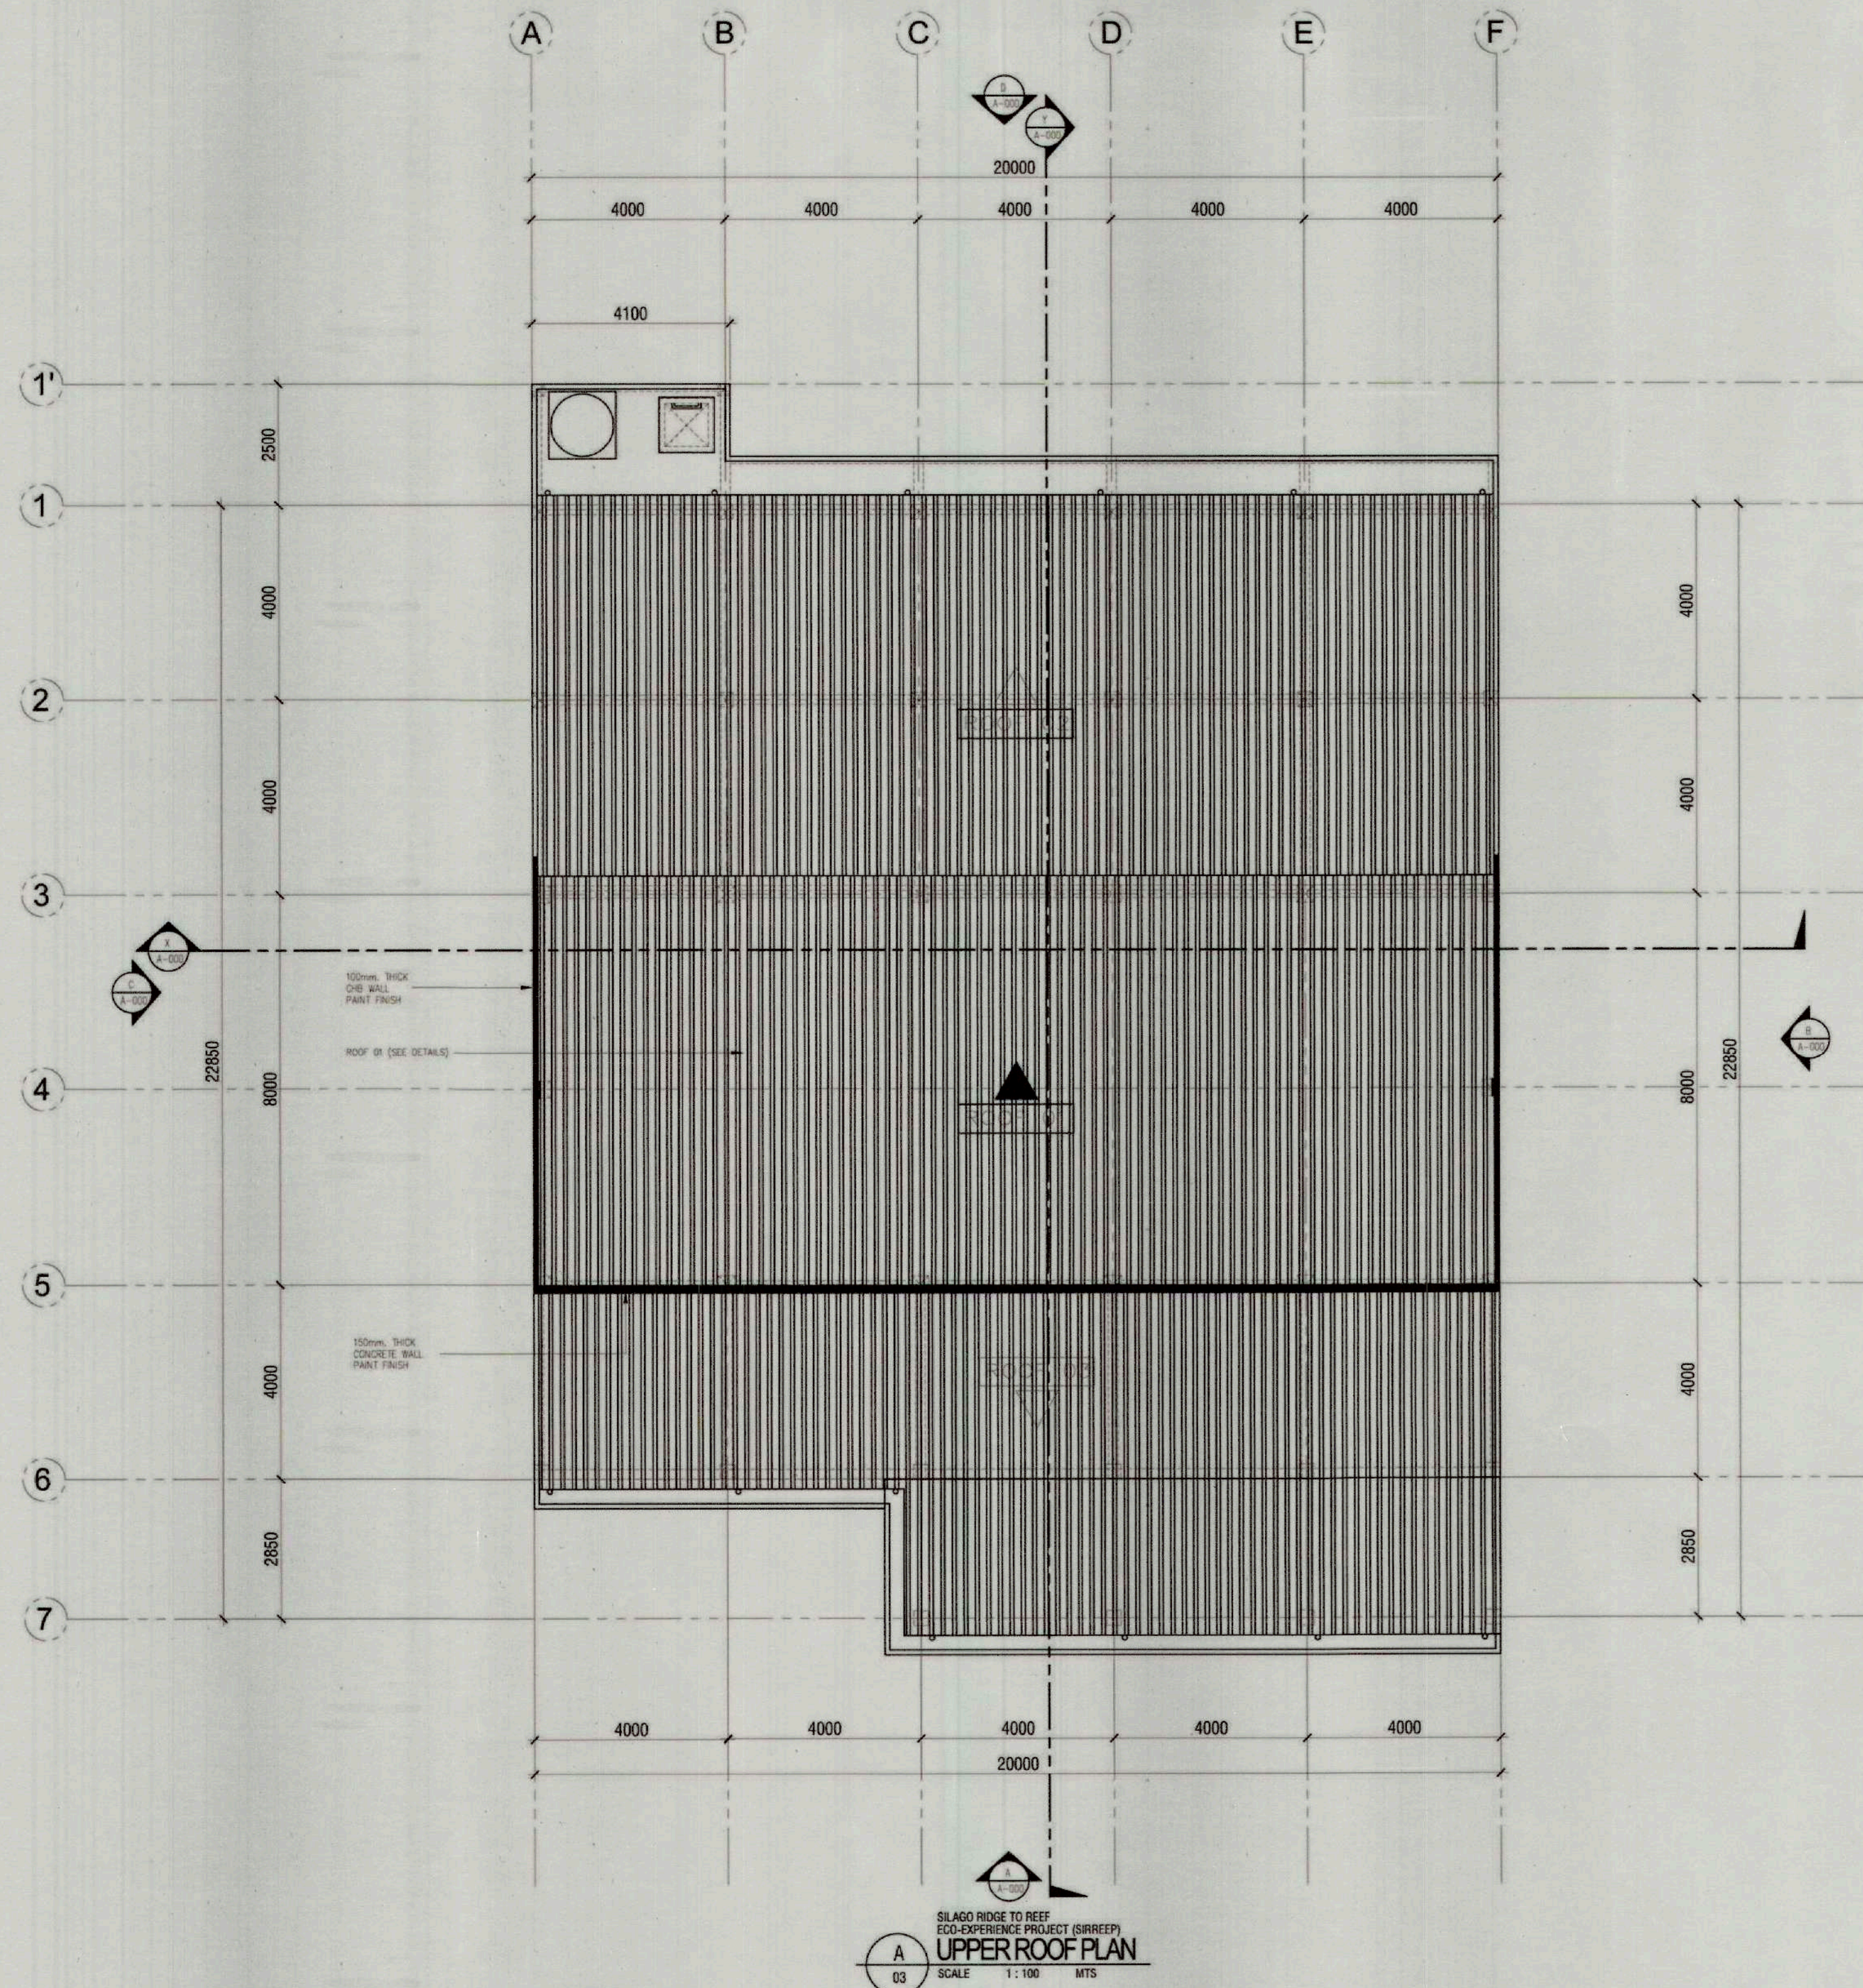

SILAGO RIDGE TO REEF
ECO-EXPERIENCE PROJECT (SIRREEP)
UPPER ROOF PLAN
SCALE 1:100 MTS




PREPARED BY:	RECOMMENDING APPROVAL:	APPROVED BY:	PROJECT TITLE/LOCATION
BERNIE B. DEMIAO	BIENVENIDO C. BARRERA Jr.	LEMUEL PHONOR	SILAGO RIDGE TO REEF ECO-EXPERIENCE PROJECT (SIRREEP): PROMOTING SUSTAINABILITY THROUGH ECO-HERITAGE TOURISM
ARCHITECT/DRAFTSMAN	MUNICIPAL ENGINEER	MUNICIPAL MAYOR	LOCATION: SILAGO, SOUTHERN LEYTE



TIEZA
TOURISM INFRASTRUCTURE AND
ENTERPRISE ZONE AUTHORITY
8th & 7th FLOORS TOWER-1, DOUBLE DRAGON PLAZA,
DOUBLE DRAGON MERIDIAN PARK MACAPAGAL AVENUE
CORNER EDSA EXTENSION BAY AREA, PASAY CITY 1308

PROJECT EVALUATION AND PLANNING DEPARTMENT		RECOMMENDING APPROVAL:	APPROVED:	SHEET NO.
CHECKED BY: RADY E. ADAME	REVIEWED BY: JEOFFREY L. MACALALAD	GREGORY A. OLLER	MARK T. LAPID	A 03 04 28
MANAGER PROJECT PLANNING & DESIGN DIVISION	MANAGER PROJECT EVALUATION & PLANNING DEPARTMENT	ASSISTANT CHIEF OPERATING OFFICER ARCHITECTURAL & ENGINEERING SERVICES SECTOR	CHIEF OPERATING OFFICER	

18-25-01

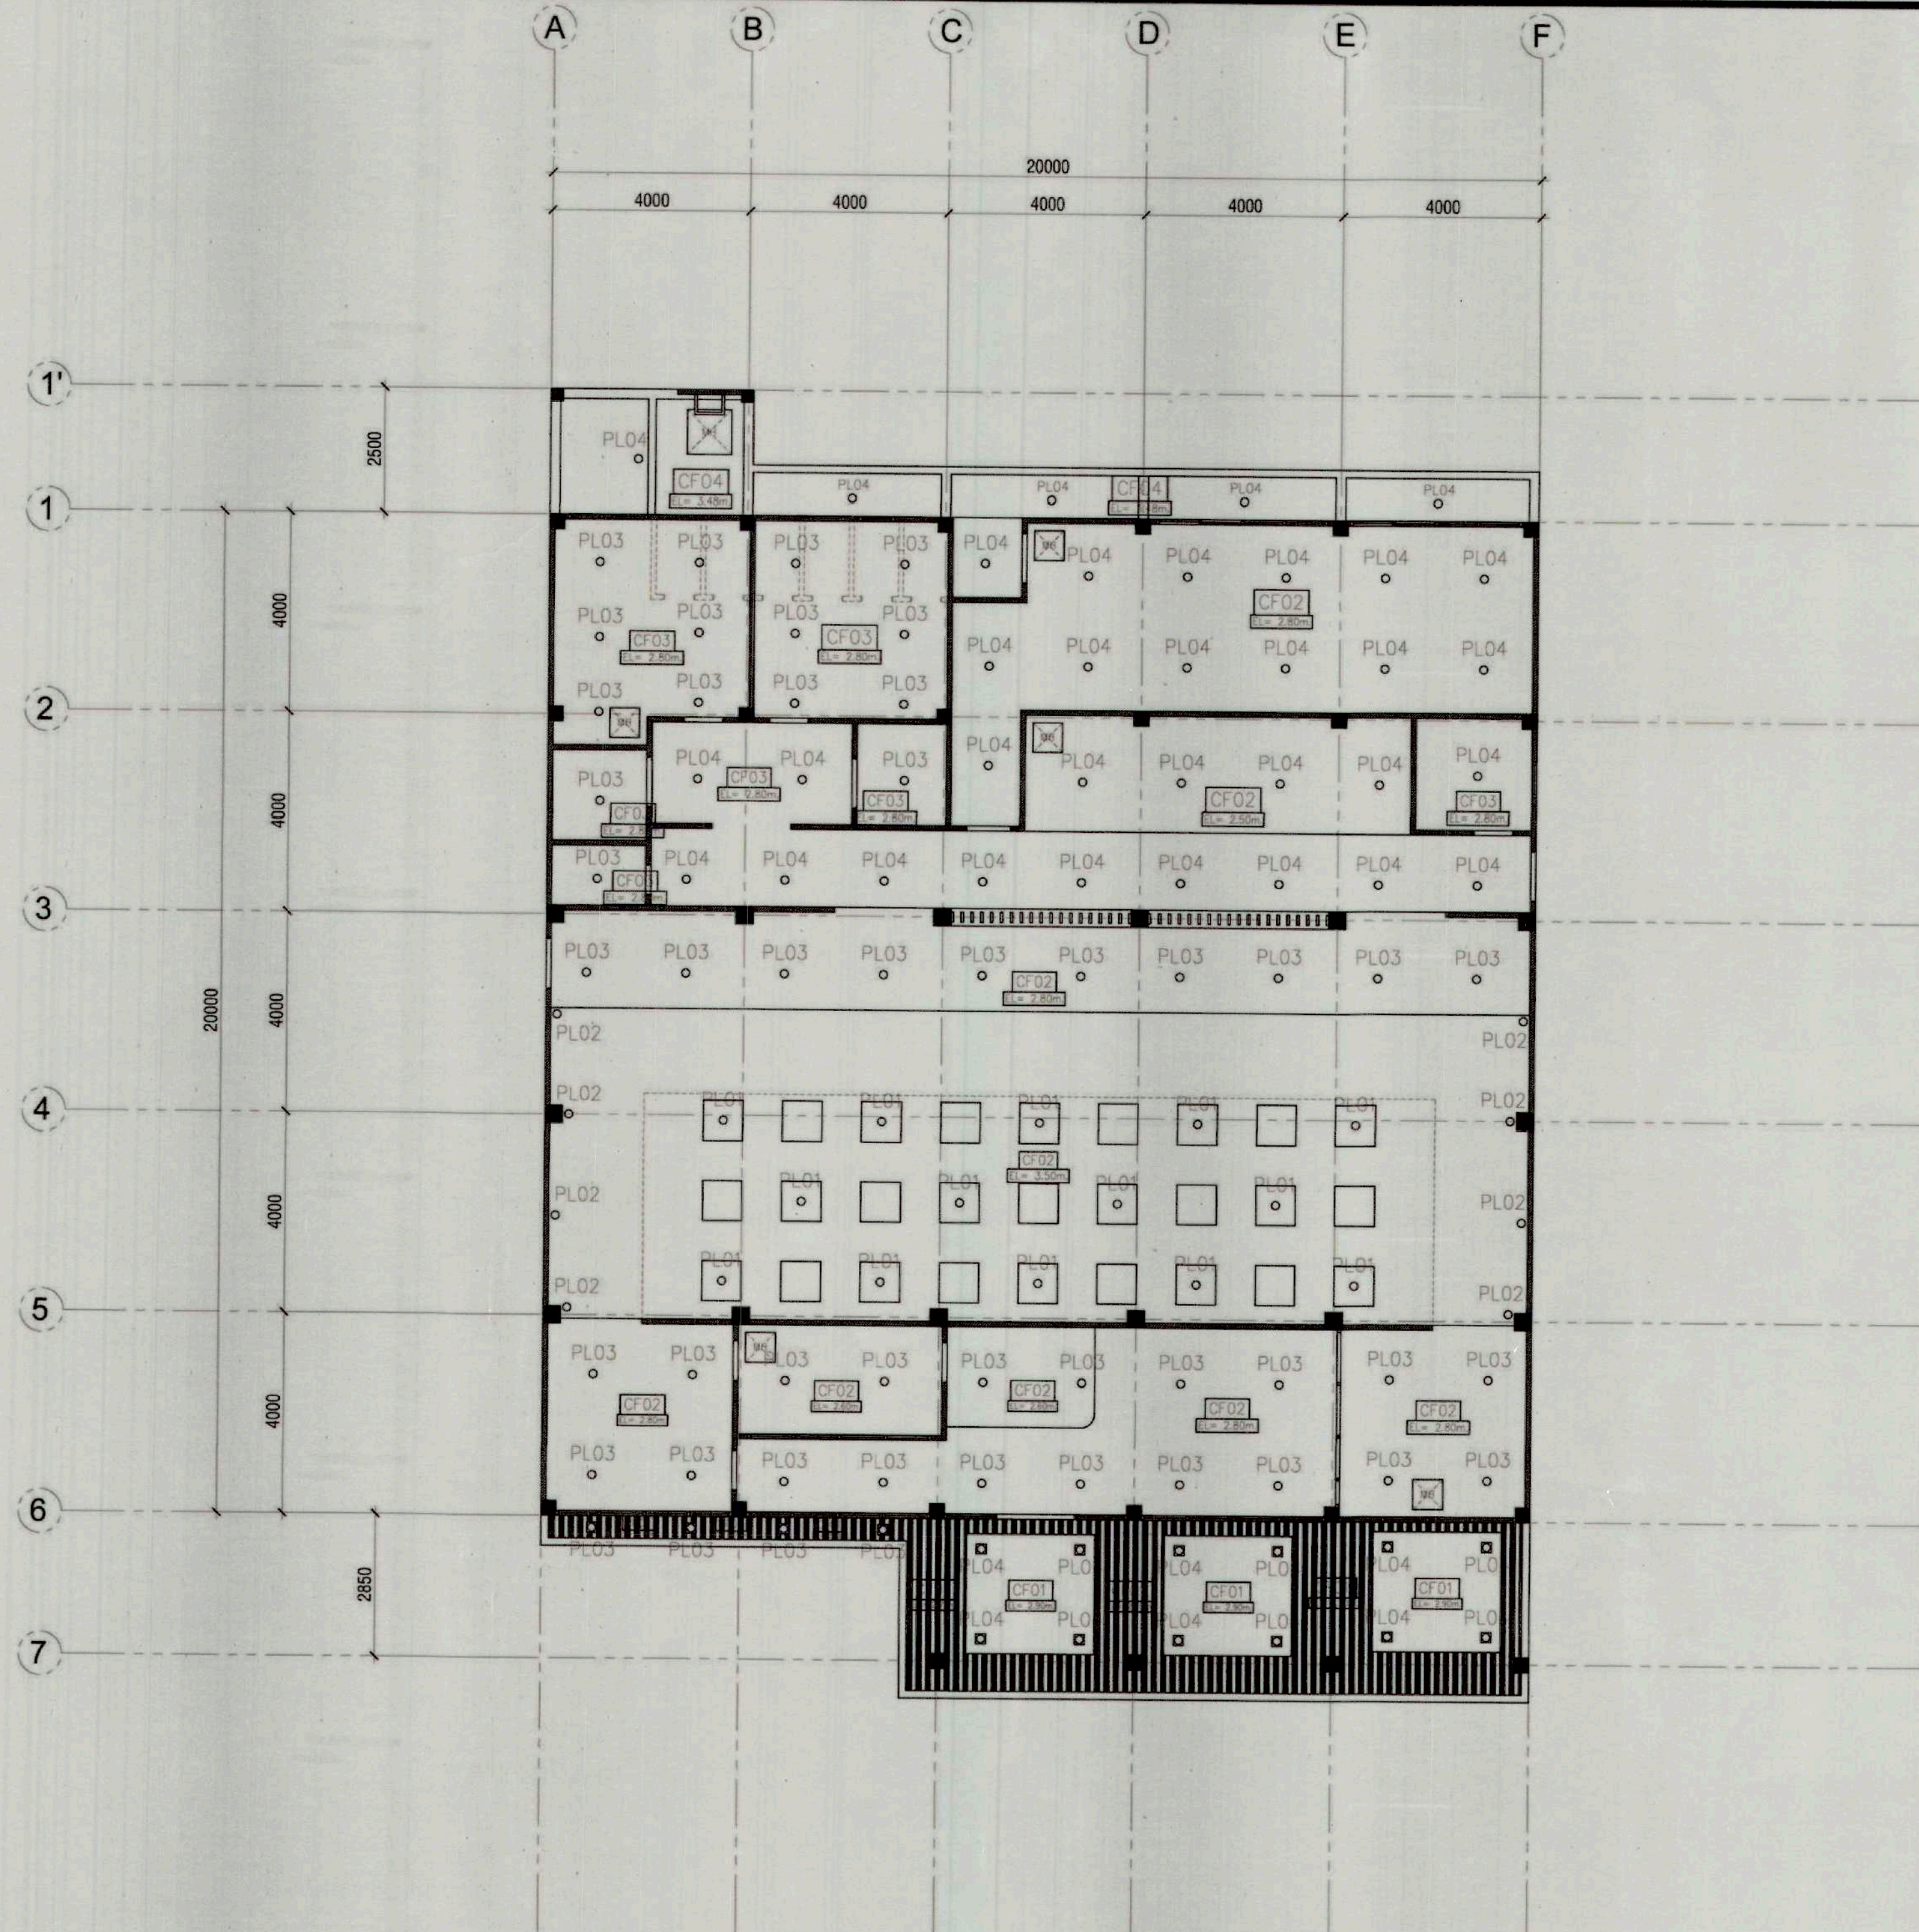

CEILING FINISH LEGEND	
CEILING REFERENCE	DESCRIPTION
CF01	WPC PANEL CEILING
CF02	12mm THICK GYPSUM BOARD PAINT FINISH
CF03	6mm THICK PLYWOOD PAINT FINISH
CF04	GUTTER SLAB SOFFIT PAINT FINISH

LIGHTING LEGEND	
LIGHT REFERENCE	DESCRIPTION
PL01	PIN LIGHT TYPE 01 : DROP LIGHT
PL02	PIN LIGHT TYPE 02 : WALL LAMP
PL03	PIN LIGHT TYPE 03 : WARM LIGHT
PL04	PIN LIGHT TYPE 04 : DAYLIGHT

NOTE : FINAL CEILING FINISH, LIGHTS, OTHER DETAILS & SPECIFICATIONS BY INTERIOR DESIGNER

SILAGO RIDGE TO REEF
ECO-EXPERIENCE PROJECT (SIRREEP)
REFLECTED CEILING PLAN
SCALE 1:100 MTS



PREPARED BY:	RECOMMENDING APPROVAL:	APPROVED BY:	PROJECT TITLE/LOCATION
BERNIE B. DEMIAO ARCHITECT/DRAFTSMAN	BIENVENIDO C. BARRERA Jr. MUNICIPAL ENGINEER	LEMUEL P. HONOR MUNICIPAL MAYOR	SILAGO RIDGE TO REEF ECO-EXPERIENCE PROJECT (SIRREEP): PROMOTING SUSTAINABILITY THROUGH ECO-HERITAGE TOURISM LOCATION: SILAGO, SOUTHERN LEYTE




TIEZA
TOURISM INFRASTRUCTURE AND
ENTERPRISE ZONE AUTHORITY
6th & 7th FLOORS TOWER-1, DOUBLE DRAGON PLAZA,
DOUBLE DRAGON MERIDIAN PARK, MACAPAGAL AVENUE
CORNER EDSA EXTENSION BAY AREA, PASAY CITY 1308

PROJECT EVALUATION AND PLANNING DEPARTMENT	
CHECKED BY: RADY E. ADAME MANAGER PROJECT PLANNING & DESIGN DIVISION	REVIEWED BY: JEFFREY L. MACALALAD MANAGER PROJECT EVALUATION & PLANNING DEPARTMENT

RECOMMENDING APPROVAL:	APPROVED:
GREGORY A. OLLER ASSISTANT CHIEF OPERATING OFFICER ARCHITECTURAL & ENGINEERING SERVICES SECTOR	MARK T. LAPID CHIEF OPERATING OFFICER

SHEET NO.	
A	04
05	28

RF-25-01

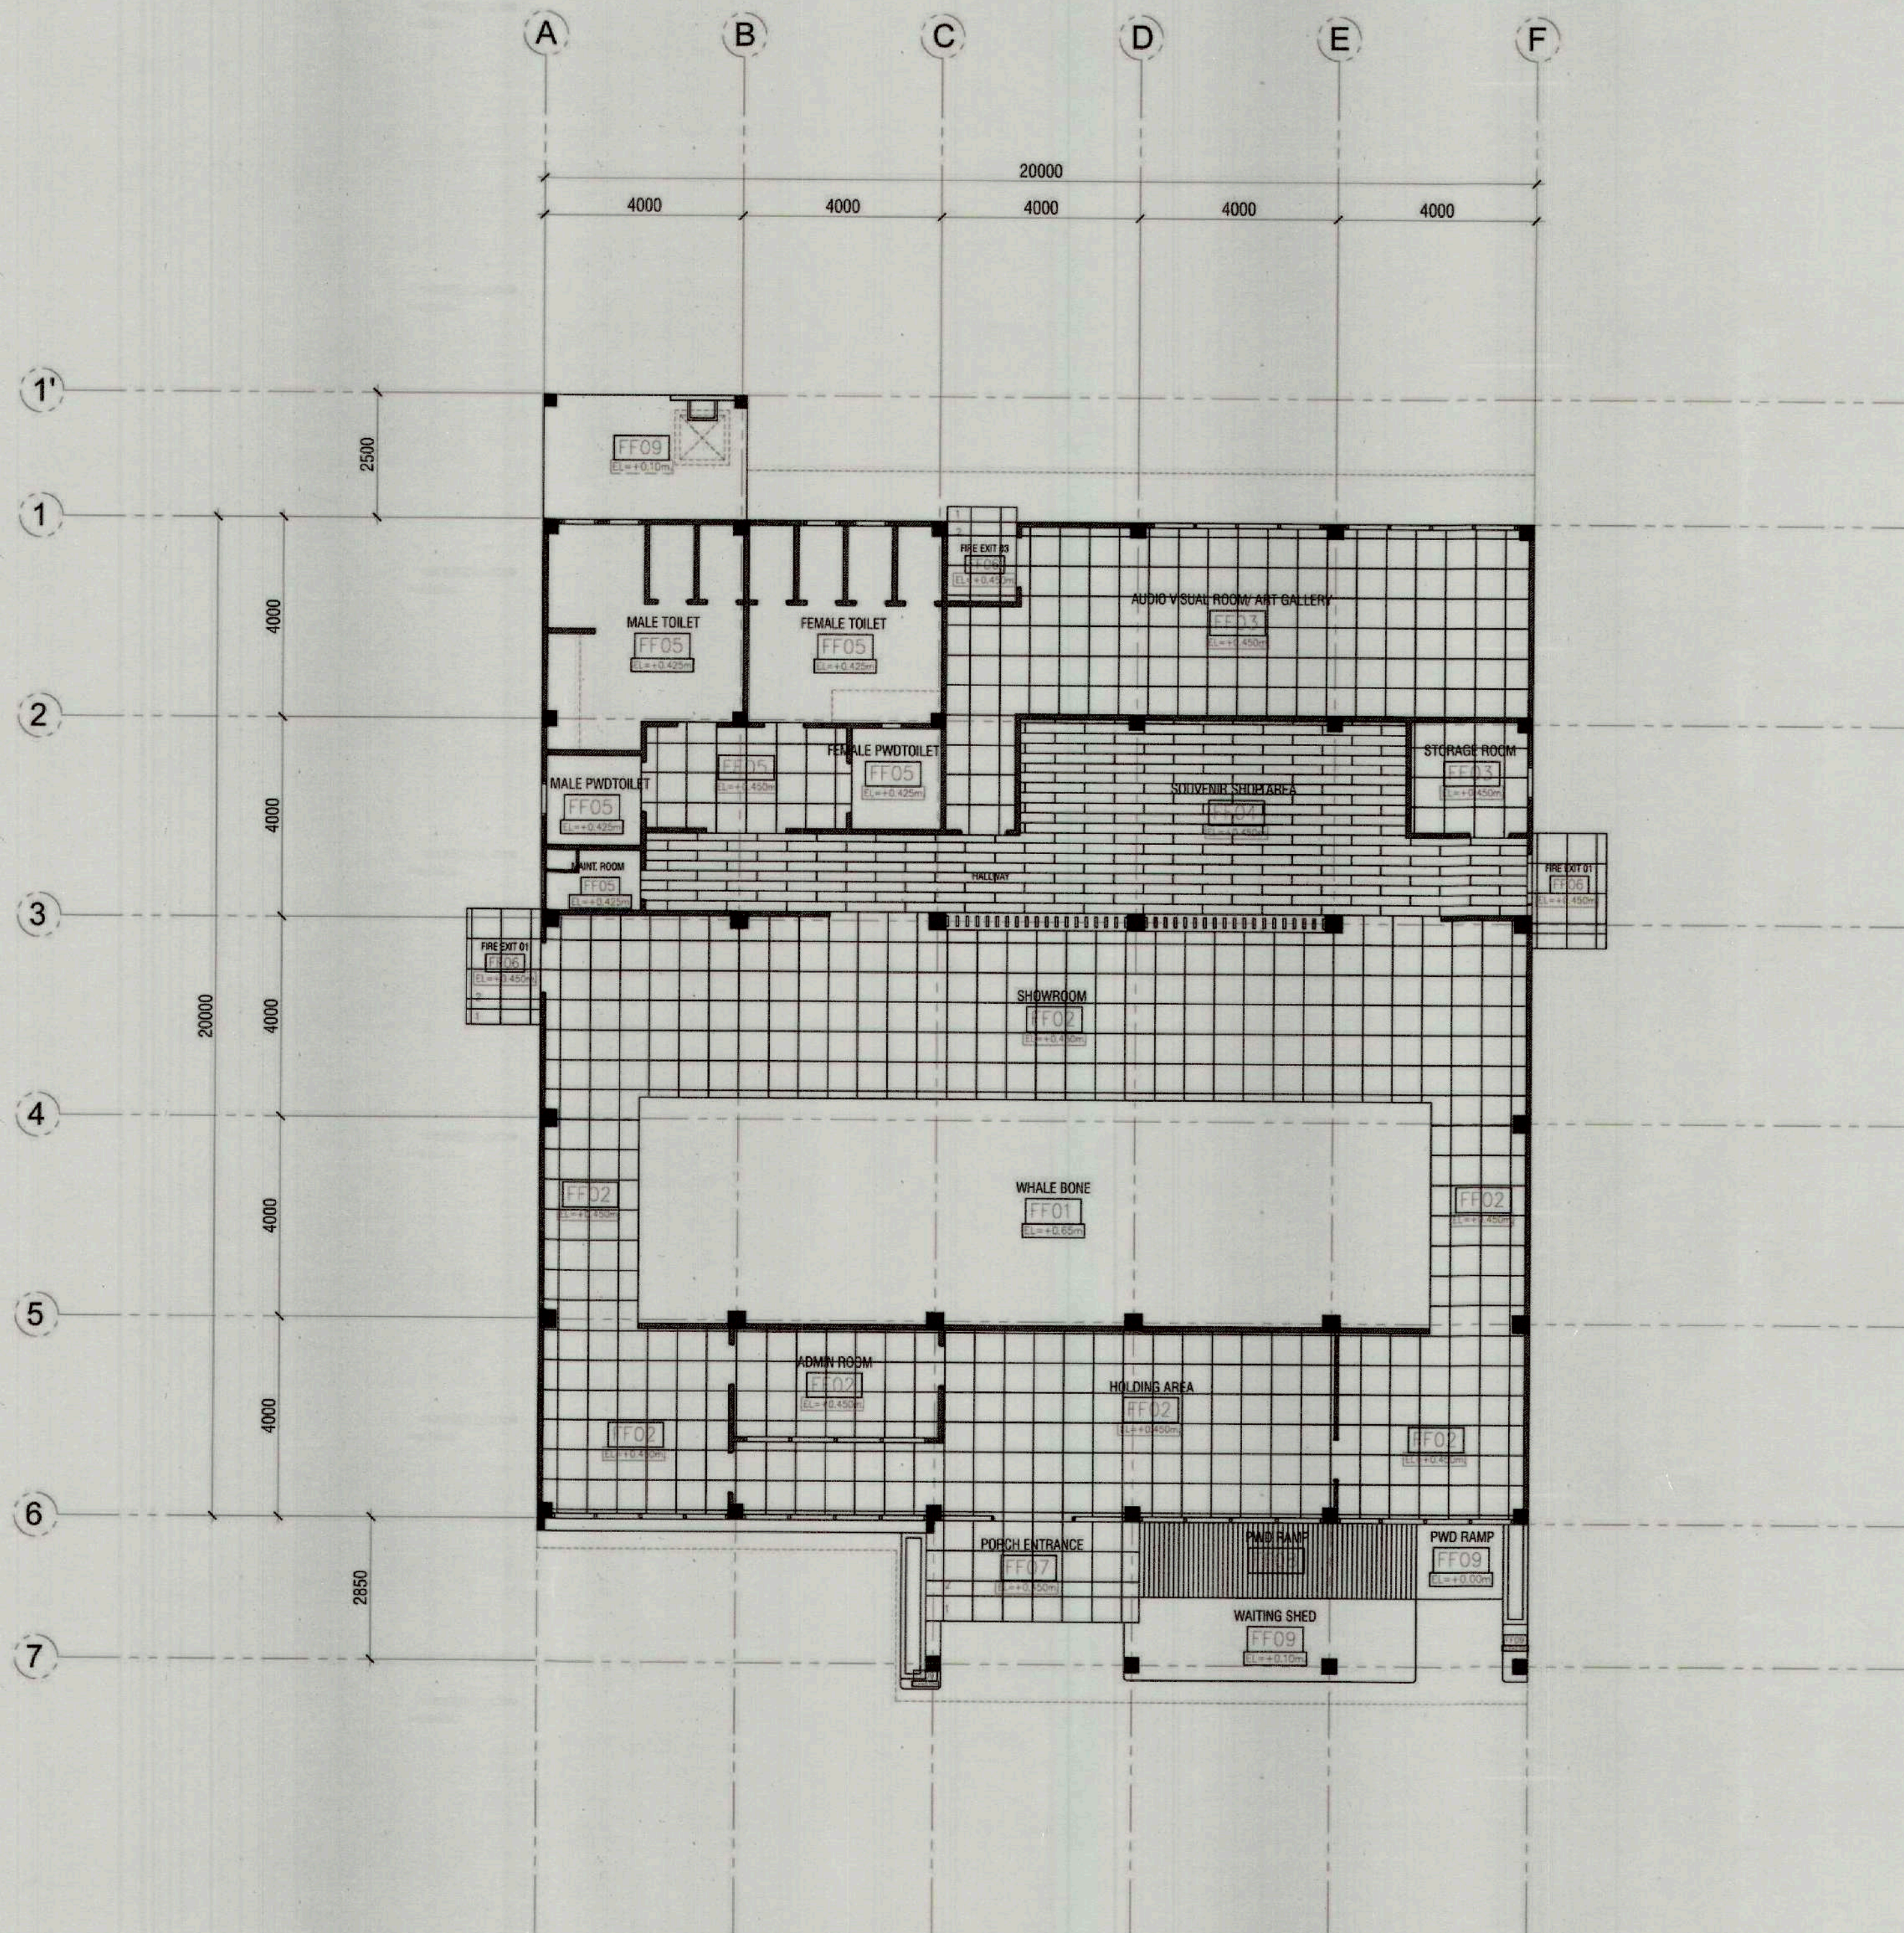

FLOOR FINISH LEGEND		
MATERIAL	FLOOR REFERENCE	DESCRIPTION
	FF01	PLAIN CEMENT SMOOTH FINISH WITH CONCRETE HARDENER
	FF02	600X600mm. HOMOGENOUS FLOOR TILE FINISH; GLAZED
	FF03	600X600mm. HOMOGENOUS FLOOR TILE FINISH; GLAZED
	FF04	200X1200mm. HOMOGENOUS FLOOR TILE FINISH; GLAZED
	FF05	600X600mm. HOMOGENOUS FLOOR TILE FINISH; NON SKID
	FF06	600X600mm. HOMOGENOUS FLOOR TILE FINISH; NON SKID
	FF07	600X600mm. HOMOGENOUS FLOOR TILE FINISH; NON SKID
	FF08	ROUGH FLOOR FINISH W/ 10mm GROOVES SPACED 100mm.
	FF09	BROOM FINISH

NOTE : FINAL FLOOR & WALL FINISH DETAILS & SPECIFICATIONS BY INTERIOR DESIGNER

SILAGO RIDGE TO REEF
ECO-EXPERIENCE PROJECT (SIRREEP)
FLOOR FINISH LAYOUT PLAN
SCALE 1:100 MTS




PREPARED BY:	RECOMMENDING APPROVAL:	APPROVED BY:	PROJECT TITLE/LOCATION
BERNIE B. DEMIAO ARCHITECT/DRAFTSMAN	BIENVENIDO C. BARRERA Jr. MUNICIPAL ENGINEER	LEMUEL PHONOR MUNICIPAL MAYOR	SILAGO RIDGE TO REEF ECO-EXPERIENCE PROJECT (SIRREEP): PROMOTING SUSTAINABILITY THROUGH ECO-HERITAGE TOURISM LOCATION: SILAGO, SOUTHERN LEYTE



TIEZA
TOURISM INFRASTRUCTURE AND
ENTERPRISE ZONE AUTHORITY
8th & 7th FLOORS TOWER-1, DOUBLE DRAGON PLAZA,
DOUBLE DRAGON MERIDIAN PARK MACAPAGAL AVENUE
CORNER EDSA EXTENSION BAY AREA, PASAY CITY 1308

PROJECT EVALUATION AND PLANNING DEPARTMENT		RECOMMENDING APPROVAL :	APPROVED:	SHEET NO.
CHECKED BY: RADY E. ADAME MANAGER PROJECT PLANNING & DESIGN DIVISION	REVIEWED BY: JEFFREY L. MACALALAD MANAGER PROJECT EVALUATION & PLANNING DEPARTMENT	GREGORY A. OLLER ASSISTANT CHIEF OPERATING OFFICER ARCHITECTURAL & ENGINEERING SERVICES SECTOR	MARK T. LAPID CHIEF OPERATING OFFICER	A 05 06 28

R8-23-01

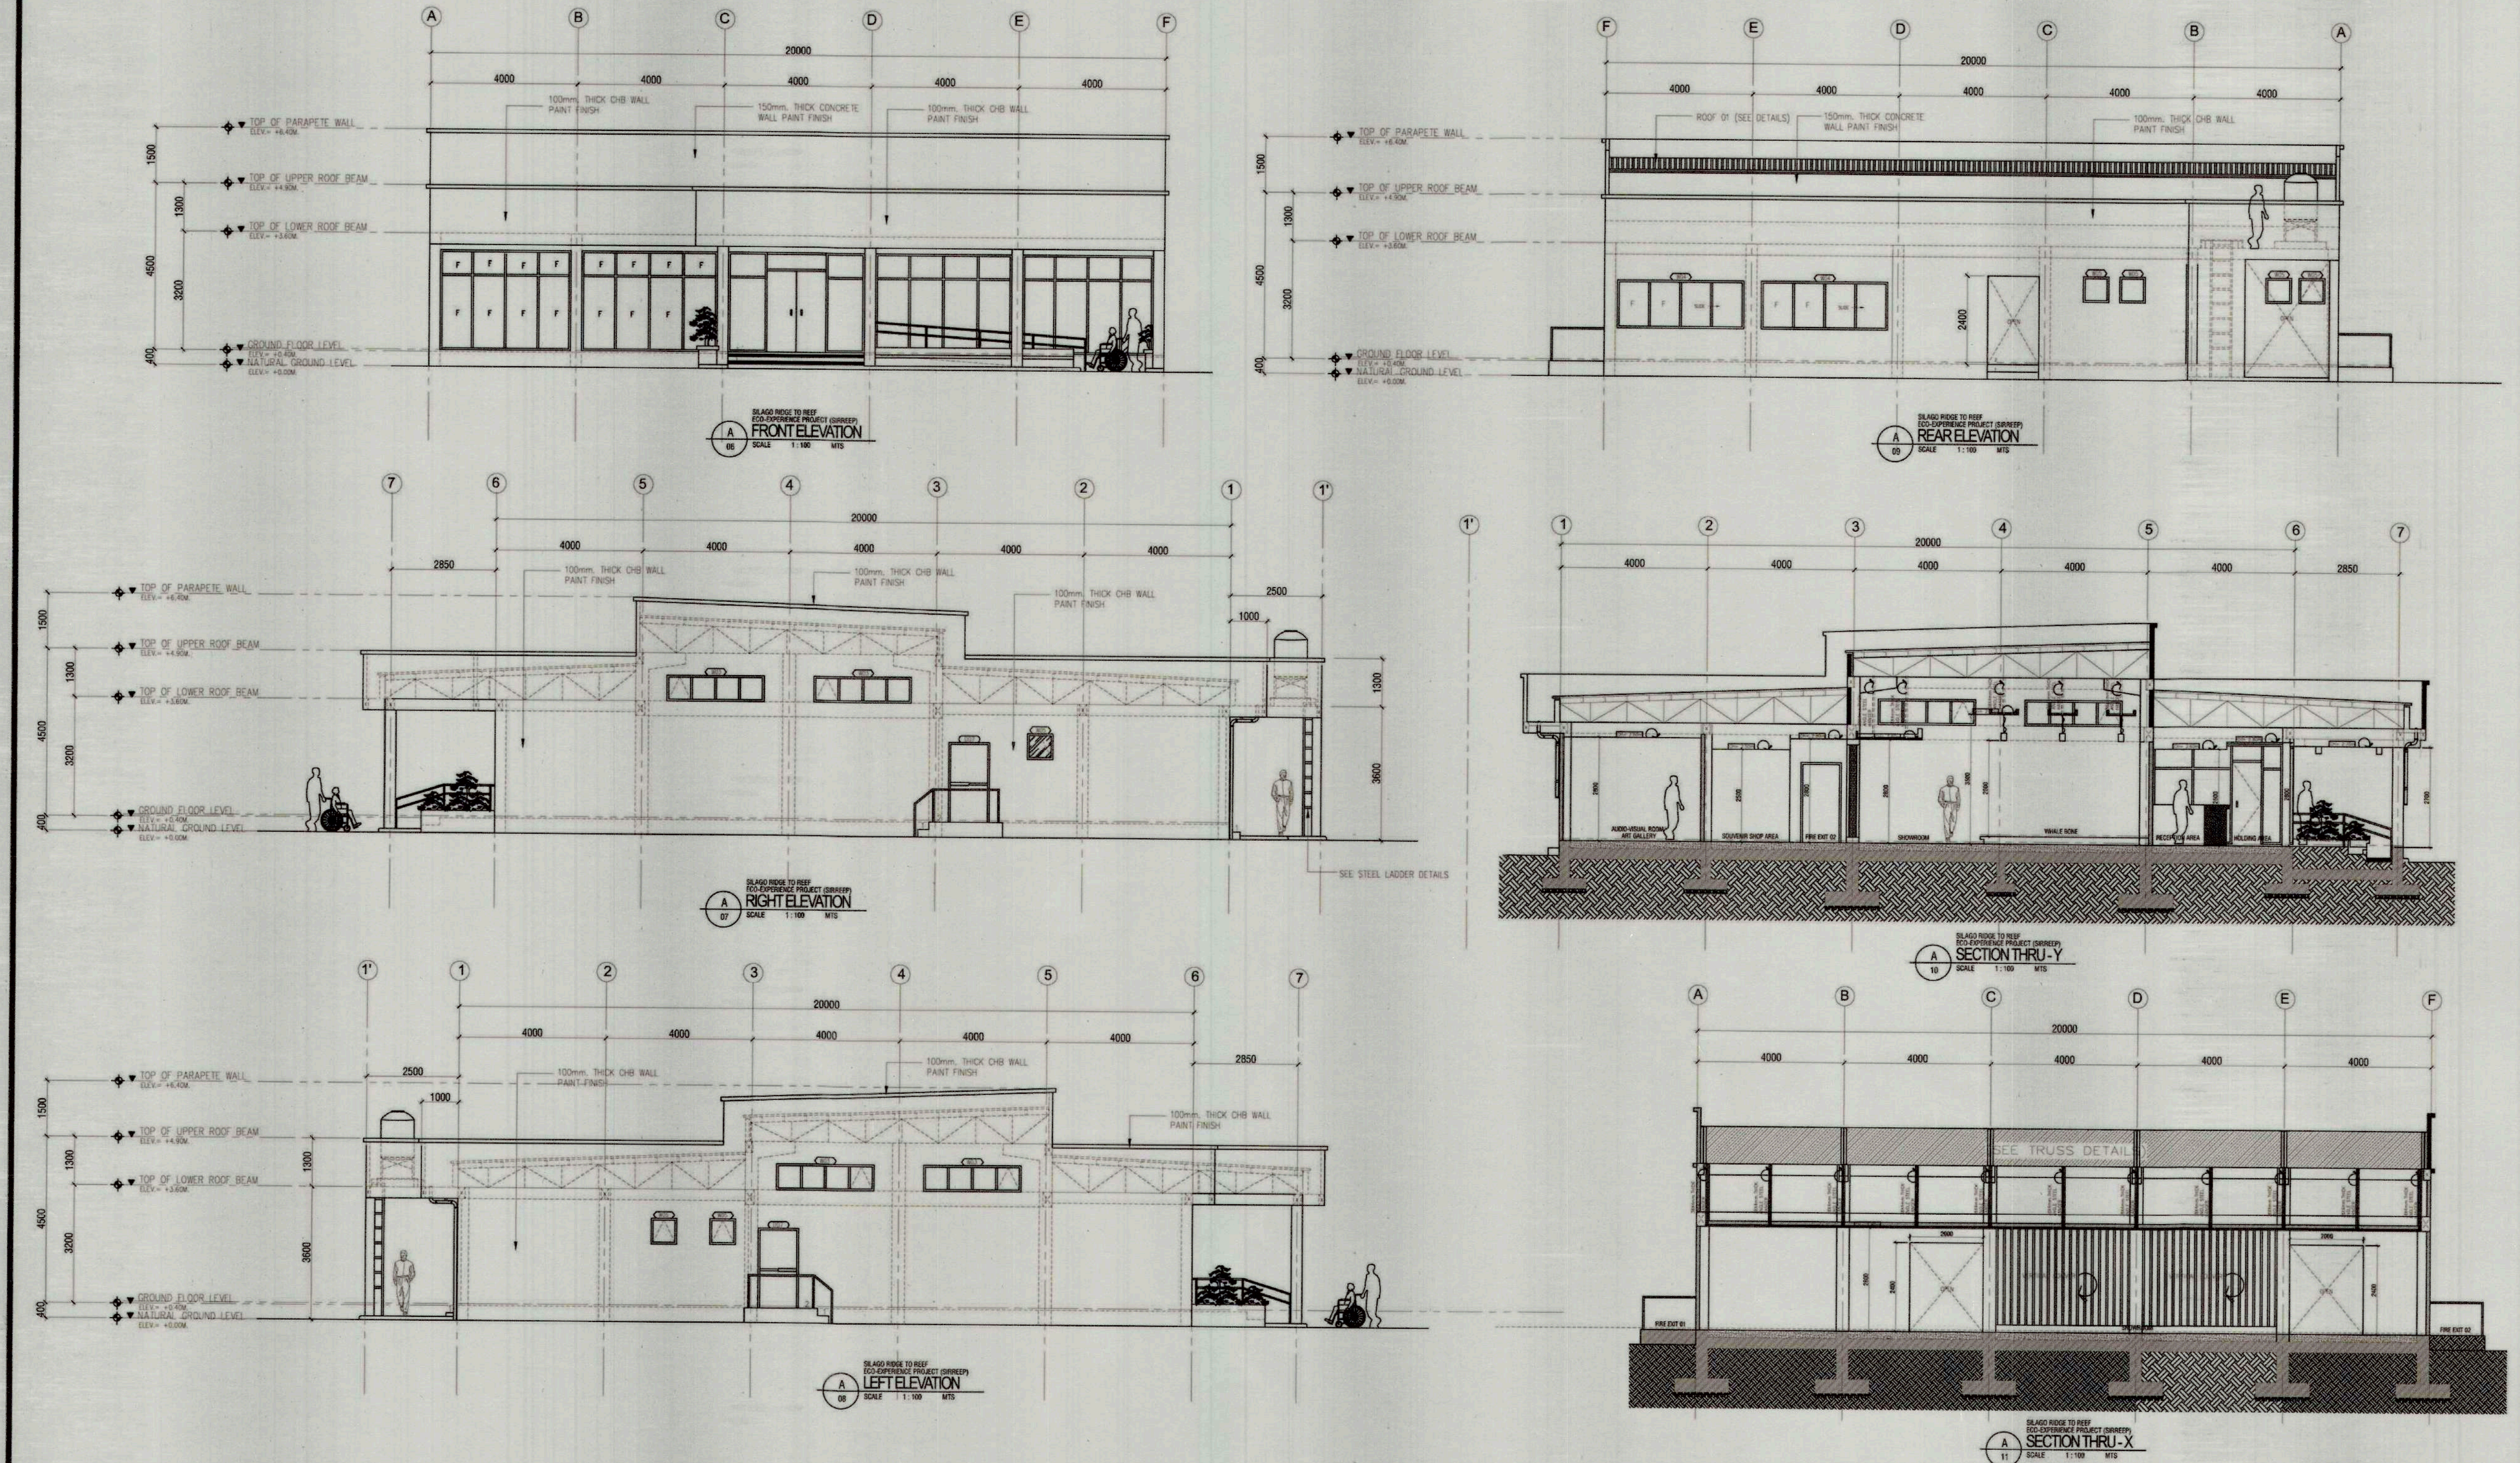

	PREPARED BY: BERNIE B. DEMIAO ARCHITECT/DRAFTSMAN	RECOMMENDING APPROVAL: BIENVENIDO C. BARRERA JR. MUNICIPAL ENGINEER	APPROVED BY: LEMUEL PHONOR MUNICIPAL MAYOR	PROJECT TITLE/LOCATION SILAGO RIDGE TO REEF ECO-EXPERIENCE PROJECT (SIRREEP): PROMOTING SUSTAINABILITY THROUGH ECO-HERITAGE TOURISM LOCATION: SILAGO, SOUTHERN LEYTE		TIEZA TOURISM INFRASTRUCTURE AND ENTERPRISE ZONE AUTHORITY 6th & 7th FLOORS TOWER-1, DOUBLE DRAGON PLAZA, DOUBLE DRAGON MERIDIAN PARK MACAPAGAL AVENUE, CORNER EDISA EXTENSION BAY AREA, PASAY CITY 1308	PROJECT EVALUATION AND PLANNING DEPARTMENT CHECKED BY: RADY E. ADAME MANAGER PROJECT PLANNING & DESIGN DIVISION	REVIEWED BY: JEFFFREY L. MACALALAD MANAGER PROJECT EVALUATION & PLANNING DEPARTMENT	RECOMMENDING APPROVAL: GREGORY A. OLLER ASSISTANT CHIEF OPERATING OFFICER ARCHITECTURAL & ENGINEERING SERVICES SECTOR	APPROVED: MARK T. LAPID CHIEF OPERATING OFFICER	SHEET NO. A 06 07 28
--	--	--	---	---	--	--	---	---	---	--	-----------------------------------

MARK: 1000		MARK: 1001		MARK: 1002		MARK: 1003		MARK: 1004		MARK: 1005		MARK: 1006		MARK: 1007		MARK: 1008	
LOCATION: MAIN ENTRANCE		LOCATION: HOLDING AREA		LOCATION: EXT.		LOCATION: ADMIN OFFICE											
QUANTITY: 1 SET		QUANTITY: 1 SET		QUANTITY: 1 SET		QUANTITY: 2 SETS											
SPECIFICATIONS: -DOUBLE SWING GLASS DOOR & FIXED GLASS WINDOWS -CLEAR GLASS ON POWDER COATED ALUMINUM FRAMES -W/ STAINLESS STEEL LOCKSET -LOWER TRACK & THRESHOLD FLUSH MOUNTED TO F.F.L.		SPECIFICATIONS: -DOUBLE SWING GLASS DOOR W/ FIXED GLASS WINDOWS -CLEAR GLASS ON POWDER COATED ALUMINUM FRAMES -W/ STAINLESS STEEL LOCKSET -LOWER TRACK & THRESHOLD FLUSH MOUNTED TO F.F.L.		SPECIFICATIONS: - SWING WOOD PANEL DOOR -WOOD JAMB W/ 6mm. RABBIT -W/ CLEAR FIXED GLASS -STAINLESS DOOR LOCKSET		SPECIFICATIONS: - SWING WOOD-PANEL DOOR -WOOD JAMB W/ 6mm. RABBIT -W/ VISION PANEL -W/ STAINLESS DOOR LOCKSET											
MARK: 1009		MARK: 1010		MARK: 1011		MARK: 1012		MARK: 1013		MARK: 1014		MARK: 1015		MARK: 1016		MARK: 1017	
LOCATION: AUDIO VISUAL ROOM		LOCATION: STORAGE ROOM		LOCATION: FIRE EXITS		LOCATION: MALE & FEMALE TOILET		LOCATION: MALE & FEMALE PWD TOILETS		LOCATION: JANITOR ROOM		LOCATION: MALE & FEMALE CUBICLE					
QUANTITY: 1 SET		QUANTITY: 1 SET		QUANTITY: 3 SETS		QUANTITY: 2 SETS		QUANTITY: 2 SETS		QUANTITY: 1 SET		QUANTITY: 6 SETS					
SPECIFICATIONS: - SWING WOOD PANEL DOOR -WOOD JAMB W/ 6mm. RABBIT -W/ STAINLESS DOOR LOCKSET		SPECIFICATIONS: - SWING WOOD PANEL DOOR -WOOD JAMB W/ 6mm. RABBIT -W/ STAINLESS DOOR LOCKSET		SPECIFICATIONS: - PRE-PAINTED STEEL DOOR -W/ PANIC DEVICE & DOOR CLOSER -STEEL DOOR JAMB -& OTHER ACCESSORIES		SPECIFICATIONS: - SWING WOOD PANEL DOOR -WOOD JAMB W/ 6mm. RABBIT -W/ STAINLESS DOOR LOCKSET		SPECIFICATIONS: - SWING WOOD PANEL DOOR -WOOD JAMB W/ 6mm. RABBIT -WITH KICK PLATE -W/ STAINLESS DOOR LOCKSET		SPECIFICATIONS: - SWING WOOD PANEL DOOR -WOOD JAMB W/ 6mm. RABBIT -W/ STAINLESS DOOR LOCKSET		SPECIFICATIONS: - 12mm SANDWICHED PHENOLIC BOARD LAMINATED -STAINLESS CUBICLE DOOR LOCK W/ PRIVACY INDICATOR -TONEL HOOK MOUNTED INSIDE					
MARK: 1018		MARK: 1019		MARK: 1020		MARK: 1021		MARK: 1022		MARK: 1023		MARK: 1024		MARK: 1025		MARK: 1026	
LOCATION: SHOW ROOM		LOCATION: AUDIO VISUAL & GALLERY ROOM		LOCATION: MALE, FEMALE, MALE PWD, STORAGE & JANITORS ROOM		LOCATION: FEMALE PWD											
QUANTITY: 4 SETS		QUANTITY: 2 SETS		QUANTITY: 7 SETS		QUANTITY: 1 SET											
SPECIFICATIONS: -SLIDING GLASS WINDOW & FIXED GLASS WINDOW -CLEAR GLASS W/ ALUMINUM FRAMES		SPECIFICATIONS: -SLIDING GLASS WINDOW & FIXED GLASS WINDOW -CLEAR GLASS W/ ALUMINUM FRAMES		SPECIFICATIONS: -SLIDING GLASS WINDOW -CLEAR GLASS W/ ALUMINUM FRAMES		SPECIFICATIONS: -LOUVER WINDOW -GOOD LUMBER PAINT FINISH											
DETAILS REFER: DOOR 01 (D01)		DETAILS REFER: DOOR 01 (D01)															




PREPARED BY:	RECOMMENDING APPROVAL:	APPROVED BY:	PROJECT TITLE/LOCATION
BERNIE B. DEMIAO	BIENVENIDO C. BARRERA Jr.	LEMUEL P. HONOR	SILAGO RIDGE TO REEF ECO-EXPERIENCE PROJECT (SIRREEP): PROMOTING SUSTAINABILITY THROUGH ECO-HERITAGE TOURISM
ARCHITECT/DRAFTSMAN	MUNICIPAL ENGINEER	MUNICIPAL MAYOR	LOCATION: SILAGO, SOUTHERN LEYTE







TIEZA
TOURISM INFRASTRUCTURE AND
ENTERPRISE ZONE AUTHORITY
6th & 7th FLOORS TOWER-1, DOUBLE DRAGON PLAZA,
DOUBLE DRAGON MERIDIAN PARK MACAPAGAL AVENUE
CORNER EDZA EXTENSION BAY AREA, PASAY CITY 1308

PROJECT EVALUATION AND PLANNING DEPARTMENT		RECOMMENDING APPROVAL:	APPROVED:	SHEET NO.
CHECKED BY: RADY E. ADAME MANAGER PROJECT PLANNING & DESIGN DIVISION	REVIEWED BY: JEFFREY L. MACALALAD MANAGER PROJECT EVALUATION & PLANNING DEPARTMENT	GREGORY A. OLLER ASSISTANT CHIEF OPERATING OFFICER ARCHITECTURAL & ENGINEERING SERVICES SECTOR	MARK T. LAPID CHIEF OPERATING OFFICER	


SILAGO RIDGE TO REEF
ECO-EXPERIENCE PROJECT (SIRREEP)
TOILET FLOOR PLAN
SCALE 1:50 MTS

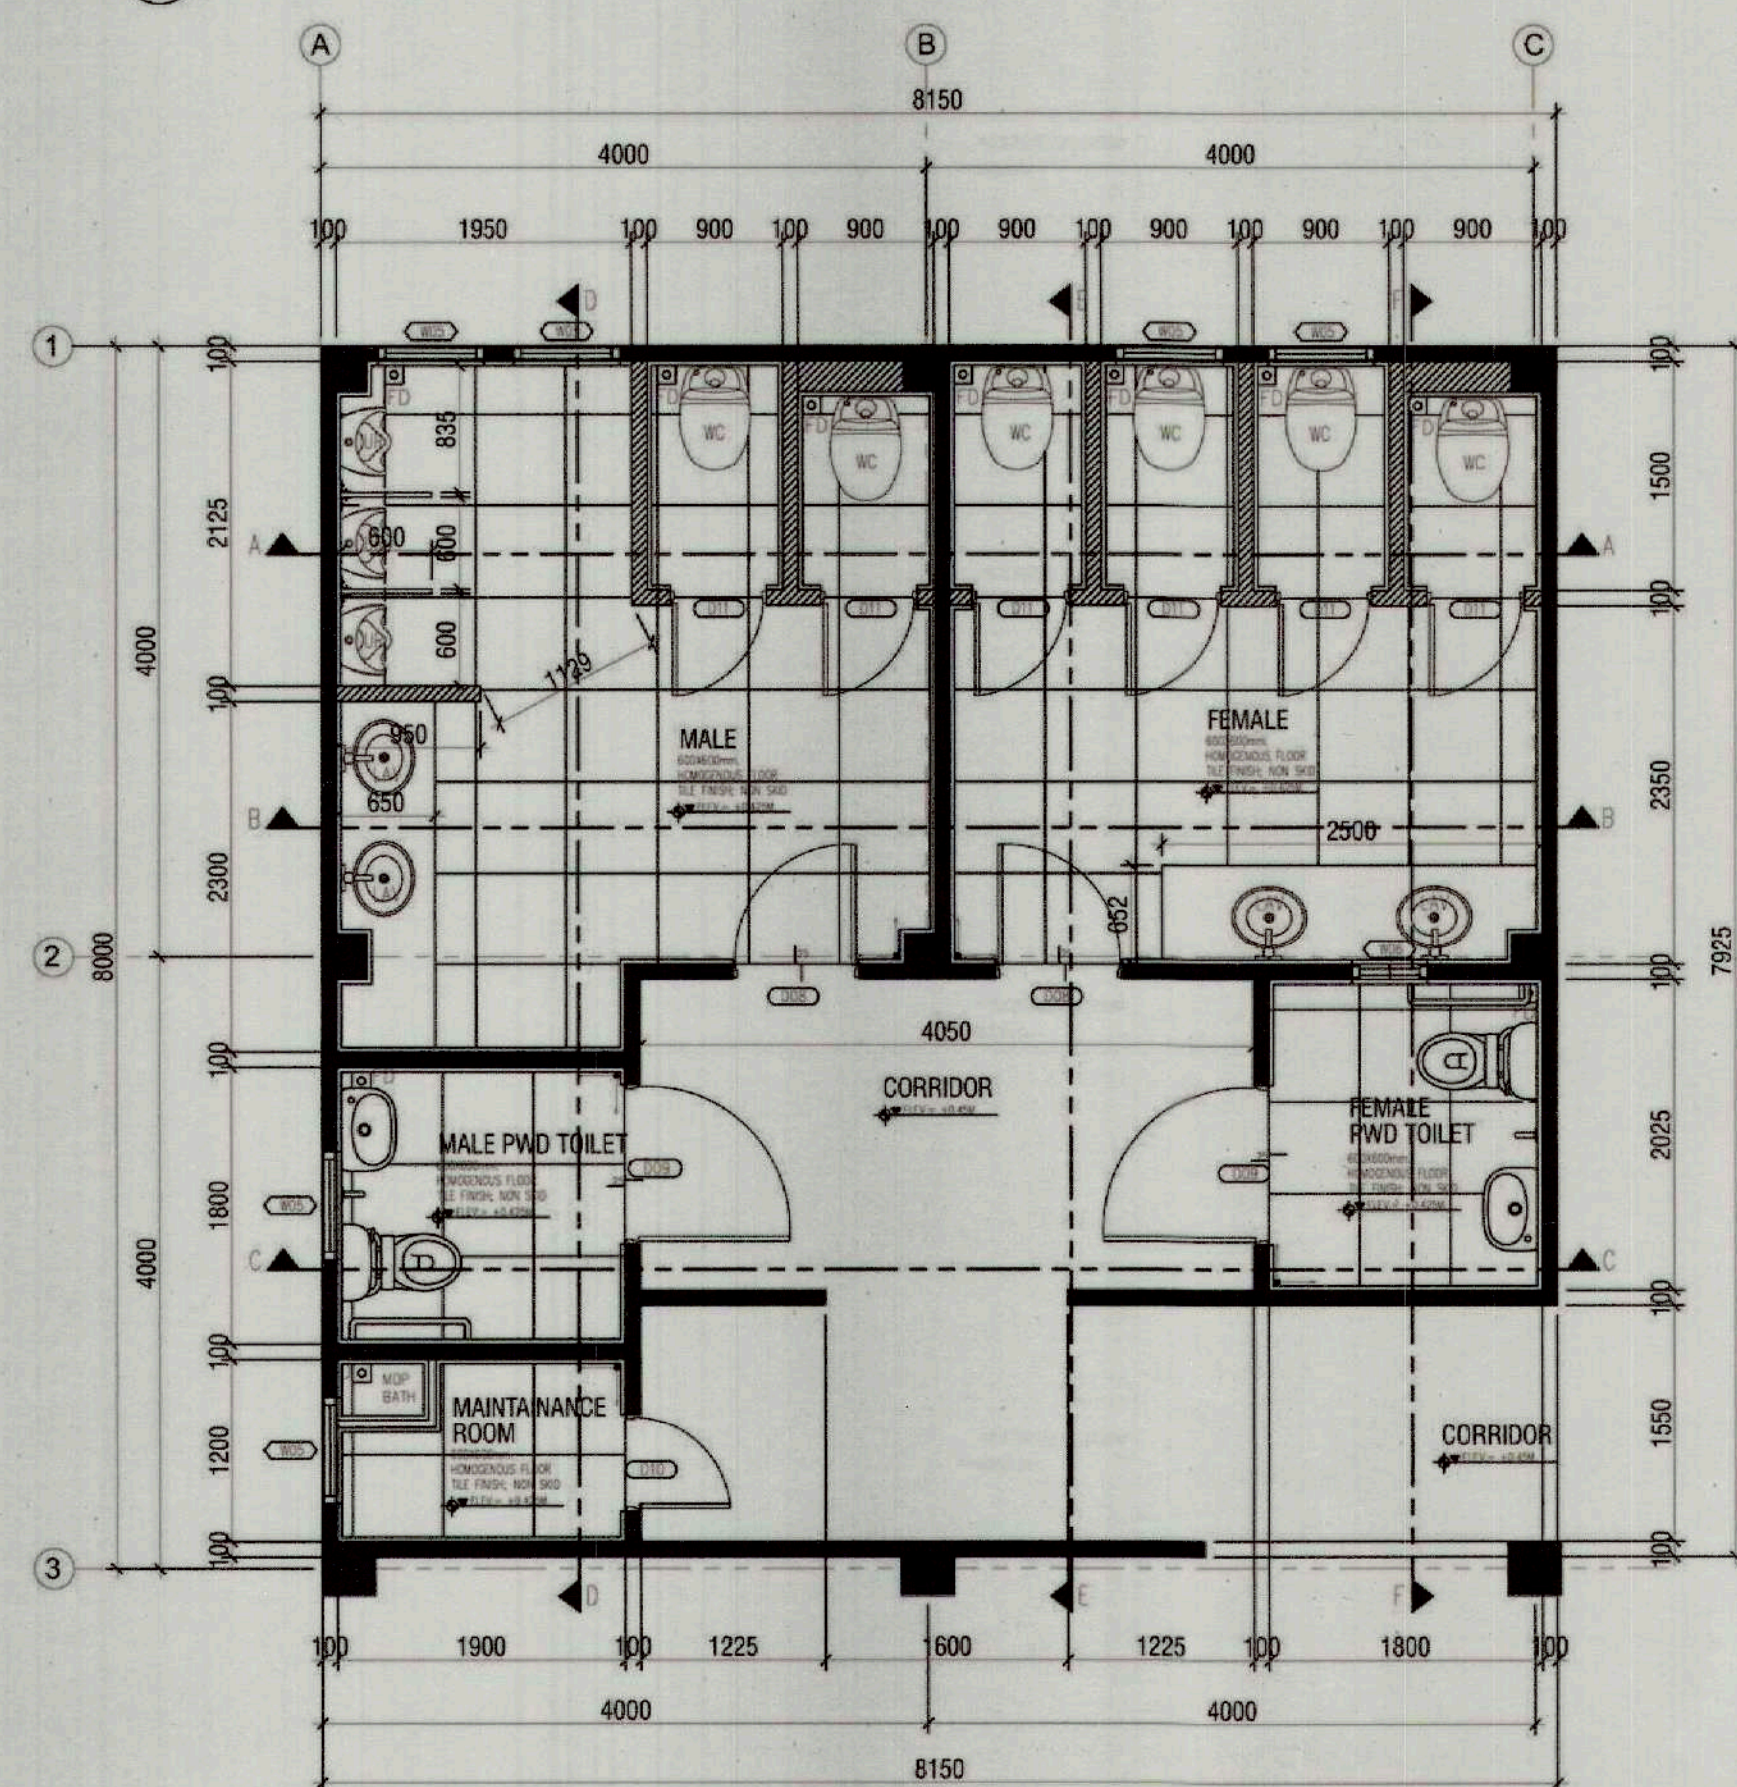


- WALL FINISH LEGENDS :**
- 600x400mm, HOMOGENEOUS FLOOR TILE FINISH, NON SKID
 - 100mm THICK CHB WALL PAINT FINISH
 - 12mm, PHENOLIC BOARD LAMINATED FINISH MOUNTED IN WALL
 - 6mm THICK PLYWOOD PAINT FINISH
 - SYNTHETIC GRANITE SOLID SURFACE COUNTER
 - D-11 DETAILS REFER TO SCHEDULE OF DOORS & WINDOWS
 - TOILET PAPER DISPENSER
 - 38mm x 3mm STAINLESS GRAB BAR
 - MOP BATH
 - REFLECTED MIRROR
 - 12mm THICK GYPSUM BOARD PAINT FINISH
- NOTE : FINAL WALL FINISH DETAILS & SPECIFICATIONS BY INTERIOR DESIGNER

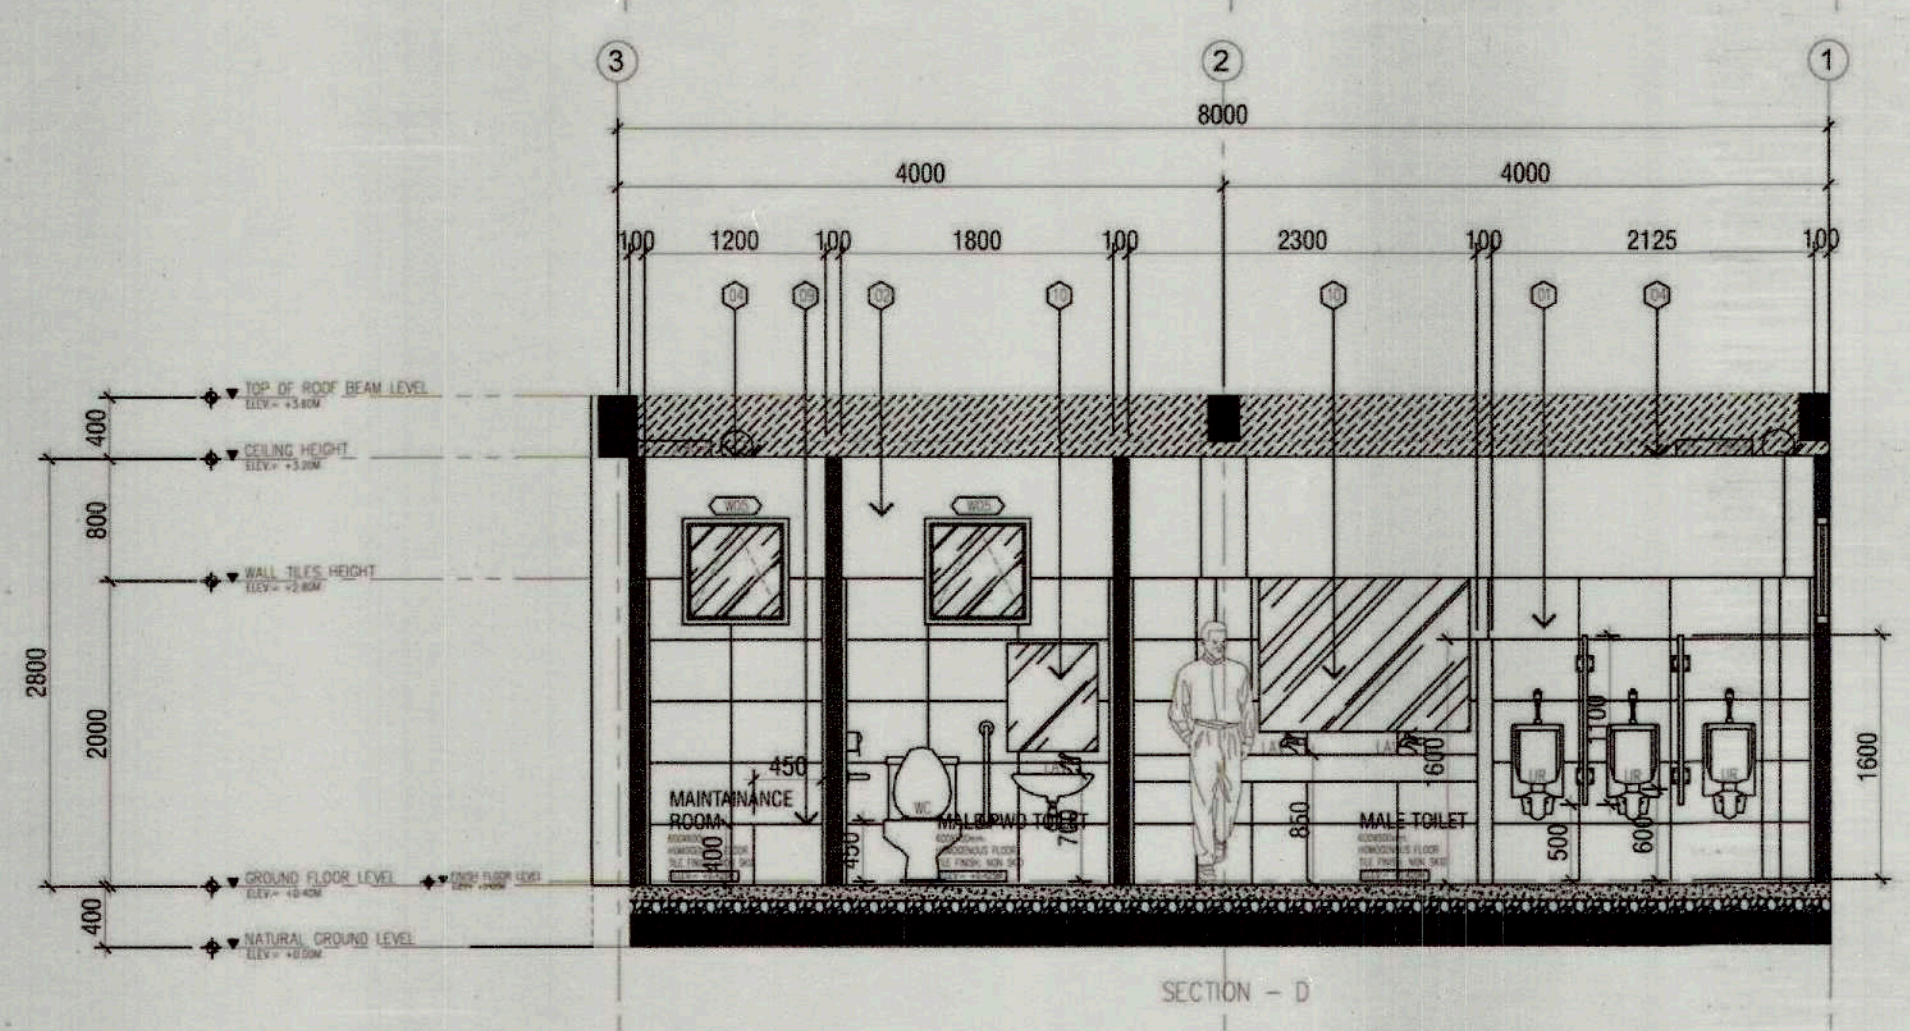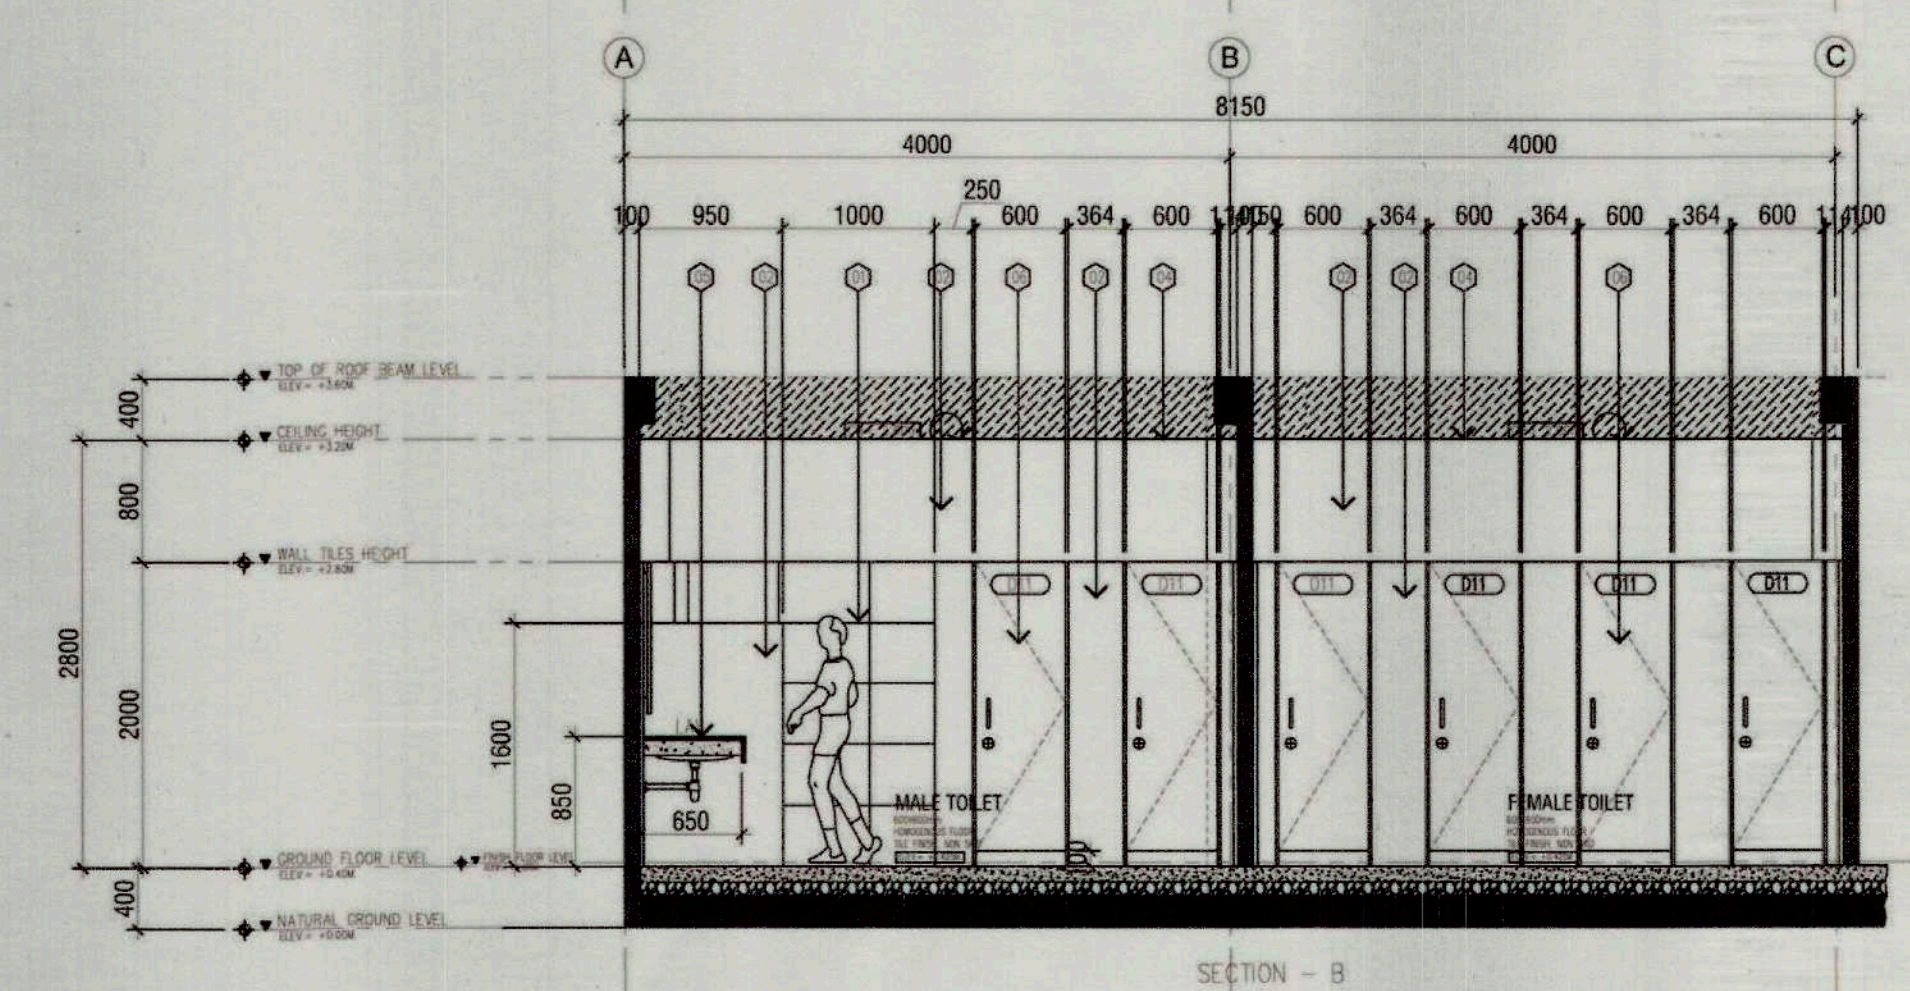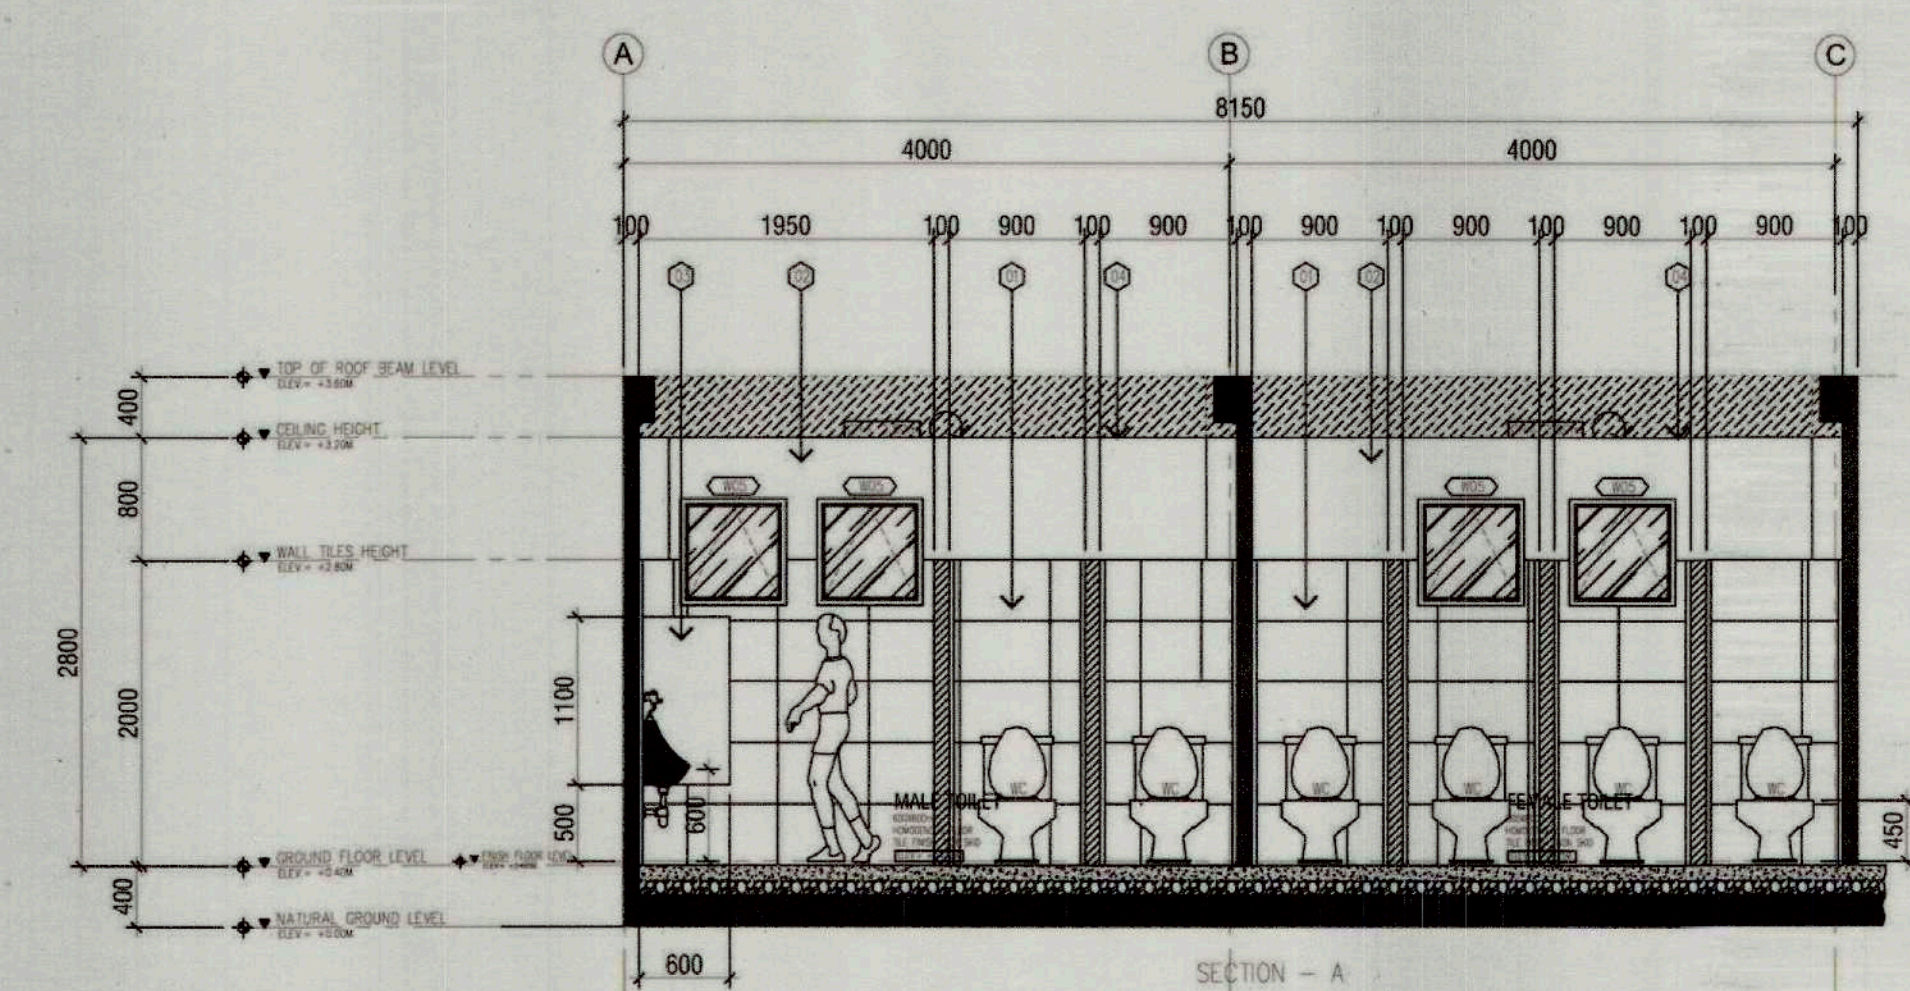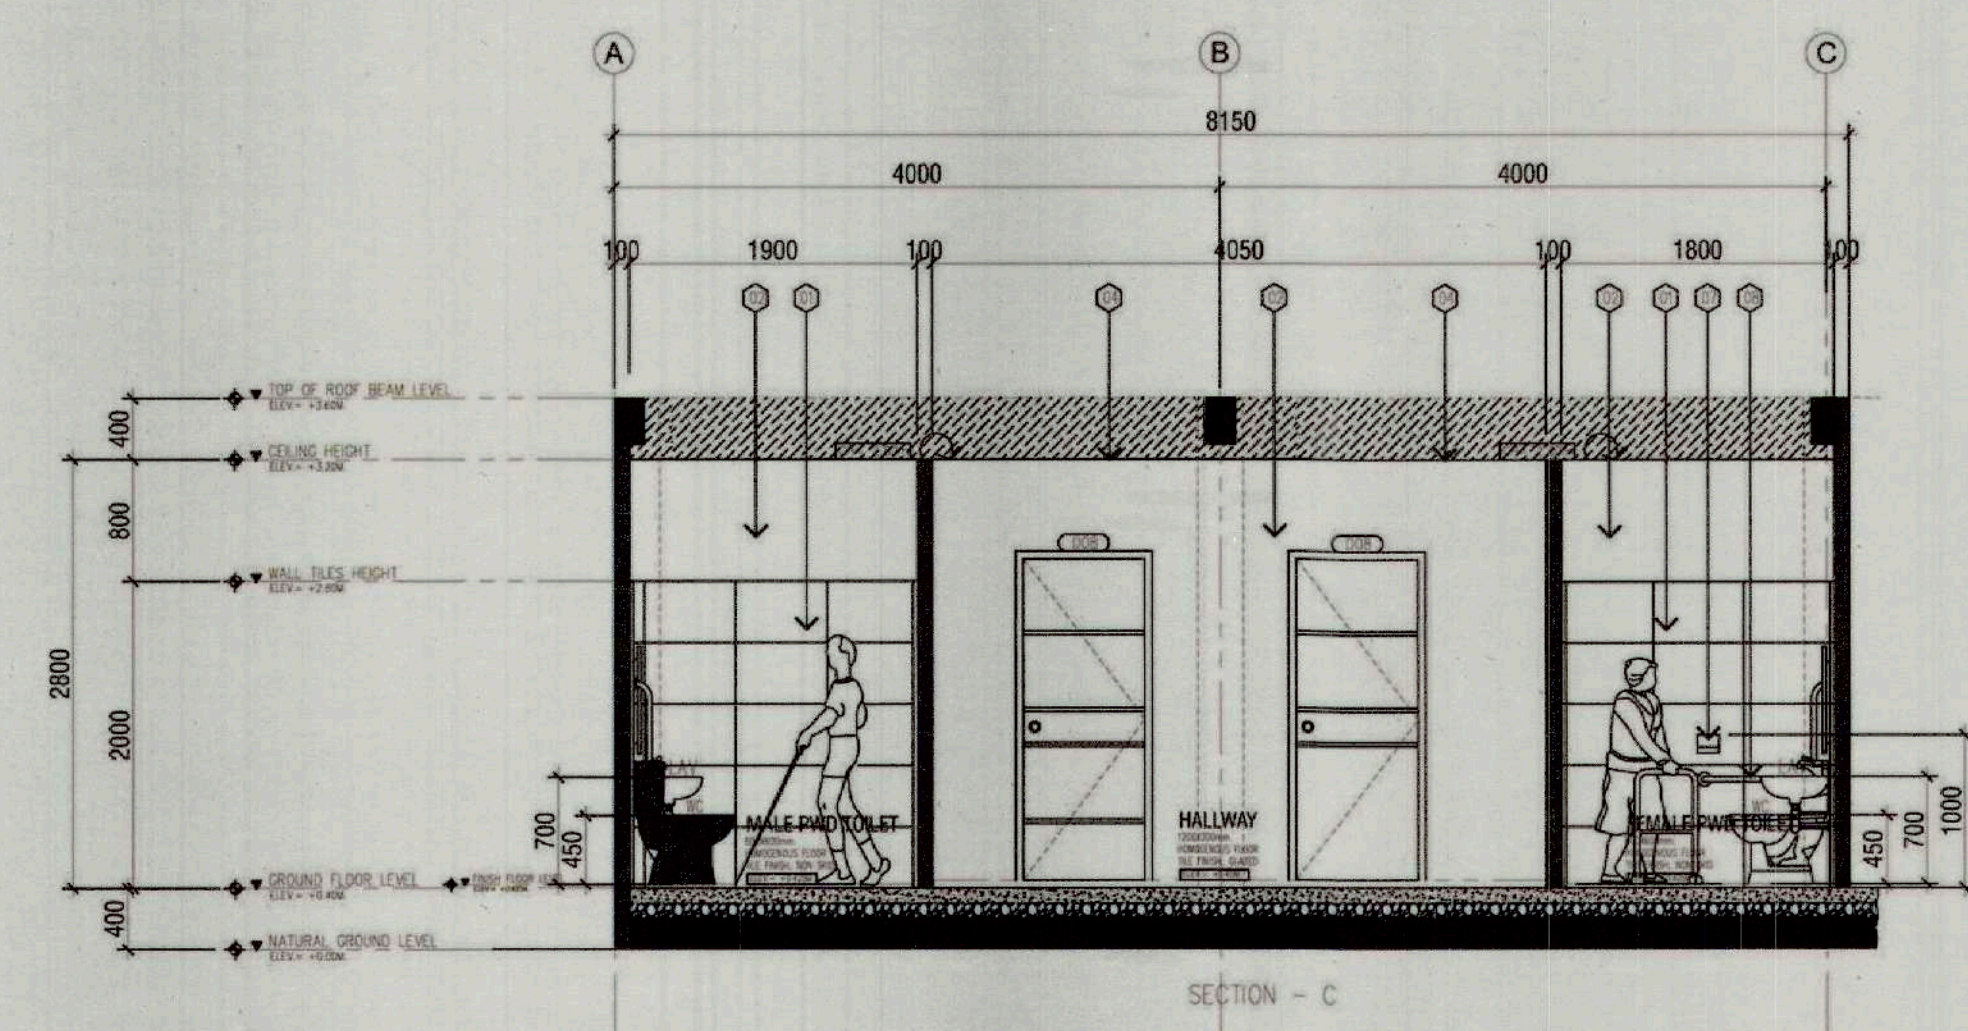


	PREPARED BY:	RECOMMENDING APPROVAL:	APPROVED BY:	PROJECT TITLE/LOCATION	PROJECT EVALUATION AND PLANNING DEPARTMENT		RECOMMENDING APPROVAL :	APPROVED:	SHEET NO.	
	BERNIE B. DEMIAO	BIENVENIDO C. BARRERA Jr.	LEMUEL PHONOR	SILAGO RIDGE TO REEF ECO-EXPERIENCE PROJECT (SIRREEP): PROMOTING SUSTAINABILITY THROUGH ECO-HERITAGE TOURISM	CHECKED BY:	REVIEWED BY:			MARK T. LAPID CHIEF OPERATING OFFICER	
	ARCHITECT/DRAFTSMAN	MUNICIPAL ENGINEER	MUNICIPAL MAYOR	LOCATION: SILAGO, SOUTHERN LEYTE	RADY E. ADAME MANAGER PROJECT PLANNING & DESIGN DIVISION	JEFFREY L. MACALALAD MANAGER PROJECT EVALUATION & PLANNING DEPARTMENT	GREGORY A. OLLER ASSISTANT CHIEF OPERATING OFFICER ARCHITECTURAL & ENGINEERING SERVICES SECTOR			

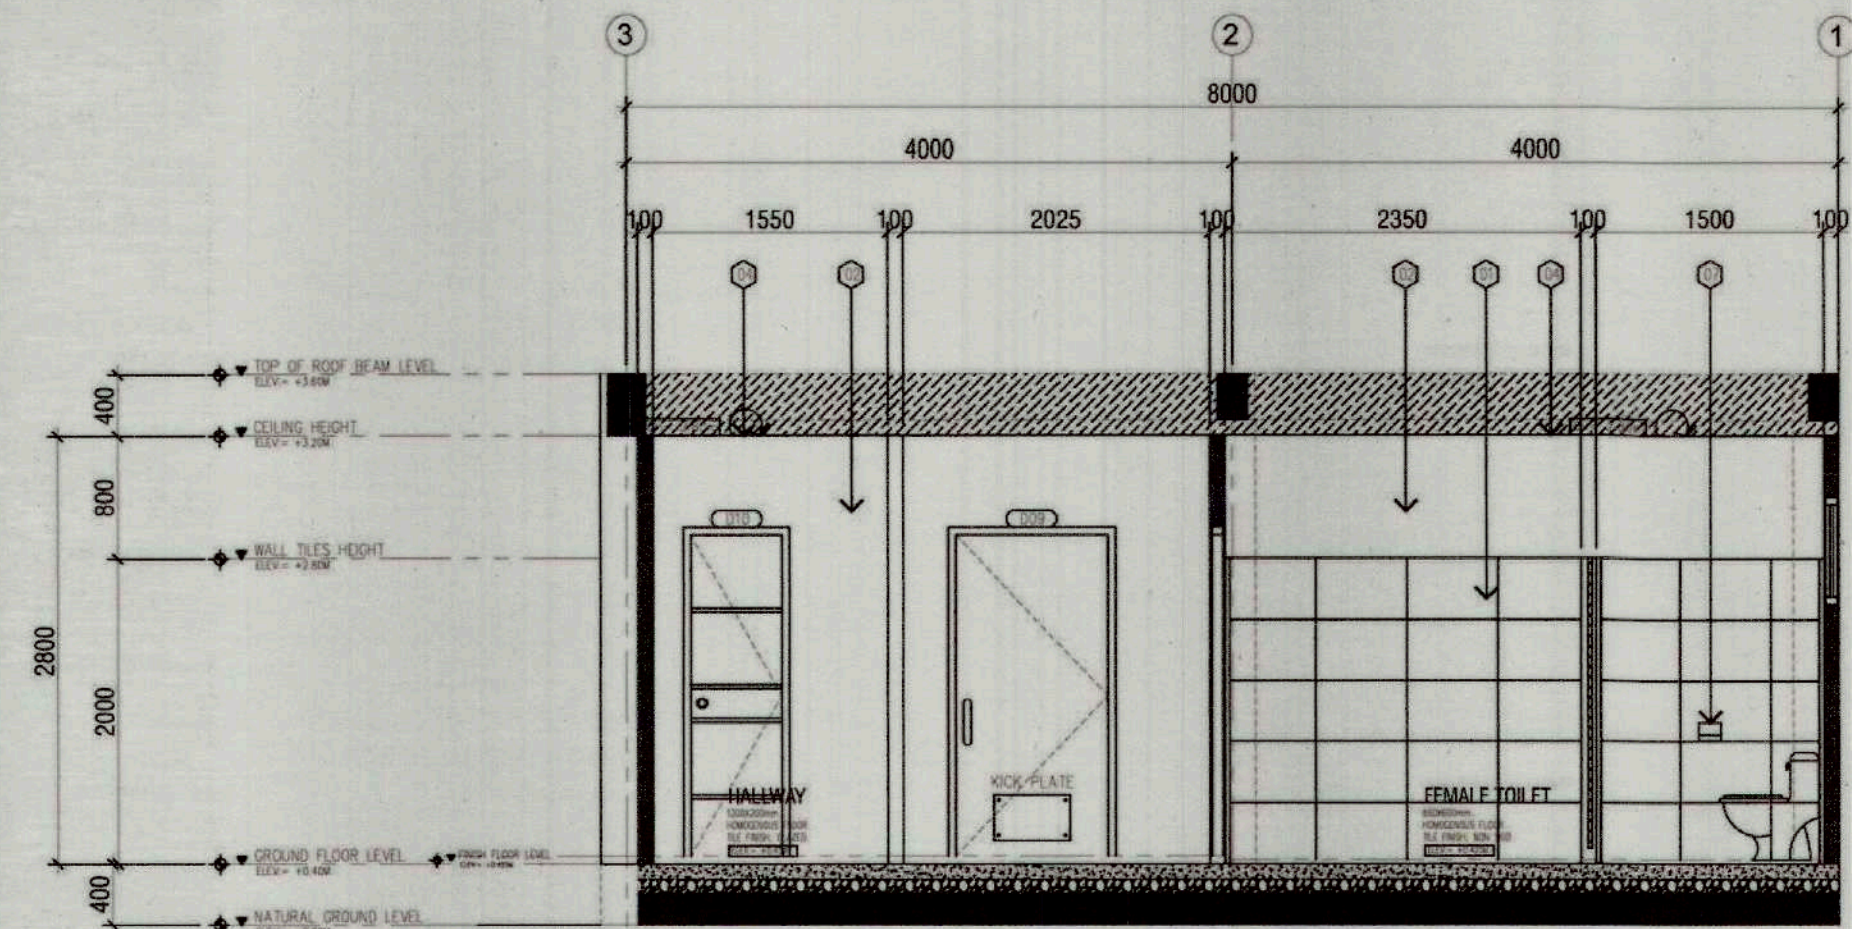

SECTION - E

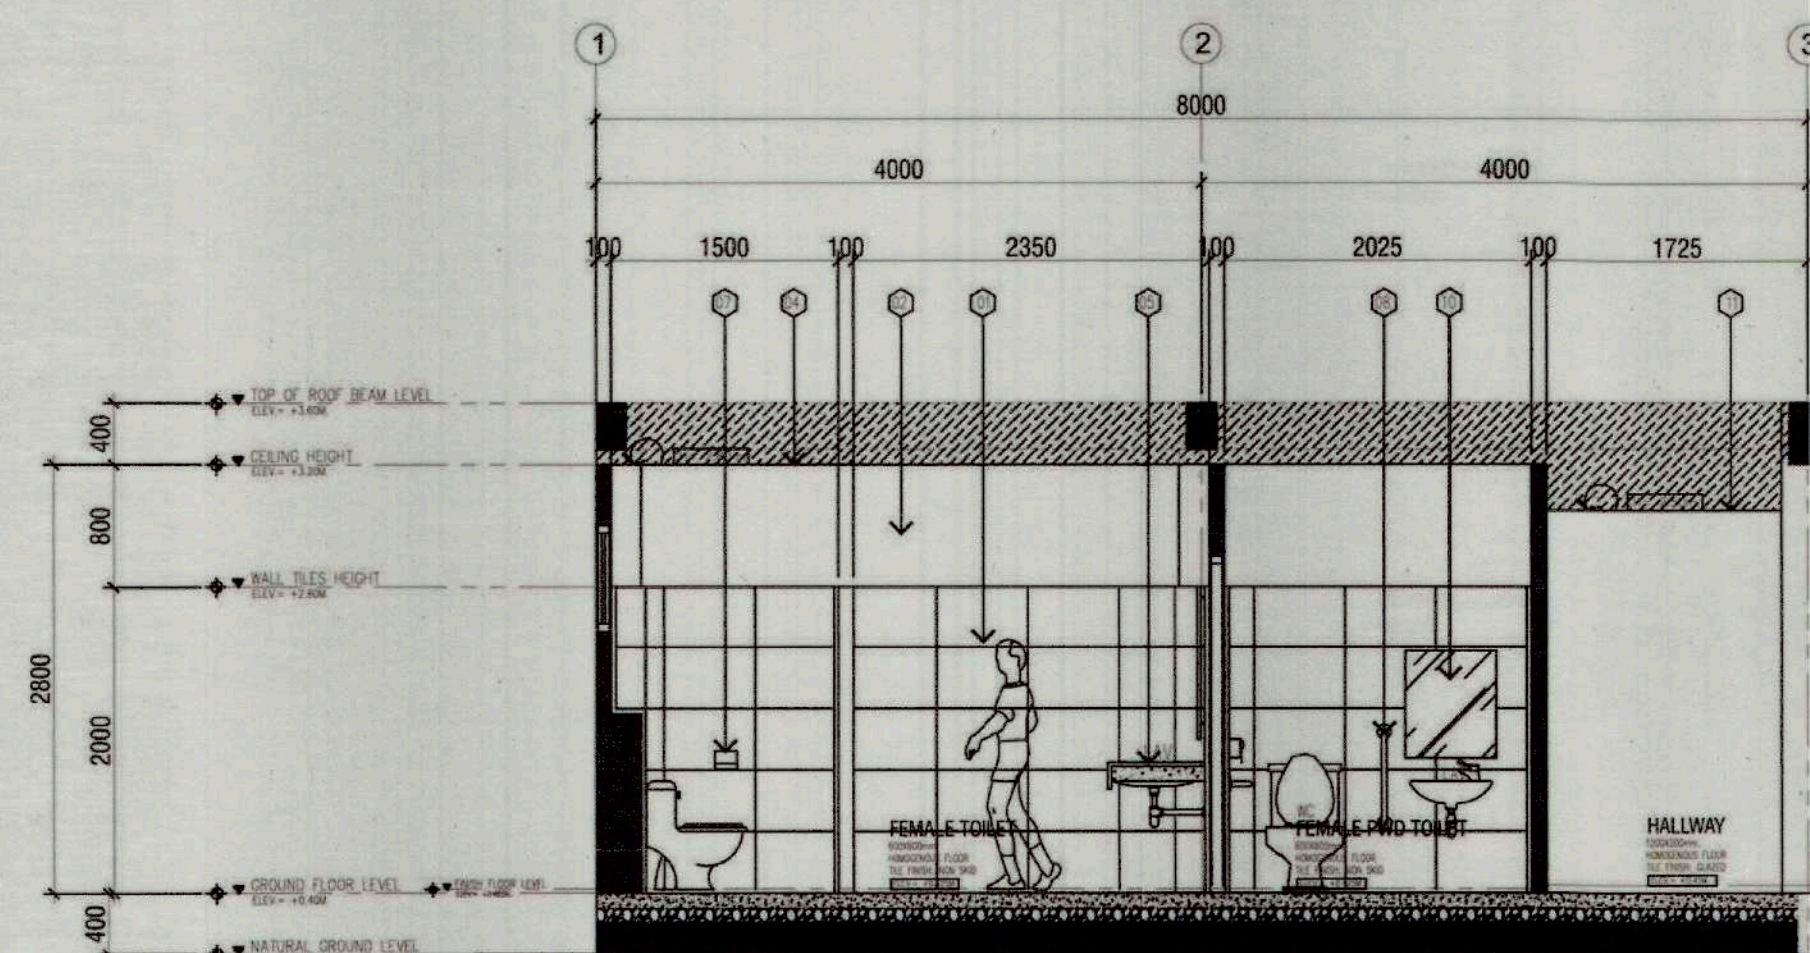


SECTION - F

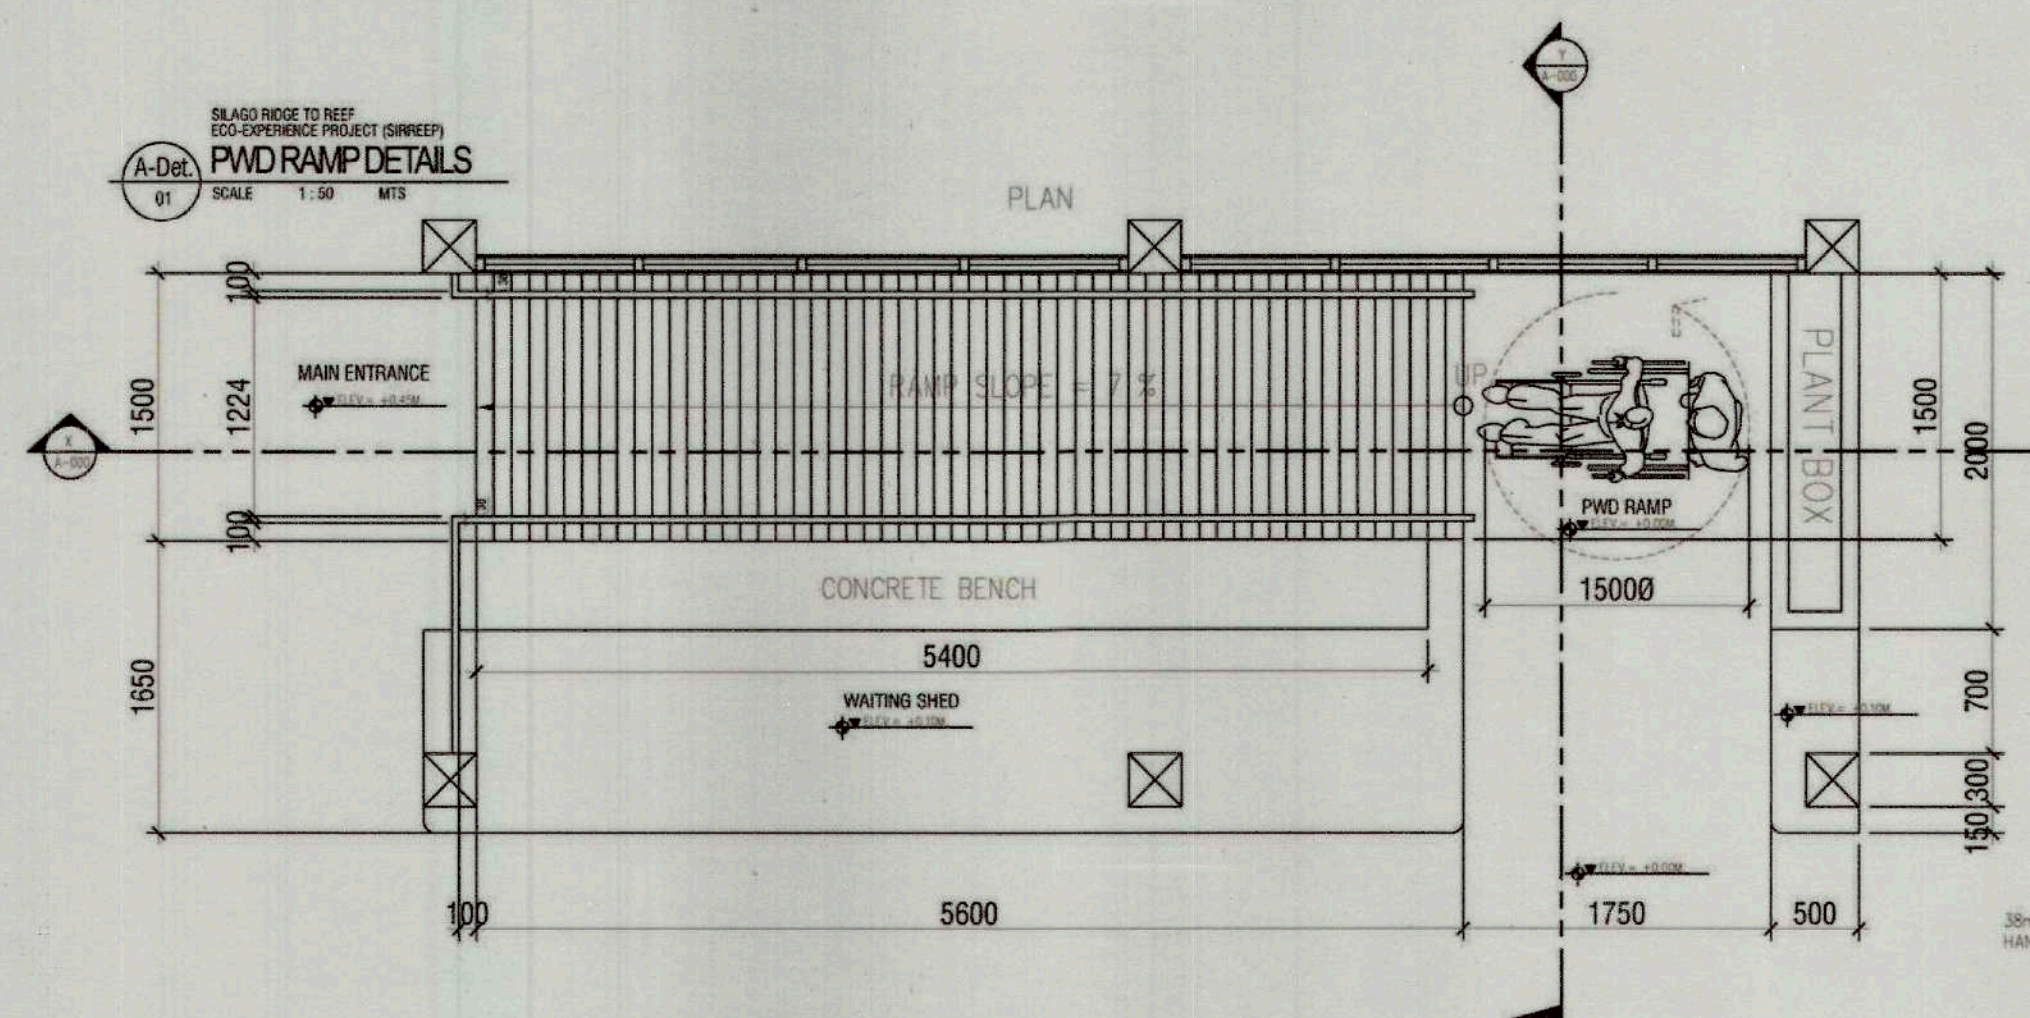


PWD RAMP DETAILS

SCALE 1:50 MTS

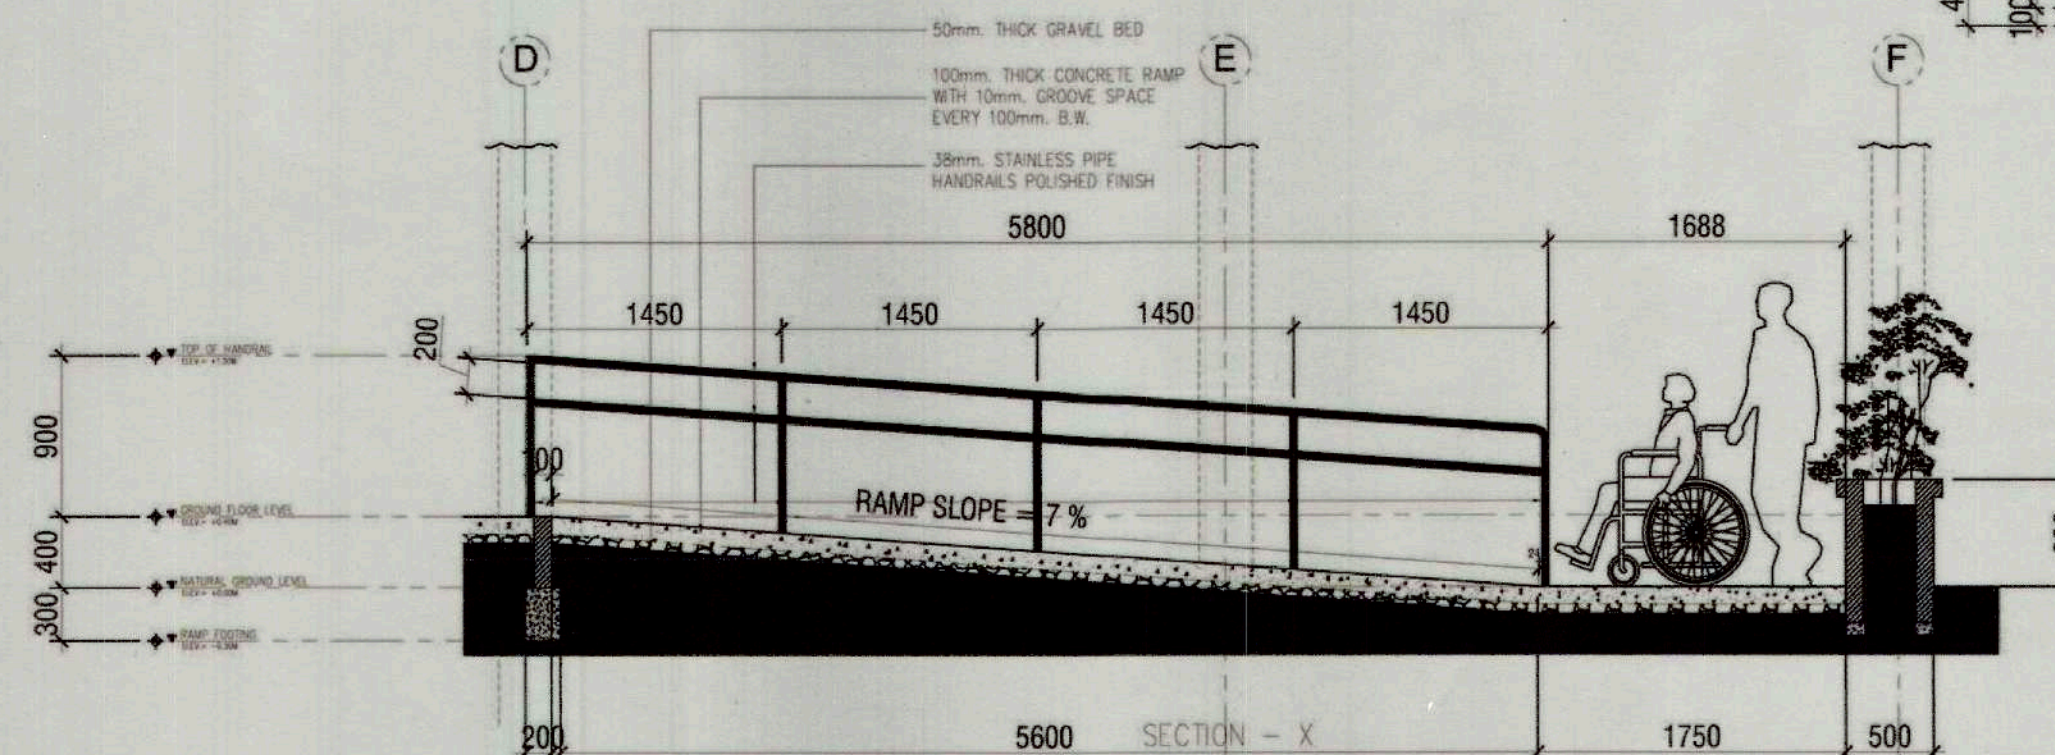


TYPICAL FIRE EXIT ACCESS STAIR DETAILS

SCALE 1:40 MTS

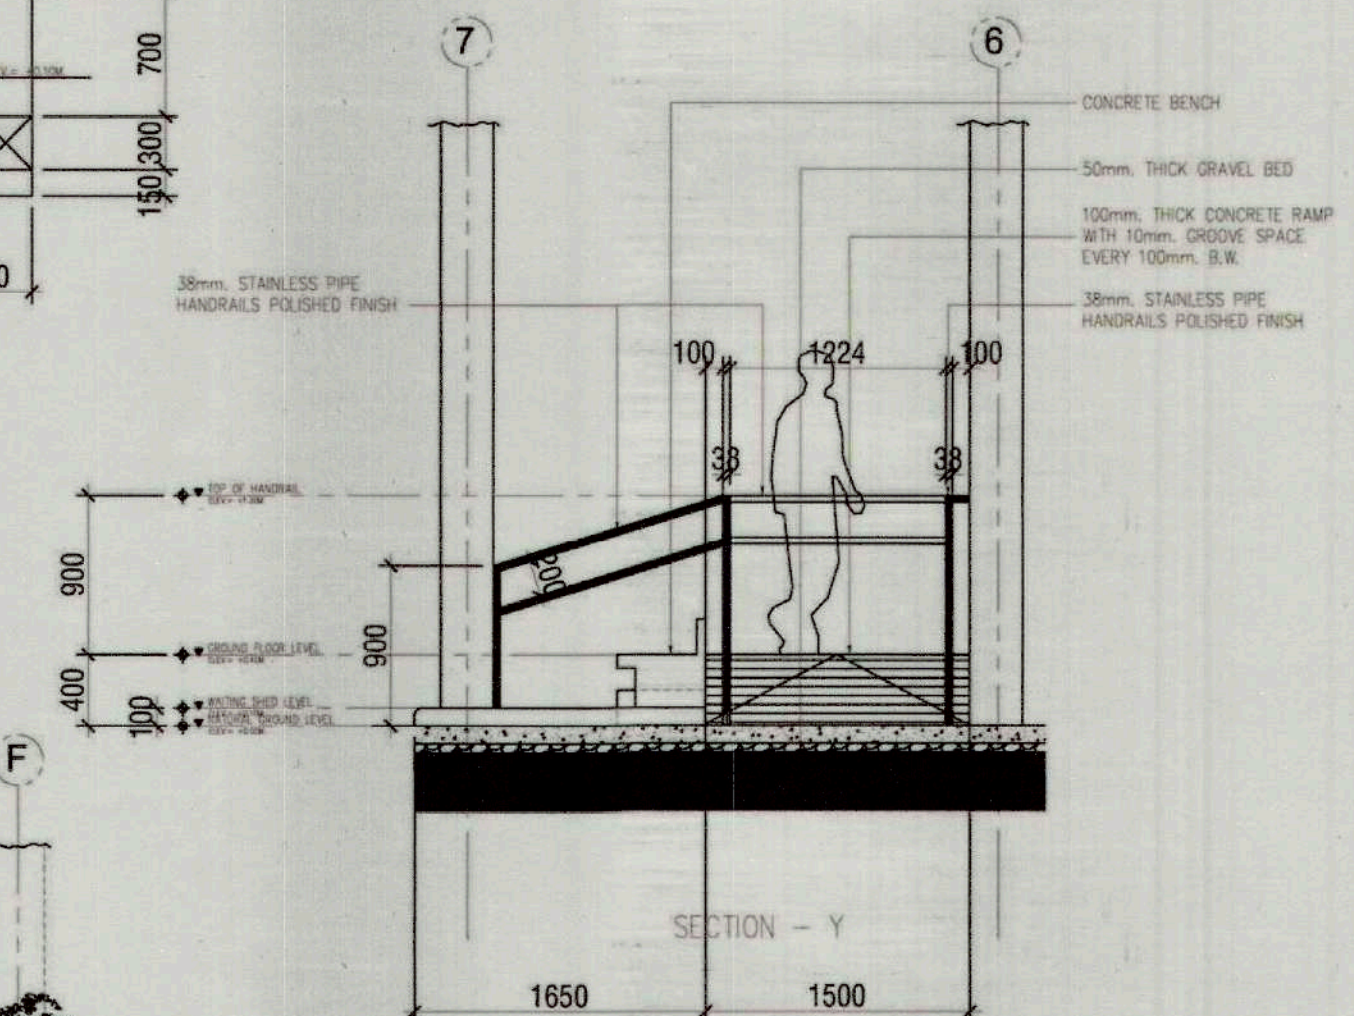


SECTION - Y

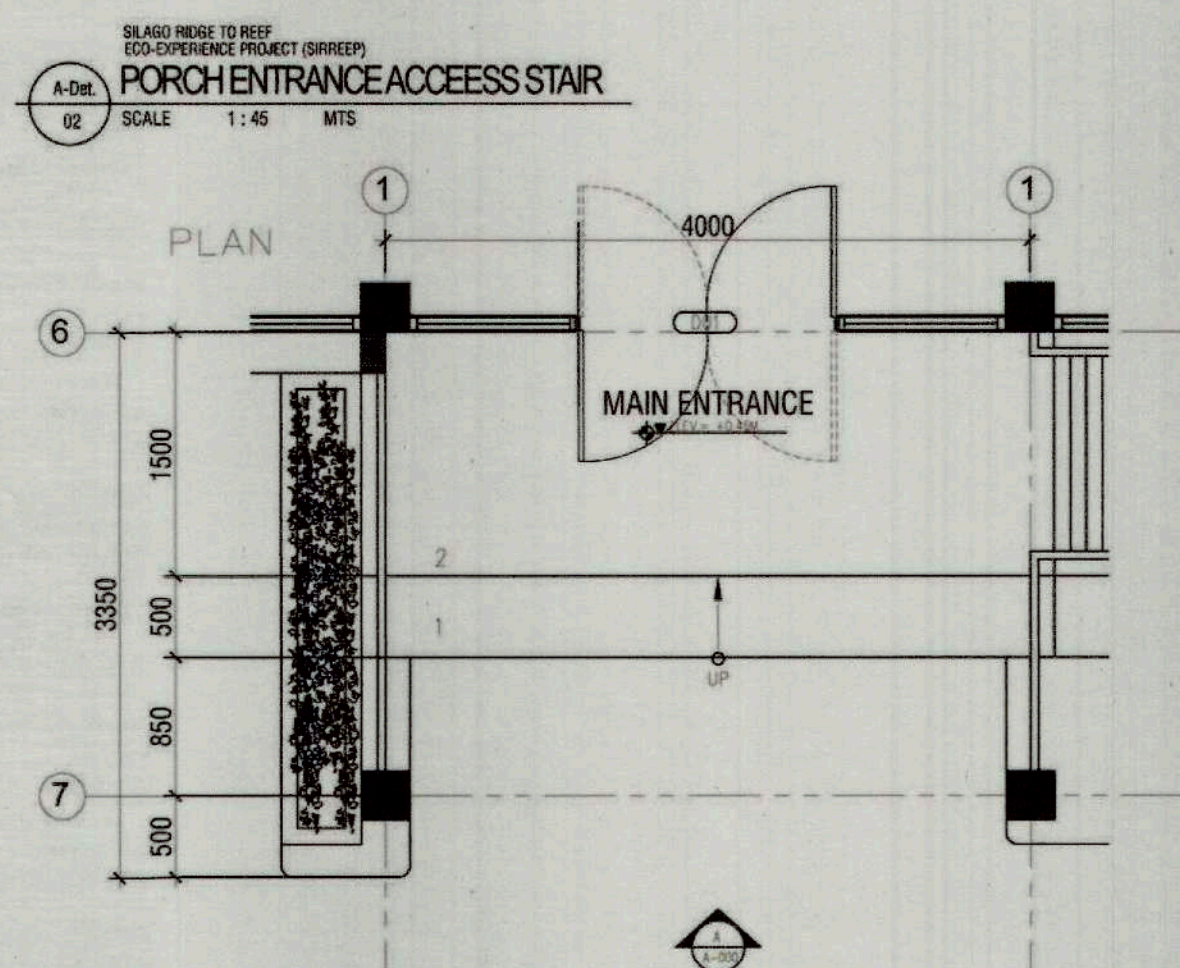


PORCH ENTRANCE ACCESS STAIR


SCALE 1:45 MTS

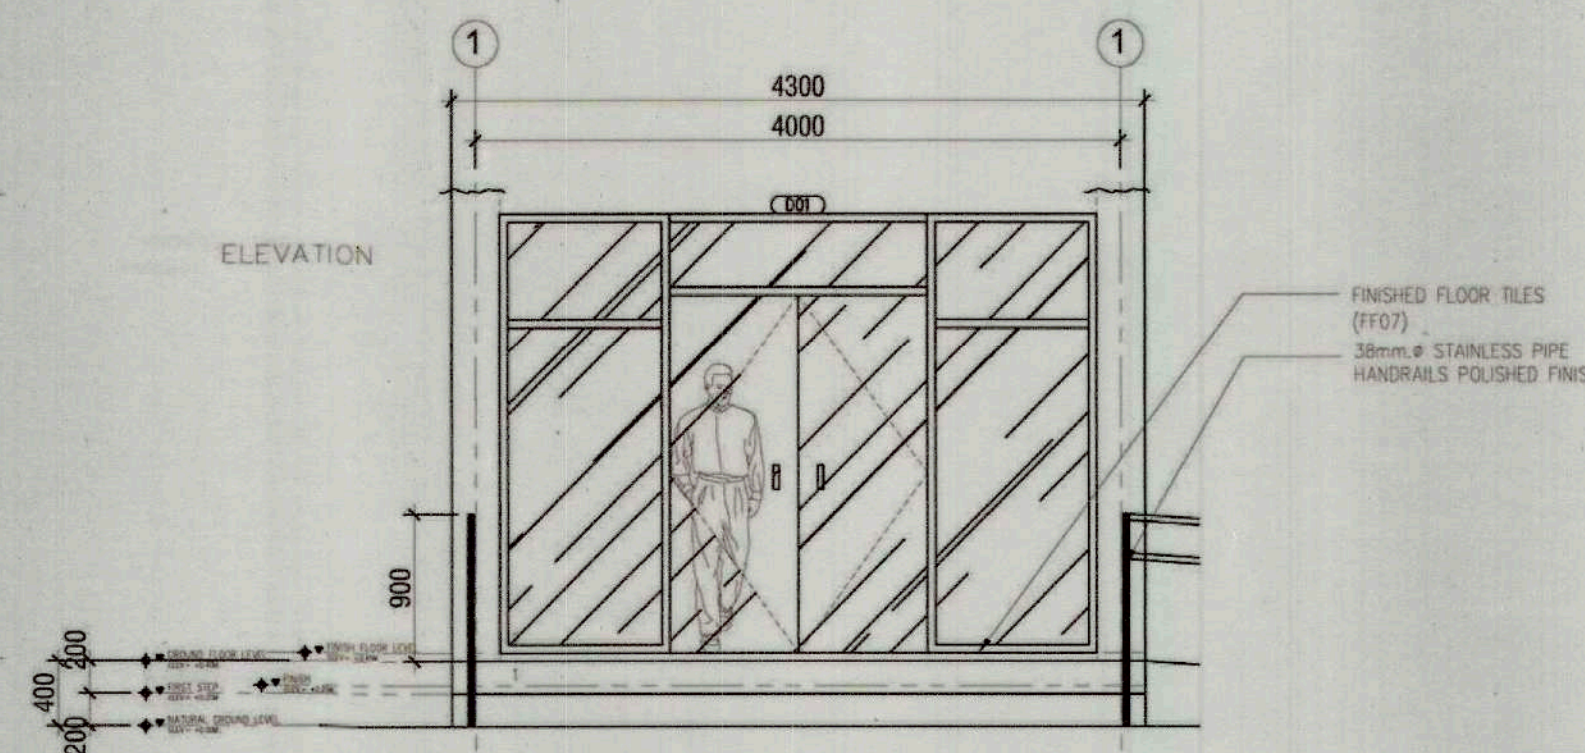

ELEVATION

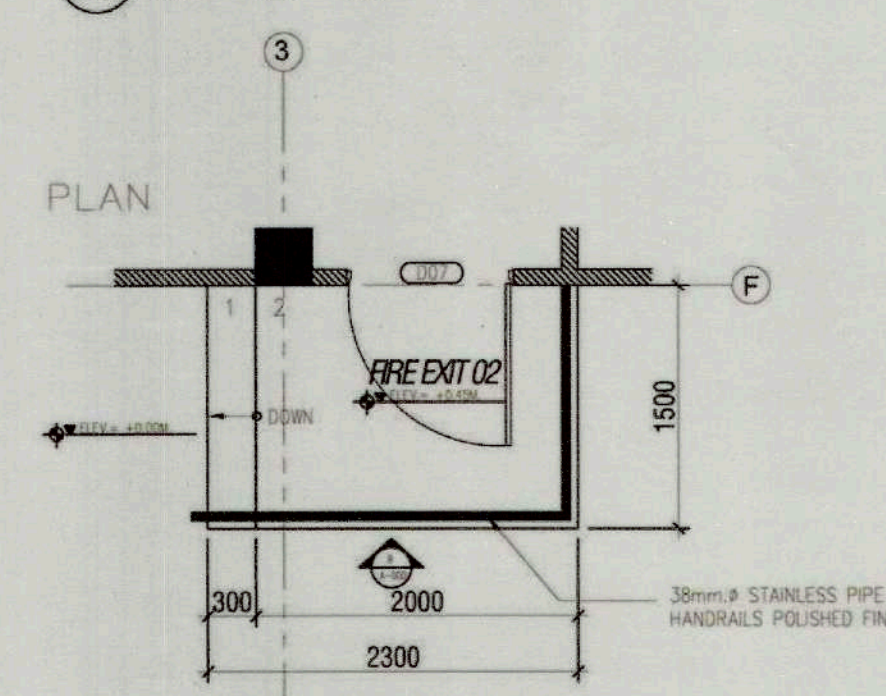


PLAN

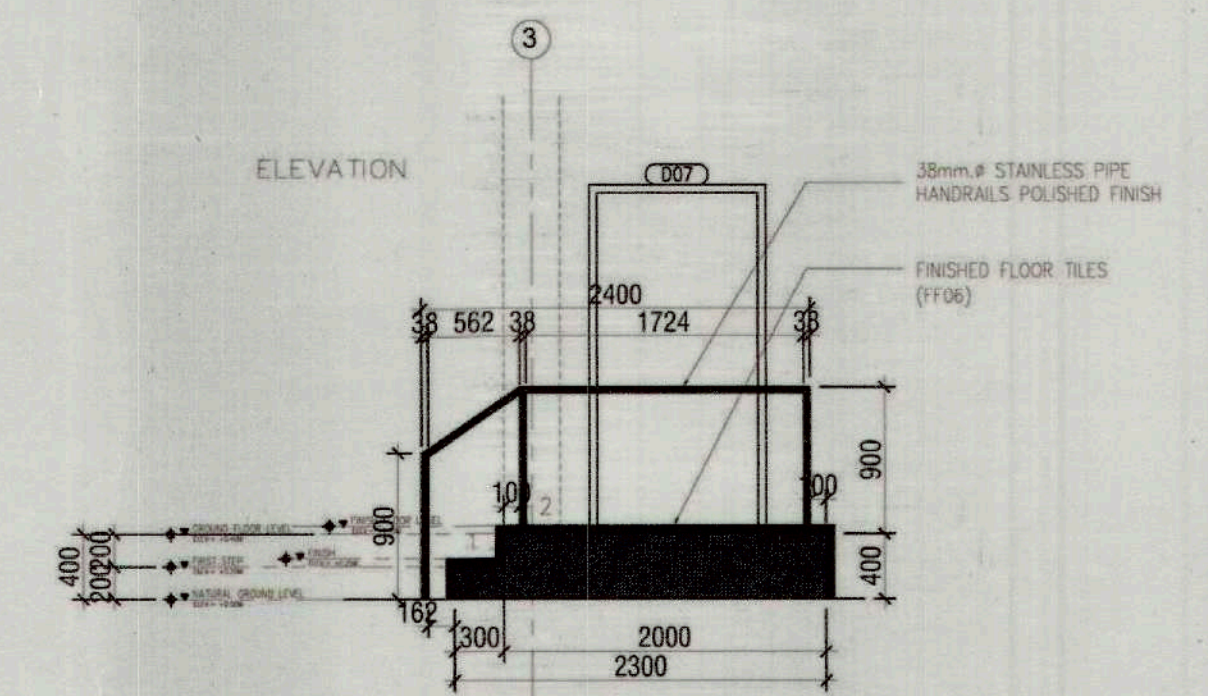

ELEVATION



PREPARED BY:	RECOMMENDING APPROVAL:	APPROVED BY:	PROJECT TITLE/LOCATION
BERNIE B. DEMIAO	BIENVENIDO C. BARRERA Jr.	LEMUEL P. HONOR	SILAGO RIDGE TO REEF ECO-EXPERIENCE PROJECT (SIRREEP): PROMOTING SUSTAINABILITY THROUGH ECO-HERITAGE TOURISM
ARCHITECT/DRAFTSMAN	MUNICIPAL ENGINEER	MUNICIPAL MAYOR	LOCATION: SILAGO, SOUTHERN LEYTE

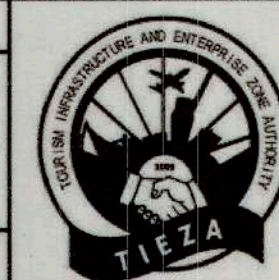


TIEZA
TOURISM INFRASTRUCTURE AND
ENTERPRISE ZONE AUTHORITY
8th & 7th FLOORS TOWER-1, DOUBLE DRAGON PLAZA,
DOUBLE DRAGON MERIDIAN PARK MACAPAGAL AVENUE
CORNER EDISA EXTENSION BAY AREA, PASAY CITY 1308



PROJECT EVALUATION AND PLANNING DEPARTMENT		RECOMMENDING APPROVAL:	APPROVED:	SHEET NO.
CHECKED BY: RADY E. ADAME MANAGER PROJECT PLANNING & DESIGN DIVISION	REVIEWED BY: JEFFREY L. MACALALAD MANAGER PROJECT EVALUATION & PLANNING DEPARTMENT	GREGORY A. OLLER ASSISTANT CHIEF OPERATING OFFICER ARCHITECTURAL & ENGINEERING SERVICES SECTOR	MARK T. LAPID CHIEF OPERATING OFFICER	

SILAGO RIDGE TO REEF
ECO-EXPERIENCE PROJECT (SIRREEP)
TANK SLAB & ACCESS TO ROOF

A-Det.
04
SCALE 1:30 MTS

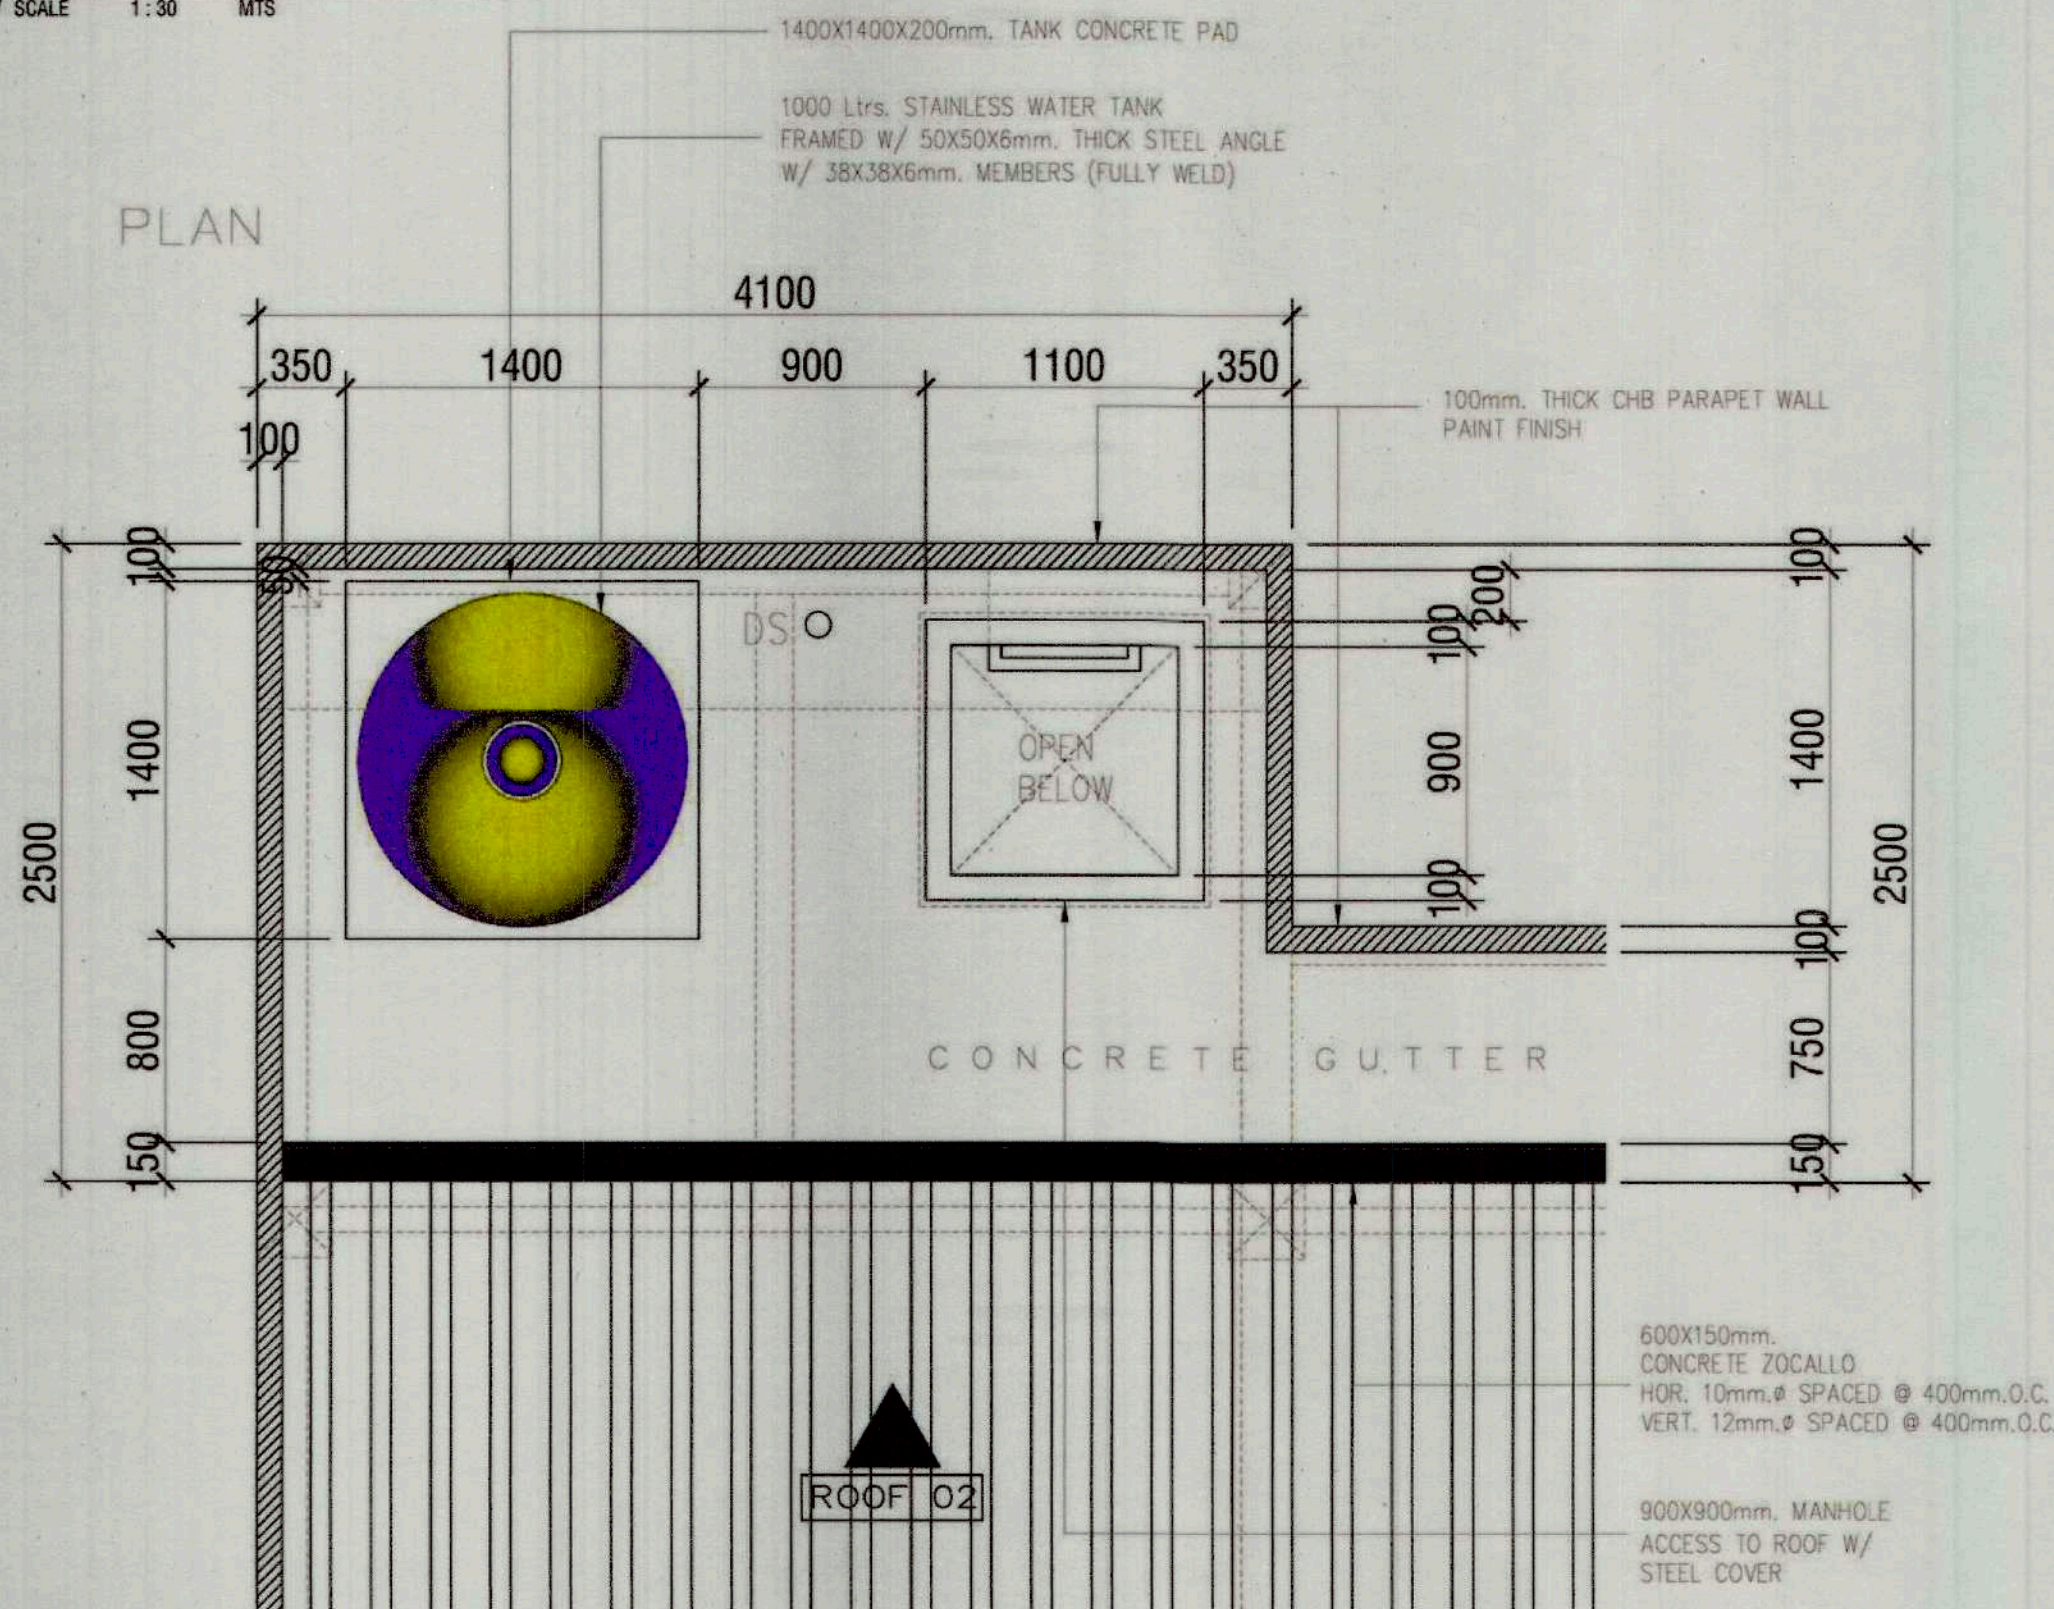


SILAGO RIDGE TO REEF
ECO-EXPERIENCE PROJECT (SIRREEP)
STEEL LADDER & MANHOLE
COVER DETAILS

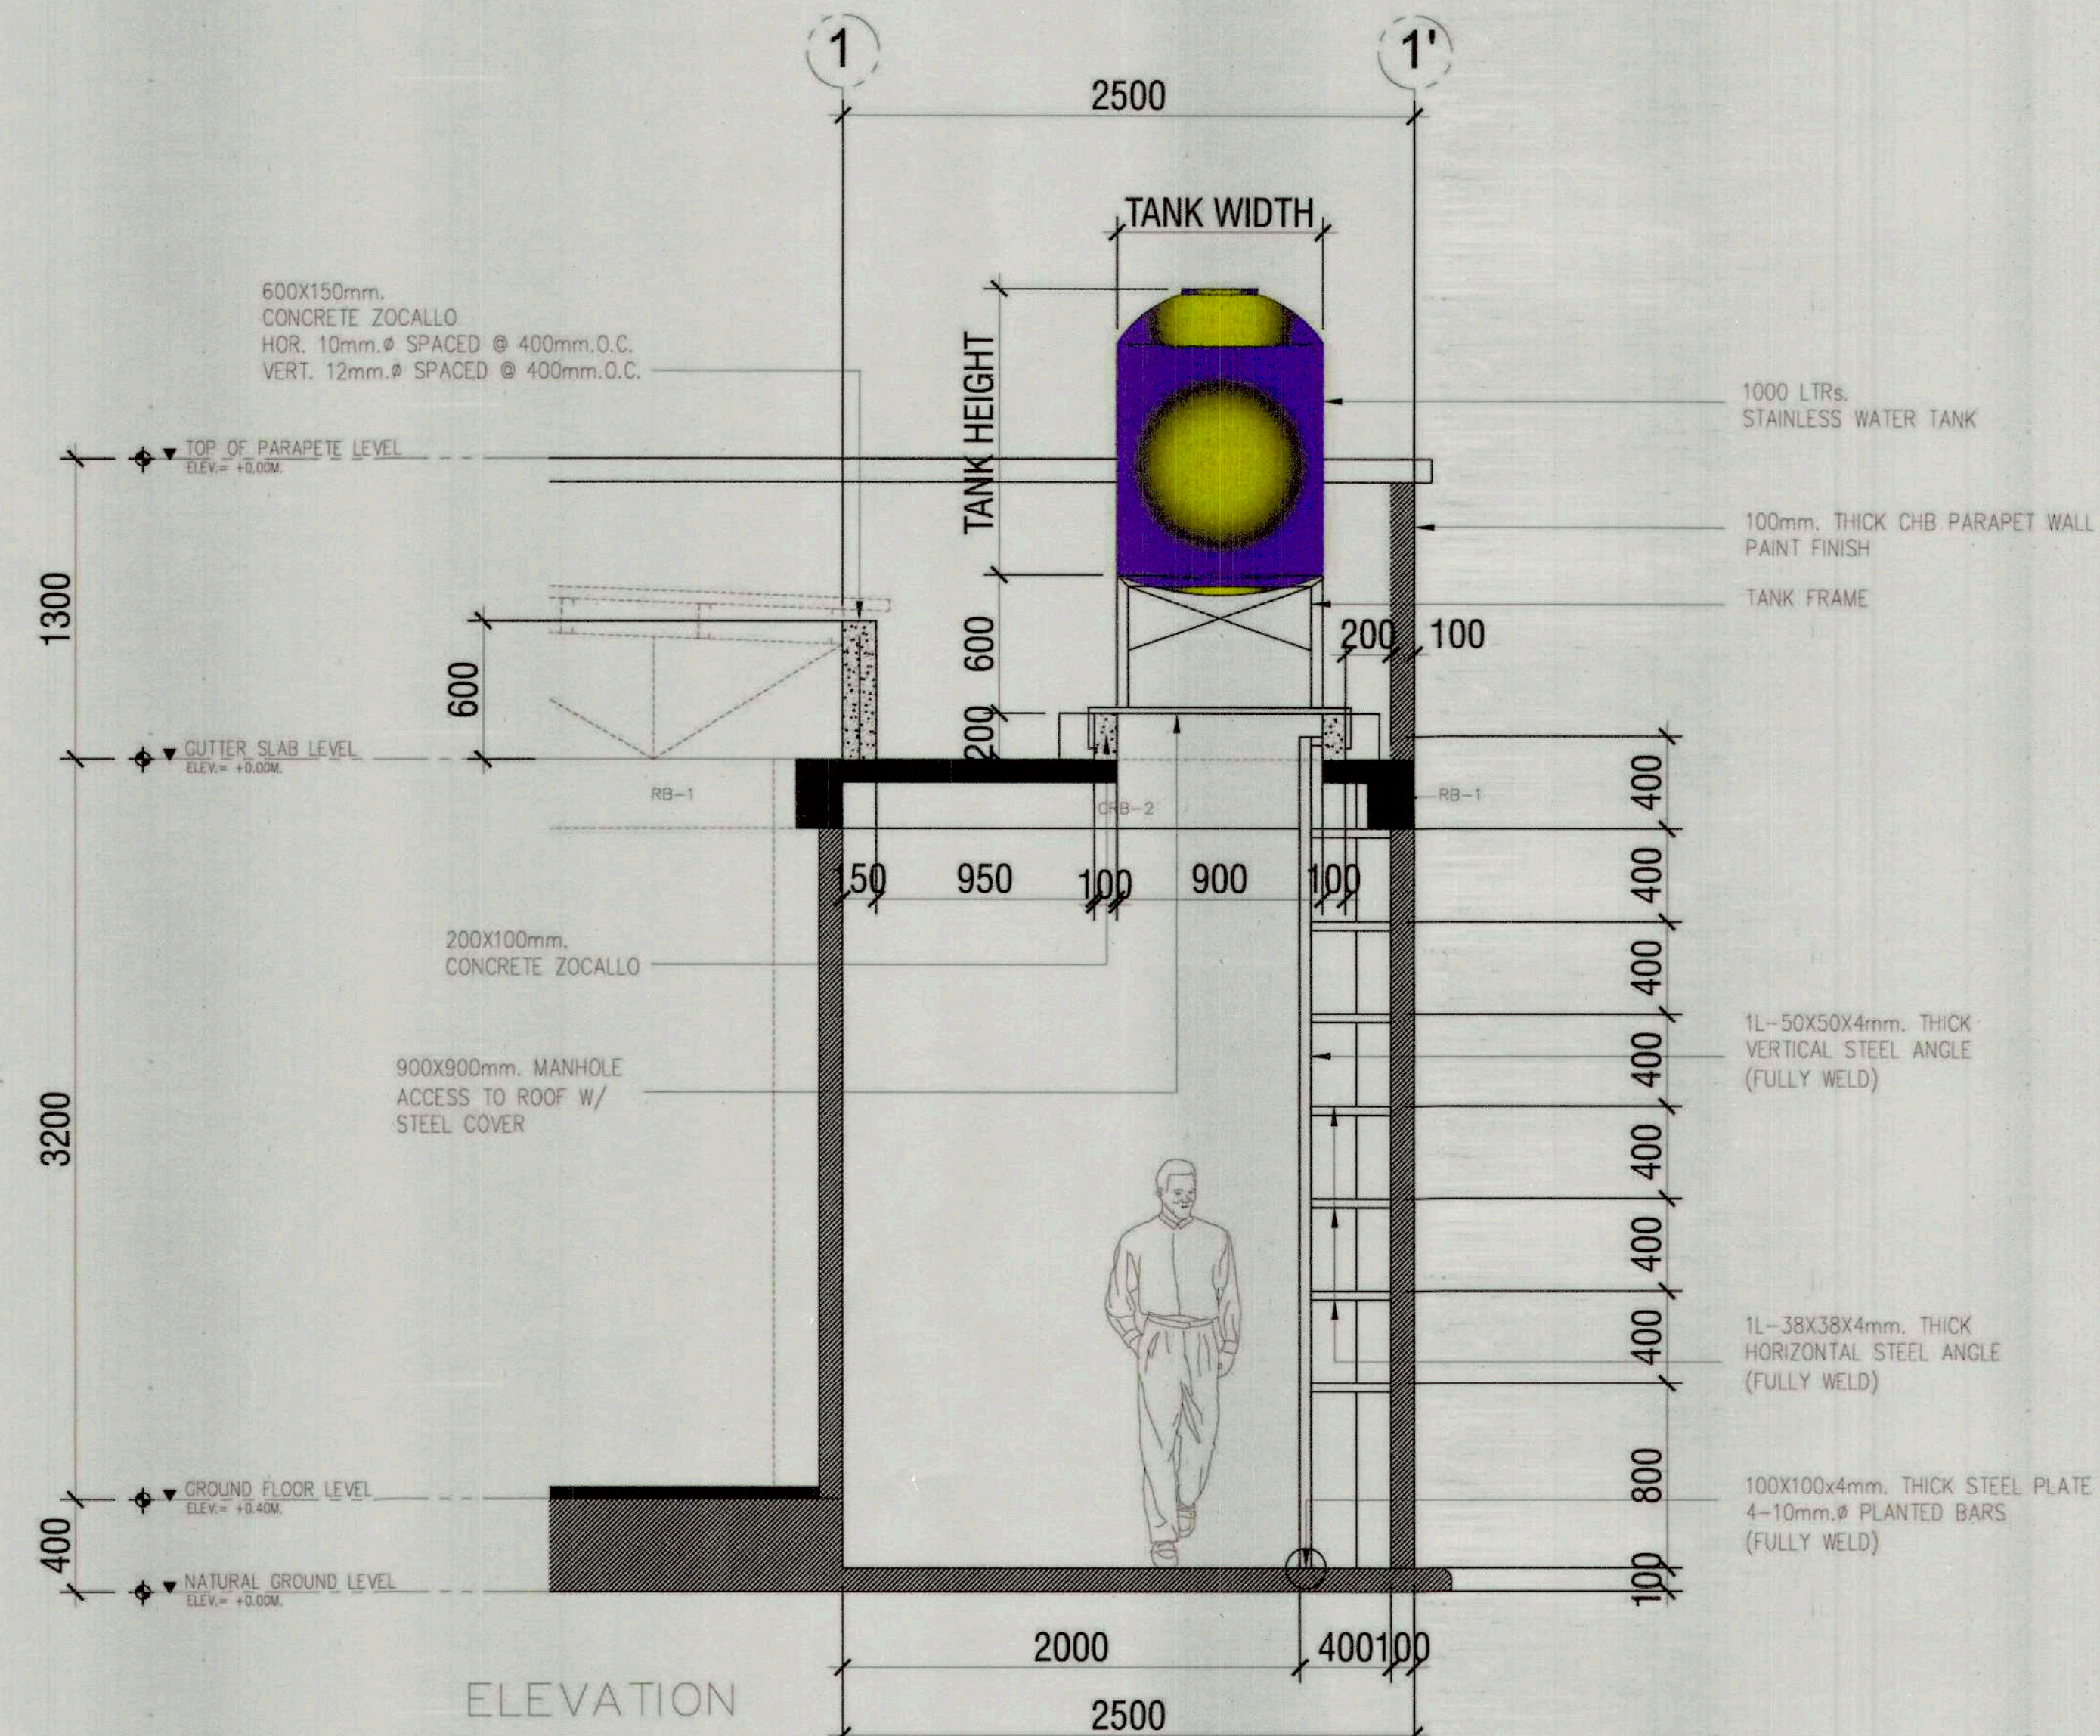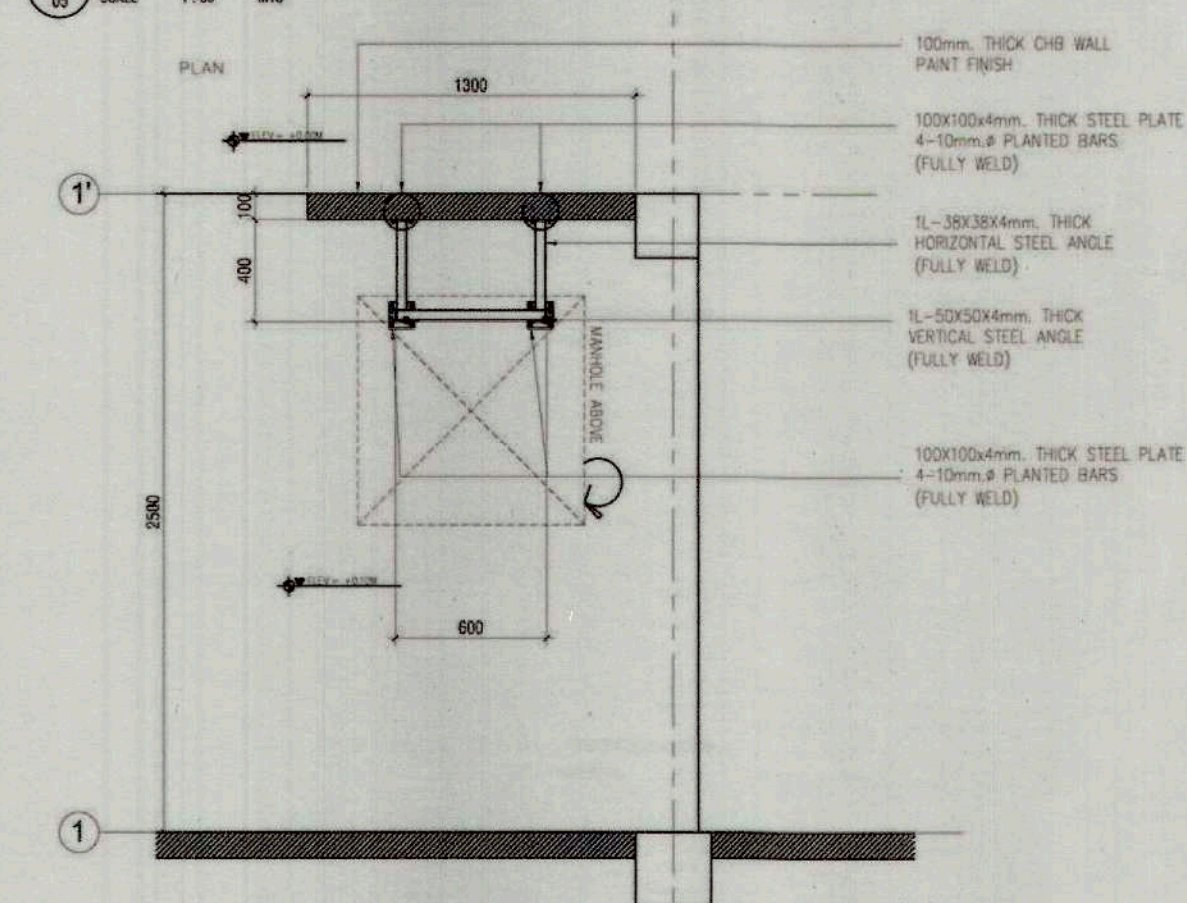

PREPARED BY: BERNIE B. DEMIAO ARCHITECT/DRAFTSMAN	RECOMMENDING APPROVAL: BIENVENIDO C. BARRERA JR. MUNICIPAL ENGINEER	APPROVED BY: LEMUEL P. HONOR MUNICIPAL MAYOR
---	---	--

PROJECT TITLE/LOCATION
SILAGO RIDGE TO REEF
ECO-EXPERIENCE PROJECT
(SIRREEP): PROMOTING SUSTAINABILITY
THROUGH ECO-HERITAGE TOURISM
LOCATION: SILAGO, SOUTHERN LEYTE

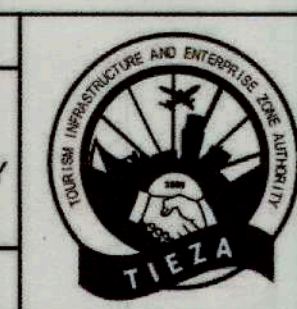

TIEZA
TOURISM INFRASTRUCTURE AND
ENTERPRISE ZONE AUTHORITY
6th & 7th FLOORS TOWER-1, DOUBLE DRAGON PLAZA,
DOUBLE DRAGON MERIDIAN PARK MACAPAGAL AVENUE
CORNER EDSA EXTENSION BAY AREA, PASAY CITY 1308

PROJECT EVALUATION AND PLANNING DEPARTMENT	
CHECKED BY: RADY E. ADAME MANAGER PROJECT PLANNING & DESIGN DIVISION	REVIEWED BY: JEFFREY L. MACALALAD MANAGER PROJECT EVALUATION & PLANNING DEPARTMENT

RECOMMENDING APPROVAL: GREGORY A. OLLER ASSISTANT CHIEF OPERATING OFFICER ARCHITECTURAL & ENGINEERING SERVICES SECTOR
--

APPROVED: MARK T. LAPID CHIEF OPERATING OFFICER

SHEET NO.	
A 11	10 28

GENERAL CONSTRUCTION NOTES

GENERAL NOTES

1.0 STANDARDS AND REFERENCES

THE FOLLOWING SHALL GOVERN THE DESIGN, FABRICATION AND CONSTRUCTION OF THE PROJECT.

1.1 NATIONAL STRUCTURAL CODE OF THE PHILIPPINES (N.S.C.P.), VOL. 1, 6TH EDITION, 2010.

2.0 DESIGN CRITERIA

2.1 LOADINGS

A. DEAD LOAD

CONCRETE	23.56kN/m
STEEL	76.93kN/m
150mm THK. CHB WALL	2.73 kPa
100mm THK. CHB WALL	2.11 kPa

B. LIVE LOAD

ROOF	1.00 kPa
CLASSROOMS	1.90 kPa
TOILETS	2.40 kPa
CORRIDORS ABOVE, STAIRS	3.80 kPa
CORRIDORS ON GROUND	4.80 kPa

C. WIND LOAD (NSCP 2010)

BASIC WIND VELOCITY, $V = 250$ KPH
 $P = qh [(GCPf) - (GCPi)]$ (DESIGN WIND PRESSURE)
WHERE: qh = WIND VELOCITY PRESSURE, kPa
 $GCPf$ = EXTERNAL PRESSURE COEFFICIENT
 $GCPi$ = INTERNAL PRESSURE COEFFICIENT

D. SEISMIC LOAD (NSCP 2010)

$$V = \frac{C_v}{R} W \quad (\text{DESIGN BASE SHEAR})$$
$$V_{max} = \frac{2.50 C_d}{R} W \quad V_{min} = 0.11 C_d W$$
$$V_{min} = 0.80 Z N_v W \quad (\text{ZONE 4})$$

WHERE: W = TOTAL DEAD LOAD
 T = NATURAL PERIOD = $C_t (h_n)^{2/3}$
WHERE: C_t = NUMERICAL COEFFICIENT
 h = BUILDING HEIGHT
 I = IMPORTANCE FACTOR = 1.50
 R = NUMERICAL FACTOR = 8.50
SEISMIC COEFFICIENT $C_v = 0.44 N_v$
 $C_d = 0.64 N_v$
NEAR SOURCE FACTOR (10km) $N_v = 1.2$
 $N_a = 1.0$
 Z = SEISMIC ZONE = 0.40 (ZONE 4)
 S = SOIL TYPE = D

2.2 DESIGN STRESSES

A. CONCRETE FOR FOOTING, COLUMNS, BEAMS AND SLAB ON FILL

COMPRESSIVE STRENGTH @ 28 DAYS $f'_c = 20.7$ MPa (3,000 psi)

B. REINFORCING STEEL BARS

a. FOR BARS 16mm AND GREATER INTERMEDIATE GRADE DEFORMED BAR $f_y = 275$ MPa (40,000 psi)

b. FOR BARS LESS THAN 16mm (STRUCTURAL GRADE DEFORMED BAR) $f_y = 230$ MPa (33,000 psi)

C. STRUCTURAL STEEL, ASTM-A36

FOR TRUSSES, BRACINGS, & STRUTS $f_y = 248$ MPa (36,000 psi)

D. PURLINS

COLD FORMED LIGHT GAGE SHAPES $f_y = 248$ MPa (36,000 psi)

E. MASONRY UNIT (CHB)

NON-LOAD BEARING CHB WALLS $f_m' = 3.45$ MPa (500 psi)

F. WELDS-USED E-60xx ELECTRODE

G. STRUCTURAL BOLTS, ASTM-A307
a. $F_t = 98.60$ MPa (14,000 psi) b. $F_v = 69$ MPa (10,000 psi)

- IN THE INTERPRETATION OF THE DRAWING, INDICATED DIMENSIONS SHALL GOVERN AND DISTANCES AND SIZES SHALL NOT BE SCALED FOR CONSTRUCTION PURPOSES.
- IN REFERENCE TO OTHER DRAWINGS, SEE ARCHITECTURAL DRAWINGS FOR DEPRESSIONS IN FLOOR SLABS, OPENINGS IN THE WALLS AND SLABS, INTERIOR PARTITIONS, LOCATION OF DRAINS ETC.
- IN CASE OF DISCREPANCIES AS TO THE LAYOUT, DIMENSIONS, AND ELEVATIONS BETWEEN THE STRUCTURAL PLANS, AND ARCHITECTURAL DRAWINGS, THE CONTRACTOR SHALL NOTIFY BOTH THE STRUCTURAL ENGINEER AND THE ARCHITECT.
- ALL CONCRETE WORK SHALL BE DONE IN ACCORDANCE WITH THE ACI 318-95 BUILDING CODE REQUIREMENTS FOR REINFORCED CONCRETE AND ALL STRUCTURAL STEEL WORK ACCORDING WITH AISC SPECIFICATION (9th EDITION) IN SO FAR AS THEY DO NOT CONFLICT WITH THE LOCAL BUILDING CODE REQUIREMENT.
- ACI REFERS TO AMERICAN CONCRETE INSTITUTE, AISC TO AMERICAN INSTITUTE OF STEEL CONSTRUCTION AND ASTM TO AMERICAN SOCIETY FOR TESTING MATERIALS.
- CONSTRUCTION NOTES AND TYPICAL DETAILS APPLY TO ALL DRAWINGS UNLESS OTHERWISE SHOWN OR NOTED. MODIFY TYPICAL DETAILS AS DIRECTED TO MEET SPECIAL CONDITIONS.
- SHOP DRAWINGS WITH ERECTION AND PLACING DIAGRAMS OF ALL STRUCTURAL STEELS, MISCELLANEOUS IRON, PRE-CAST CONCRETE, ETC. SHALL BE SUBMITTED FOR ENGINEERS APPROVAL BEFORE FABRICATION.
- CONTRACTOR SHALL NOTE AND PROVIDE ALL MISCELLANEOUS CURBS, SILLS, STOOLS, EQUIPMENT'S AND MECHANICAL BASES THAT ARE REQUIRED BY THE ARCHITECTURAL, ELECTRICAL, AND MECHANICAL DRAWINGS.
- ALL RESULTS OF MATERIAL TESTING FOR CONCRETE, REINFORCING BARS, & STRUCTURAL STEEL MUST BE NOTED & APPROVED BY THE STRUCTURAL DESIGNER.

NOTES ON CONCRETE MIXES & PLACING

1. ALL CONCRETE SHALL DEVELOP A MIN. COMPRESSIVE STRENGTH AT THE END OF TWENTY EIGHT (28) DAYS W/ CORRESPONDING MAXIMUM SIZE AGGREGATE & SLUMPS AS FOLLOWS.

LOCATION	28 DAYS STRENGTH	MAX. SIZE OF AGGREGATE	MAX. SLUMP
ALL OTHERS, INCLUDING SUSPENDED SLABS,	3000 PSI (20.7 MPa)	20mm	100mm
COLUMNS	3000 PSI (20.7 MPa)	20mm	100mm
BEAMS, SLABS	3000 PSI (20.7 MPa)	20mm	100mm
SLAB ON FILL	2500 PSI (17.5 MPa)	20mm	100mm

2. MAINTAIN MINIMUM CONCRETE COVER FOR REINFORCING STEEL AS FOLLOWS.

SUSPENDED SLABS	20mm
SLAB ON GRADE	40mm
WALLS ABOVE GRADE	25mm
BEAM STIRRUPS AND COLUMN TIES	40mm
WHERE CONCRETE IS EXPOSED TO EARTH BUT POURED AGAINST FORMS	50mm
WHERE CONCRETE IS DEPOSITED DIRECTLY AGAINST EARTH	75mm

3. CONCRETE SHALL BE DEPOSITED IN ITS FINAL POSITION WITHOUT SEGREGATION. RE-HANDLING OR PLACING SHALL BE DONE PREFERABLY WITH BUCKETS, BUCKETS OR WHEELBARROWS, NO CHUTES WILL BE ALLOWED EXCEPT TO TRANSFER CONCRETE FROM HOPPERS TO BUCKETS, WHEELBARROWS OR BUCKETS IN WHICH CASE THEY SHALL NOT EXCEED SIX (6) METERS IN AGGREGATE LENGTH.

4. NO DEPOSITING OF CONCRETE SHALL BE ALLOWED WITHOUT THE USE OF VIBRATORS UNLESS AUTHORIZED IN WRITING BY THE DESIGNERS AND ONLY FOR UNUSUAL CONDITIONS WHERE VIBRATIONS ARE EXTREMELY DIFFICULT TO ACCOMPLISH.

5. ALL ANCHOR BOLTS, DOWELS, AND OTHER INSERTS, SHALL BE PROPERLY POSITIONED & SECURED IN PLACE PRIOR TO PLACING OF CONCRETE.

6. ALL CONCRETE SHALL BE KEPT MOIST FOR A MINIMUM OF SEVEN CONSECUTIVE DAYS IMMEDIATELY AFTER POURING BY THE USE OF WET BURLAP, FOG SPRAYING, CURING COMPOUNDS OR OTHER APPROVED METHODS.

7. STRIPPING OF FORMS AND SHORES:

FOUNDATION	24 HRS.
SUSPENDED SLAB EXCEPT WHEN ADDITIONAL LOADS ARE IMPOSED	8 DAYS
WALLS	21 DAYS
BEAMS	14 DAYS
COLUMNS	21 DAYS

8. THE CONTRACTOR SHALL SUBMIT THE SCHEDULE OF POURING AND THE LOCATION OF THE CONSTRUCTION JOINTS TO THE STRUCTURAL ENGINEER AT LEAST (4) DAYS PRIOR TO THE POURING FOR APPROVAL.

9. THE CONTRACTOR SHALL FURNISH AND MAINTAIN ADEQUATE FORMS AND SHORINGS UNTIL THE CONCRETE MEMBERS HAVE ATTAINED THEIR WORKING CONDITION AND STRENGTH.

NOTES ON FOOTINGS


- FOOTINGS ARE DESIGNED FOR AN ALLOWABLE SOIL BEARING PRESSURE OF 96 KPa (2,000 psi). CONTRACTOR SHALL REPORT TO THE ENGINEER, IN WRITING, THE ACTUAL SOIL CONDITIONS UNCOVERED AND CONFIRM ACTUAL BEARING CAPACITY OF SOIL BEFORE DEPOSITING CONCRETE.
- FOOTING SHALL REST AT LEAST 1500mm BELOW NATURAL GRADE LINE UNLESS OTHERWISE INDICATED IN PLANS. NO FOOTING SHALL REST ON FILL.
- MINIMUM CONCRETE PROTECTION FOR REINFORCEMENTS SHALL BE 75mm CLEAR FOR CONCRETE DEPOSITED THE GROUND AND 50mm FOR CONCRETE DEPOSITED AGAINST A FORMWORK.
- IN CASES WHERE THE SOIL CONDITION IS SUCH THAT THE MINIMUM ALLOWABLE SOIL PRESSURE OF 96 KPa (2,000 psi) CAN NOT BE ATTAINED AT PRACTICAL DEPTHS, THE USE OF MICROPILES, BORED PILES, OR DRIVEN PILES MAY BE ADOPTED IN LIEU OF STANDARD ISOLATED FOOTINGS.

NOTES ON REINFORCEMENT

- UNLESS OTHERWISE NOTED IN PLANS, THE YIELD STRENGTH OF REINFORCING BARS SHALL BE:
A. FOOTINGS, FOOTING BEAMS AND GIRDERS $f_y = 275$ MPa (40,000 psi)
B. COLUMNS AND SHEAR WALLS $f_y = 275$ MPa (40,000 psi)
C. BEAMS AND GIRDER $f_y = 275$ MPa (40,000 psi)
D. NON-LOAD BEARING WALL PARTITIONS, BEDDED SLABS, FLOOR & ROOF SLABS, PARAPETS, CATCH BASIN, SIDE WALK. $f_y = 227.5$ MPa (33,000 psi)
2. ALL REINFORCING BARS SIZE 10mm OR LARGER SHALL BE DEFORMED IN ACCORDANCE WITH ASTM A 706. BARS SMALLER THAN 10mm MAY BE PLAIN.
3. SPLICES SHALL BE SECURELY WIRED TOGETHER & SHALL LAP OR EXTEND IN ACCORDANCE W/ TABLE A & TABLE B (TABLE OF LAP SPICE & ANCHORAGE LENGTH) UNLESS OTHERWISE SHOWN ON DRAWINGS, SPLICES SHALL BE STAGGERED WHENEVER POSSIBLE.

NOTES ON CONCRETE SLABS

- ALL SLAB REINFORCEMENTS SHALL BE 20mm CLEAR MINIMUM FROM BOTTOM AND FROM THE TOP OF SLAB.
- UNLESS OTHERWISE SHOWN, REINFORCEMENT IN CONTINUOUS ELEVATED SLAB SHALL BE CUT AS FOLLOWS:

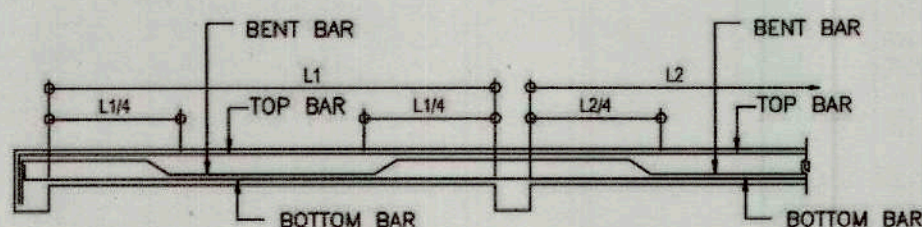


TYPICAL BAR BENDING AND CUTTING DETAILS FOR SLABS

- IF SLABS ARE REINFORCED BOTHWAYS BARS ALONG THE SHORTER SPAN SHALL BE PLACED BELOW THOSE ALONG THE LONG SPAN AT THE CENTER AND OVER THE LONGER SPAN FOR REINFORCING BARS NEAR THE SUPPORTS. THE SPACING OF THE BARS AT THE COLUMN STRIPS SHALL NOT BE MORE THAN ONE AND A HALF (1 1/2) SLAB THICKNESS.
- TEMPERATURE BARS FOR SLAB SHALL BE GENERALLY PLACED NEAR THE FACE IN TENSION AND SHALL NOT BE LESS THAN 0.0025 x GROSS CROSS-SECTIONAL AREA (A_g) OF THE SLAB (SEE SCHEDULE BELOW)

THICKNESS	MINIMUM TEMPERATURE BARS
100 mm	10 mm @ 250mm EACH WAY
125 mm	10 mm @ 225mm EACH WAY
150 mm	10 mm @ 185mm EACH WAY
175 mm	10 mm @ 150mm EACH WAY
200 mm	10 mm @ 140mm EACH WAY

- UNLESS OTHERWISE NOTED IN THE PLANS ALL BEDDED SLABS SHALL BE REINFORCED WITH 10mm @ 250mm O.C EACH WAY TO CENTER OF SLAB AND CONSTRUCTION JOINTS FOR SAME SHALL NOT BE LESS THAN 3.65 METER APART.
- PROVIDE EXTRA REINFORCEMENTS FOR CORNER SLAB (TWO ADJACENT DISCONTINUOUS EDGES) AS SHOWN BELOW.
- CONCRETE SLAB REINFORCEMENTS SHALL BE PROPERLY SUPPORTED WITH 10mm @ STEEL CHAIR OR APPROVED EQUIVALENT SPACED AT 1.0 METER ON CENTER BOTHWAYS


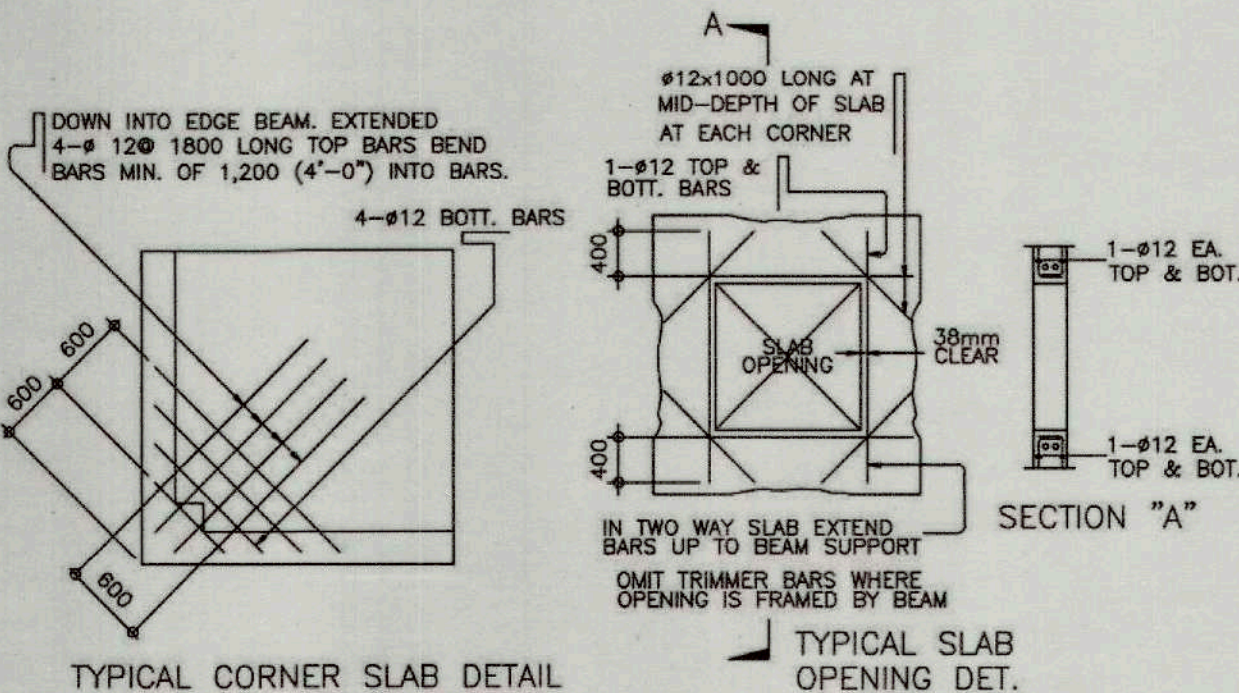


TYPICAL CORNER SLAB DETAIL


TYPICAL SLAB OPENING DET.

NOTES ON COLUMNS

- PROVIDE EXTRA SETS OF TIES AT 100mm O.C. FOR TIED COLUMN REINFORCEMENT ABOVE AND BELOW BEAM-COLUMN CONNECTIONS FOR A DISTANCE FROM FACE OF CONNECTION EQUAL TO THE GREATER OF THE OVERALL THICKNESS OF COLUMN, 1/6 THE CLEAR HEIGHT OF COLUMN OR 450mm.
- COLUMN TIES SHALL BE PROTECTED EVERYWHERE BY A COVERING OF CONCRETE CAST MONOLITHICALLY WITH THE CORE WITH THE MINIMUM THICKNESS OF 40mm AND NOT LESS THAN 40 TIMES THE MAXIMUM SIZE OF COARSE AGGREGATE IN MILLIMETERS.
- WHERE COLUMNS CHANGE IN SIZE, VERTICAL REINFORCEMENTS SHALL BE OFFSET AT A SLOPE OF NOT MORE THAN 1 IN 6 AND EXTRA 10mm TIES AT 100mm SHALL BE PROVIDED THRU OUT THE OFFSET REGION.
- UNLESS OTHERWISE INDICATED IN THE PLANS, LAP SPLICES FOR VERTICAL COLUMN REINFORCEMENT SHALL BE MADE WITHIN THE CENTER HALF OF COLUMN HEIGHT, AND THE SPLICE LENGTH SHALL NOT BE LESS THAN 40 BAR DIAMETERS. WELDING OR APPROVED MECHANICAL DEVICES MAY BE USED PROVIDED THAT NOT MORE THAN ALTERNATE BARS ARE WELDED OR MECHANICALLY SPLICED AT ANY LEVEL AND THE VERTICAL DISTANCES BETWEEN THESE WELDS OR SPLICES OF ADJACENT BARS IS NOT LESS THAN 600mm.

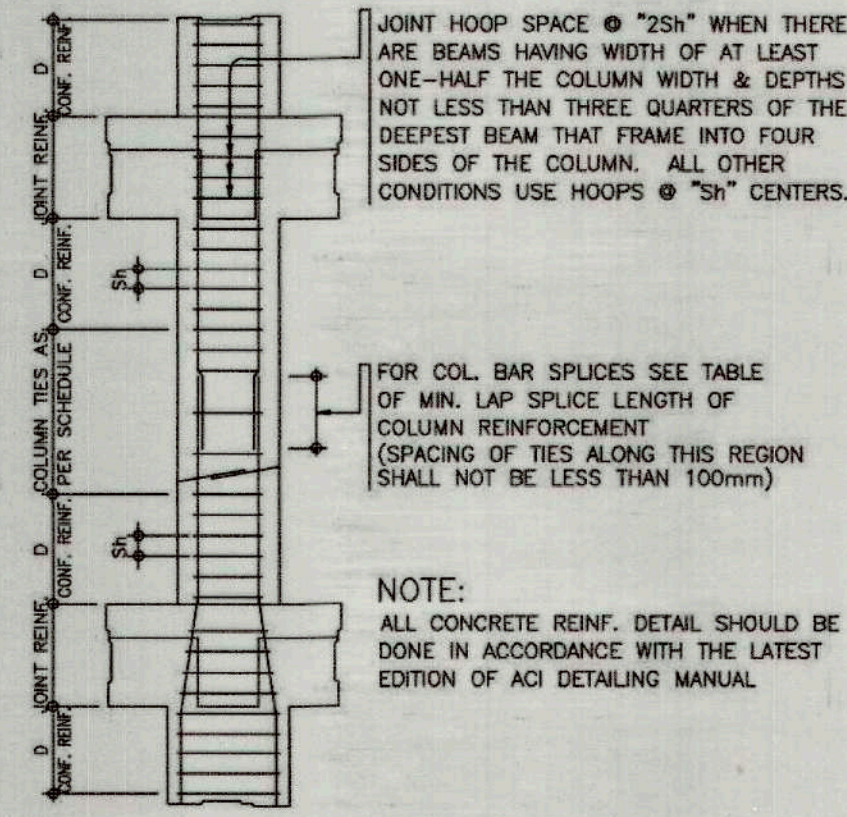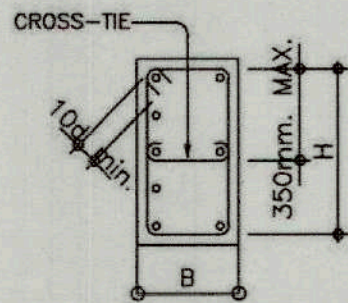

TYPICAL COLUMN ELEV. SHOWING DOWELS AND TIES SPACING

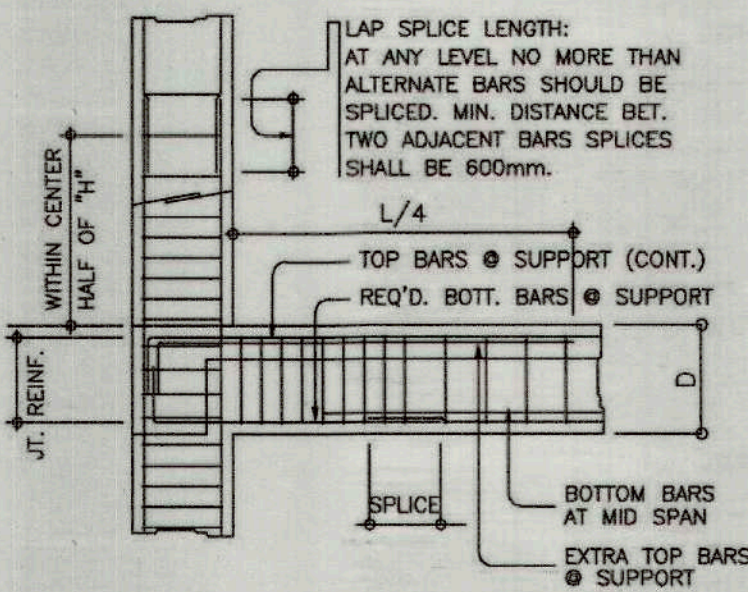

TYP. DETAIL OF COL. LAP SPICE & EXT. GIRDER TO COL. CONNECT.

NOTES ON BEAMS AND GIRDERS

- UNLESS OTHERWISE NOTED IN PLANS, CAMBER ALL BEAMS AND GIRDER AT LEAST 6mm FOR EVERY 4.50M OF SPAN, EXCEPT CANTILEVERS FOR WHICH THE CAMBER SHALL BE AS NOTED IN PLANS OR AS ORDERED BY THE ENGINEER BUT IN NO CASE LESS THAN 20mm FOR EVERY 3.0M OF FREE SPAN.
- TYPICAL BARS BENDING AND CUTTING DETAILS FOR BEAMS SHALL BE AS SHOWN IN FIG. B-1.

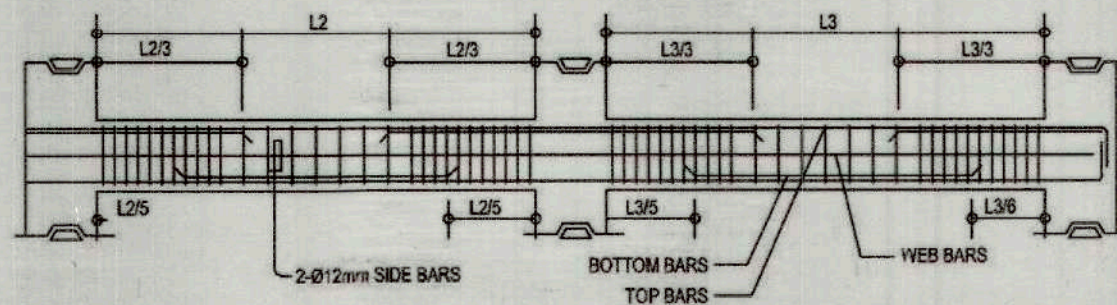


FIG. B-1



PREPARED BY:

BERNIE B. DEMIAO

ARCHITECT/DRAFTSMAN

RECOMMENDING APPROVAL:

BIENVENIDO C. BARRERA Jr.

MUNICIPAL ENGINEER

APPROVED BY:

LEMUEL PHONOR

MUNICIPAL MAYOR

PROJECT TITLE/LOCATION

SILAGO RIDGE TO REEF
ECO-EXPERIENCE PROJECT
(SIRREEP): PROMOTING SUSTAINABILITY
THROUGH ECO-HERITAGE TOURISM

LOCATION: SILAGO, SOUTHERN LEYTE



TIEZA
TOURISM INFRASTRUCTURE AND
ENTERPRISE ZONE AUTHORITY

6th & 7th FLOORS TOWER-1, DOUBLE DRAGON PLAZA,
DOUBLE DRAGON MERIDIAN PARK MACAPAGAL AVENUE
CORNER EDSA EXTENSION BAY AREA, PASAY CITY 1308

PROJECT EVALUATION AND PLANNING DEPARTMENT

CHECKED BY:

RADY E. ADAME

MANAGER
PROJECT PLANNING & DESIGN DIVISION

REVIEWED BY:

JEFFREY L. MACALALAD

MANAGER
PROJECT EVALUATION & PLANNING DEPARTMENT

RECOMMENDING APPROVAL:

GREGORY A. OLLER

ASSISTANT CHIEF OPERATING OFFICER
ARCHITECTURAL & ENGINEERING SERVICES SECTOR

APPROVED:

MARK T. LAPID

CHIEF OPERATING OFFICER

SHEET NO.

S 01
12 28


TABLE 'A' TENSION BARS EMBEDMENT LENGTHS AND LAPPED SPLICES IN MILLIMETERS			
BAR SIZE (DEFORMED)	f _c ' = 20.7MPa(3000psi)	f _c ' = 27.6MPa(4000psi)	LAPPED
10mm #	300	300	300
12mm #	300	300	300
16mm #	300	400	400
20mm #	400	550	500
25mm #	600	800	750
28mm #	750	1000	850
32mm #	950	1300	1100

NOTE: TOP PLAIN BARS, MULTIPLY VALUE BY 2

TABLE 'B' COMPRESSION BARS EMBEDMENT LENGTHS AND LAPPED SPLICES IN MILLIMETERS			
BAR SIZE (DEFORMED)	f _c ' = 20.7MPa(3000psi)	f _c ' = 27.6MPa(4000psi)	LAPPED
10mm #	225	300	300
12mm #	275	300	300
16mm #	350	400	325
20mm #	450	500	475
25mm #	550	625	550
28mm #	625	675	675
32mm #	700	775	775

NOTE: TOP PLAIN BARS, MULTIPLY VALUE BY 2
VALUES GIVEN ABOVE CAN ALSO BE USED
FOR COLUMNS.


- IF THE BEAM REINFORCING BARS END IN A WALL THE CLEAR DISTANCE FROM THE BAR TO THE FARTHER FACE OF THE WALL NOT BE LESS THAN 25mm. EMBEDMENT LENGTH SHALL BE AS SHOWN IN A TABLE 'A' FOR TENSION BARS AND TABLE 'B' FOR COMPRESSION BARS UNLESS SPECIFIED IN PLAN. TOP BAR SHALL NOT BE SPLICED WITHIN THE COLUMN OR WITHIN A DISTANCE TWICE THE MEMBER DEPTH FROM THE FACE OF THE COLUMN. AT LEAST TWO STIRRUPS SHALL BE PROVIDED AT ALL SPLICES.
- IF THERE ARE TWO OR MORE LAYERS OF REINFORCING BARS, USE 25mm# BAR SEPARATORS SPACED AT 1.0M ON CENTER. IN NO CASE SHALL THERE BE LESS THAN TWO (2) SEPARATORS BETWEEN TWO LAYERS OF BARS.
- MINIMUM CONCRETE PROTECTION FOR REINFORCING BARS OR STEEL SHAPES SHALL BE AS SHOWN IN FIG. B-2 UNLESS SPECIFIED ELSEWHERE.

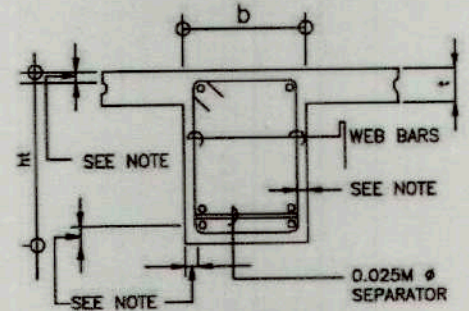

NOTE 1

20 mm CLEAR FOR JOIST
40 mm CLEAR FOR BEAMS
AND GIRDERS

FIG. B-2

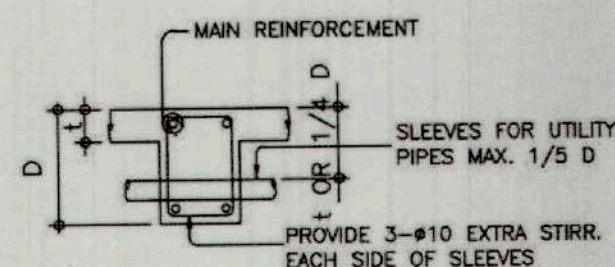

TYP. DET. FOR SLEEVES
THRU CONCRETE BEAM

FIG. B-3

- WHEN A BEAM CROSSES A GIRDER, REST BEAM ON TOP OF GIRDER BARS. BEAM REINFORCING BAR SHALL BE SYMMETRICAL ABOUT CENTER LINE WHENEVER POSSIBLE.
- GENERALLY NO SPLICES SHALL BE PERMITTED AT POINTS WHERE CRITICAL BENDING STRESSES OCCUR. SPLICES WHERE SO PERMITTED SHALL BE INDICATED IN THE TABLE 'A' AND 'B'. WELDED SPLICES SHALL DEVELOP IN TENSION AT LEAST 125 % OF THE SPECIFIED YIELD STRENGTH OF THE BAR. NOT MORE THAN 50% OF THE BARS AT ANY ONE SECTION IS ALLOWED TO BE SPLICED THEREIN.


NOTES ON CONCRETE HOLLOW BLOCK WALLS

- UNLESS OTHERWISE SHOWN IN PLANS ALL CONCRETE HOLLOW BLOCKS AND CERAMIC BLOCKS SHALL BE REINFORCED AS SHOWN IN THE SCHEDULE OF CONCRETE HOLLOW BLOCKS AND CERAMIC BLOCK REINFORCEMENT.
- PROVIDE 150mm x 300mm STIFFENER COLUMN REINFORCED WITH 4-12mm WITH 6mm# TIES AT 150mm ON CENTER WHERE CONCRETE HOLLOW BLOCK TERMINATES AND AT EVERY 3.0M LENGTH OF CONCRETE HOLLOW BLOCK WALLS UNLESS NOTED IN STRUCTURAL PLANS.


SCHEDULE OF CONCRETE HOLLOW BLOCK AND CERAMIC BLOCK REINFORCEMENT			
BLOCK THICKNESS	REINFORCEMENT		NOTES
	HORIZONTAL	VERTICAL	
75 mm	10mm# @ EVERY 3RD LEVEL	10mm# @ 600mm O.C.	A. MINIMUM LAPS AT SPICE = 0.25M B. PROVIDE RIGHT ANGLED REINFORCEMENT AT CORNERS 0.92M LONG
125 mm	10mm# @ EVERY 3RD LEVEL	10mm# @ 600mm O.C.	C. WHERE CHB OR CER. BLK. WALL DOWELS JOIN COL. R.C. BEAMS AND WALL DOWELS WITH THE SAME SIZE AS VERT. OR HOR. REINFORCEMENTS SHALL BE PROVIDED
150 mm	10mm# @ EVERY 3RD LEVEL	10mm# @ 600mm O.C.	
200 mm	12mm# @ EVERY 3RD LEVEL	10mm# @ 600mm O.C.	

REINFORCING CONCRETE LINTEL BEAM IN CONCRETE BLOCK WALLS


LINTELS IN BLOCK WALLS			
CLEAR SPAN LENGTH (L)	TOTAL LENGTH (L+0.40M)	MIN. f _c ' (MPa)	HEIGHT OF LINTEL (MM)
1.20M	1.60M	200	1-#10
1.50M	1.90M	200	1-#10
1.80M	2.20M	200	1-#12
2.10M	2.50M	250	1-#12
2.40M	2.80M	250	1-#12
2.70M	3.10M	250	1-#16
3.00	3.40M	300	1-#16
3.30	3.70M	300	1-#16
3.60	4.00	300	1-#20

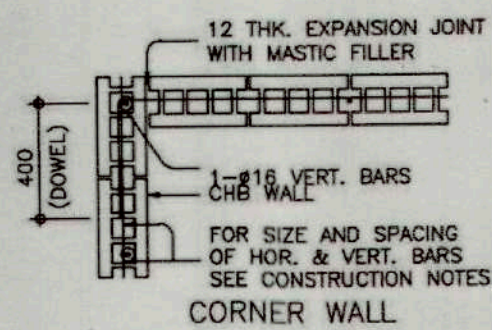


CORNER WALL

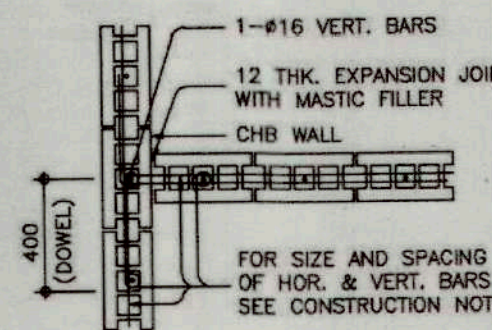

INTERSECTION WALL

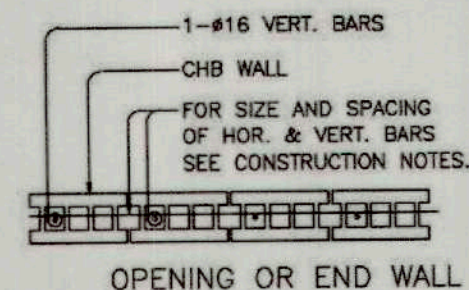


OPENING OR END WALL

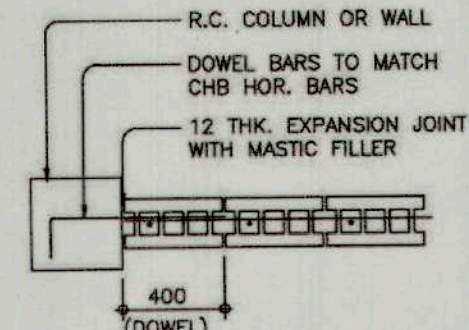


INTERSECTING R.C. COL. OR WALL

TYPICAL CONNECTION DETAIL OF MASONRY WALL

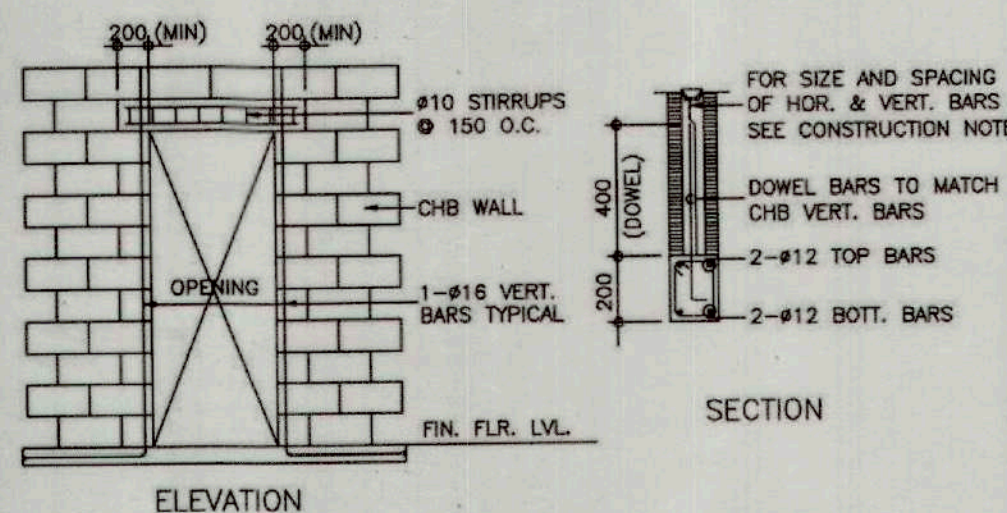


ELEVATION

TYP. DET. OF LINTEL BEAM AT CHB WALL OPENING

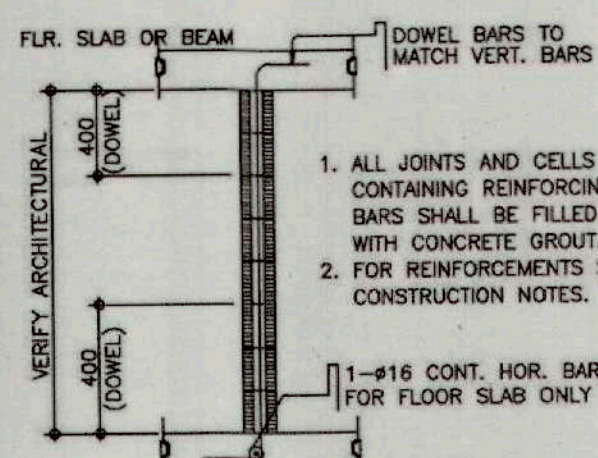

TYP. SECTION OF MASONRY
PARTITION REINFORCEMENTS

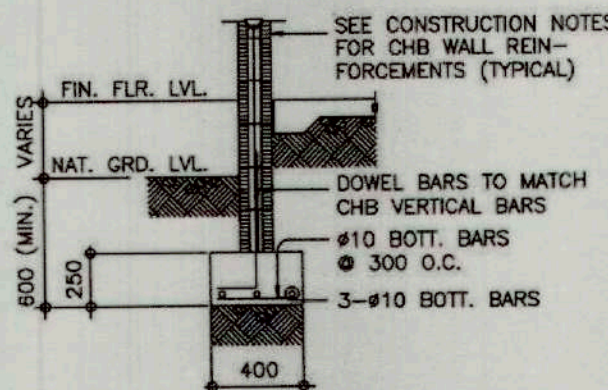

TYPICAL CONNECTION DETAIL
OF R.C. WALL AT CORNERS

NOTES ON WELDS

- USE E70xx ELECTRODES FOR ALL MEMBERS WELDED.
- WELDS SHALL DEVELOP THE FULL STRENGTH OF MEMBERS JOINED UNLESS OTHERWISE SHOWN OR DETAILED IN THE DRAWINGS.

NOTES ON STRUCTURAL STEEL


- STRUCTURAL STEEL TO BE USED FOR FABRICATION AND ERECTION OF THIS STRUCTURE SHALL COMPLY WITH ALL THE PERTINENT PROVISION OF AISC SPECIFICATION FOR THE DESIGN, FABRICATION AND ERECTION OF STRUCTURAL STEEL FOR BUILDING LATEST EDITION.
- ALL STRUCTURAL STEEL SHAPES SHALL CONFORM TO ASTM A36 STRUCTURAL STEEL UNLESS OTHERWISE INDICATED.
- ALL WELDED CONNECTIONS SHALL DEVELOP THE FULL STRENGTH OF THE MEMBERS CONNECTED.
- UNLESS OTHERWISE SPECIFIED ALL WELDING RODS SHALL CONFORM AWS E60 ELECTRODES.
- ALL BOLTS USED UNLESS OTHERWISE SPECIFIED SHALL BE ASTM A 307 BOLTS.

NOTES ON EMBEDDED PIPES

- ALL EMBEDDED PIPES FOR UTILITIES, ETC. THAT PASS THRU BEAMS SHALL NOT EXCEED 100mm IN DIAMETER OR 1/3 BEAM DEPTH WHICHEVER IS LESS, UNLESS OTHERWISE APPROVED IN WRITING BY THE STRUCTURAL ENGINEER.
- NO PIPES SHALL BE ALLOWED TO PASS THRU BEAMS VERTICALLY.
- NO PIPES SHALL BE EMBEDDED IN COLUMNS.

NOTES ON CONSTRUCTION JOINTS IN CONCRETE

- WHERE A CONSTRUCTION JOINT IS TO BE MADE, THE SURFACE OF CONCRETE SHALL BE CLEANED AND ALL LAITANCE AND STANDING WATER REMOVED. SHEAR KEY SHALL BE PROVIDED AT THE JOINT.

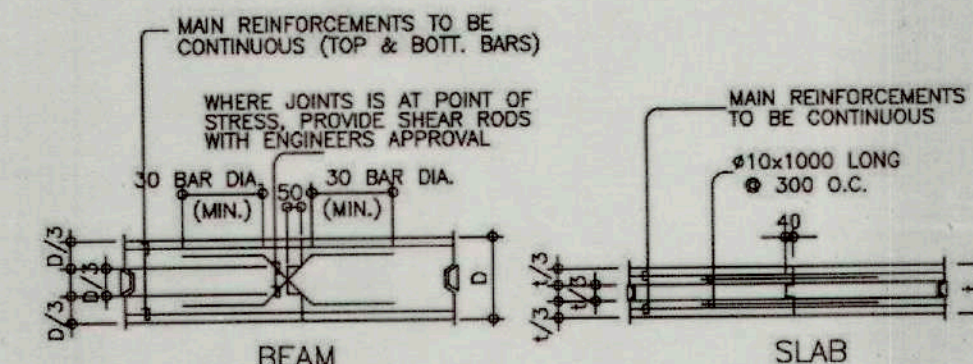


TYPICAL SLAB & BEAM
CONSTRUCTION JOINT DET.

NOTES ON CONCRETE WALLS

- ALL WALLS SHALL BE REINFORCED ACCORDING TO THE FOLLOWING SCHEDULE OF WALL REINFORCEMENT UNLESS OTHERWISE INDICATED IN THE PLANS.

WALL THICKNESS	REINFORCEMENT		REMARKS	VERTICAL SECTION
	HORIZONTAL	VERTICAL		
100mm	#10mm @ 250mm O.C.	#10mm @ 300mm O.C.	HORIZONTAL BARS AT CENTERS VERTICAL BARS STAGGERED OUT	1-#10 VERT. BARS
125mm	#10mm @ 200mm O.C.	#10mm @ 250mm O.C.		1-#10 VERT. BARS
150mm	#12mm @ 250mm O.C.	#12mm @ 300mm O.C.		1-#10 VERT. BARS


- REINFORCING BARS SHALL HAVE 25mm CLEAR CONCRETE COVER FROM FACE OF WALL EXCEPT FOR WALLS IN CONTACT WITH THE GROUND WHERE A MINIMUM OF 60mm SHALL BE PROVIDED, AND FOR EXPOSED FACES OF FORMED WALLS WHERE THE MINIMUM SHALL BE 50mm CLEAR.
- CARRY VERTICAL BARS AT LEAST 60mm ABOVE FLOOR LEVEL TO PROVIDE FOR SPLICES WHEN NECESSARY STOP AT 50mm BELOW TOP SLAB OR SOLID BAND WHERE THE WALL ENDS VERTICAL AND HORIZONTAL BARS SHALL BE SPLICED BY LAPPING A DISTANCE EQUAL TO 30 DIAMETERS AND WIRED SECURELY WITH 16 G.I. WIRE PROVIDED THAT SPLICES IN ADJACENT BARS ARE STAGGERED AT LEAST 1.50M O.C.
- UNLESS OTHERWISE NOTED IN THE PLANS, ALL OPENINGS IN WALLS 250mm OR THICKER SHALL BE REINFORCED AROUND WITH 2-20mm# BARS FOR 225mm, 200mm, 175mm, 150mm, USE 2-16mm#. FOR 125mm AND 100mm WALLS, USE 2-12mm# BARS. ALL WALLS SPANNING SHALL HAVE VERTICAL REINFORCEMENT BENT TO A U-FORM LIKE STIRRUPS AND SPACED ACCORDING TO THE SCHEDULE UNLESS OTHERWISE NOTED (SEE FIG.1)

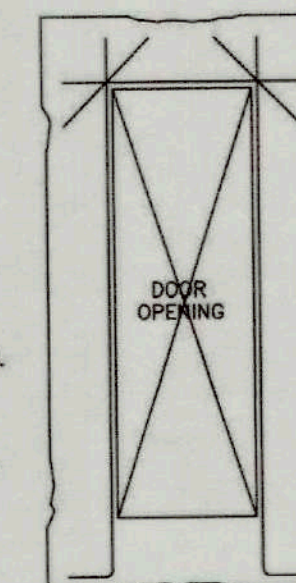


TYP. EXTERIOR WINDOW & DOOR OPENING

NOTES ON STIRRUPS

- ALL REINFORCEMENT SHALL BE BENT COLD UNLESS OTHERWISE PERMITTED BY THE STRUCTURAL ENGINEER.
- AS SHOWN IN THE DESIGN DRAWINGS OR PERMITTED BY THE STRUCTURAL ENGINEER.
- TIES & CLOSE STIRRUPS MUST BE BENT AT 135°.

 


180° END HOOKS

 


90° END HOOKS

MAIN BAR END HOOKS (ALL GRADES)				
BAR SIZE (DEFORMED)	DIAMETER (mm)	180° HOOK	90° HOOK	90° HOOK
10mm #	80	75	125	150
12mm #	75	100	150	200
16mm #	85	125	175	250
20mm #	115	150	200	300
25mm #	150	200	230	450
28mm #	240	300	350	550
32mm #	300	335	450	600

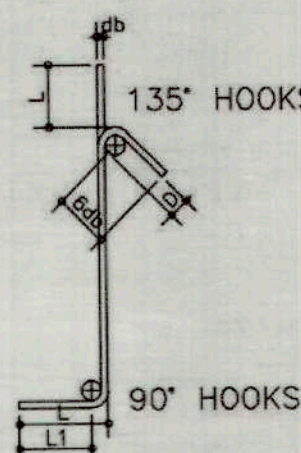

90° HOOKS

STIRRUP AND TIE HOOKS (ALL GRADES)				
BAR SIZE (DEFORMED)	DIAMETER (mm)	180° HOOK	90° HOOK	90° HOOK
10mm #	40	125	85	100
12mm #	50	165	115	115
16mm #	85	200	140	150
20mm #	115	250	185	300
25mm #	150	365	230	405

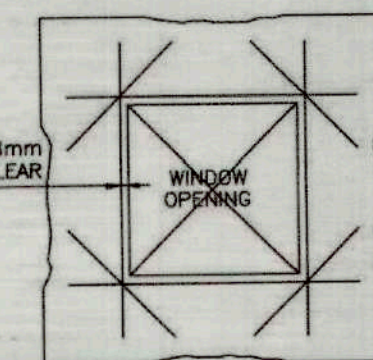

NOTE:
PROVIDE THESE ADDITIONAL BARS FOR ALL OPENINGS PLUS BARS (NOT SHOWN) PARALLEL TO SIDE OF OPENING EQUAL TO THE NUMBER OF TERMINATED BARS AT OPENING
SEE ARCHITECTURAL & MECHANICAL PLANS FOR SLAB OPENING LOCATION.



PREPARED BY: BERNIE B. DEMIAO ARCHITECT/DRAFTSMAN	RECOMMENDING APPROVAL: BIENVENIDO C. BARRERA Jr. MUNICIPAL ENGINEER	APPROVED BY: LEMEU P. HONOR MUNICIPAL MAYOR
---	---	---

PROJECT TITLE/LOCATION SILAGO RIDGE TO REEF ECO-EXPERIENCE PROJECT (SIRREEP): PROMOTING SUSTAINABILITY THROUGH ECO-HERITAGE TOURISM LOCATION: SILAGO, SOUTHERN LEYTE





TIEZA TOURISM INFRASTRUCTURE AND ENTERPRISE ZONE AUTHORITY 6th & 7th FLOORS TOWER-1, DOUBLE DRAGON PLAZA, DOUBLE DRAGON MERIDIAN PARK MACAPAGAL AVENUE CORNER EDGA EXTENSION BAY AREA, PASAY CITY 1308

PROJECT EVALUATION AND PLANNING DEPARTMENT CHECKED BY: RADY E. ADAME MANAGER PROJECT PLANNING & DESIGN DIVISION	REVIEWED BY: JEFFREY L. MACALALAD MANAGER PROJECT EVALUATION & PLANNING DEPARTMENT
---	---

RECOMMENDING APPROVAL: GREGORY A. OLLER ASSISTANT CHIEF OPERATING OFFICER ARCHITECTURAL & ENGINEERING SERVICES SECTOR
--

APPROVED: MARK T. LAPID CHIEF OPERATING OFFICER

SHEET NO. S 02 13 28

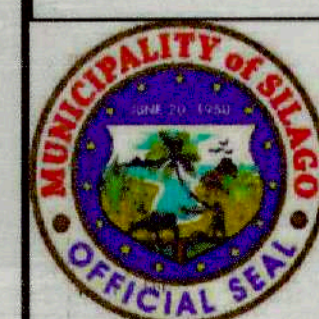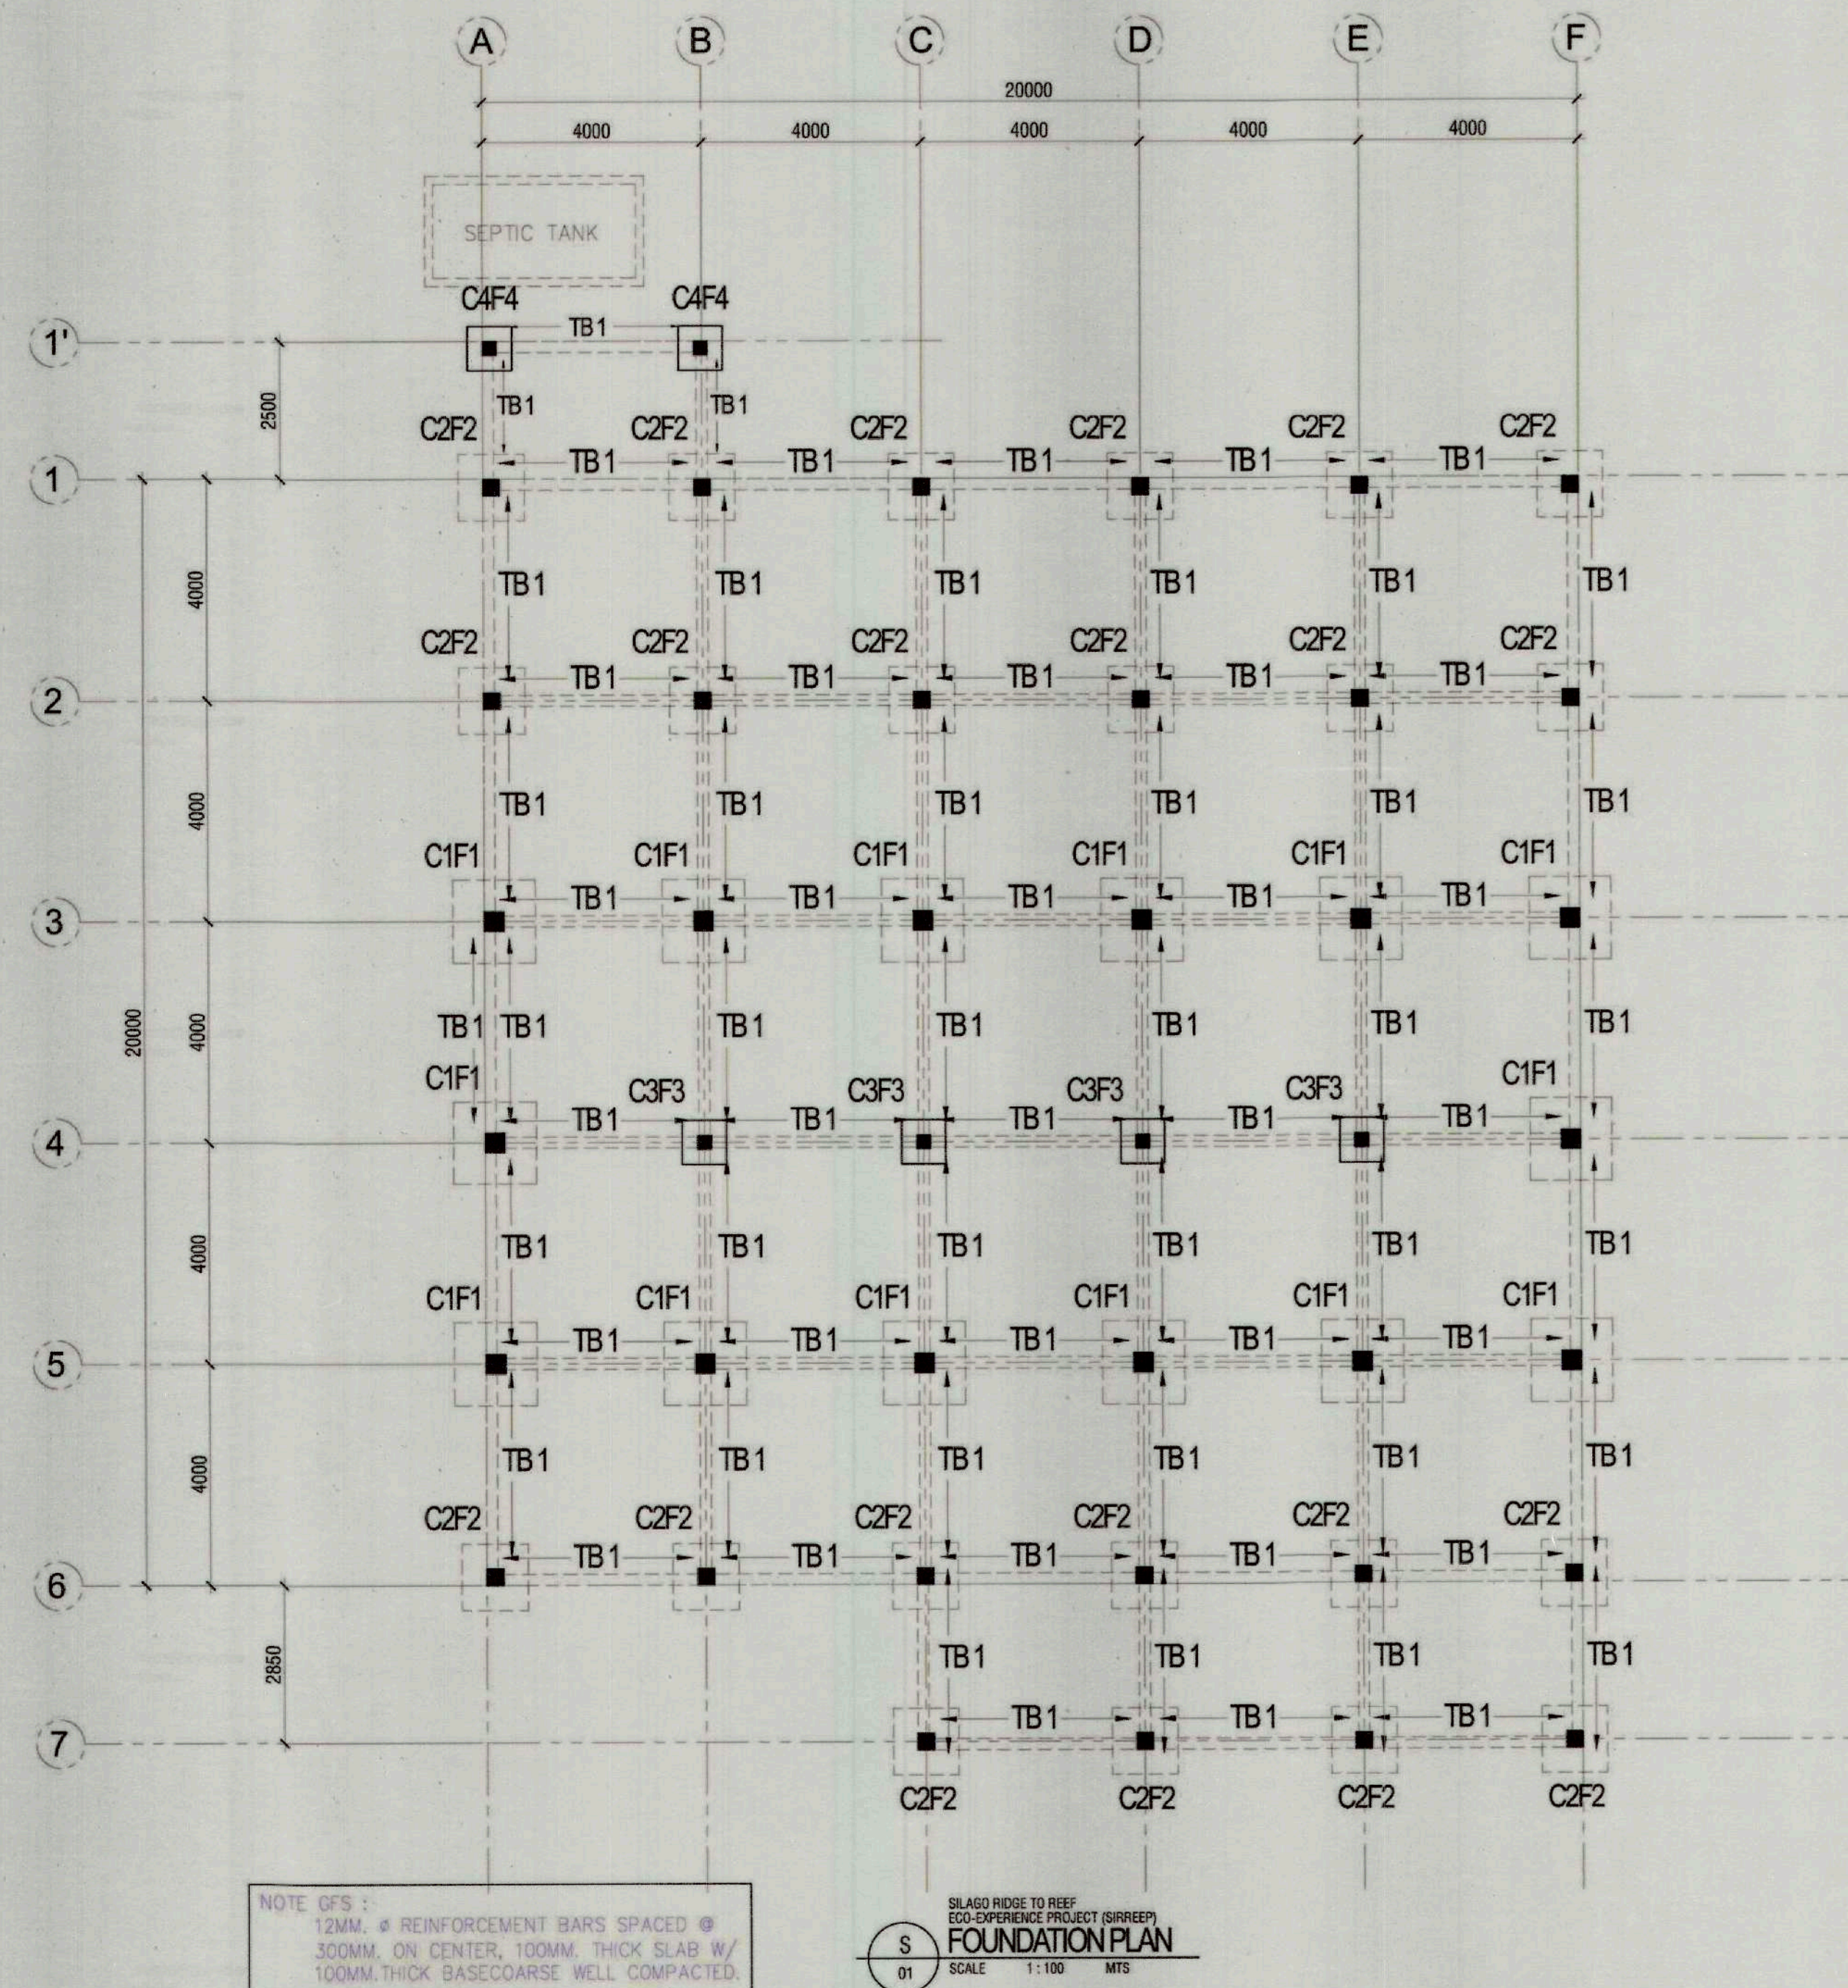


PREPARED BY:	RECOMMENDING APPROVAL:	APPROVED BY:	PROJECT TITLE/LOCATION
BERNIE B. DEMIAO	BIENVENIDO C. BARRERA Jr.	LEMUEL P. HONOR	SILAGO RIDGE TO REEF ECO-EXPERIENCE PROJECT (SIRREEP): PROMOTING SUSTAINABILITY THROUGH ECO-HERITAGE TOURISM
ARCHITECT/DRAFTSMAN	MUNICIPAL ENGINEER	MUNICIPAL MAYOR	LOCATION: SILAGO, SOUTHERN LEYTE




TIEZA
TOURISM INFRASTRUCTURE AND
ENTERPRISE ZONE AUTHORITY
8th & 7th FLOORS TOWER-1, DOUBLE DRAGON PLAZA,
DOUBLE DRAGON MERIDIAN PARK MACAPAGAL AVENUE
CORNER EDSA EXTENSION BAY AREA, PASAY CITY 1308

PROJECT EVALUATION AND PLANNING DEPARTMENT		RECOMMENDING APPROVAL:	APPROVED:	SHEET NO.
CHECKED BY: RADY E. ADAME	REVIEWED BY: JEOFFREY L. MACALALAD	GREGORY A. OLLER	MARK T. LAPID	S 03 14 28
MANAGER PROJECT PLANNING & DESIGN DIVISION	MANAGER PROJECT EVALUATION & PLANNING DEPARTMENT	ASSISTANT CHIEF OPERATING OFFICER ARCHITECTURAL & ENGINEERING SERVICES SECTOR	CHIEF OPERATING OFFICER	

RF-25-01

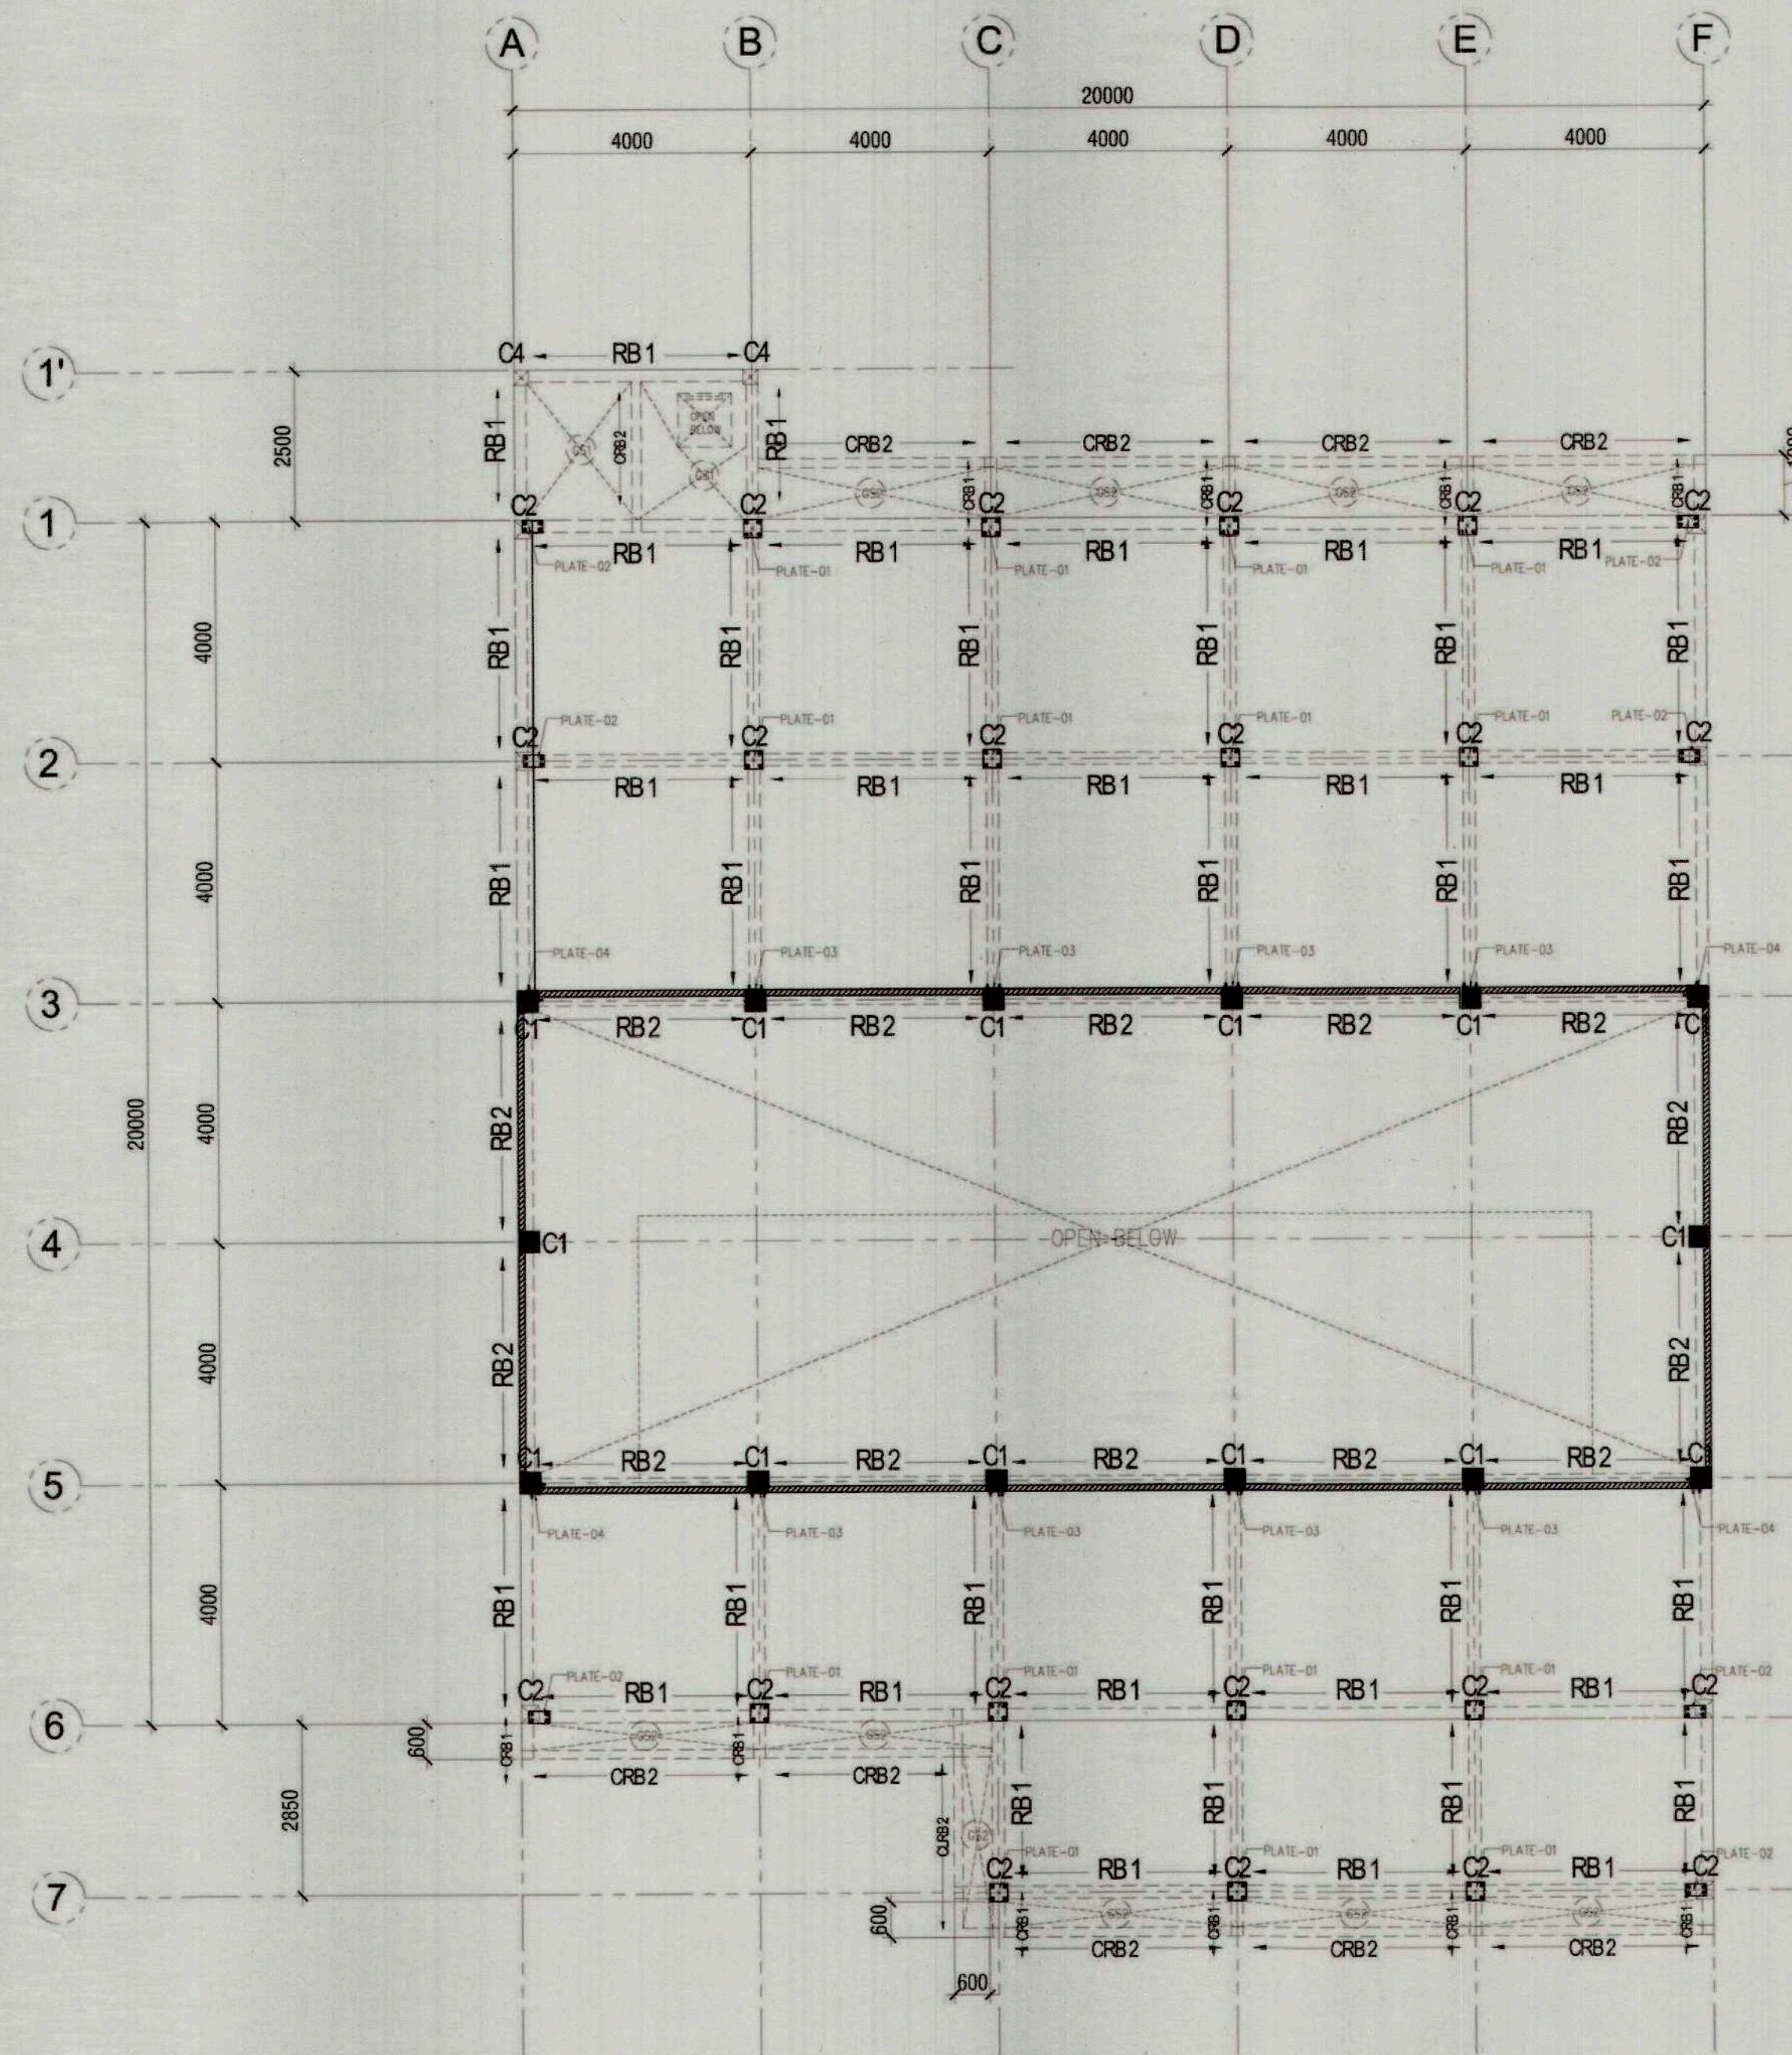

S02 LOWER ROOF BEAM PLAN
SCALE 1:100 MTS

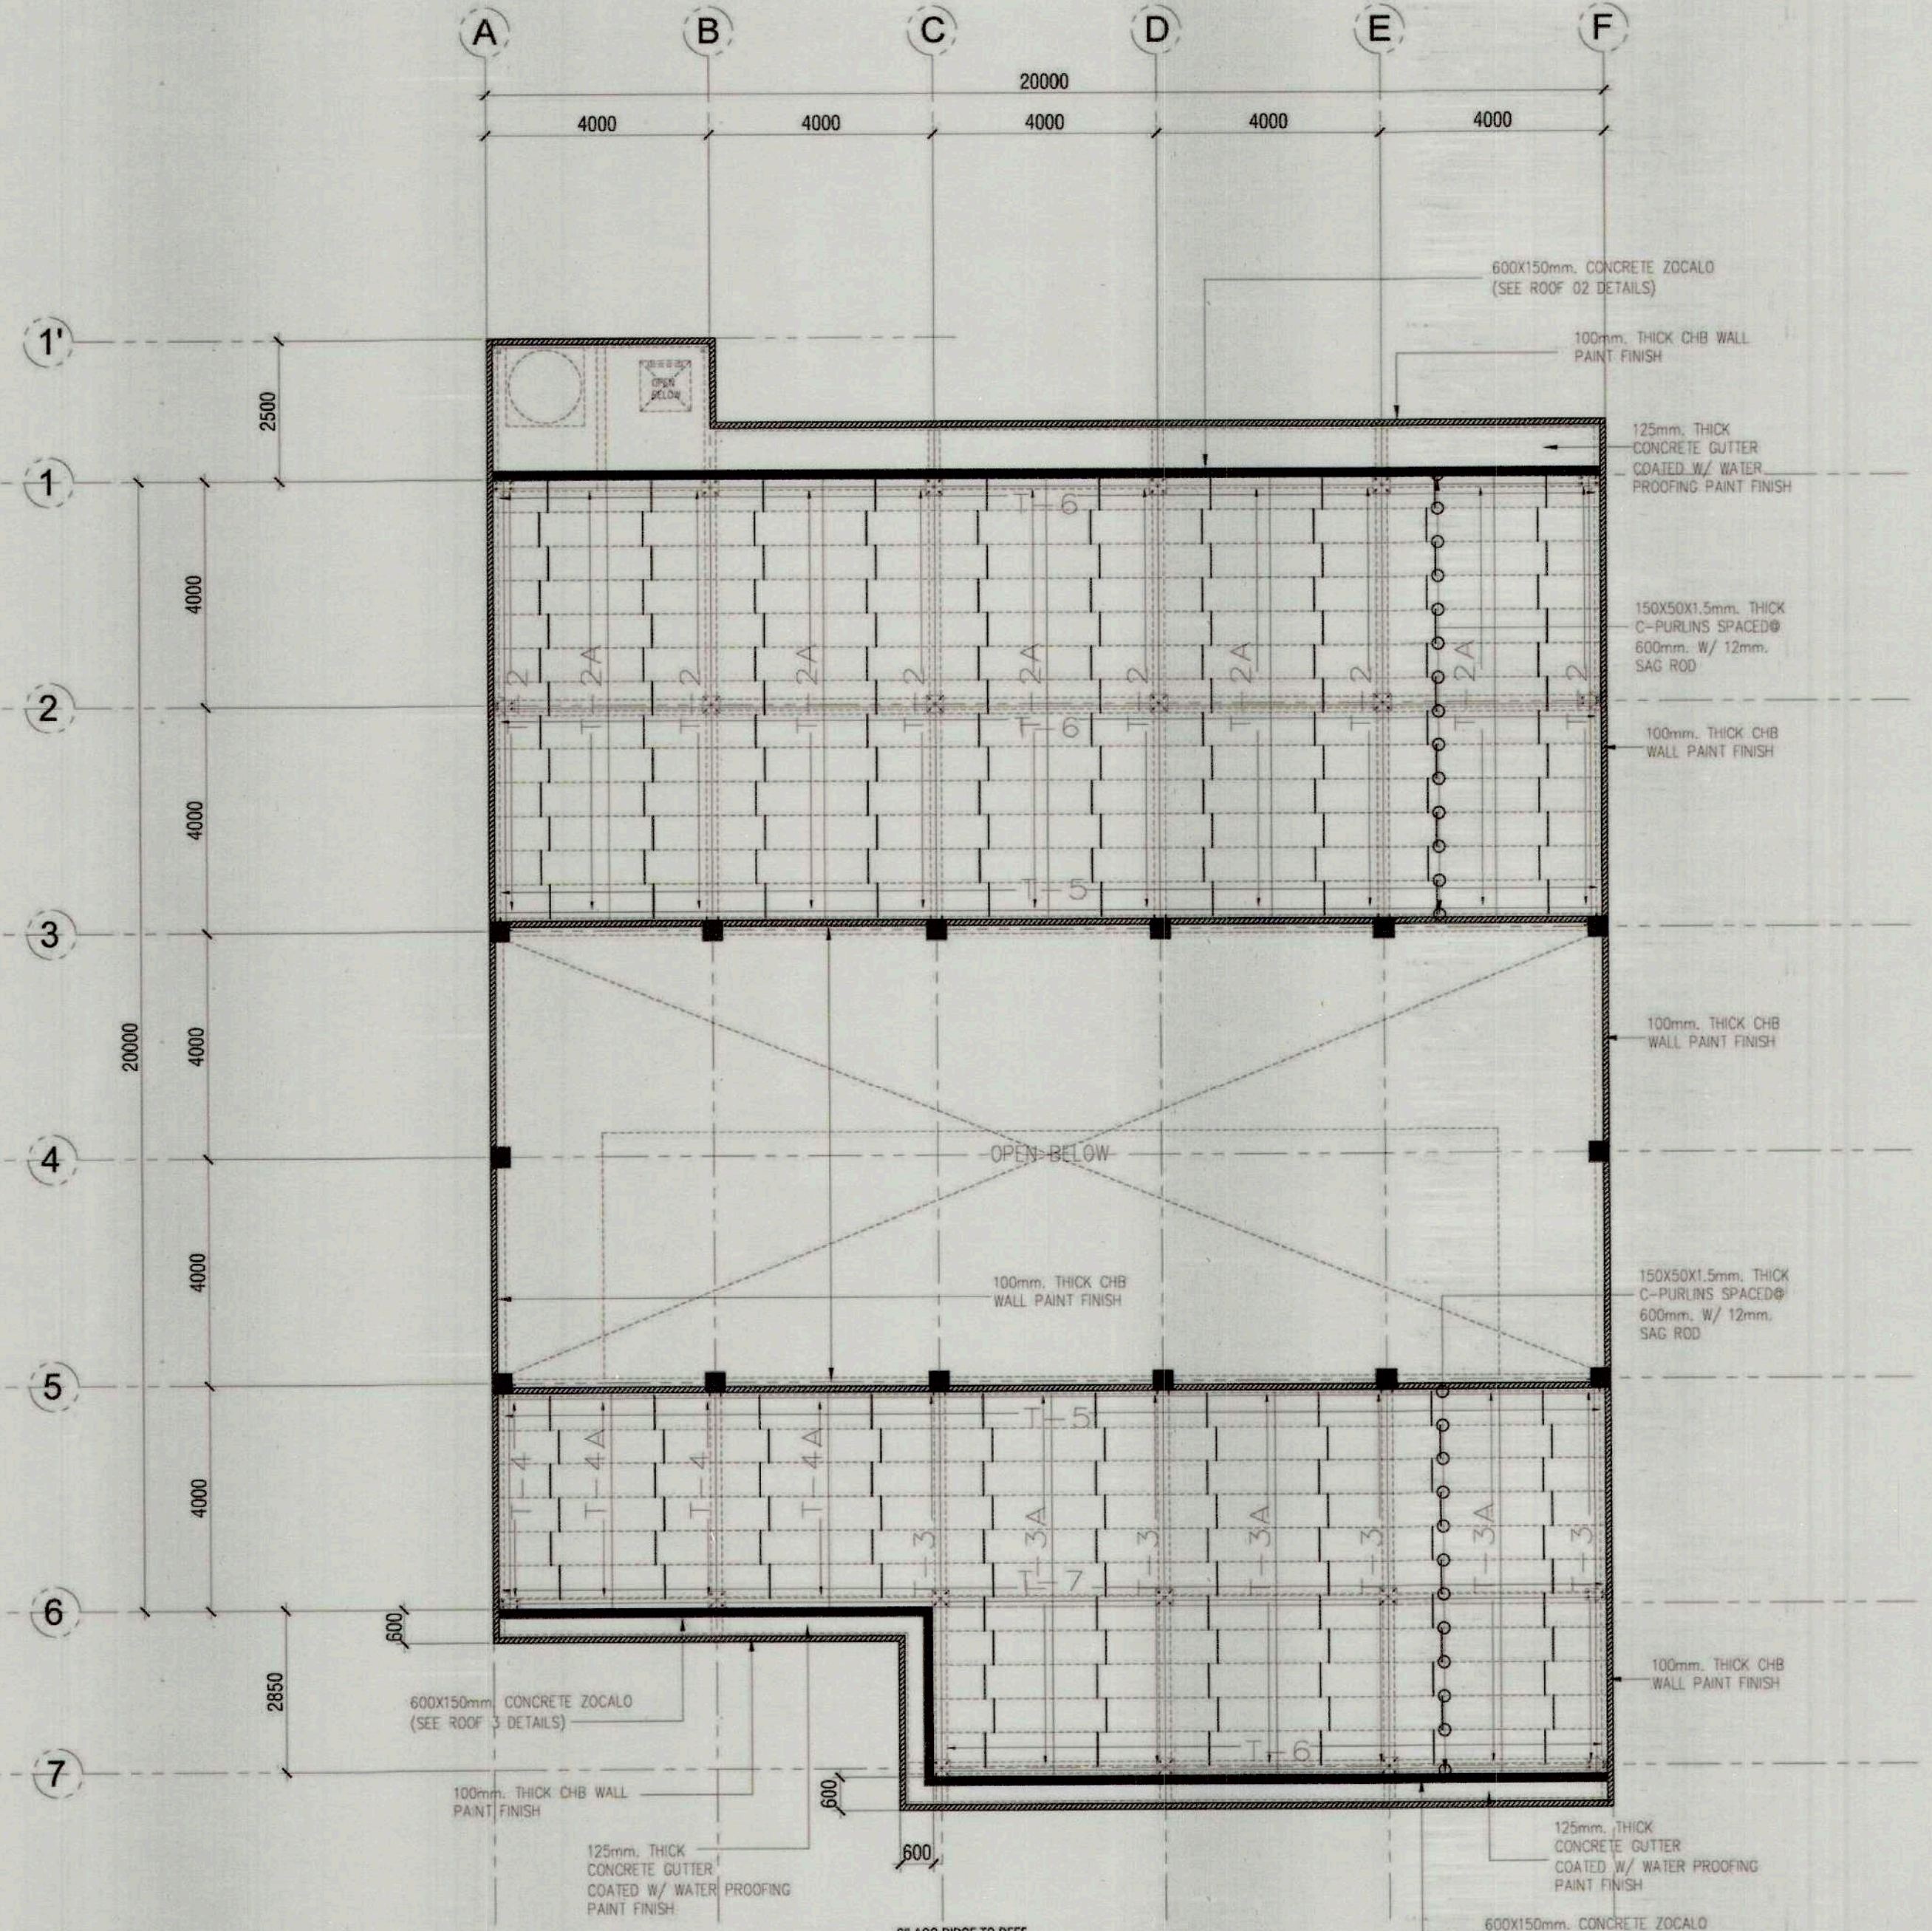

S03 LOWER ROOF FRAMING PLAN
SCALE 1:100 MTS



PREPARED BY:	RECOMMENDING APPROVAL:	APPROVED BY:
BERNIE B. DEMIAO	BIENVENIDO C. BARRERA Jr.	LEMUEL P. HONOR
ARCHITECT/DRAFTSMAN	MUNICIPAL ENGINEER	MUNICIPAL MAYOR

PROJECT TITLE/LOCATION
SILAGO RIDGE TO REEF
ECO-EXPERIENCE PROJECT (SIRREEP): PROMOTING SUSTAINABILITY
THROUGH ECO-HERITAGE TOURISM
LOCATION: SILAGO, SOUTHERN LEYTE




TIEZA
TOURISM INFRASTRUCTURE AND
ENTERPRISE ZONE AUTHORITY
6th & 7th FLOORS TOWER-1, DOUBLE DRAGON PLAZA,
DOUBLE DRAGON MERIDIAN PARK MACAPAGAL AVENUE
CORNER EDSA EXTENSION BAY AREA, PASAY CITY 1308

PROJECT EVALUATION AND PLANNING DEPARTMENT	
CHECKED BY:	REVIEWED BY:
RADY E. ADAME	JEFFREY L. MACALALAD
MANAGER PROJECT PLANNING & DESIGN DIVISION	MANAGER PROJECT EVALUATION & PLANNING DEPARTMENT


RECOMMENDING APPROVAL:
GREGORY A. OLLER
ASSISTANT CHIEF OPERATING OFFICER ARCHITECTURAL & ENGINEERING SERVICES SECTOR

APPROVED:
MARK T. LAPID
CHIEF OPERATING OFFICER

SHEET NO.
S 04
15 28

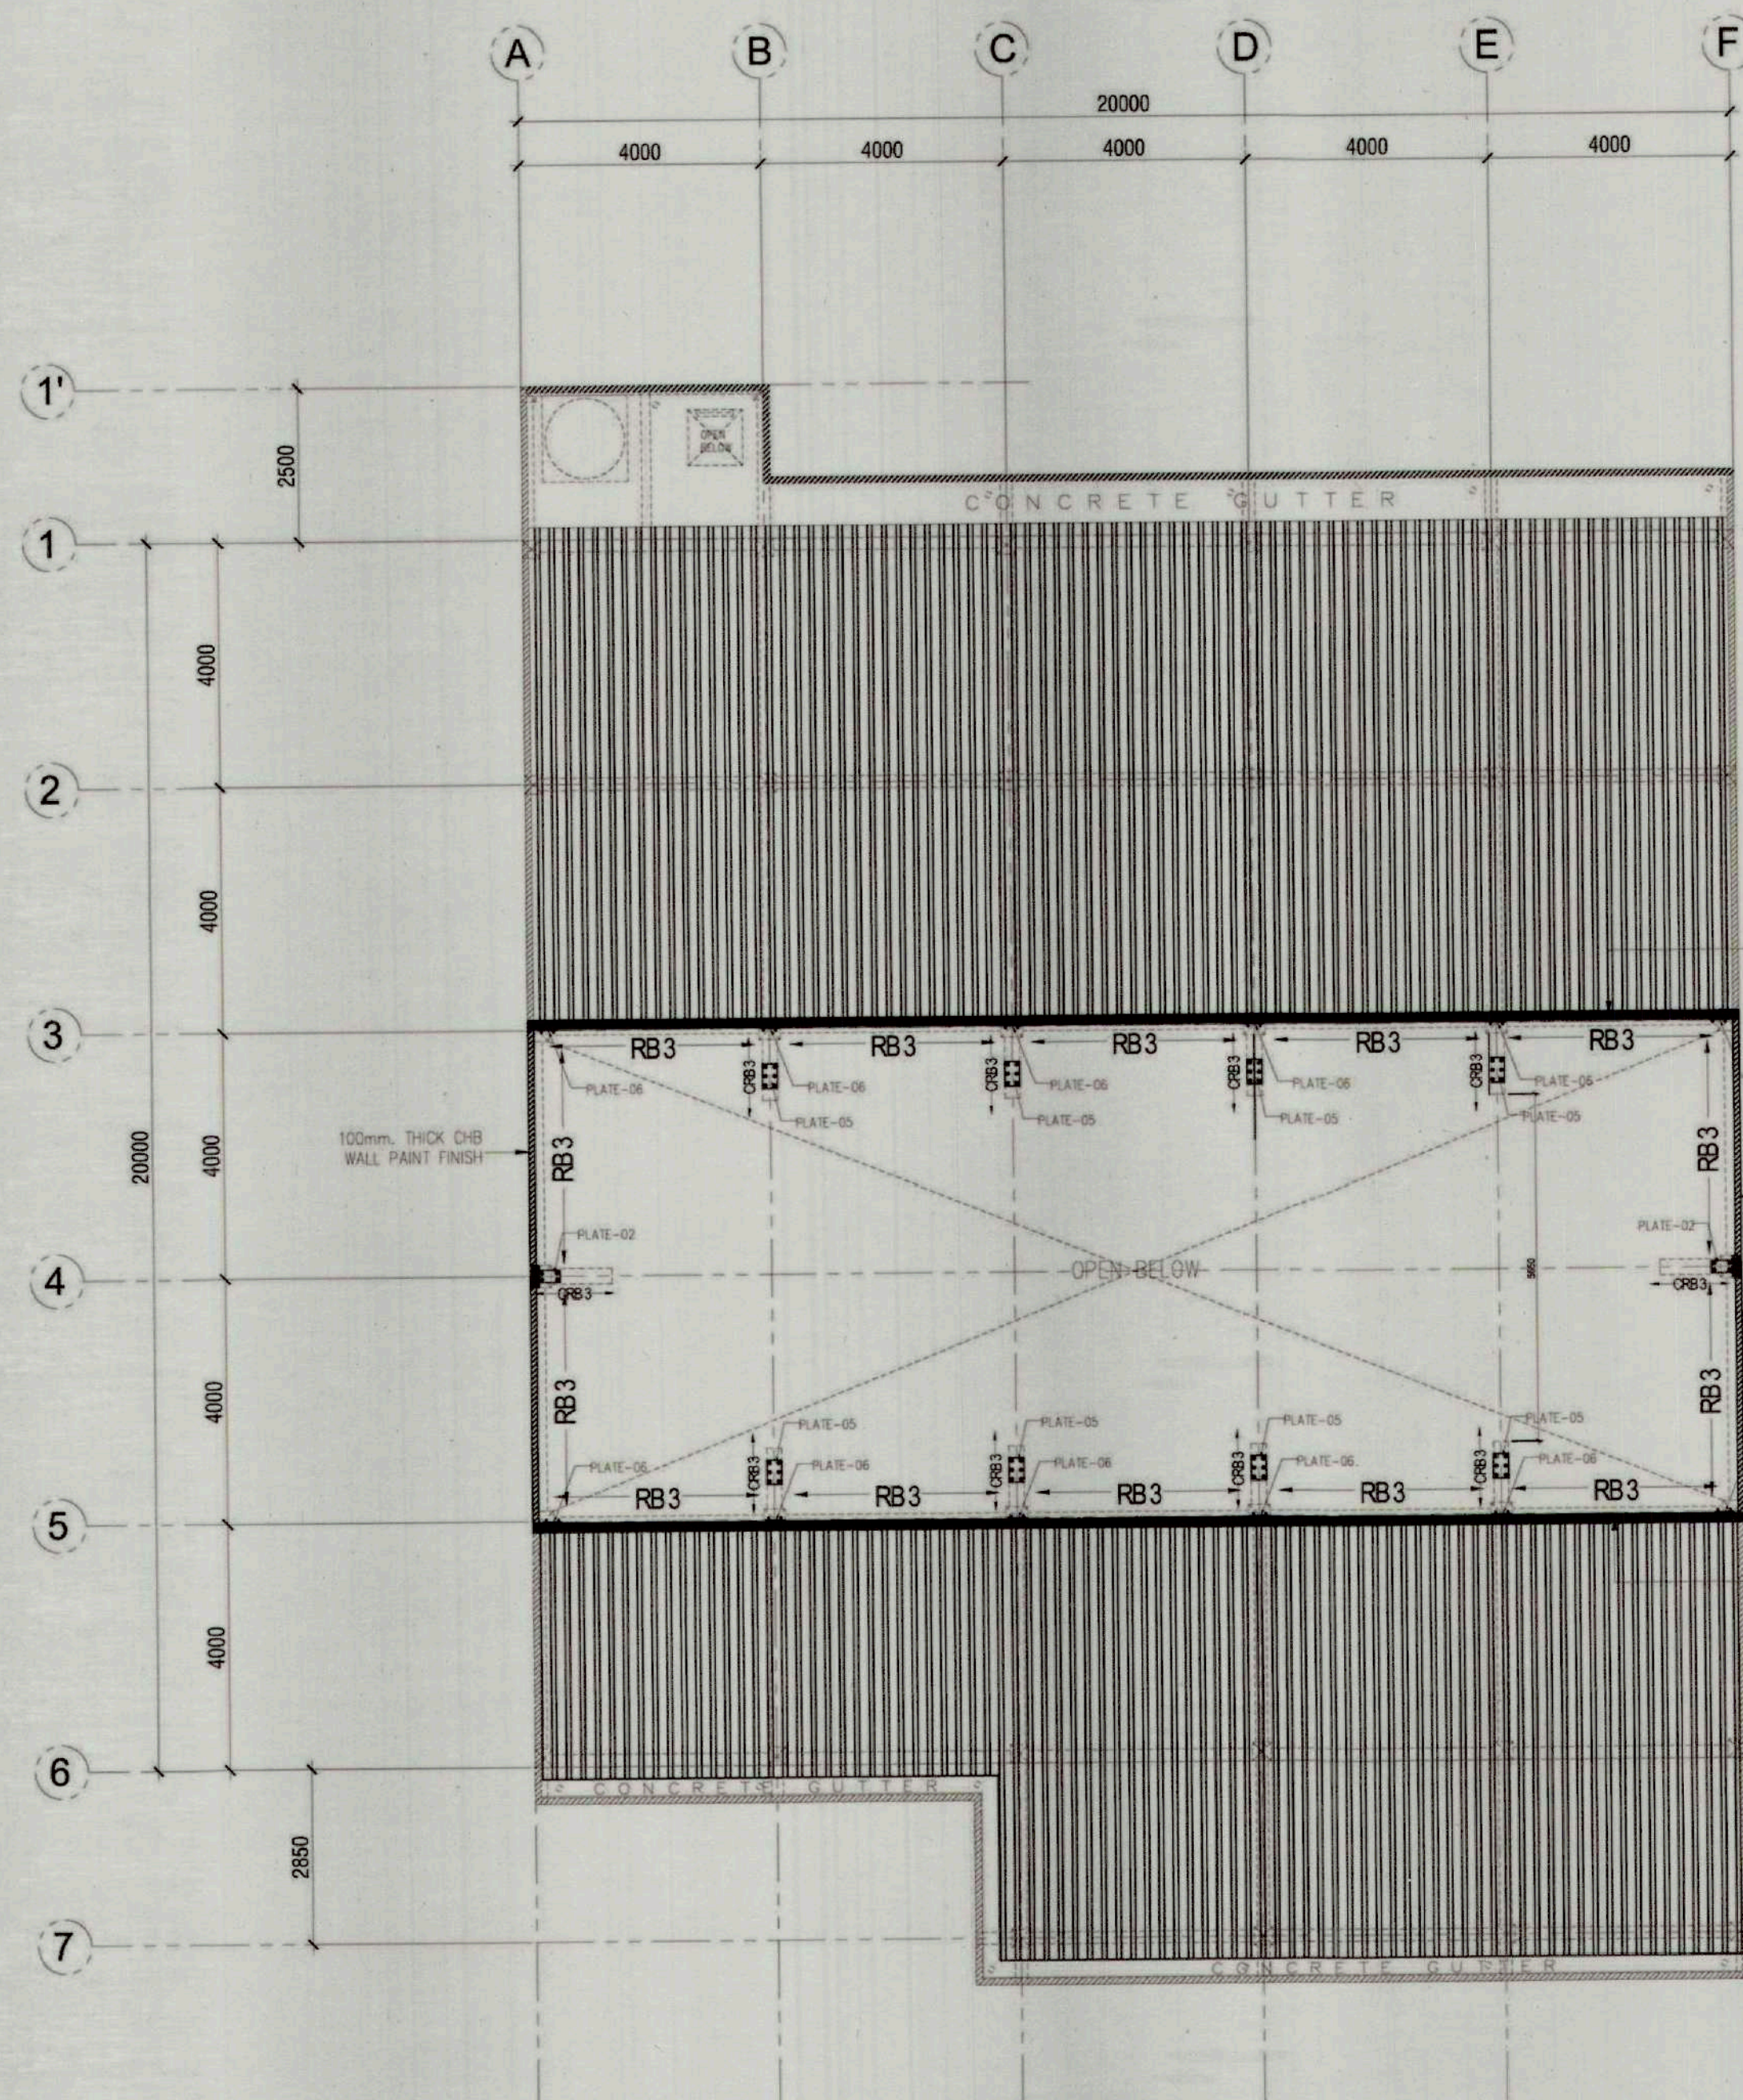

SILAGO RIDGE TO REEF
ECO-EXPERIENCE PROJECT (SIRREP)
UPPER ROOF BEAM PLAN
SCALE 1:100 MTS

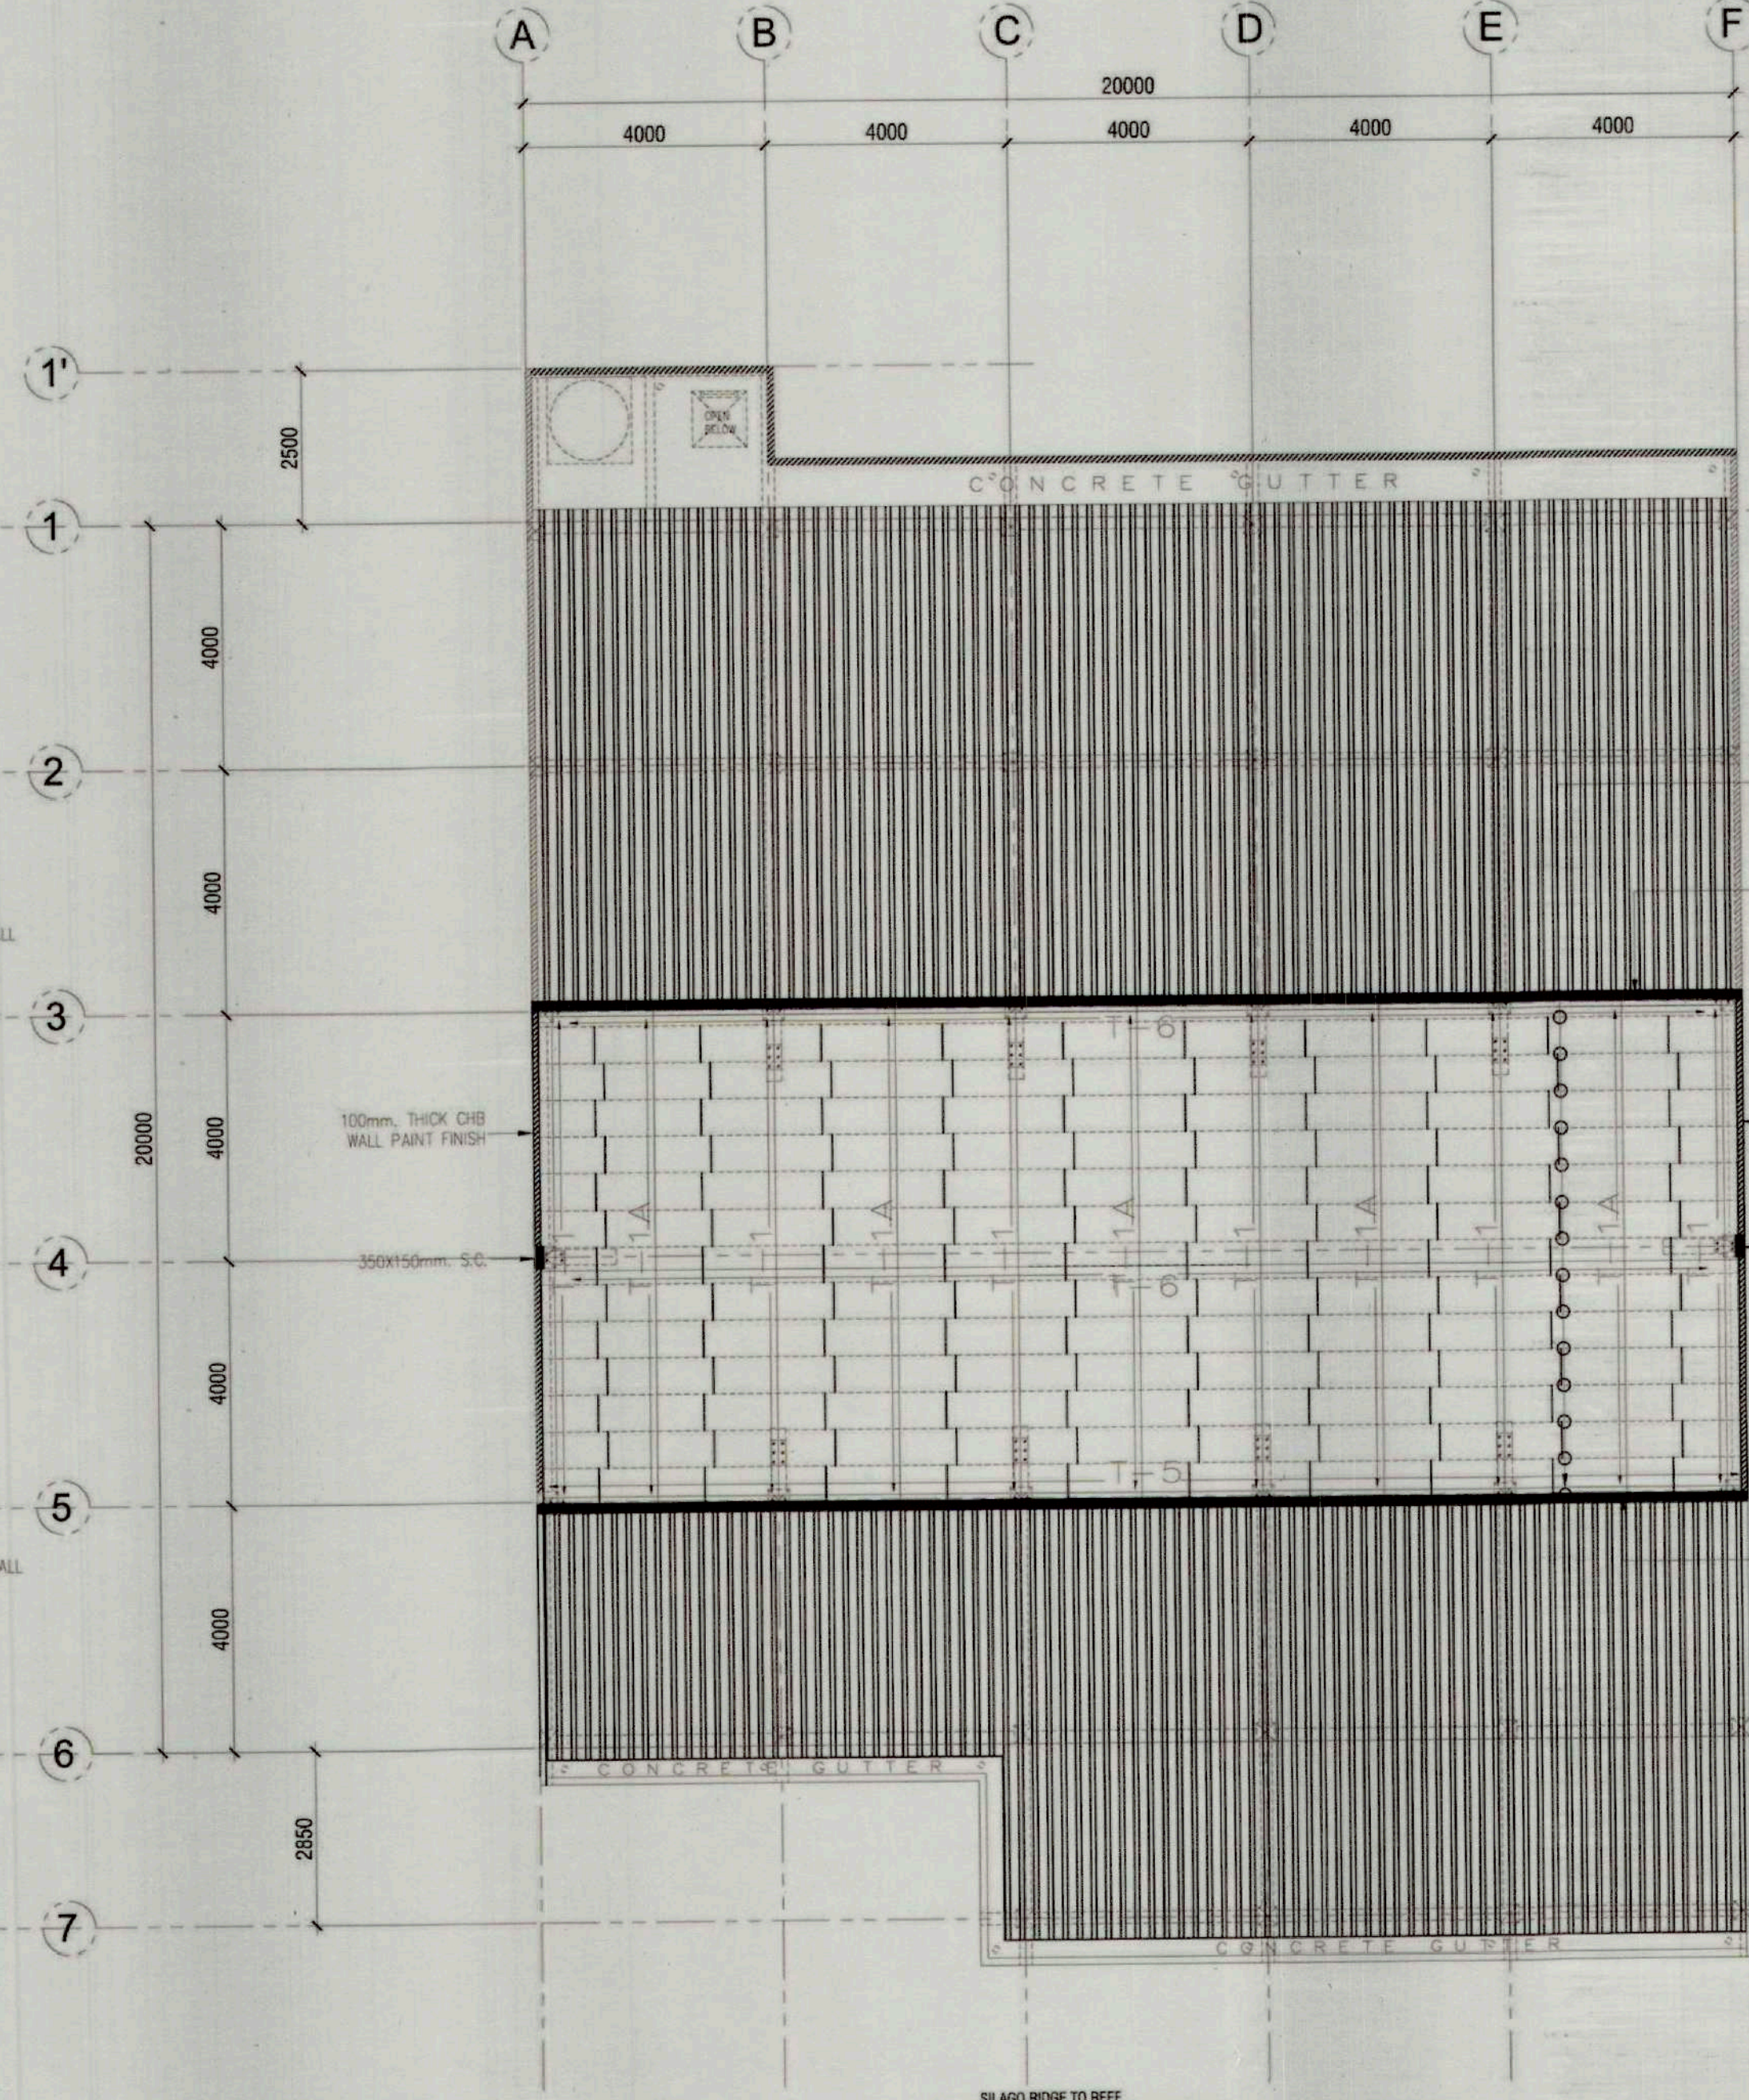

SILAGO RIDGE TO REEF
ECO-EXPERIENCE PROJECT (SIRREP)
UPPER ROOF FRAMING PLAN
SCALE 1:100 MTS




PREPARED BY:	RECOMMENDING APPROVAL:	APPROVED BY:	PROJECT TITLE/LOCATION
BERNIE B. DEMIAO ARCHITECT/DRAFTSMAN	BIENVENIDO C. BARRERA JR. MUNICIPAL ENGINEER	LEMUEL P. HONOR MUNICIPAL MAYOR	SILAGO RIDGE TO REEF ECO-EXPERIENCE PROJECT (SIRREP): PROMOTING SUSTAINABILITY THROUGH ECO-HERITAGE TOURISM LOCATION: SILAGO, SOUTHERN LEYTE








TIEZA
TOURISM INFRASTRUCTURE AND
ENTERPRISE ZONE AUTHORITY
6th & 7th FLOORS TOWER-1, DOUBLE DRAGON PLAZA,
DOUBLE DRAGON MERIDIAN PARK MACAPAGAL AVENUE
CORNER EDSA EXTENSION BAY AREA, PASAY CITY 1308

PROJECT EVALUATION AND PLANNING DEPARTMENT		RECOMMENDING APPROVAL:	APPROVED:	SHEET NO.
CHECKED BY: RADY E. ADAME MANAGER PROJECT PLANNING & DESIGN DIVISION	REVIEWED BY: JEOFFREY L. MACALALAD MANAGER PROJECT EVALUATION & PLANNING DEPARTMENT	GREGORY A. OLLER ASSISTANT CHIEF OPERATING OFFICER ARCHITECTURAL & ENGINEERING SERVICES SECTOR	MARK T. LAPID CHIEF OPERATING OFFICER	S 05 16 28


SLAGO RIDGE TO REEF
ECO-EXPERIENCE PROJECT (SIRREEP)
TRUSS 1 SECTION DETAILS (T1)
SCALE 1:15 MTS

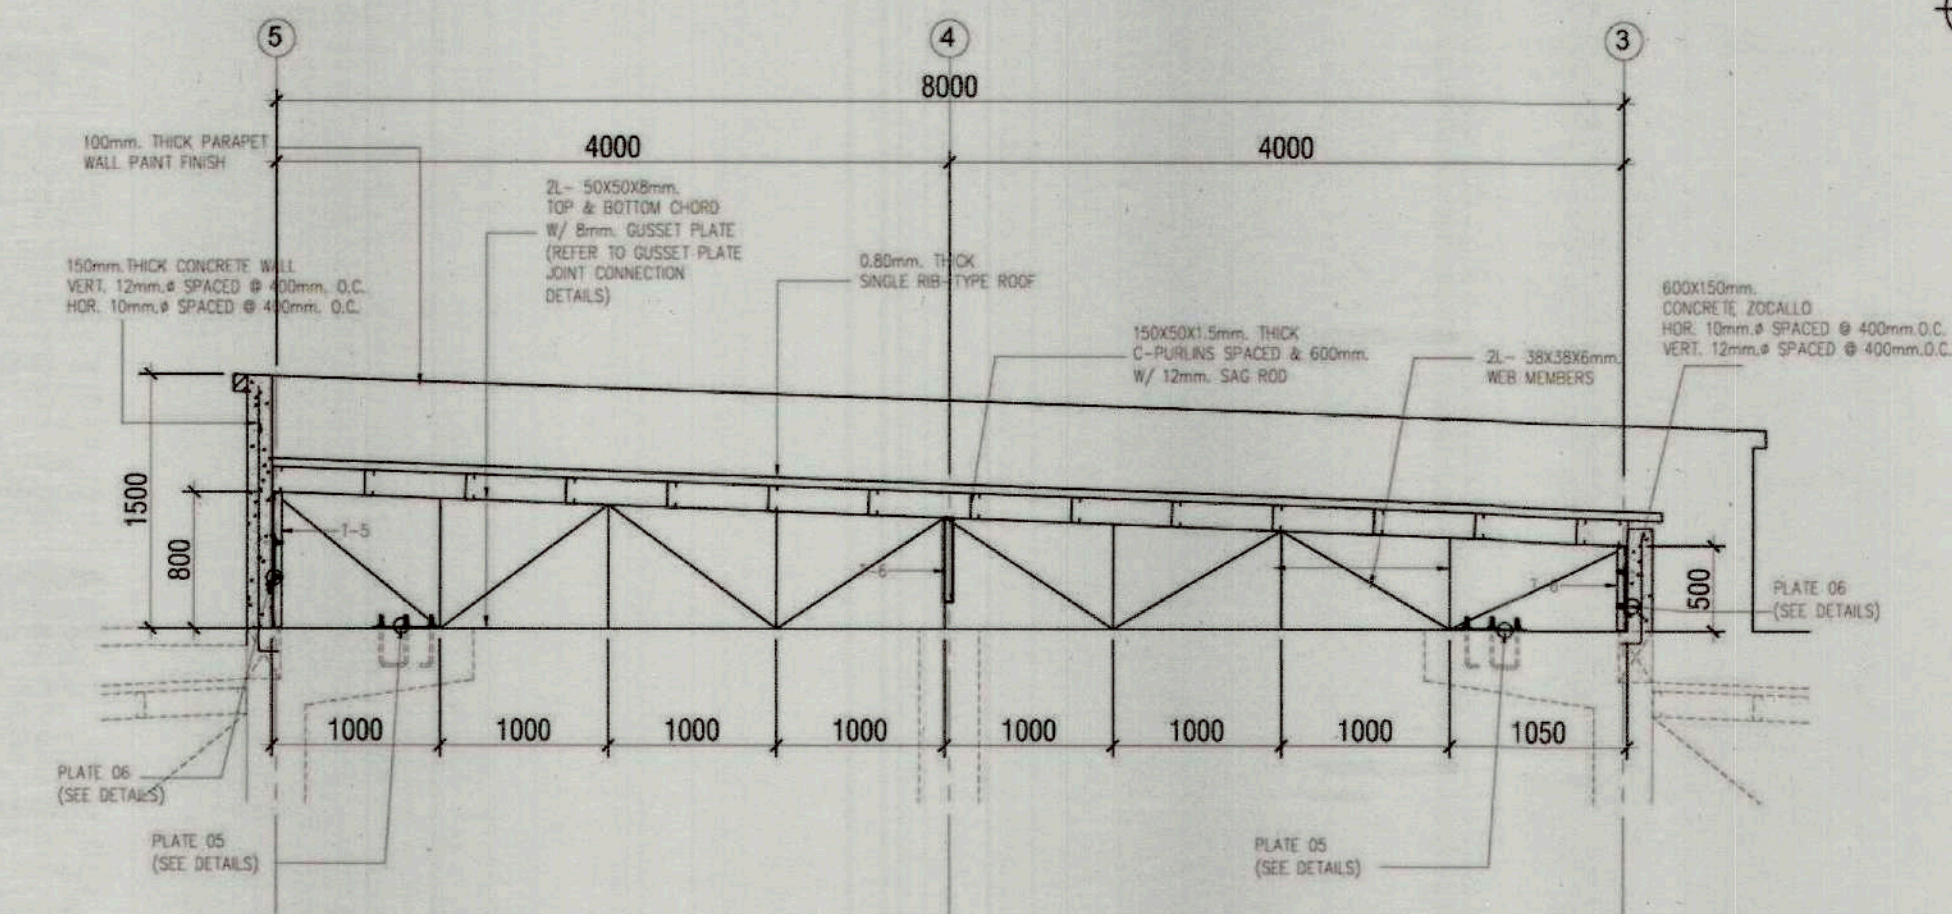


SLAGO RIDGE TO REEF
ECO-EXPERIENCE PROJECT (SIRREEP)
TRUSS 3 SECTION DETAILS (T3)
SCALE 1:15 MTS

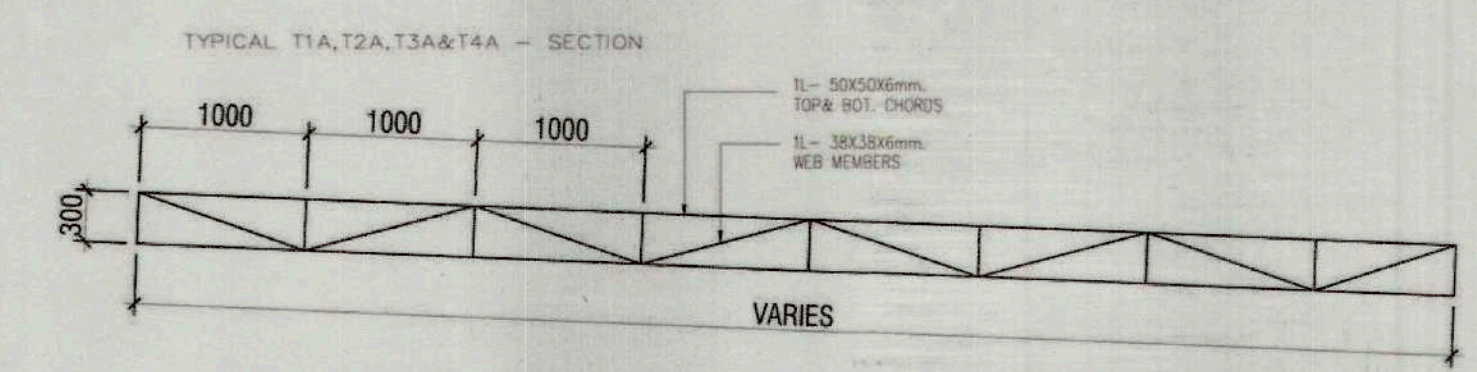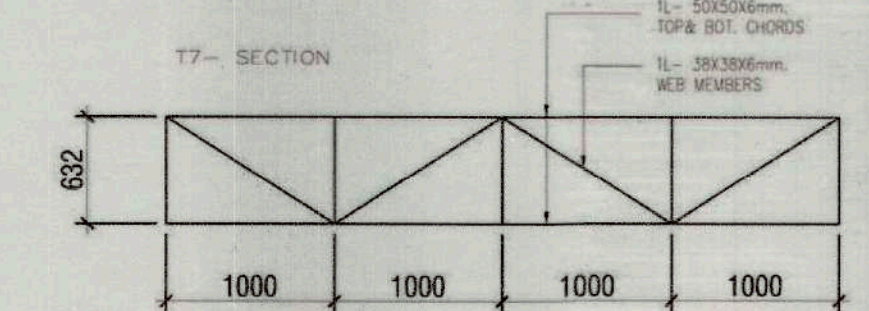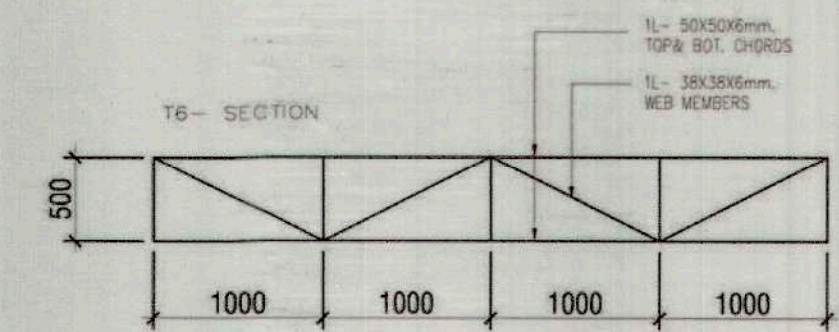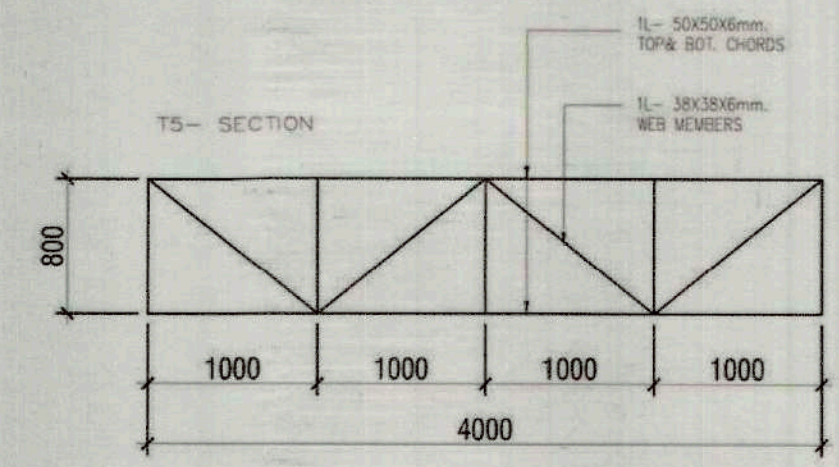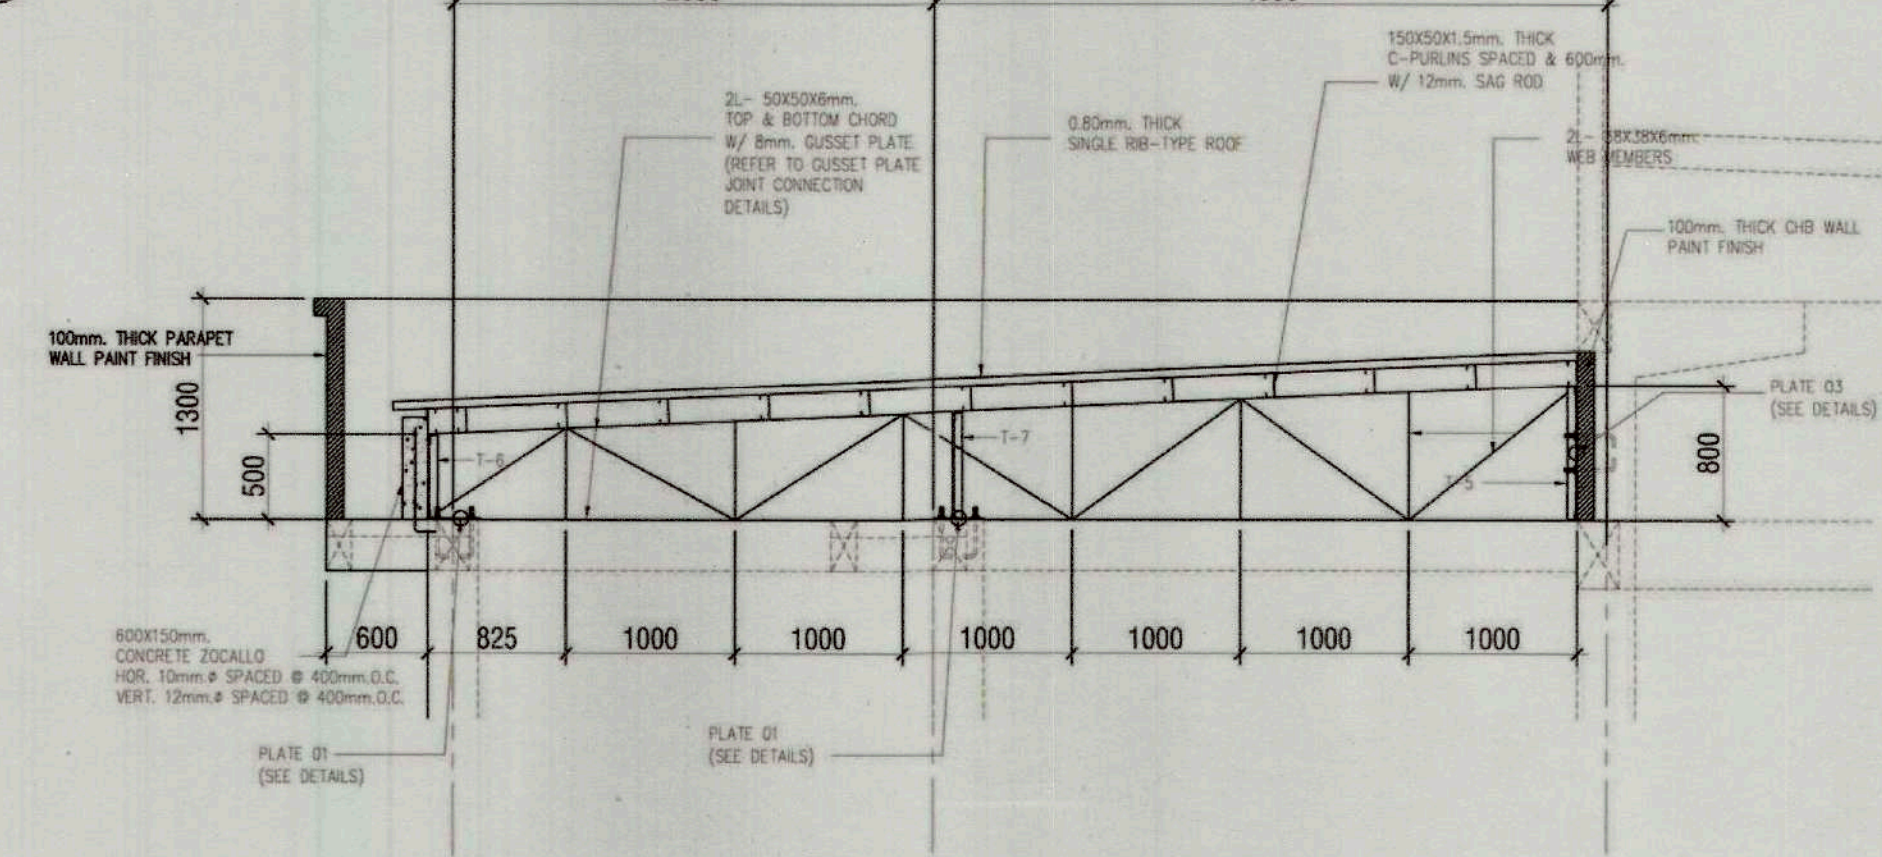







SLAGO RIDGE TO REEF
ECO-EXPERIENCE PROJECT (SIRREEP)
TRUSS 2 SECTION DETAILS (T2)
SCALE 1:15 MTS

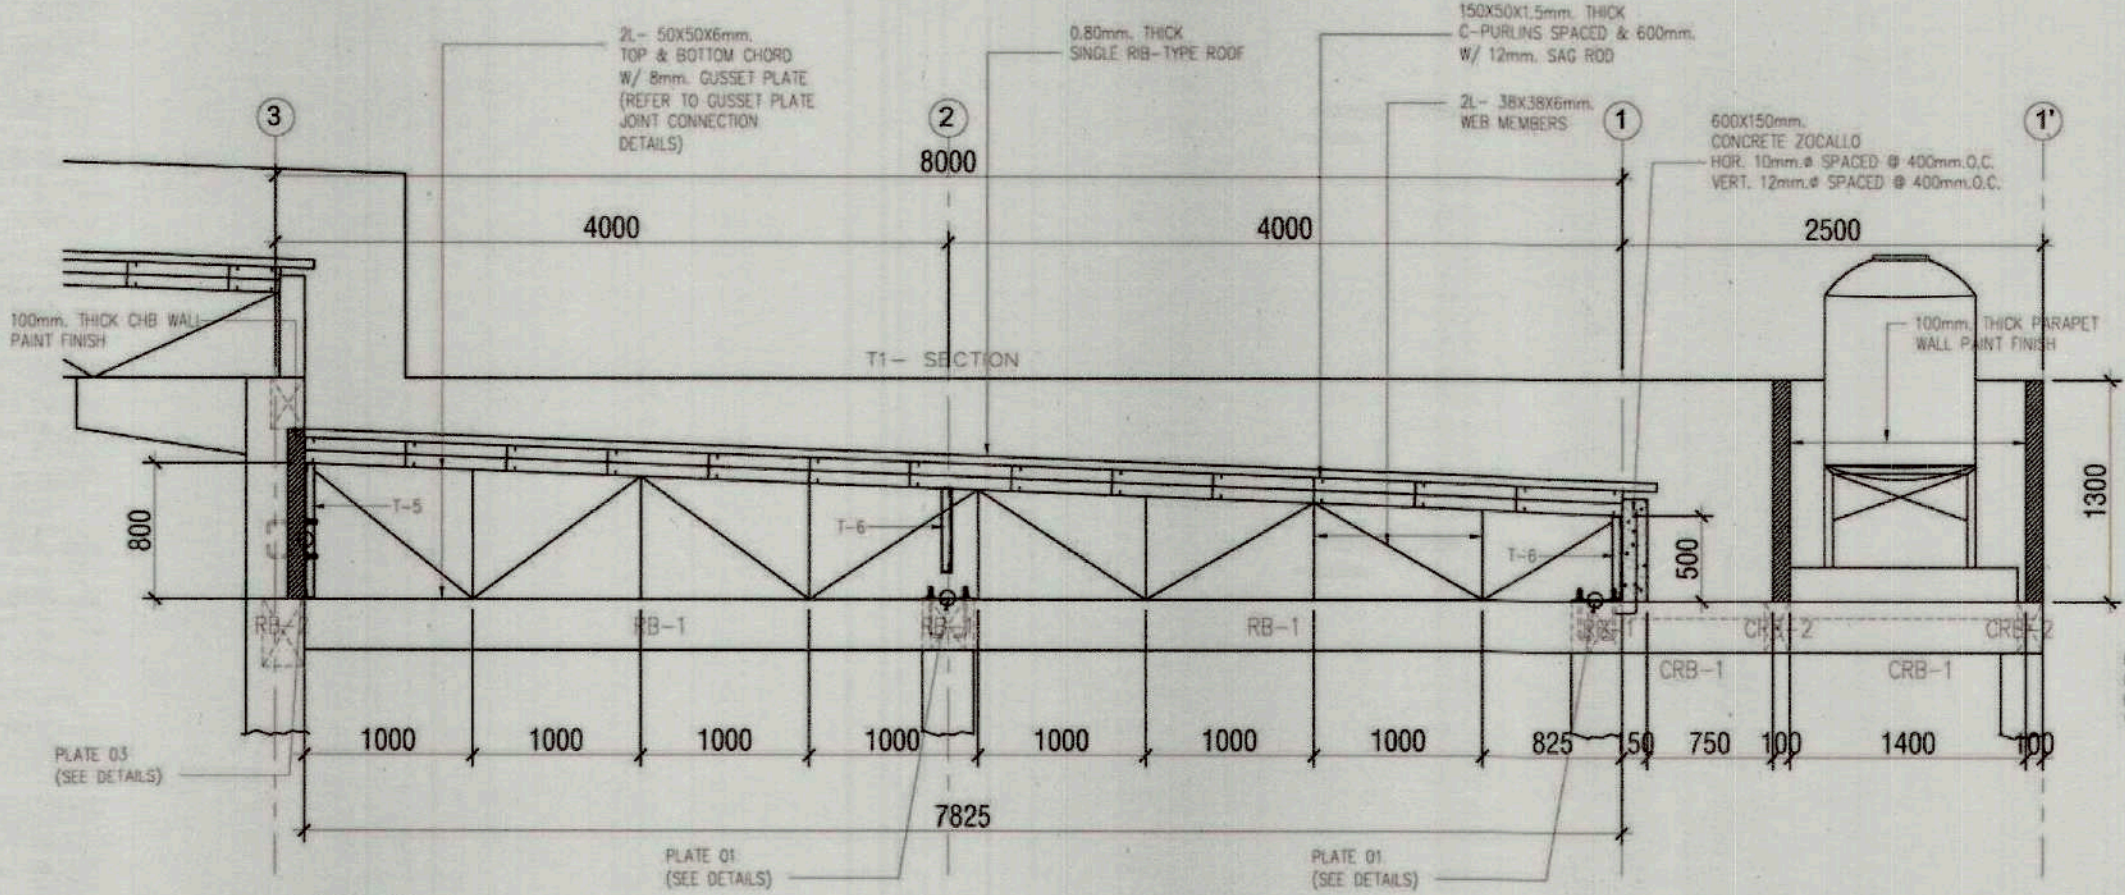

SLAGO RIDGE TO REEF
ECO-EXPERIENCE PROJECT (SIRREEP)
TRUSS 4 SECTION DETAILS (T4)
SCALE 1:15 MTS

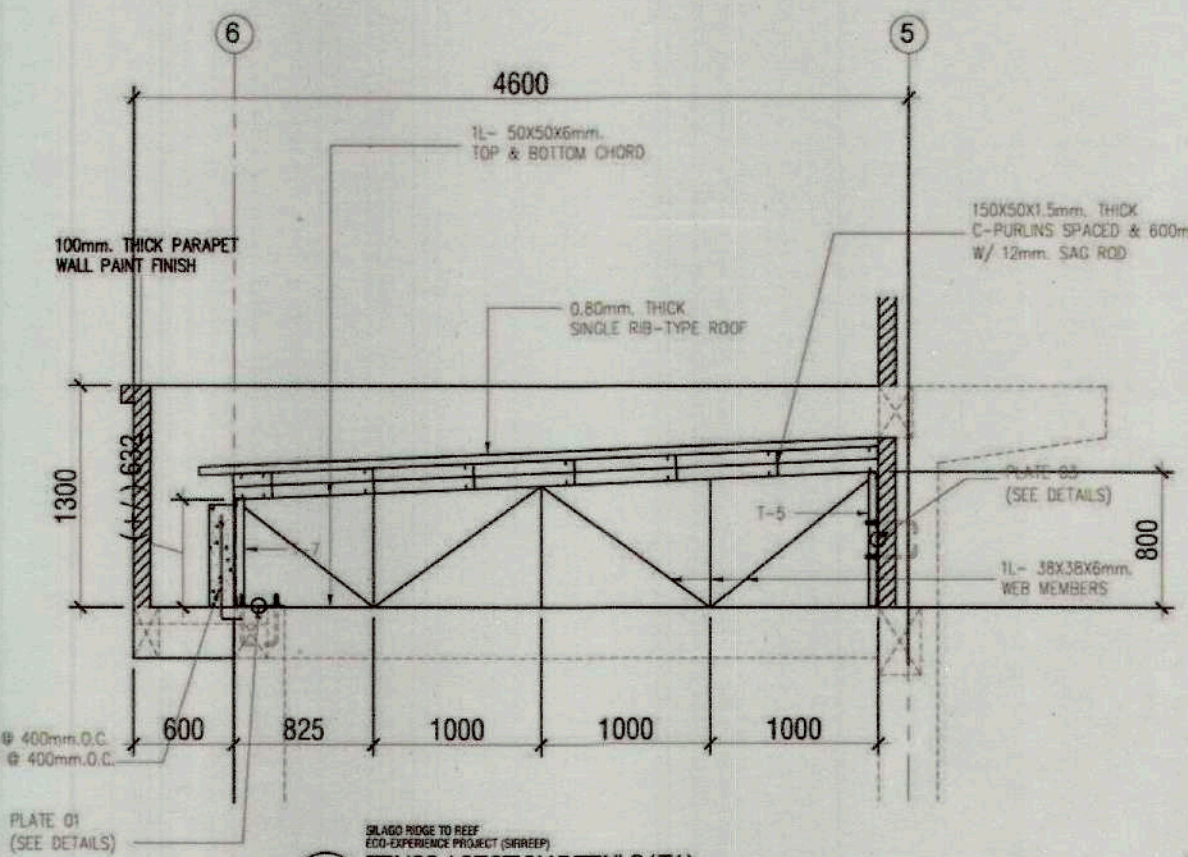

SLAGO RIDGE TO REEF
ECO-EXPERIENCE PROJECT (SIRREEP)
TYPICAL ANGLE STEEL TO
GUSSET PLATE CONNECTION DETAILS
SCALE 1:15 MTS

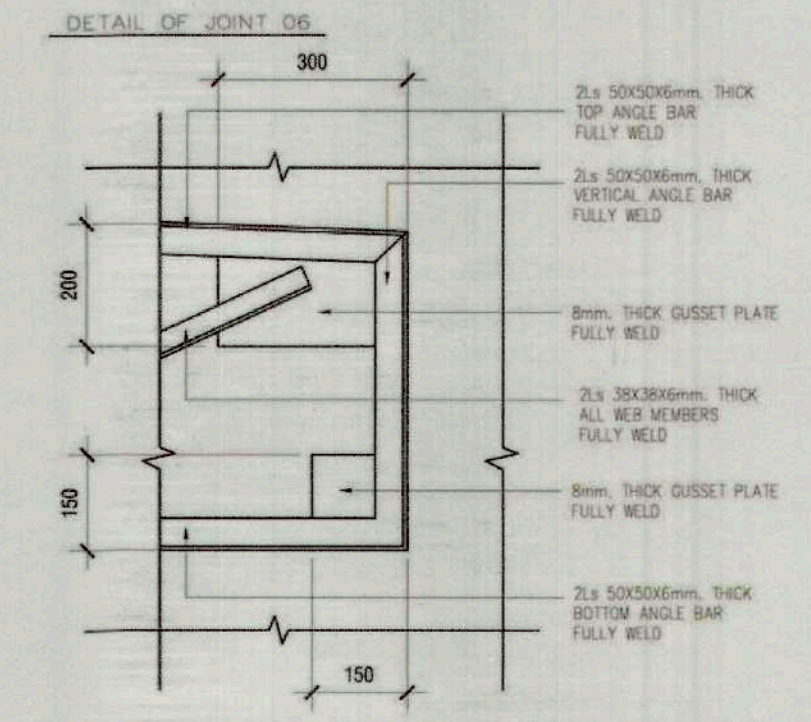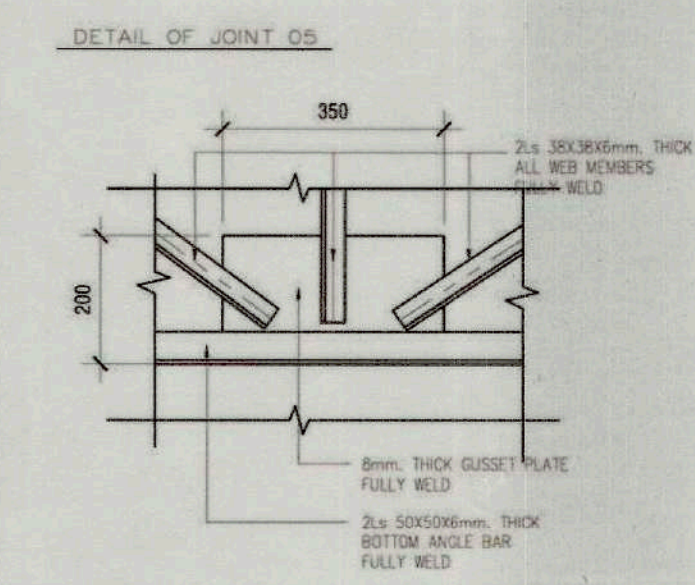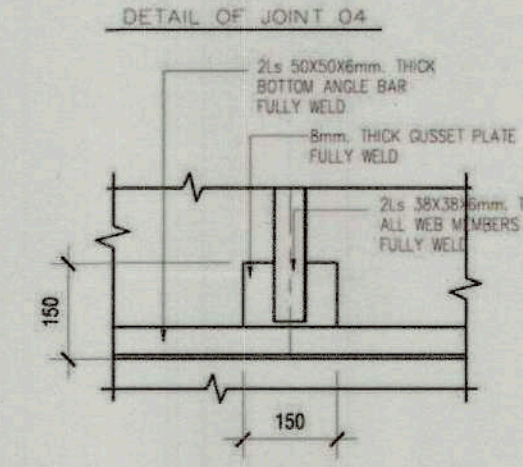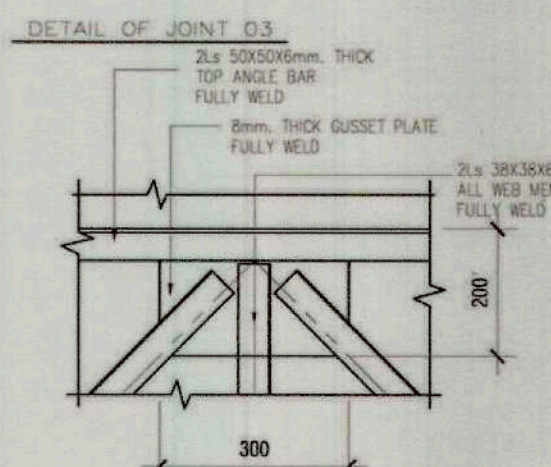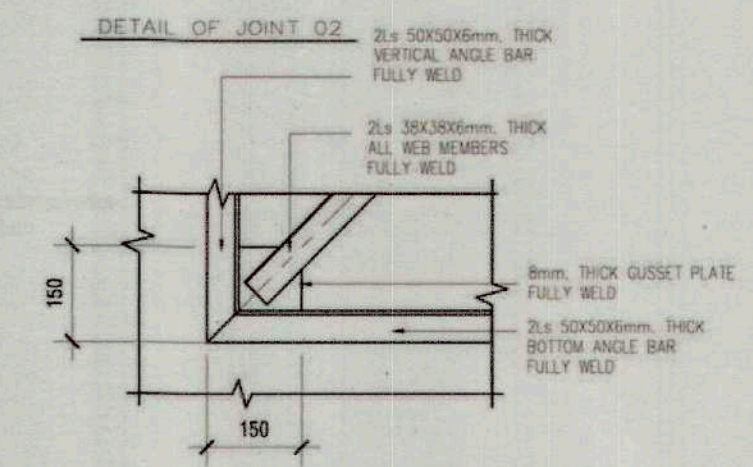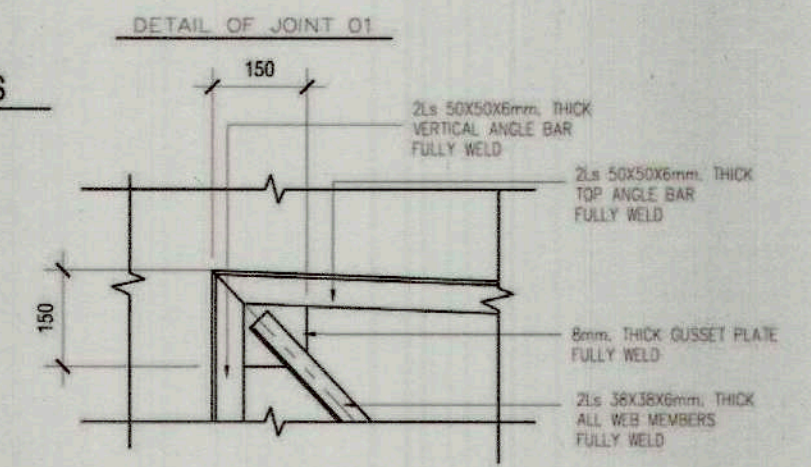

PREPARED BY:	RECOMMENDING APPROVAL:	APPROVED BY:	PROJECT TITLE/LOCATION
BERNIE B. DEMIAO	BIENVENIDO C. BARRERA Jr.	LEMUEL P. HONOR	SILAGO RIDGE TO REEF ECO-EXPERIENCE PROJECT (SIRREEP): PROMOTING SUSTAINABILITY THROUGH ECO-HERITAGE TOURISM
ARCHITECT/DRAFTSMAN	MUNICIPAL ENGINEER	MUNICIPAL MAYOR	LOCATION: SILAGO, SOUTHERN LEYTE




TIEZA
TOURISM INFRASTRUCTURE AND
ENTERPRISE ZONE AUTHORITY
6th & 7th FLOORS TOWER-1, DOUBLE DRAGON PLAZA,
DOUBLE DRAGON MERIDIAN PARK MACAPAGAL AVENUE,
CORNER EDSA EXTENSION BAY AREA, PASAY CITY 1308


PROJECT EVALUATION AND PLANNING DEPARTMENT		RECOMMENDING APPROVAL:	APPROVED:	SHEET NO.
CHECKED BY: RADY E. ADAME	REVIEWED BY: JEFFREY L. MACALALAD	GREGORY A. OLLER	MARK T. LAPID	S 06 17 28
MANAGER PROJECT PLANNING & DESIGN DIVISION	MANAGER PROJECT EVALUATION & PLANNING DEPARTMENT	ASSISTANT CHIEF OPERATING OFFICER ARCHITECTURAL & ENGINEERING SERVICES SECTOR	CHIEF OPERATING OFFICER	

SILAGO RIDGE TO REEF
ECO-EXPERIENCE PROJECT (SIRREEP)
PLATE TO RC COLUMN TO STEEL ANGLE
CONNECTION DETAILS
SCALE: 1:30 MTS


TYPICAL PLATE 01

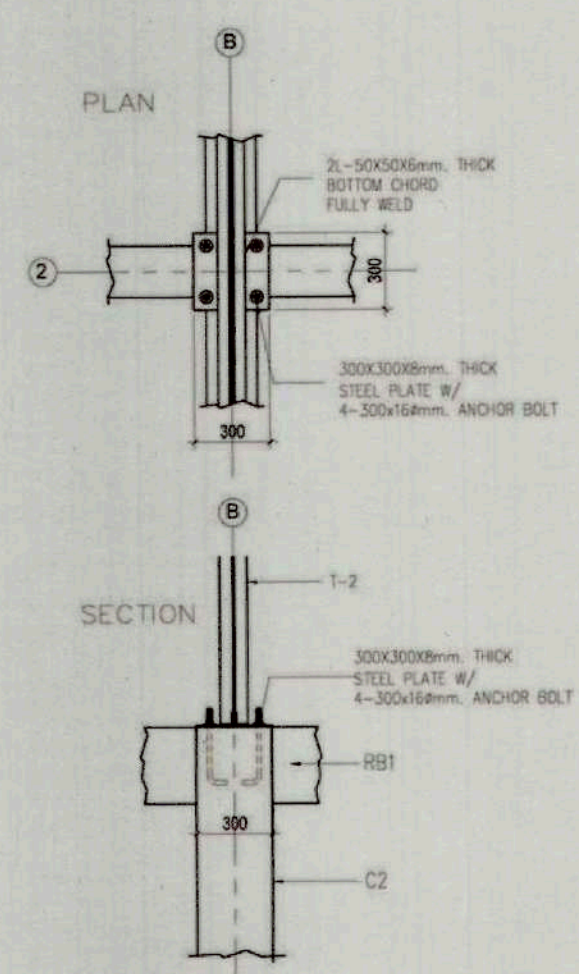


TYPICAL PLATE 02

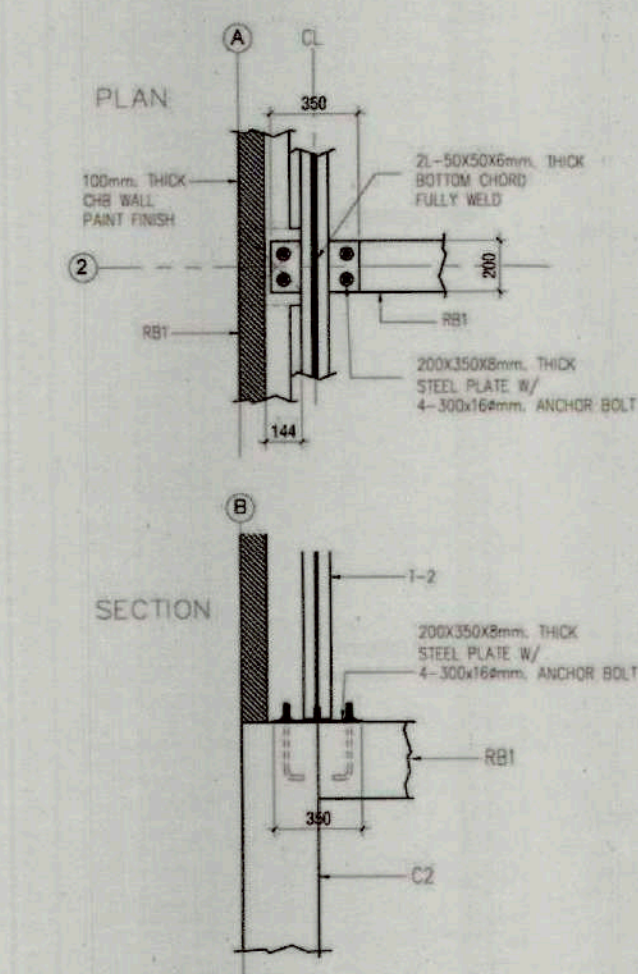


TYPICAL PLATE 03

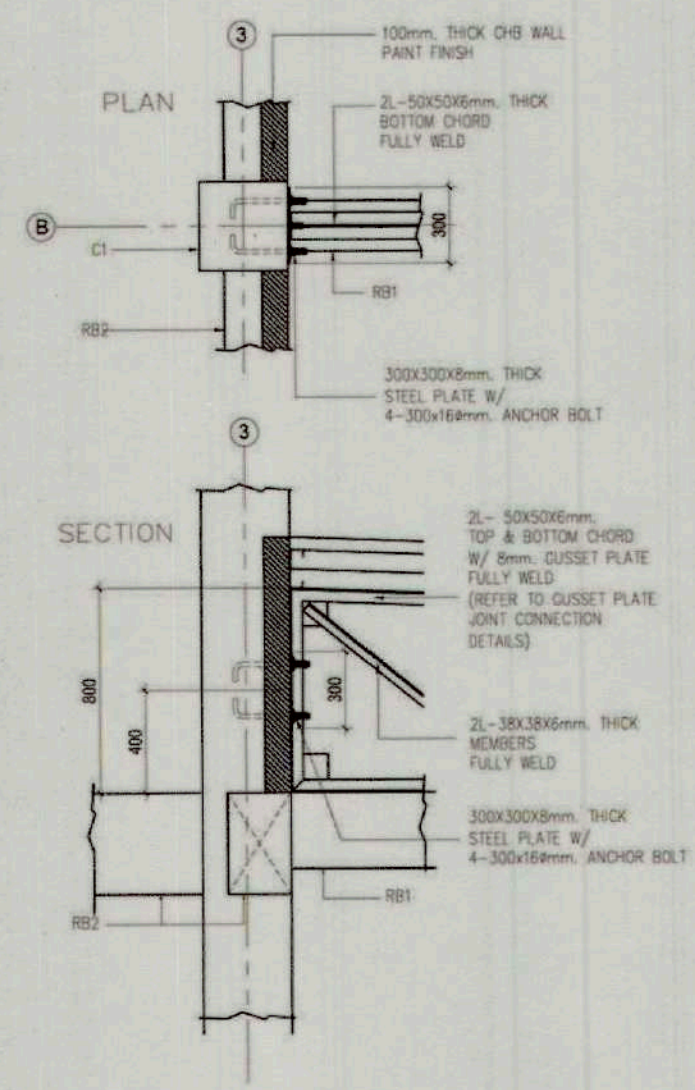


TYPICAL PLATE 04

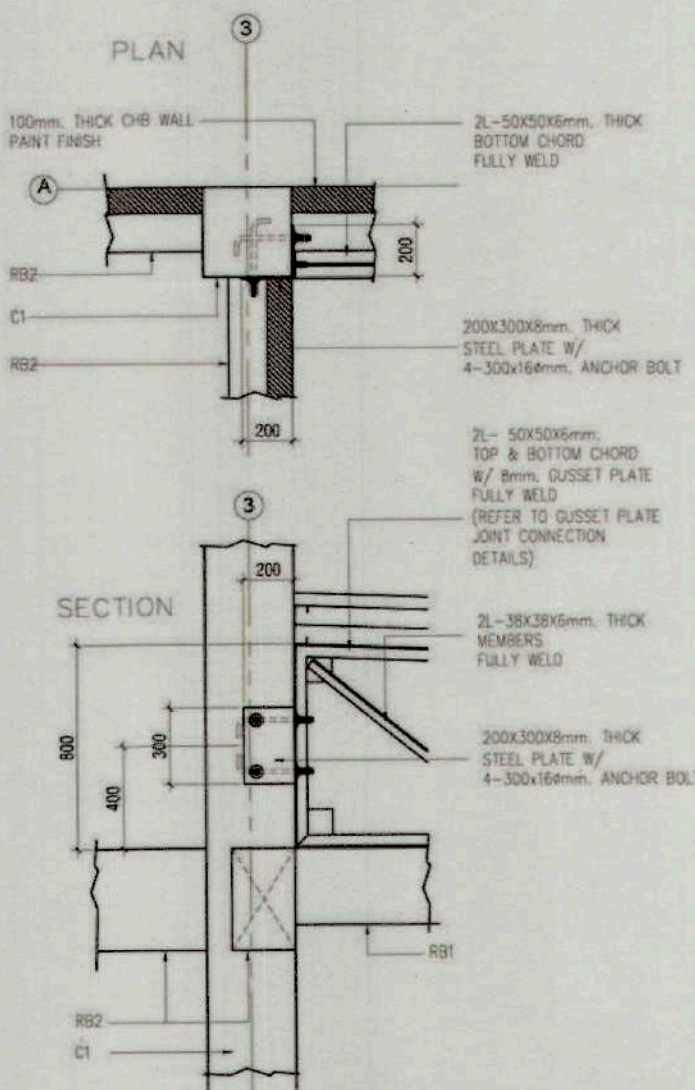

TYPICAL PLATE 05&06

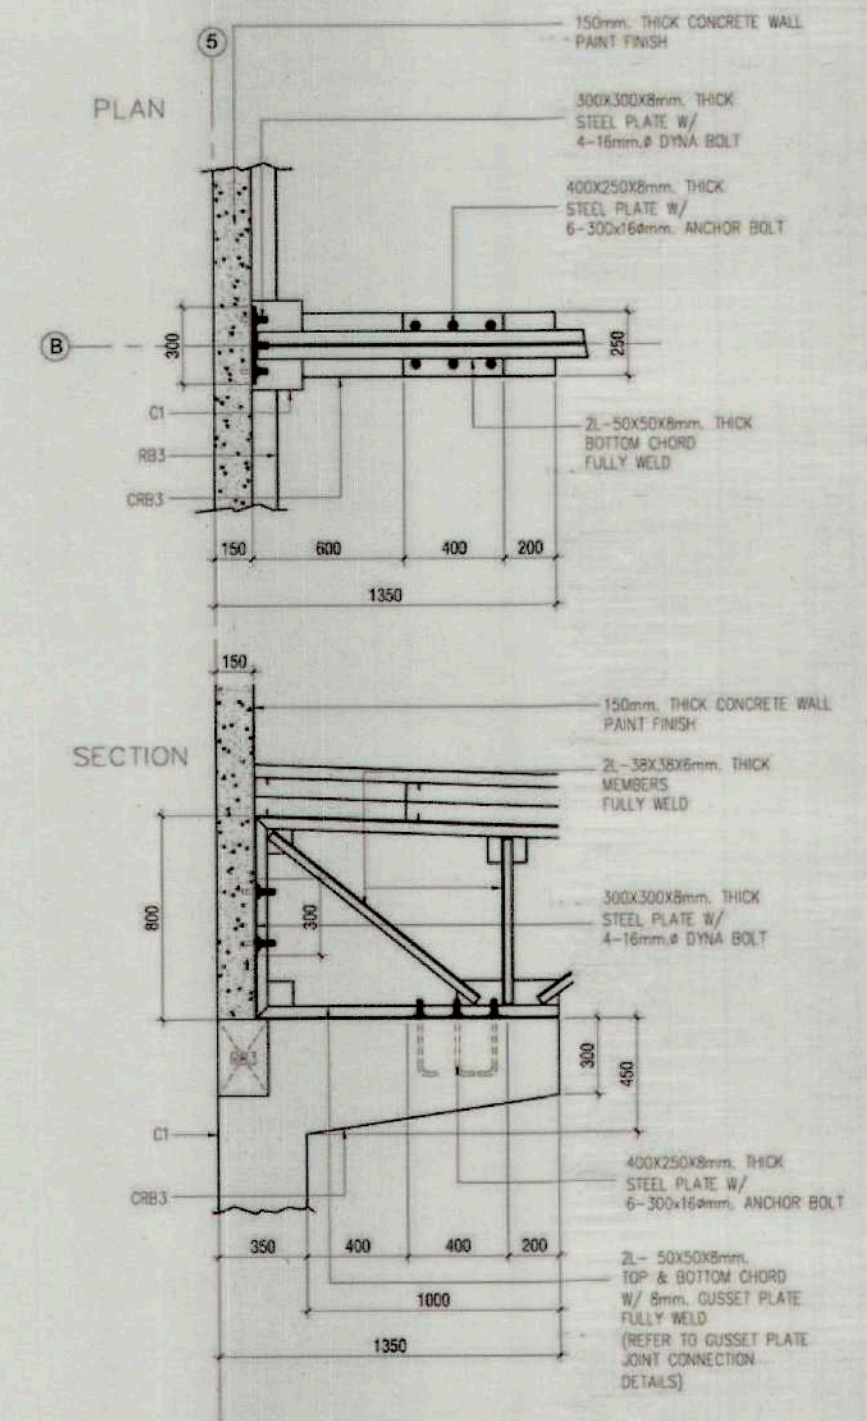

SILAGO RIDGE TO REEF
ECO-EXPERIENCE PROJECT (SIRREEP)
C1F1 SECTION DETAILS
SCALE: 1:30 MTS

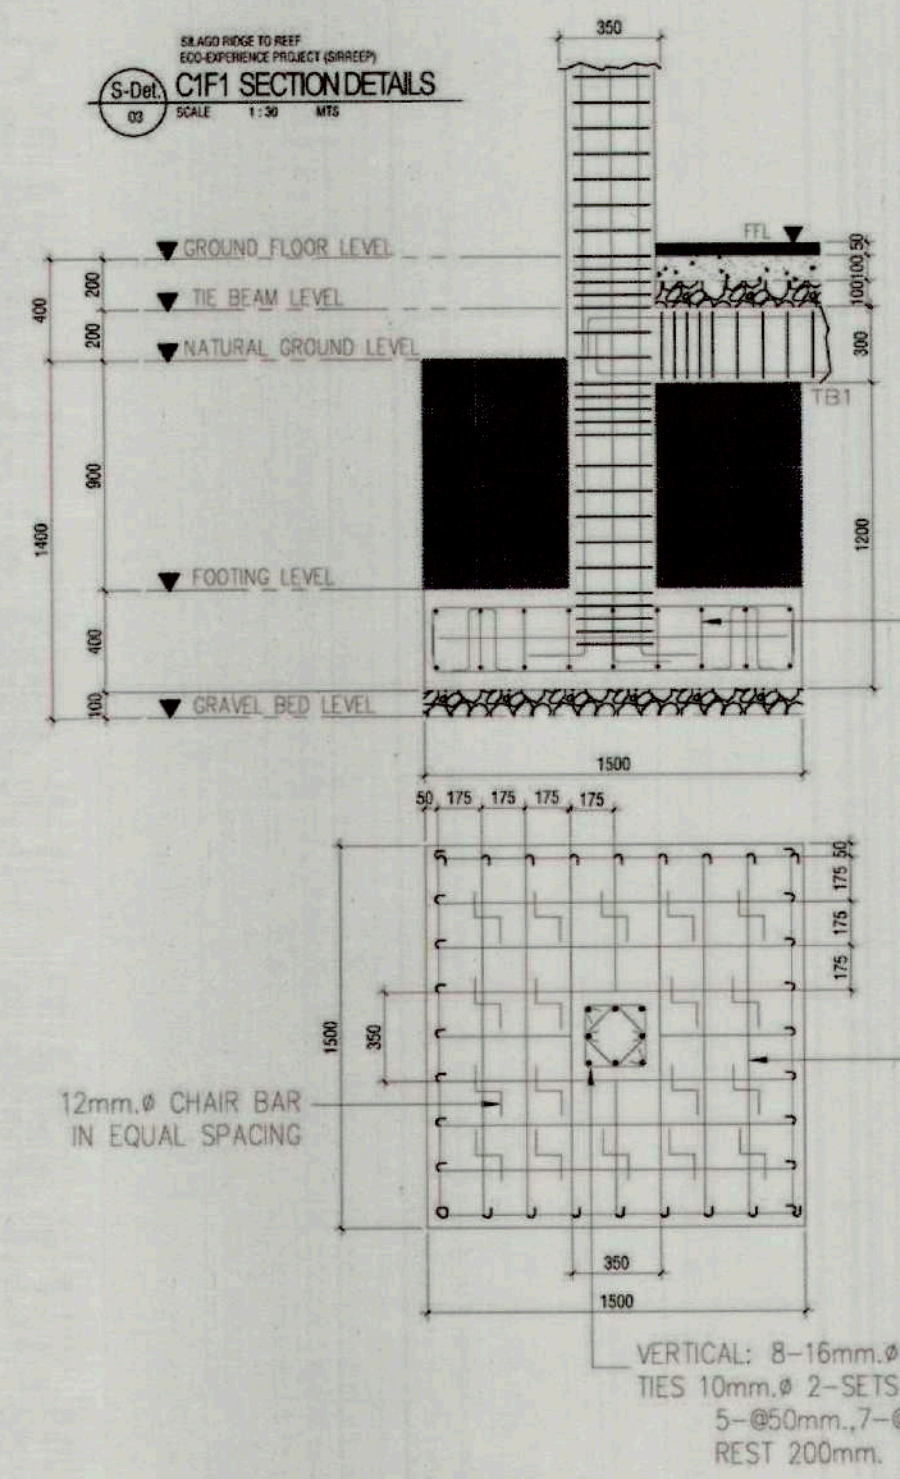


PARALLEL Y: 9-16mm.Ø SPACED
@ 175mm. O.C. TOP & BOT.
PARALLEL X: 9-16mm.Ø SPACED
@ 175mm. O.C. TOP & BOT.
W/ 12mm.Ø CHAIR BAR
IN EQUAL SPACING

PARALLEL Y: 9-16mm.Ø SPACED
@ 175mm. O.C. TOP & BOT.
PARALLEL X: 9-16mm.Ø SPACED
@ 175mm. O.C. TOP & BOT.

VERTICAL: 8-16mm.Ø
TIES 10mm.Ø 2-SETS;
5-@50mm., 7-@100mm.,
REST 200mm.


SILAGO RIDGE TO REEF
ECO-EXPERIENCE PROJECT (SIRREEP)
C2F2 SECTION DETAILS
SCALE: 1:30 MTS

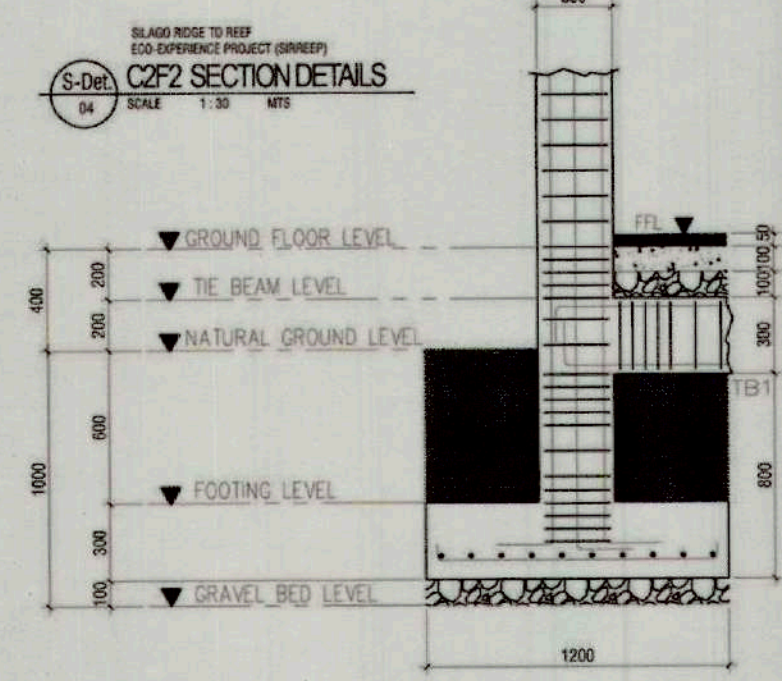

VERTICAL: 8-12mm.Ø
TIES 10mm.Ø 2-SETS;
5-@50mm., 7-@100mm.,
REST 200mm.

PARALLEL X&Y:
7-12mm.Ø SPACED
@ 180mm. O.C.


PROPOSED SILAGO ECO-HERITAGE
MUSEUM BUILDING
C3F3 PLAN-SECTION DETAILS
SCALE: 1:30 MTS

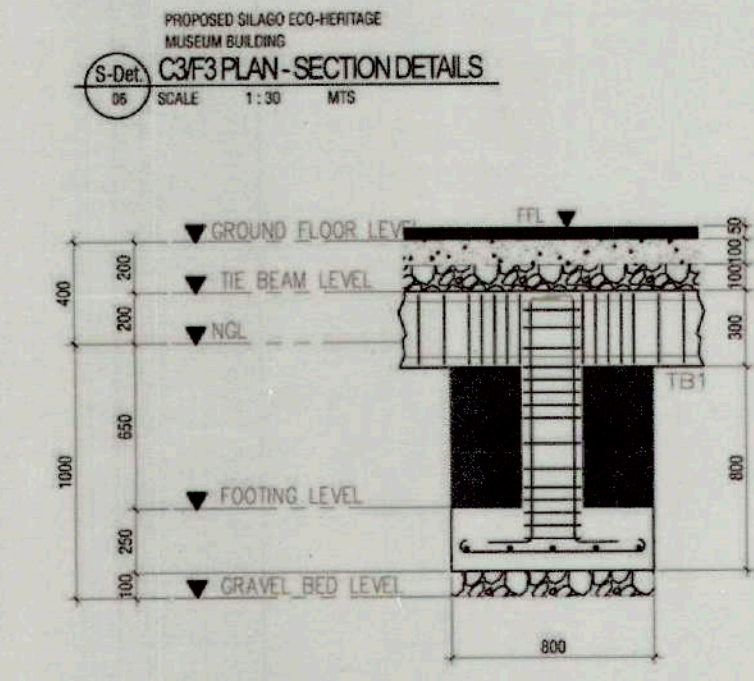

VERT: 4-12mm.Ø
TIES 10mm.Ø 5-@50mm.,
REST 100mm.

PARALLEL X&Y:
5-12mm.Ø SPACED
@ 170mm. O.C.

PROPOSED SILAGO ECO-HERITAGE
MUSEUM BUILDING
C4F4 PLAN-SECTION DETAILS
SCALE: 1:30 MTS

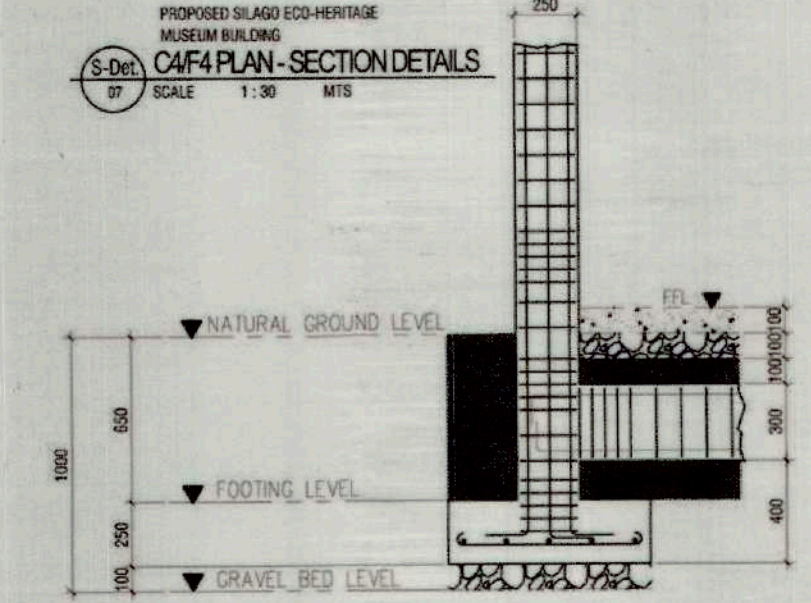

VERTICAL: 6-12mm.Ø
TIES 10mm.Ø 5-@50mm.,
7-@100mm., REST 200mm.

PARALLEL X&Y:
5-12mm.Ø SPACED
@ 170mm. O.C.

	PREPARED BY: BERNIE B. DEMIAO ARCHITECT/DRAFTSMAN	RECOMMENDING APPROVAL: BIENVENIDO C. BARRERA JR. MUNICIPAL ENGINEER	APPROVED BY: LEMUEL P. HONOR MUNICIPAL MAYOR	PROJECT TITLE/LOCATION SILAGO RIDGE TO REEF ECO-EXPERIENCE PROJECT (SIRREEP): PROMOTING SUSTAINABILITY THROUGH ECO-HERITAGE TOURISM LOCATION: SILAGO, SOUTHERN LEYTE	 TIEZA TOURISM INFRASTRUCTURE AND ENTERPRISE ZONE AUTHORITY 6th & 7th FLOORS TOWER-1, DOUBLE DRAGON PLAZA, DOUBLE DRAGON MERIDIAN PARK MACAPAGAL AVENUE CORNER EDSA EXTENSION BAY AREA, PASAY CITY 1308	PROJECT EVALUATION AND PLANNING DEPARTMENT CHECKED BY: RADY E. ADAME MANAGER PROJECT PLANNING & DESIGN DIVISION REVIEWED BY: JEOFFREY L. MACALALAD MANAGER PROJECT EVALUATION & PLANNING DEPARTMENT	RECOMMENDING APPROVAL: GREGORY A. OLLER ASSISTANT CHIEF OPERATING OFFICER ARCHITECTURAL & ENGINEERING SERVICES SECTOR	APPROVED: MARK T. LAPID CHIEF OPERATING OFFICER	SHEET NO. S 07 18 28
--	--	--	---	--	--	--	---	--	-----------------------------------

18-25-01

ROOF ACCESS MANHOLE COVER DETAILS

PLAN

1100
100 900 100

1100
100 900 100

SECTION

MANHOLE COVER:
1.5mm THICK FLUSHING SHEET
FRAMED W/ 38x38x6mm THICK
STEEL ANGLE W/ 13mm Ø HANDLE BAR

200x100x10mm
CONCRETE JOIST/SLAB
W/ 10mm Ø VERTICAL
STEEL ANGLE
EQUALLY SPACED

100 900 100 200

200








125



MANHOLE COVER:
1.5mm THICK FLUSHING SHEET
FRAMED W/ 38x38x6mm THICK
STEEL ANGLE W/ 13mm Ø HANDLE BAR

13-38x38x6mm THICK
VERTICAL STEEL ANGLE
(FULLY WELDED)

13-38x38x6mm THICK
HORIZONTAL STEEL ANGLE
(FULLY WELDED)

[illegible]

       	PREPARED BY:	RECOMMENDING APPROVAL:	APPROVED BY:	PROJECT TITLE/LOCATION	 TIEZA TOURISM INFRASTRUCTURE AND ENTERPRISE ZONE AUTHORITY 6th & 7th FLOORS TOWER-1, DOUBLE DRAGON PLAZA, DOUBLE DRAGON MERIDIAN PARK MACAPAGAL AVENUE CORNER EDSA EXTENSION BAY AREA, PASAY CITY 1308	PROJECT EVALUATION AND PLANNING DEPARTMENT		RECOMMENDING APPROVAL :	APPROVED:	SHEET NO.				
	 BERNIE B. DEMIAO	 BIENVENIDO C. BARRERA Jr.	 LEMUEL P. HONOR	SILAGO RIDGE TO REEF ECO-EXPERIENCE PROJECT (SIRREEP): PROMOTING SUSTAINABILITY THROUGH ECO-HERITAGE TOURISM		CHECKED BY:  RADY E. ADAME	REVIEWED BY:  JEFFFREY L. MACALALAD	 GREGORY A. OLLER	 MARK T. LAPID	<table><tr><td>S</td><td>08</td></tr><tr><td>19</td><td>28</td></tr></table>	S	08	19	28
	S	08												
19	28													
ARCHITECT/DRAFTSMAN	MUNICIPAL ENGINEER	MUNICIPAL MAYOR	LOCATION: SILAGO, SOUTHERN LEYTE	MANAGER PROJECT PLANNING & DESIGN DIVISION	MANAGER PROJECT EVALUATION & PLANNING DEPARTMENT	ASSISTANT CHIEF OPERATING OFFICER ARCHITECTURAL & ENGINEERING SERVICES SECTOR	CHIEF OPERATING OFFICER							

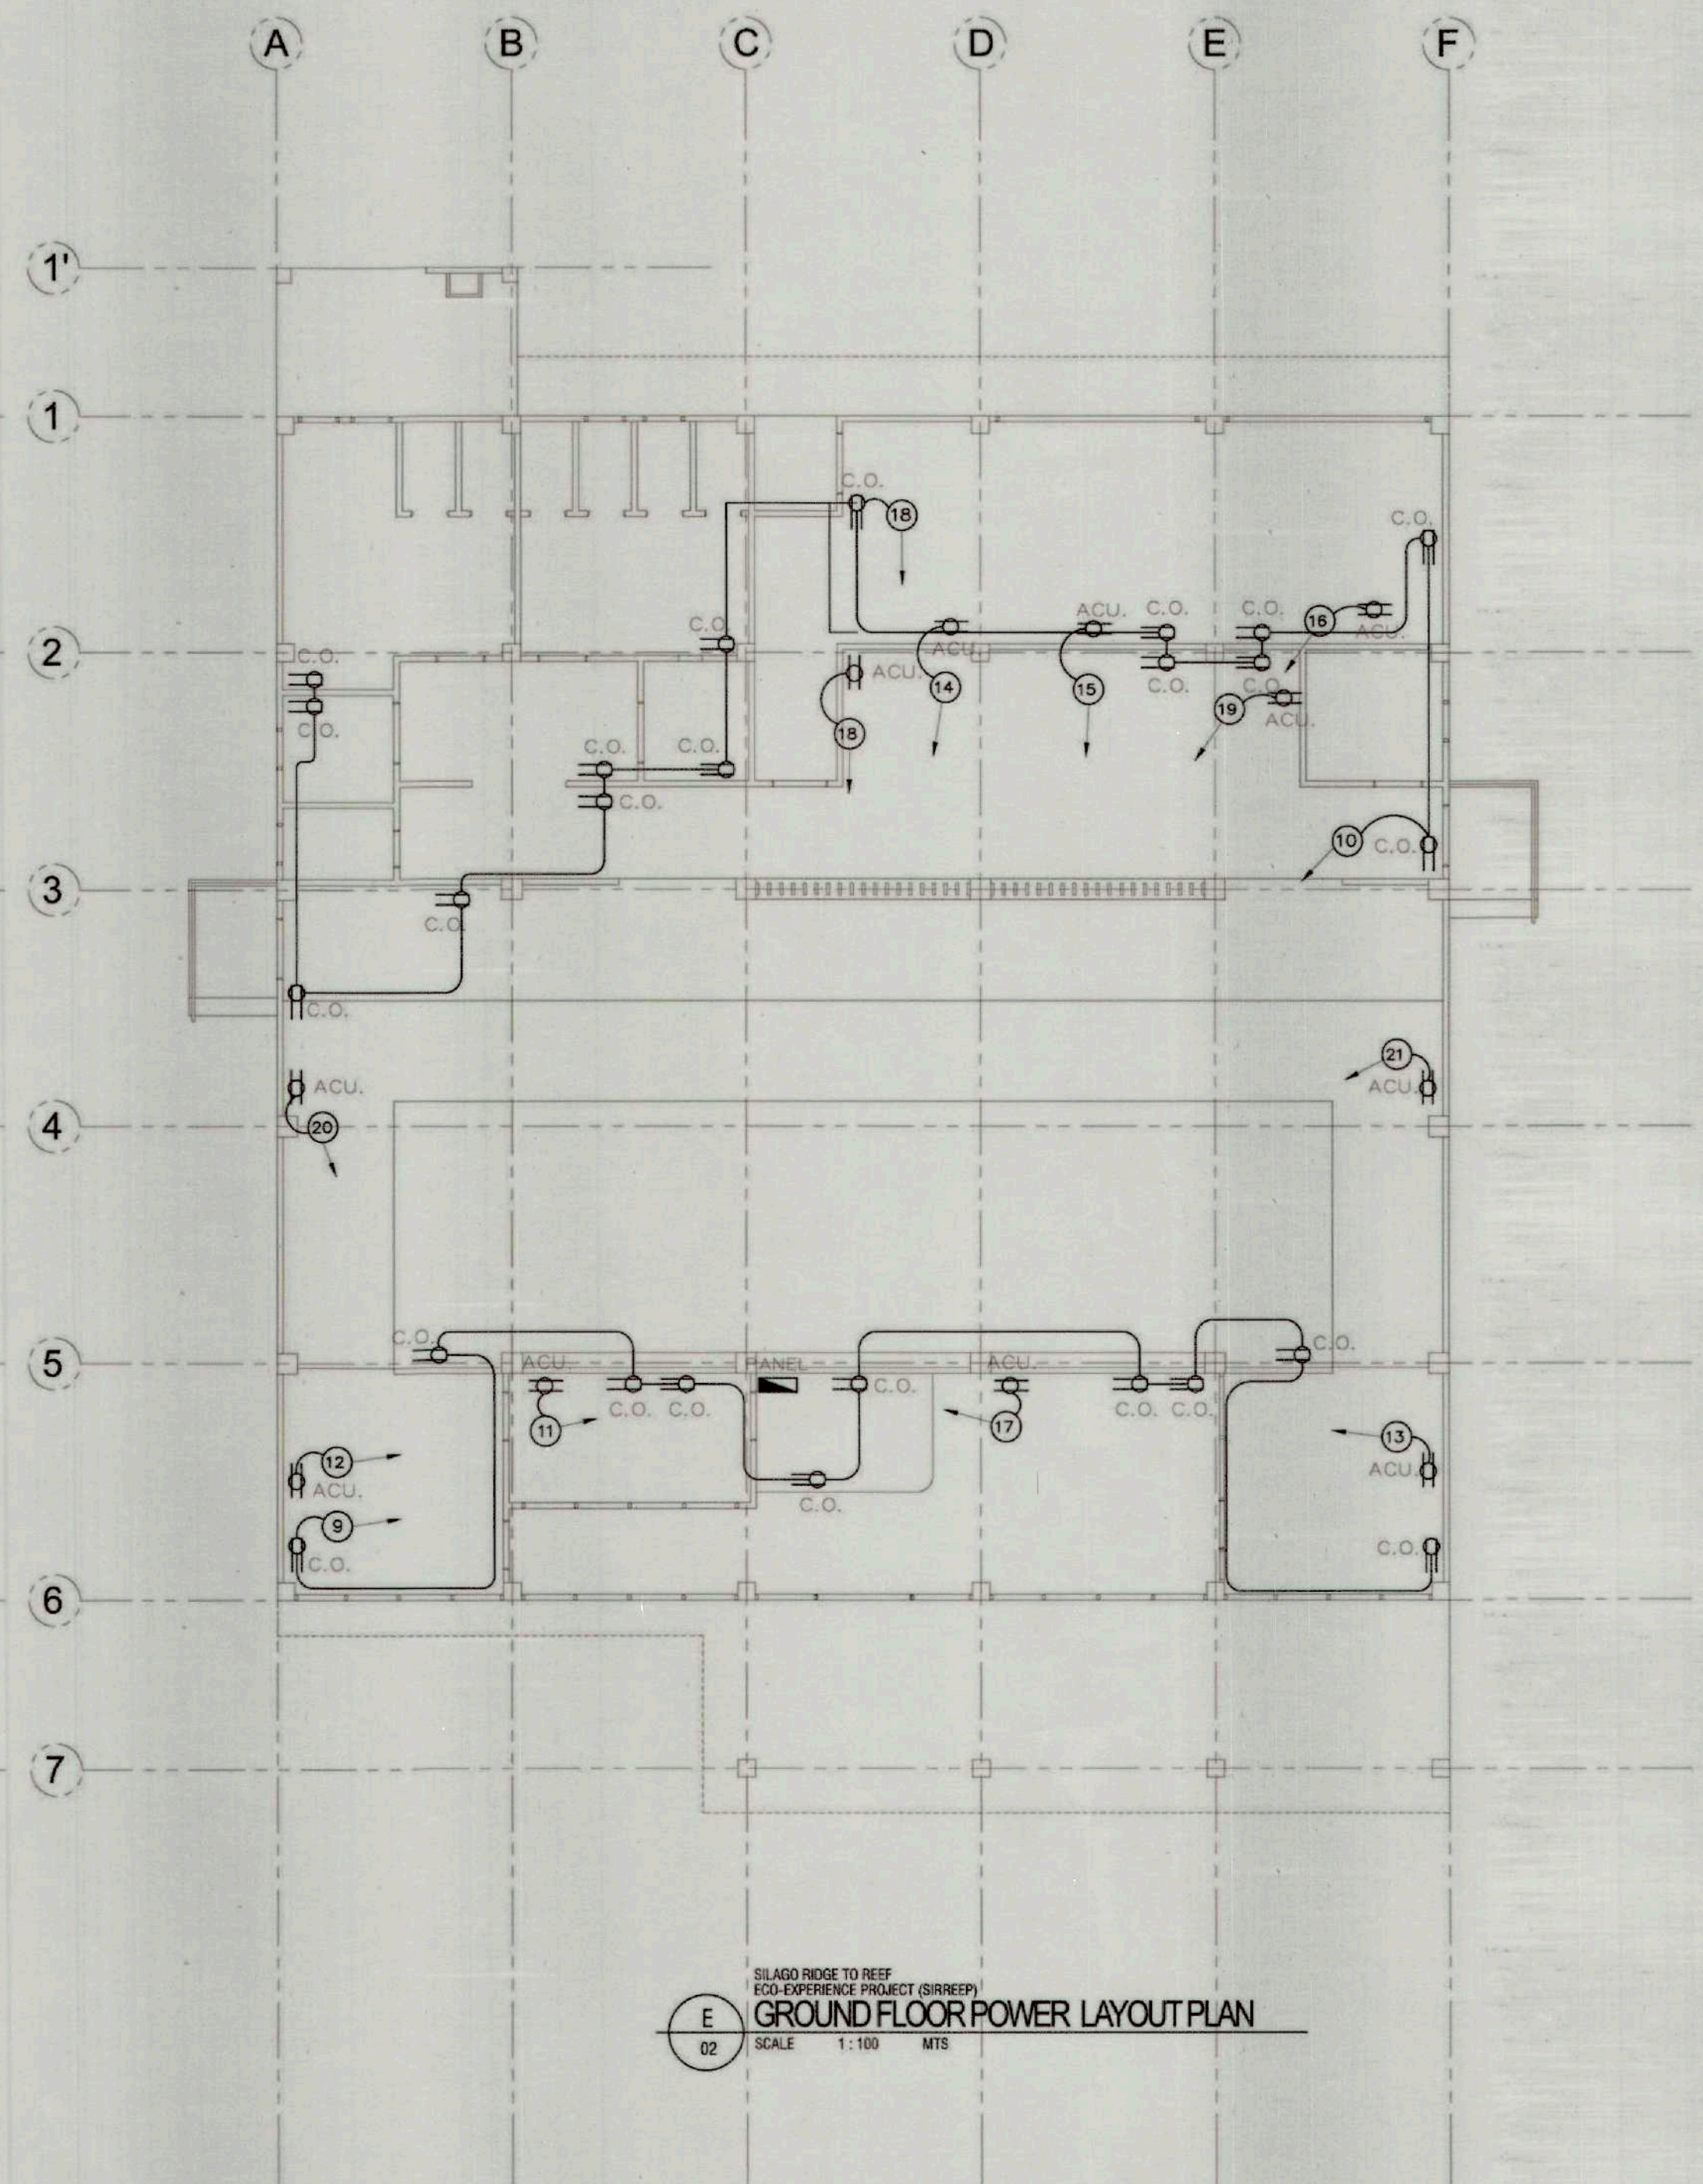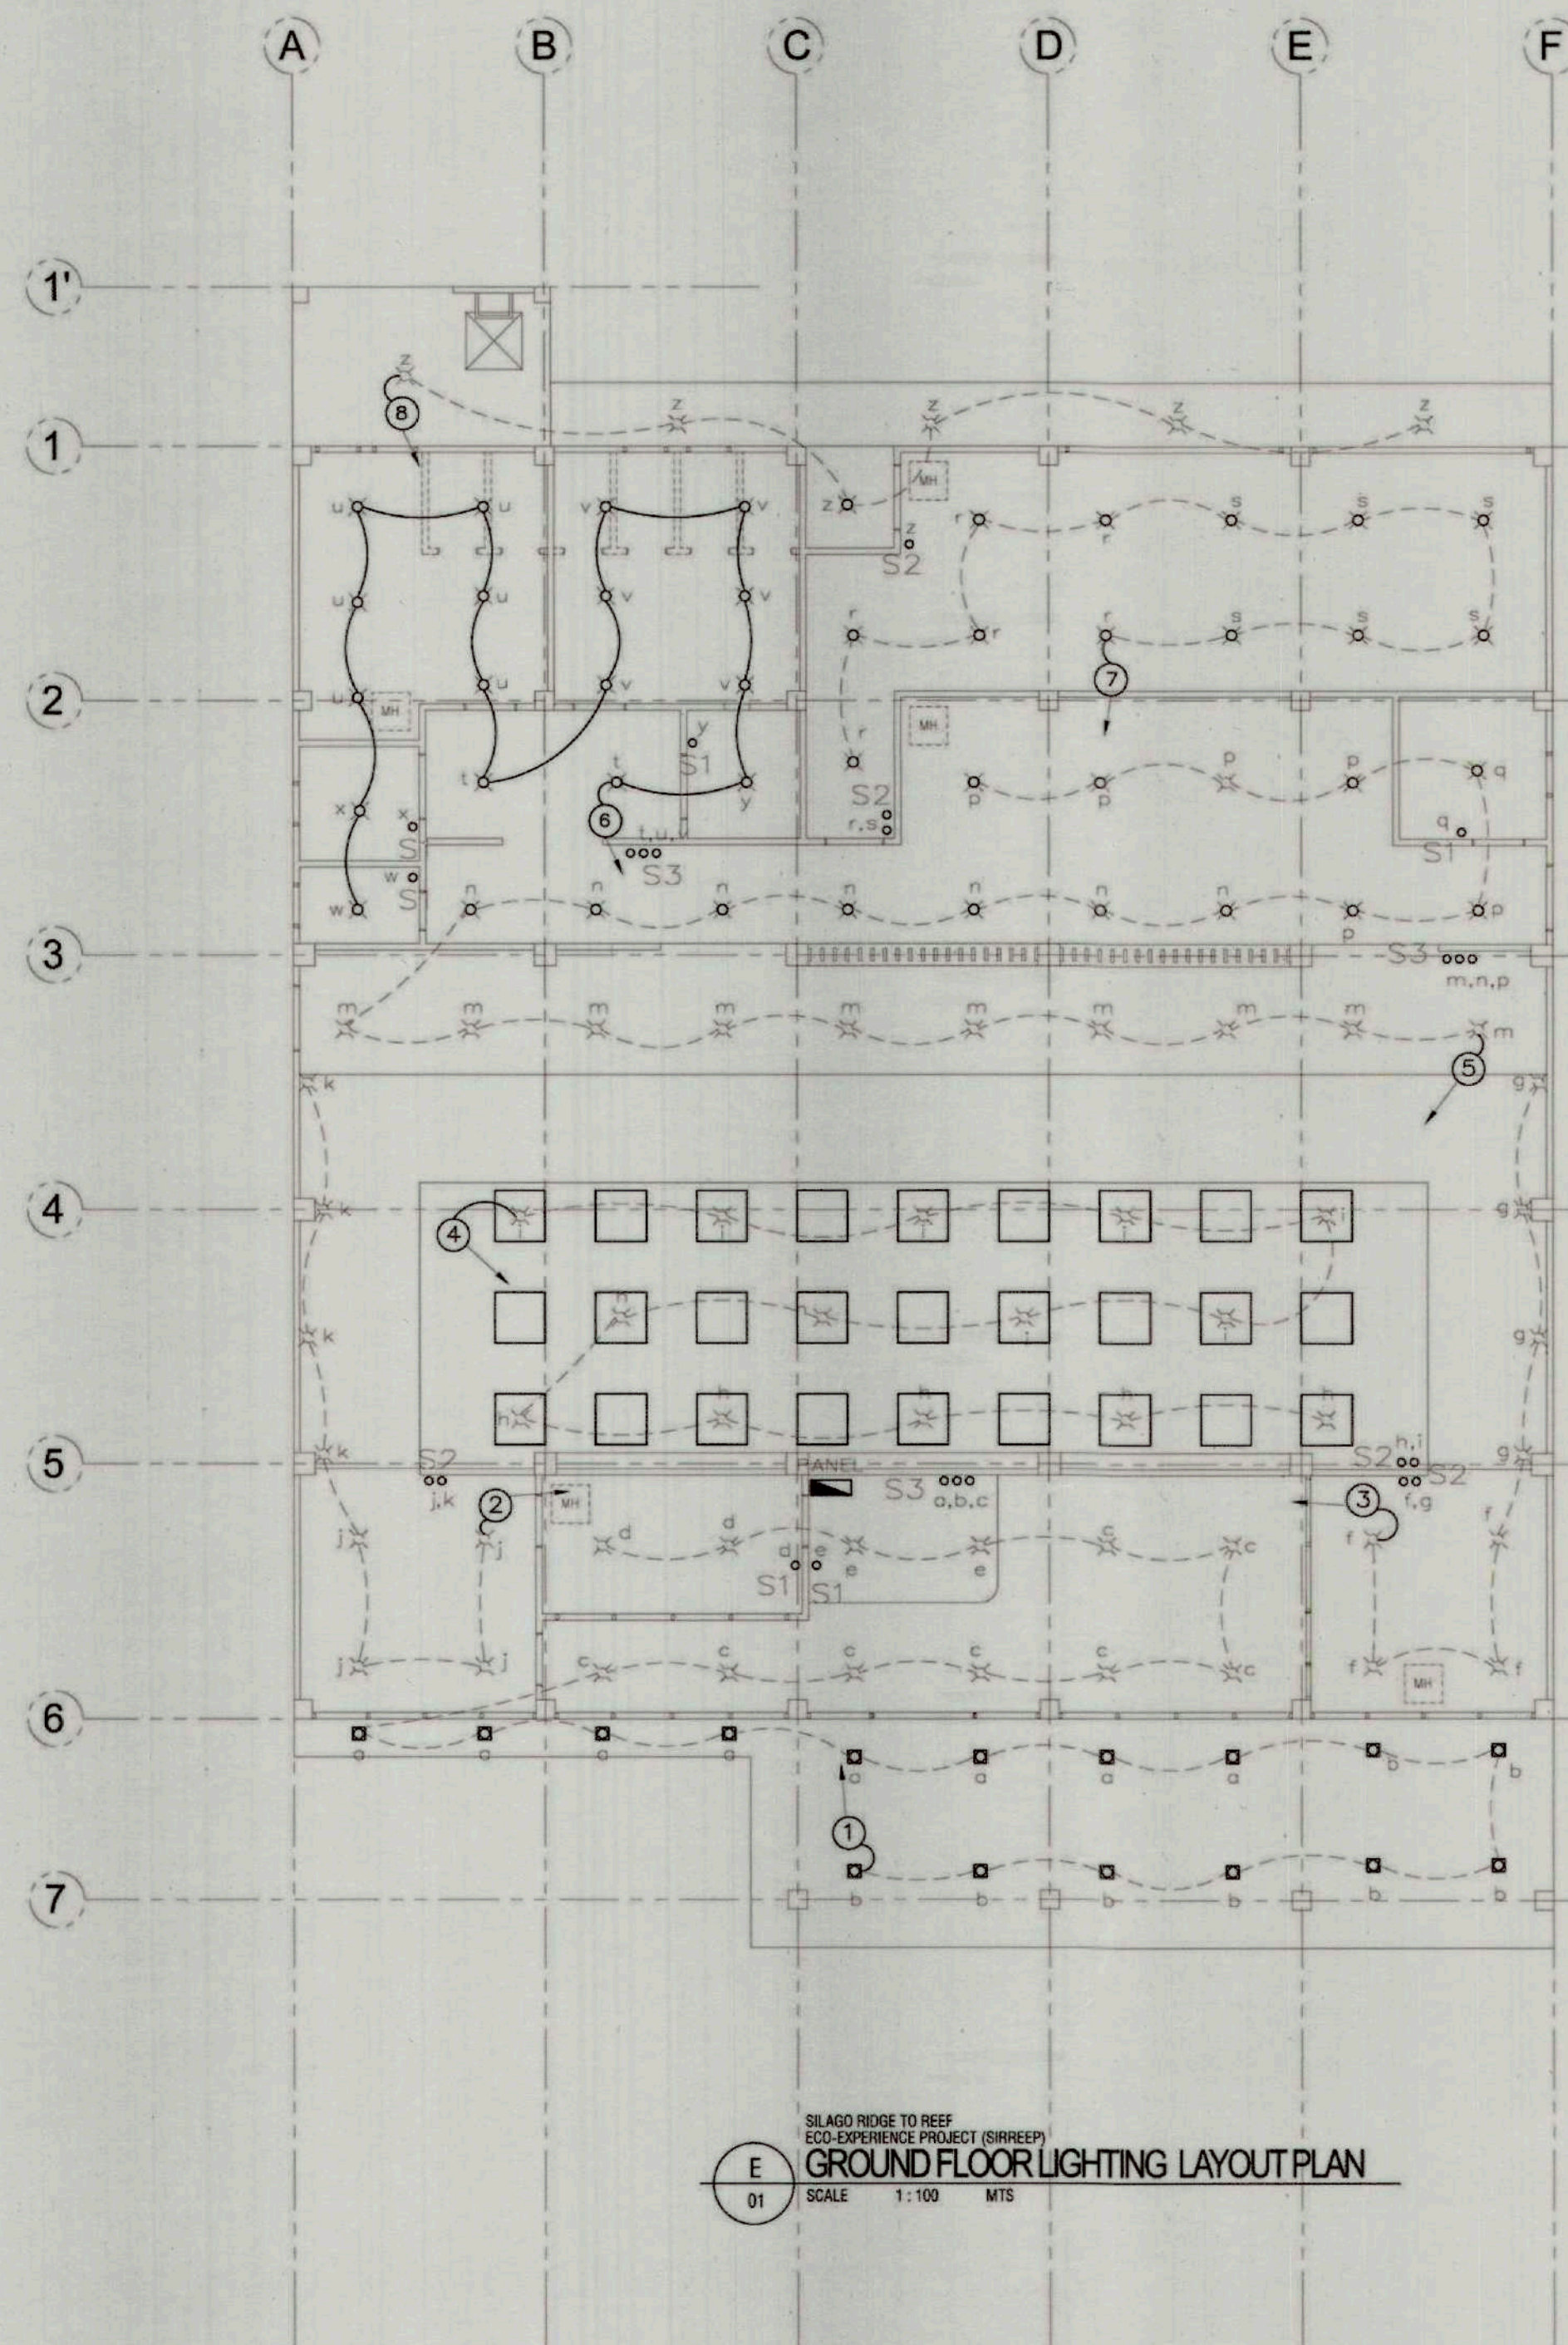

PREPARED BY:	RECOMMENDING APPROVAL:	APPROVED BY:	PROJECT TITLE/LOCATION
BERNIE B. DEMIAO ARCHITECT/DRAFTSMAN	BIENVENIDO C. BARRERA Jr. MUNICIPAL ENGINEER	LEMUEL P. HONOR MUNICIPAL MAYOR	SILAGO RIDGE TO REEF ECO-EXPERIENCE PROJECT (SIRREEP): PROMOTING SUSTAINABILITY THROUGH ECO-HERITAGE TOURISM LOCATION: SILAGO, SOUTHERN LEYTE



TIEZA
TOURISM INFRASTRUCTURE AND
ENTERPRISE ZONE AUTHORITY
6th & 7th FLOORS TOWER-1, DOUBLE DRAGON PLAZA,
DOUBLE DRAGON MERIDIAN PARK, MACAPAGAL AVENUE
CORNER EDSA EXTENSION BAY AREA, PASAY CITY 1308

PROJECT EVALUATION AND PLANNING DEPARTMENT		RECOMMENDING APPROVAL:	APPROVED:	SHEET NO.
CHECKED BY: RADY E. ADAME MANAGER PROJECT PLANNING & DESIGN DIVISION	REVIEWED BY: JEFFREY L. MACALALAD MANAGER PROJECT EVALUATION & PLANNING DEPARTMENT	GREGORY A. OLLER ASSISTANT CHIEF OPERATING OFFICER ARCHITECTURAL & ENGINEERING SERVICES SECTOR	MARK T. LAPID CHIEF OPERATING OFFICER	
				E 01 20 28


SCHEDULE OF LOADS (PANEL)

MARK	DESCRIPTION	NO. OF OUTLET	LOAD	TOTAL	V	CURRENT	CB RATING	SIZE OF CONDUCTORS & CONDUITS
1	L.O.	28	100	2800	220	12.73	20 A	USE 2 - 3.5 mm ² THHN WIRE STRANDED
2	L.O.	8	100	800	220	3.64	20 A	USE 2 - 3.5 mm ² THHN WIRE STRANDED
3	L.O.	8	100	800	220	3.64	20 A	USE 2 - 3.5 mm ² THHN WIRE STRANDED
4	L.O.	14	100	1400	220	6.36	20 A	USE 2 - 3.5 mm ² THHN WIRE STRANDED
5	L.O.	24	100	2400	220	10.91	20 A	USE 2 - 3.5 mm ² THHN WIRE STRANDED
6	L.O.	17	100	1700	220	7.73	20 A	USE 2 - 3.5 mm ² THHN WIRE STRANDED
7	L.O.	12	100	1200	220	5.45	20 A	USE 2 - 3.5 mm ² THHN WIRE STRANDED
8	L.O.	6	100	600	220	2.73	20 A	USE 2 - 3.5 mm ² THHN WIRE STRANDED
9	C.O.	10	200	2000	220	9.09	20 A	USE 2 - 3.5 mm ² THHN WIRE STRANDED
10	C.O.	15	200	3000	220	13.64	20 A	USE 2 - 3.5 mm ² THHN WIRE STRANDED
11	ACCU 2	1	1HP	746	220	3.39	20 A	USE 2 - 5.5 mm ² THHN WIRE STRANDED
12	ACCU 1	1	2HP	1492	220	6.78	30 A	USE 2 - 5.5 mm ² THHN WIRE STRANDED
13	ACCU 4	1	2HP	1492	220	6.78	30 A	USE 2 - 5.5 mm ² THHN WIRE STRANDED
14	ACCU 9	1	3HP	2238	220	10.17	30 A	USE 2 - 5.5 mm ² THHN WIRE STRANDED
15	ACCU 10	1	3HP	2238	220	10.17	30 A	USE 2 - 5.5 mm ² THHN WIRE STRANDED
16	ACCU 11	1	3HP	2238	220	10.17	30 A	USE 2 - 5.5 mm ² THHN WIRE STRANDED
17	ACCU 5	1	4HP	2984	220	13.56	40 A	USE 2 - 8.0 mm ² THHN WIRE STRANDED
18	ACCU 7	1	4HP	2984	220	13.56	40 A	USE 2 - 8.0 mm ² THHN WIRE STRANDED
19	ACCU 8	1	4HP	2984	220	13.56	40 A	USE 2 - 8.0 mm ² THHN WIRE STRANDED
20	ACCU 3	1	5HP	3730	220	16.95	50 A	USE 2 - 8.0 mm ² THHN WIRE STRANDED
21	ACCU 6	1	5HP	3730	220	16.95	50 A	USE 2 - 8.0 mm ² THHN WIRE STRANDED
22	S	-	-	-	-	-	30 Amp.	USE 2 - 5.5 mm ² THHN WIRE STRANDED
23	S	-	-	-	-	-	30 Amp.	USE 2 - 5.5 mm ² THHN WIRE STRANDED
24	S	-	-	-	-	-	30 Amp.	USE 2 - 5.5 mm ² THHN WIRE STRANDED
TOTAL		153		41 756 W		186.49 AMP.	250A	USE 2 - 125mm ² THHN WIRE STRANDED @ 65mm. Ø PVC

GENERAL NOTES

- ALL ELECTRICAL WORKS AND INSTALLATIONS SHALL COMPLY WITH THE PROVISION OF THE LATEST EDITION OF THE PHILIPPINE ELECTRICAL CODE WITH THE RULES & REGULATIONS OF THE NATIONAL & LOCAL AUTHORITIES CONCERNED IN THE INFORMATION OF ELECTRICAL LAWS & REGULATIONS OF THE UTILITY COMPANIES CONCERNED.
- ALL WIRINGS SHALL BE INSTALLED IN STANDARD PVC OR RSC CONDUITS RUN EMBEDDED IN CONCRETE HOLLOW BLOCK STRUCTURE, COLUMNS, WALL PARTITIONS AND/OR RUN CONCEALED BETWEEN DOUBLE WOODEN PARTITIONS AND THE INSIDE CEILING SPACES WHERE THE USE OF CONCEALED CONDUIT WIRING IS IMPRACTICABLE SURFACE METAL Moulding SHOULD BE USED.
- SERVICE VOLTAGE TO THE BUILDING SHALL BE 110 /220VOLT 60Hz, SINGLE PHASE.
- THE CONTRACTOR SHALL VERIFY AND ORIENT THE ACTUAL LOCATION OF THE CONCRETE TERMINAL POLE FOR CONNECTION TO THE POWER SUPPLY & TELEPHONE SERVICE.
- ALL INSTALLATION SHALL BE CONCEALED FROM VIEW, WIRING SHALL BE INCASE IN POLYVINYL CHLORIDE (PVC) PIPE SCHEDULE 40 EXCEPT AND TELEPHONE SERVICE WHICH SHALL BE RIGID STEEL CONDUIT(RSC) OTHERWISE NOTED.
- PULL BOXES OF APPROPRIATE SIZE SHALL BE PROVIDED EVEN IF NOT INDICATED IN DRAWING TO ACCOMMODATE THE NUMBER OF SPICES OF WIRES.
- WHEREVER REQUIRED OR NECESSARY, PULL BOXES OR JUNCTION BOXES OF PROPER SIZES SHALL BE INSTALLED AT CONVENIENT AND INCONSPICUOUS LOCATIONS SUCH BOXES ARE NOT SHOWN IN THE PLAN NOR MENTIONED IN THE SPECIFICATIONS.
- MINIMUM WIRE AND CONDUIT SHALL BE NO.12 AWG TYPE TW AND 1 1/2" Ø PVC TRADE SIZE, RESPECTIVELY UNLESS OTHERWISE SPECIFIED.
- ALL FLOURESCENT LAMPS SHALL BE PROVIDED WITH POLYESTER FILLED PRE-HEAT THERMALLY PROTECTED, HIGH BALLAST.
- ALL MATERIALS TO BE USED SHALL BE NEW & APPROVED TYPE APPROPRIATE FOR BOTH LOCATION AND INTENDED USE.
- LIGHT CONTROL SWITCHES SHALL BE RATED 10 AMPS, 300 WATTS AND SHALL NOT CARRY A LOAD GREATER THAN 50 AMPS.
- DUPLEX RECEPTACLE SHALL BE RATED 10 AMPS, 250 WATTS A ROUNDED SLOTS FOR 220 VOLTS AND FOR PARALLEL FOR 110 VOLTS AND SPECIAL OUTLETS SHALL BE RATED 15 AMPS OR 250 WATTS AS REQUIRED.
- FOR EACH SPARE CIRCUIT PANEL BOARD PROVIDED EMPTY 3/4" Ø RISER TERMINATING IN A 2-3/4" DEEP BY 4" OCTAGONAL BOX ABOVE CEILING.
- ELECTRICAL INSTALLATIONS SHALL BE UNDER THE DIRECT SUPERVISION OF A DULY LICENSED ELECTRICAL ENGINEER OR REGISTERED MASTER ELECTRICIAN.
- OUTLET BOXES SHALL BE AS FOLLOWS:
LIGHT OUTLETS 1-1/2" DEEP, 4" OCTAGONAL BOX 1 OR 2 WAY ENTRIES.
2-3/4" DEEP, 4" OCTAGONAL BOX 3 OR 4 WAY ENTRIES.
RECEPTACLE AND TELEPHONE OUTLET 2-3/4" DEEP, 2" x 4" UTILITY BOX 1 OR 2 RACEWAY ENTRIES.
1-1/2" DEEP, 4" SQUARE BOX WITH 1-GANG RAISED PLASTIC COVER FOR 3 OR 4 RAISEDWAY ENTRIES.
DOORBELL AND OUTLETS 1-1/2" DEEP, 4" OCTAGONAL BOX.
PUSH BUTTON OUTLET 2-3/4" DEEP, 2" x 4" UTILITY BOX.
SPECIAL PURPOSE OUTLET 1-1/2" DEEP, 4" OCTAGONAL BOX. 1 GANG RAISED PLASTIC COVER.
RANGE OUTLET 2-3/4" DEEP, 4-1/2" SQUARE BOX WITH 1-GANG RAISED PLASTIC COVER.
- NO REVISION IN THE DESIGN WITHOUT THE KNOWLEDGE AND APPROVAL OF THE DESIGNER AND THE OWNER, ANY SUCH REVISION DONE WITHOUT APPROVAL SHALL CAUSE RESPONSIBILITY OF THE DESIGNER TO CEASE AS A WHOLE.

SCHEMATIC RISER DIAGRAM

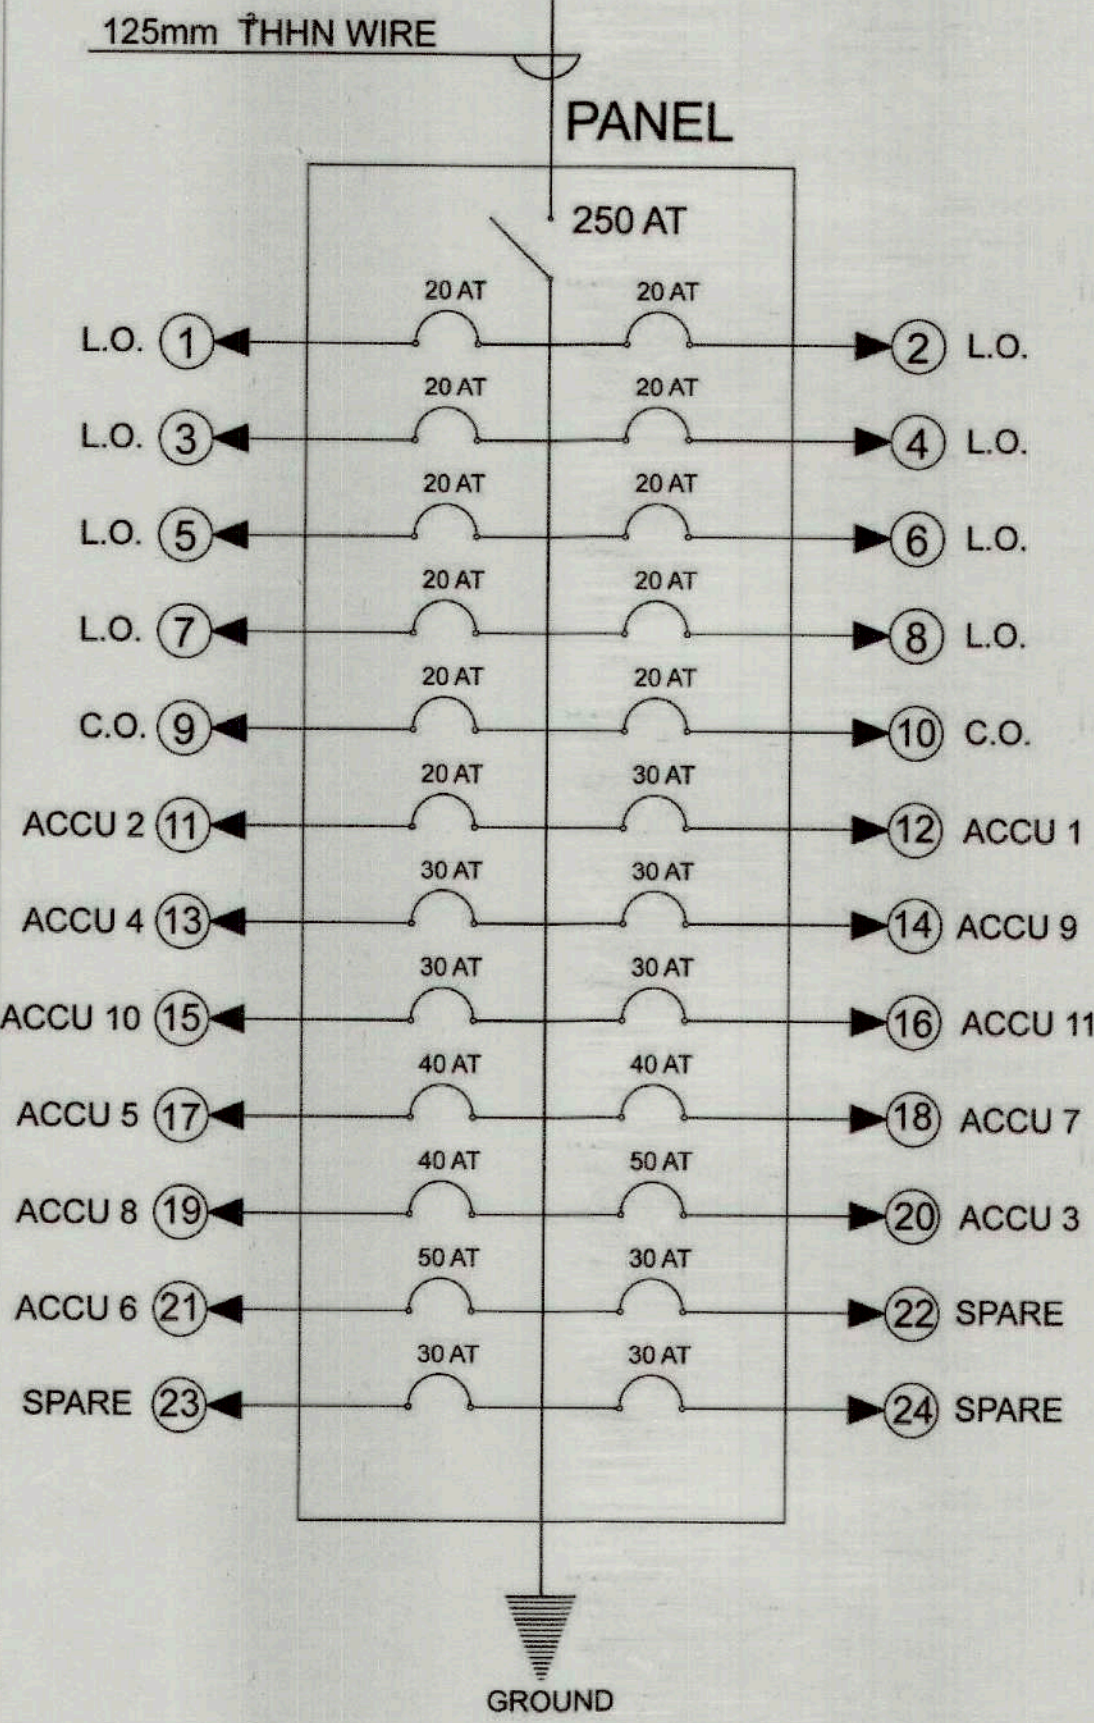


ELECTRICAL LEGENDS:

- LIGHT OUTLETS (L.O.)
- AIR CONDITION OUTLET (ACU)
- 2 GANG CONVENIENCE OUTLET (C.O.)
- KWH KILOWATT HOUR METER
- MAIN SAFETY SWITCH / POWER PANEL
- CIRCUIT CUT-OUT / BREAKER
- CIRCUIT HOME RUN
- S1o SINGLE SWITCH SNAP TYPE
- S2oo TWO-GANG SWITCH SNAP TYPE
- S3ooo THREE-GANG SWITCH SNAP TYPE
- SERVICE ENTRANCE CAP
- LIGHTING CIRCUIT LINE
- POWER CIRCUIT LINE

SAMPLE LOAD COMPUTATIONS (PANEL)

GENERAL LIGHTING AND SMALL APPLIANCES :

PANEL ;	LIGHTING OUTLET = 117 (100) = 11 700 W
	C.O. = 25 (200) = 5 000 W
	ACU = 1(746)+2 (1492)+3(2238)+3(2984)+2(3730) = 26 856 W
	= 43 556 W
	TOTAL CURRENT , I = 43 556 / 220
	AMP. RATING = 197.98 AMP.
	USE 2- 125mm THHN WIRE MAIN CONDUCTOR (USE 65mm. Ø PVC CONDUIT PIPE)
	WITH 250AT, 350AF MAIN FUSE CIRCUIT BREAKER

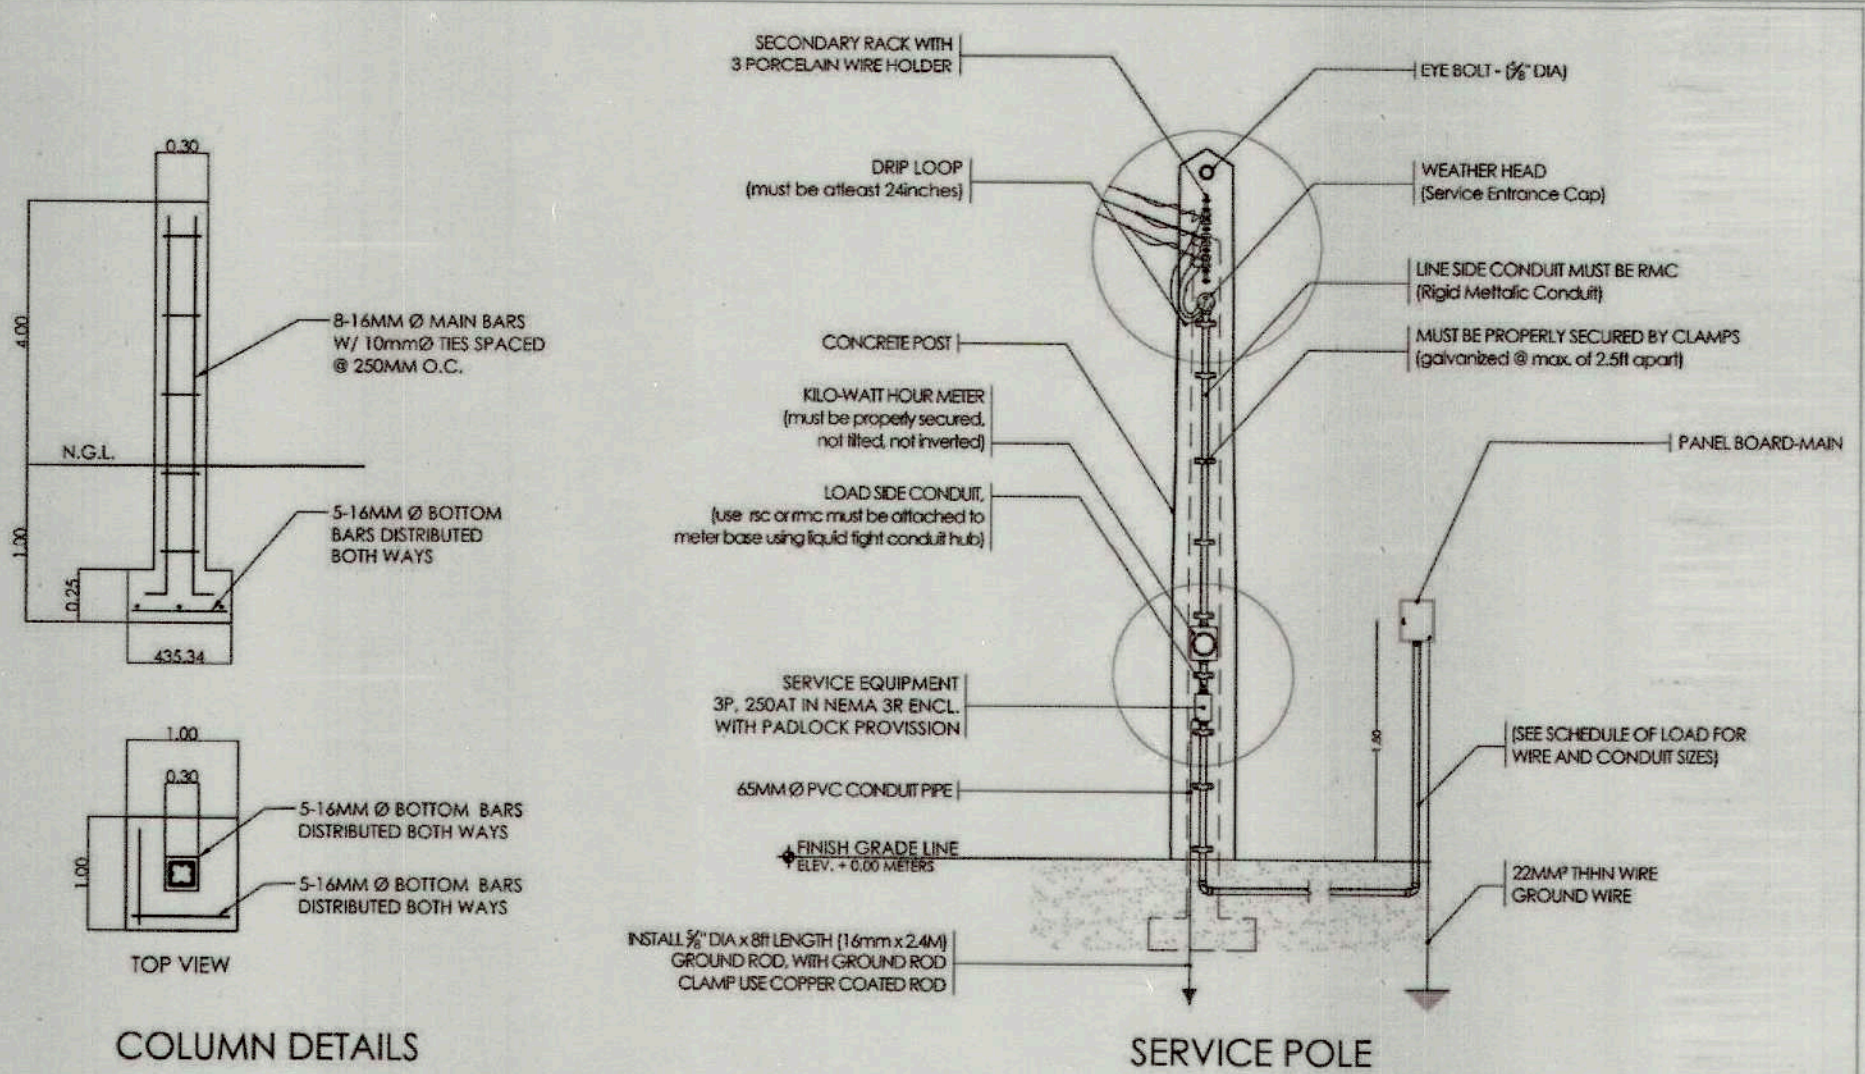

PREPARED BY:	RECOMMENDING APPROVAL:	APPROVED BY:
BERNIE B. DEMIAO	BIENVENIDO C. BARRERA Jr.	LEMUEL P. HONOR
ARCHITECT/DRAFTSMAN	MUNICIPAL ENGINEER	MUNICIPAL MAYOR

PROJECT TITLE/LOCATION
SILAGO RIDGE TO REEF ECO-EXPERIENCE PROJECT (SIRREEP): PROMOTING SUSTAINABILITY THROUGH ECO-HERITAGE TOURISM
LOCATION: SILAGO, SOUTHERN LEYTE





TIEZA
TOURISM INFRASTRUCTURE AND ENTERPRISE ZONE AUTHORITY
8th & 7th FLOORS TOWER-1, DOUBLE DRAGON PLAZA, DOUBLE DRAGON MERIDIAN PARK MACAPAGAL AVENUE, CORNER EDSA EXTENSION BAY AREA, PASAY CITY 1308

PROJECT EVALUATION AND PLANNING DEPARTMENT
CHECKED BY: RAY E. ADAME
REVIEWED BY: GEOFFREY L. MACALALAD
MANAGER PROJECT PLANNING & DESIGN DIVISION
MANAGER PROJECT EVALUATION & PLANNING DEPARTMENT

RECOMMENDING APPROVAL:
GREGORY A. OLLER
ASSISTANT CHIEF OPERATING OFFICER ARCHITECTURAL & ENGINEERING SERVICES SECTOR

APPROVED:
MARK T. LAPID
CHIEF OPERATING OFFICER

SHEET NO.
E 02
21 28

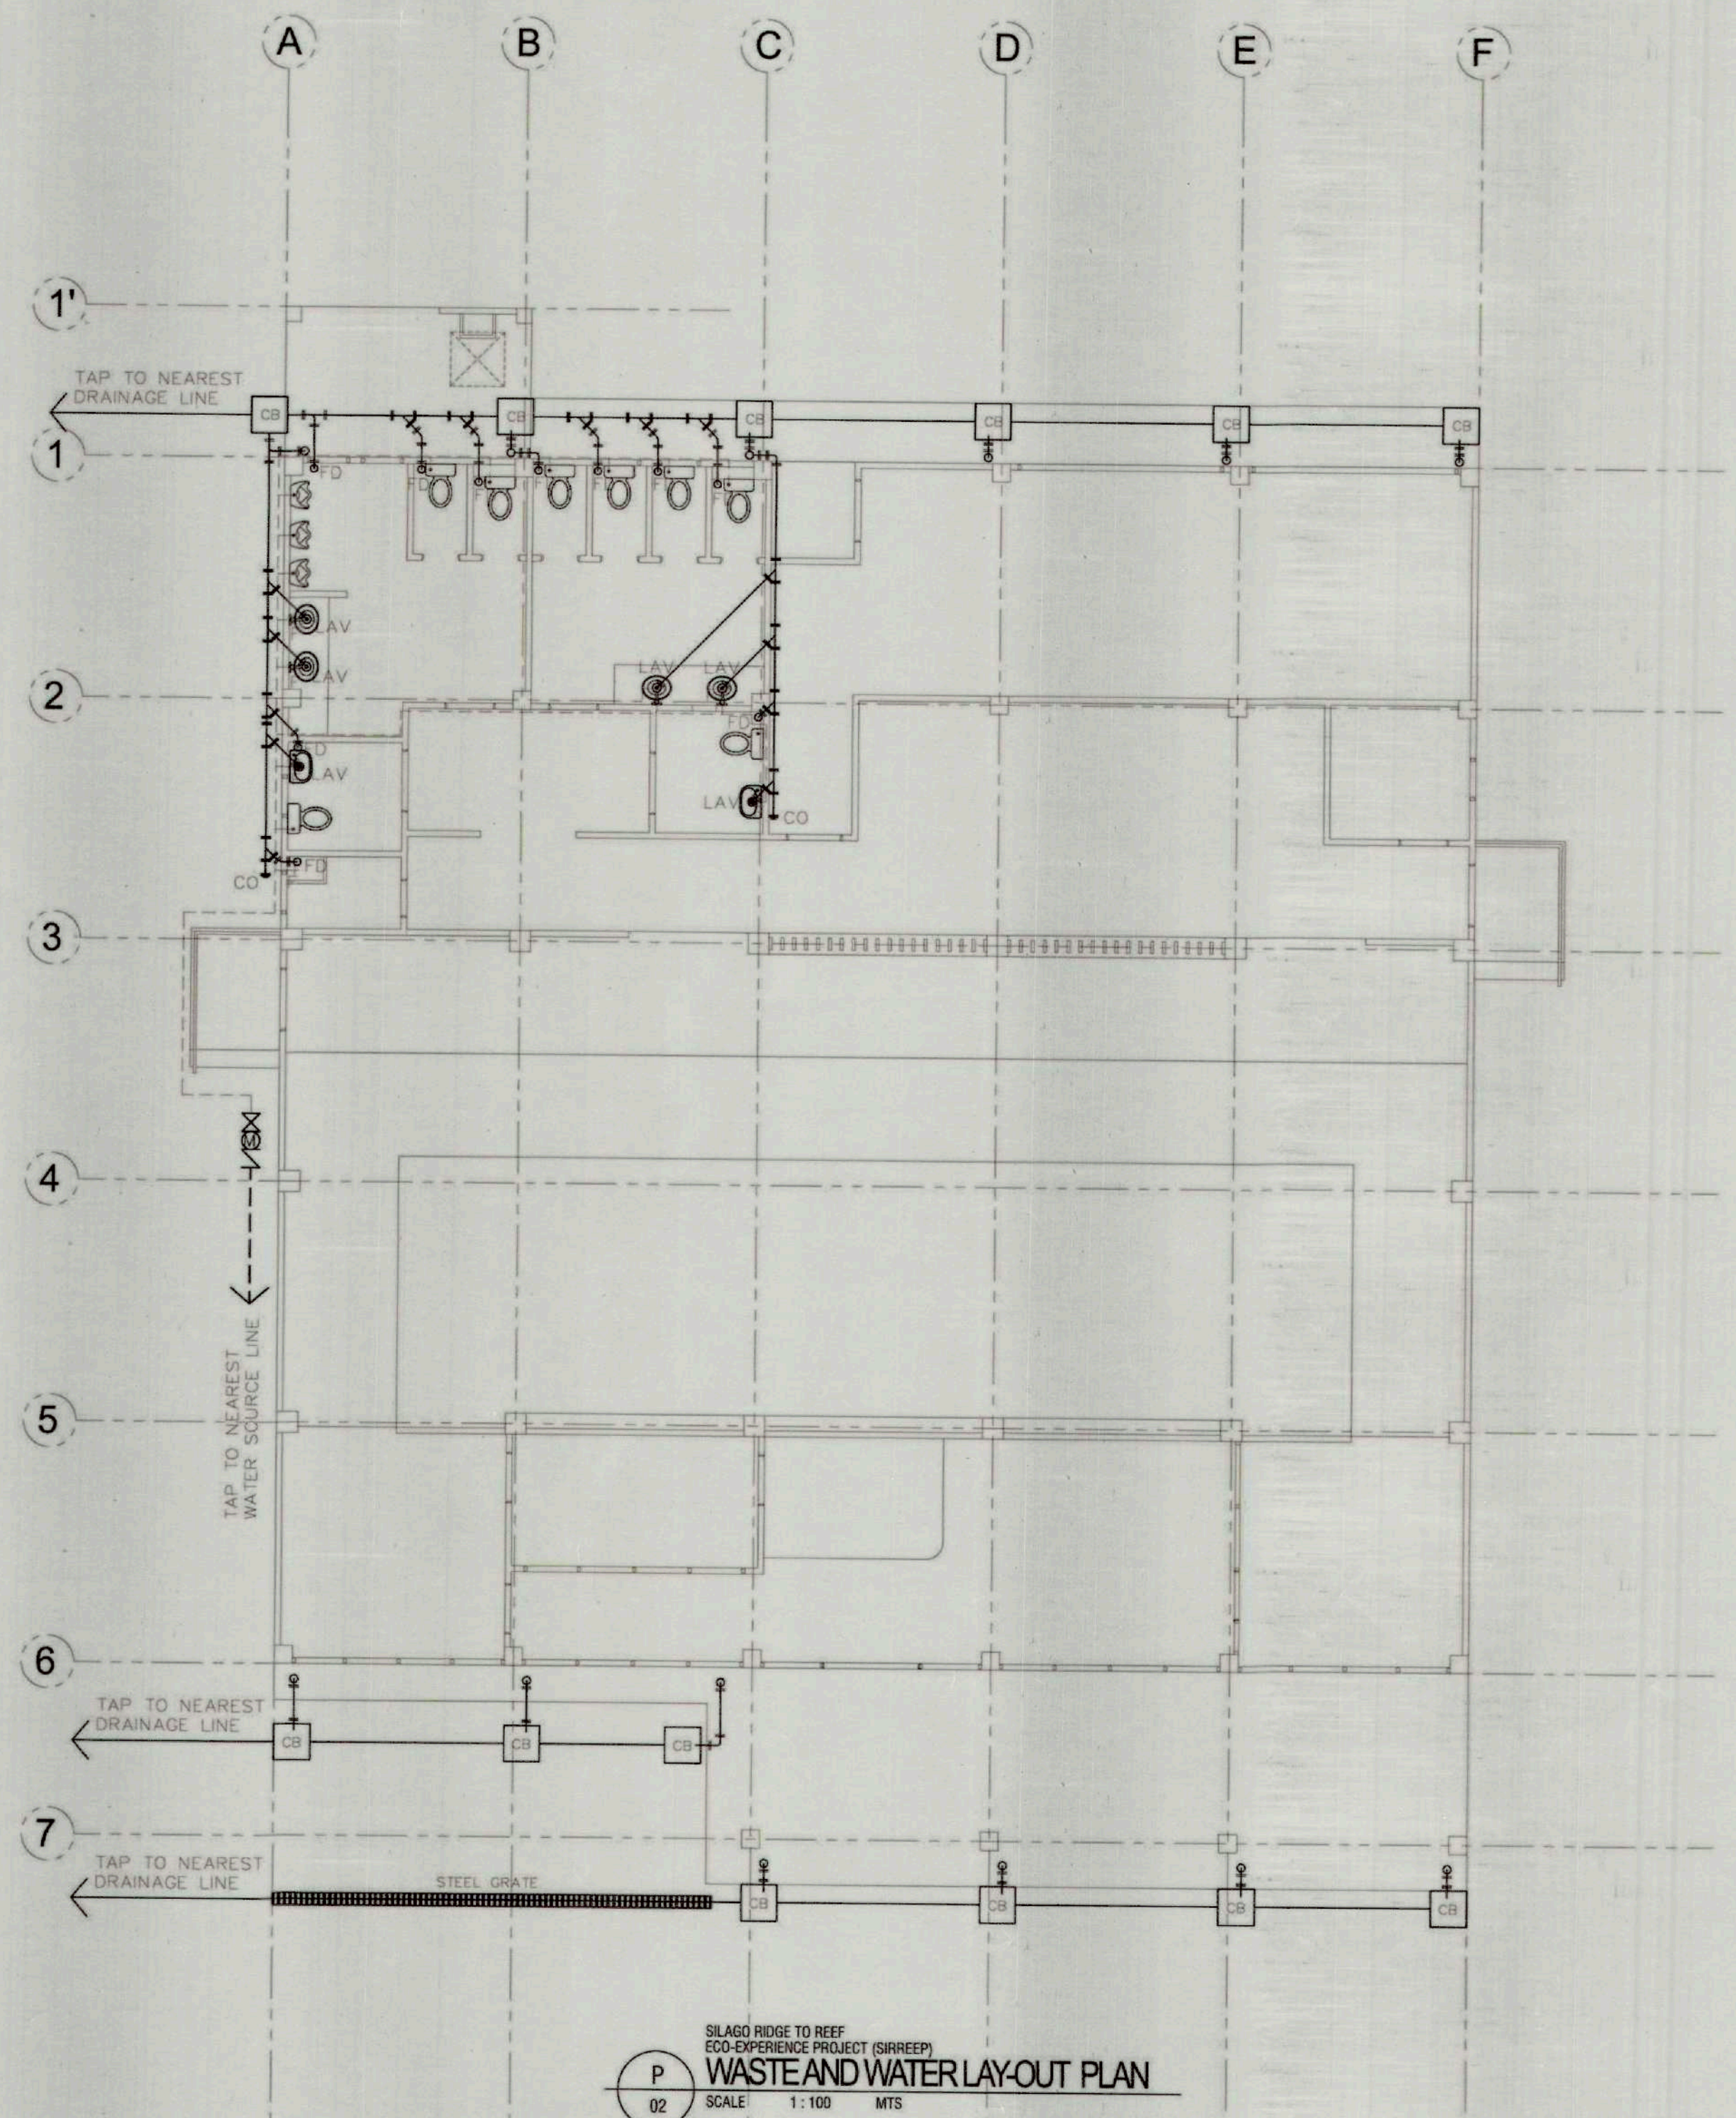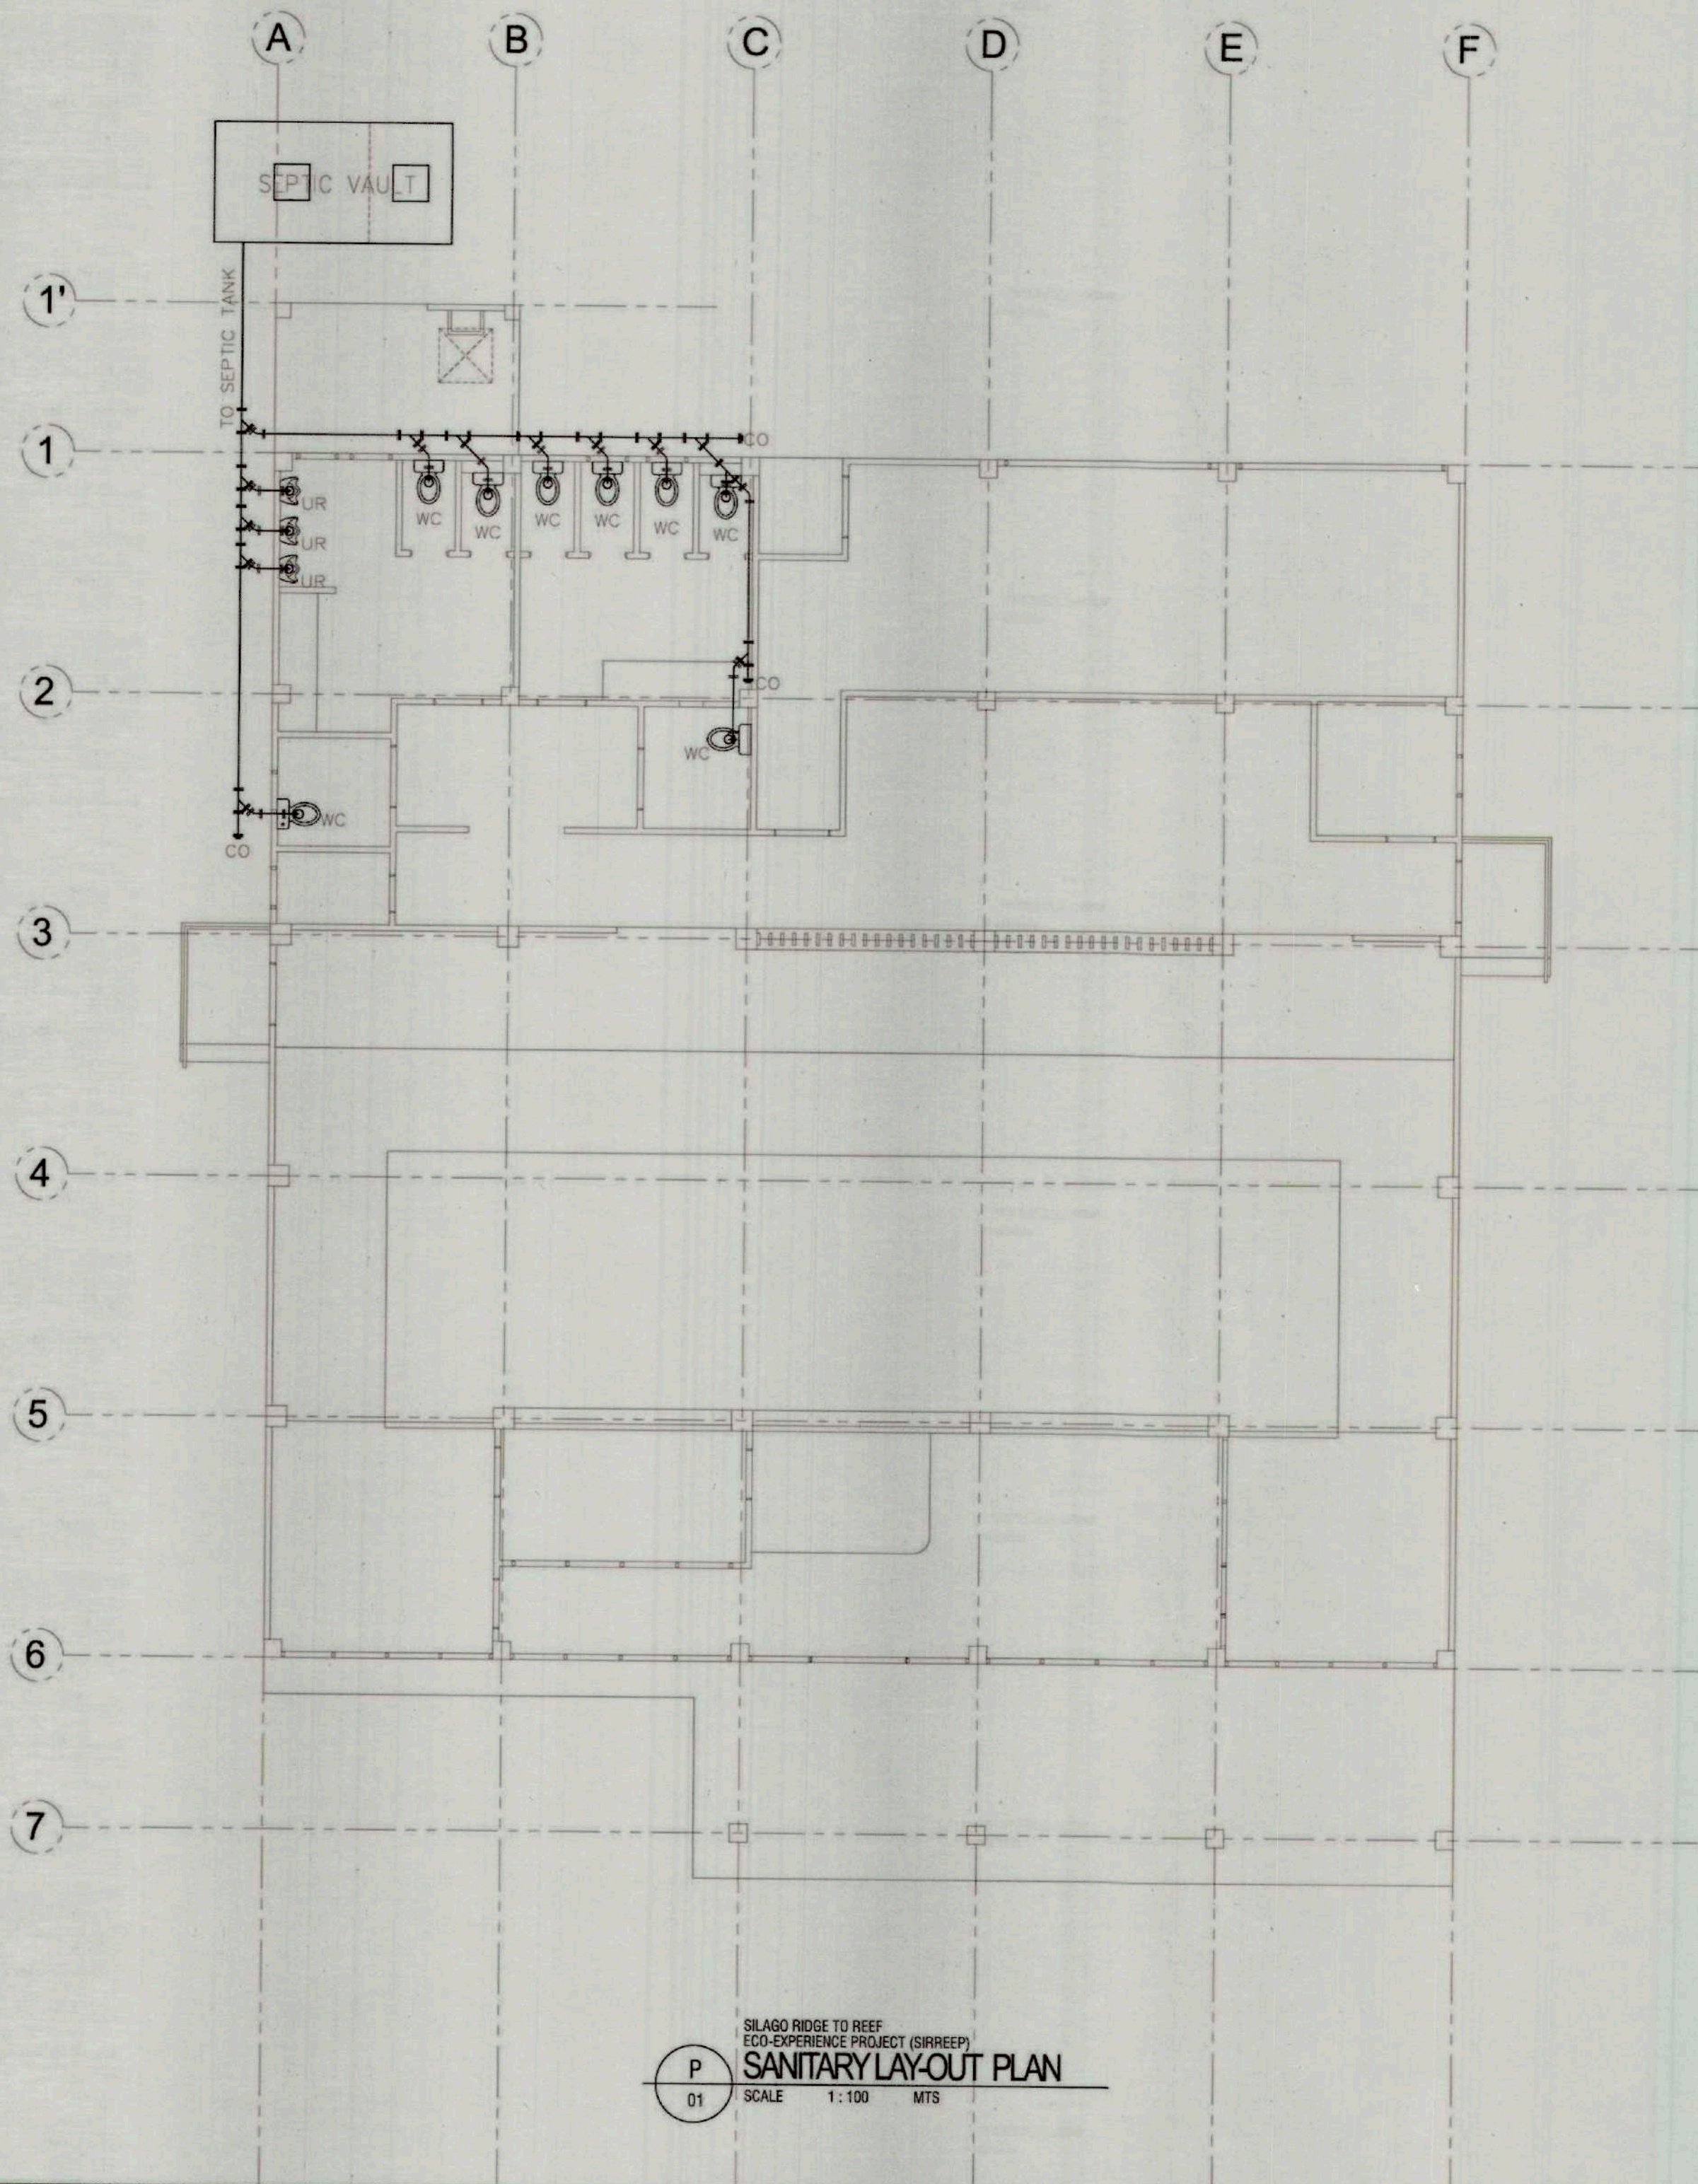


PREPARED BY:	RECOMMENDING APPROVAL:	APPROVED BY:	PROJECT TITLE/LOCATION
BERNIE B. DEMIAO ARCHITECT/DRAFTSMAN	BIENVENIDO C. BARRERA Jr. MUNICIPAL ENGINEER	LEMUEL P. HONOR MUNICIPAL MAYOR	SILAGO RIDGE TO REEF ECO-EXPERIENCE PROJECT (SIRREEP): PROMOTING SUSTAINABILITY THROUGH ECO-HERITAGE TOURISM LOCATION: SILAGO, SOUTHERN LEYTE




TIEZA
TOURISM INFRASTRUCTURE AND
ENTERPRISE ZONE AUTHORITY
8th & 7th FLOORS TOWER-1, DOUBLE DRAGON PLAZA,
DOUBLE DRAGON MERIDIAN PARK MACAPAGAL AVENUE
CORNER EDSA EXTENSION BAY AREA, PASAY CITY 1308



PROJECT EVALUATION AND PLANNING DEPARTMENT		RECOMMENDING APPROVAL:	APPROVED:	SHEET NO.
CHECKED BY: RADY E. ADAME MANAGER PROJECT PLANNING & DESIGN DIVISION	REVIEWED BY: JEFFREY L. MACALALAD MANAGER PROJECT EVALUATION & PLANNING DEPARTMENT	GREGORY A. OLLER ASSISTANT CHIEF OPERATING OFFICER ARCHITECTURAL & ENGINEERING SERVICES SECTOR	MARK T. LAPID CHIEF OPERATING OFFICER	P 01 22 28

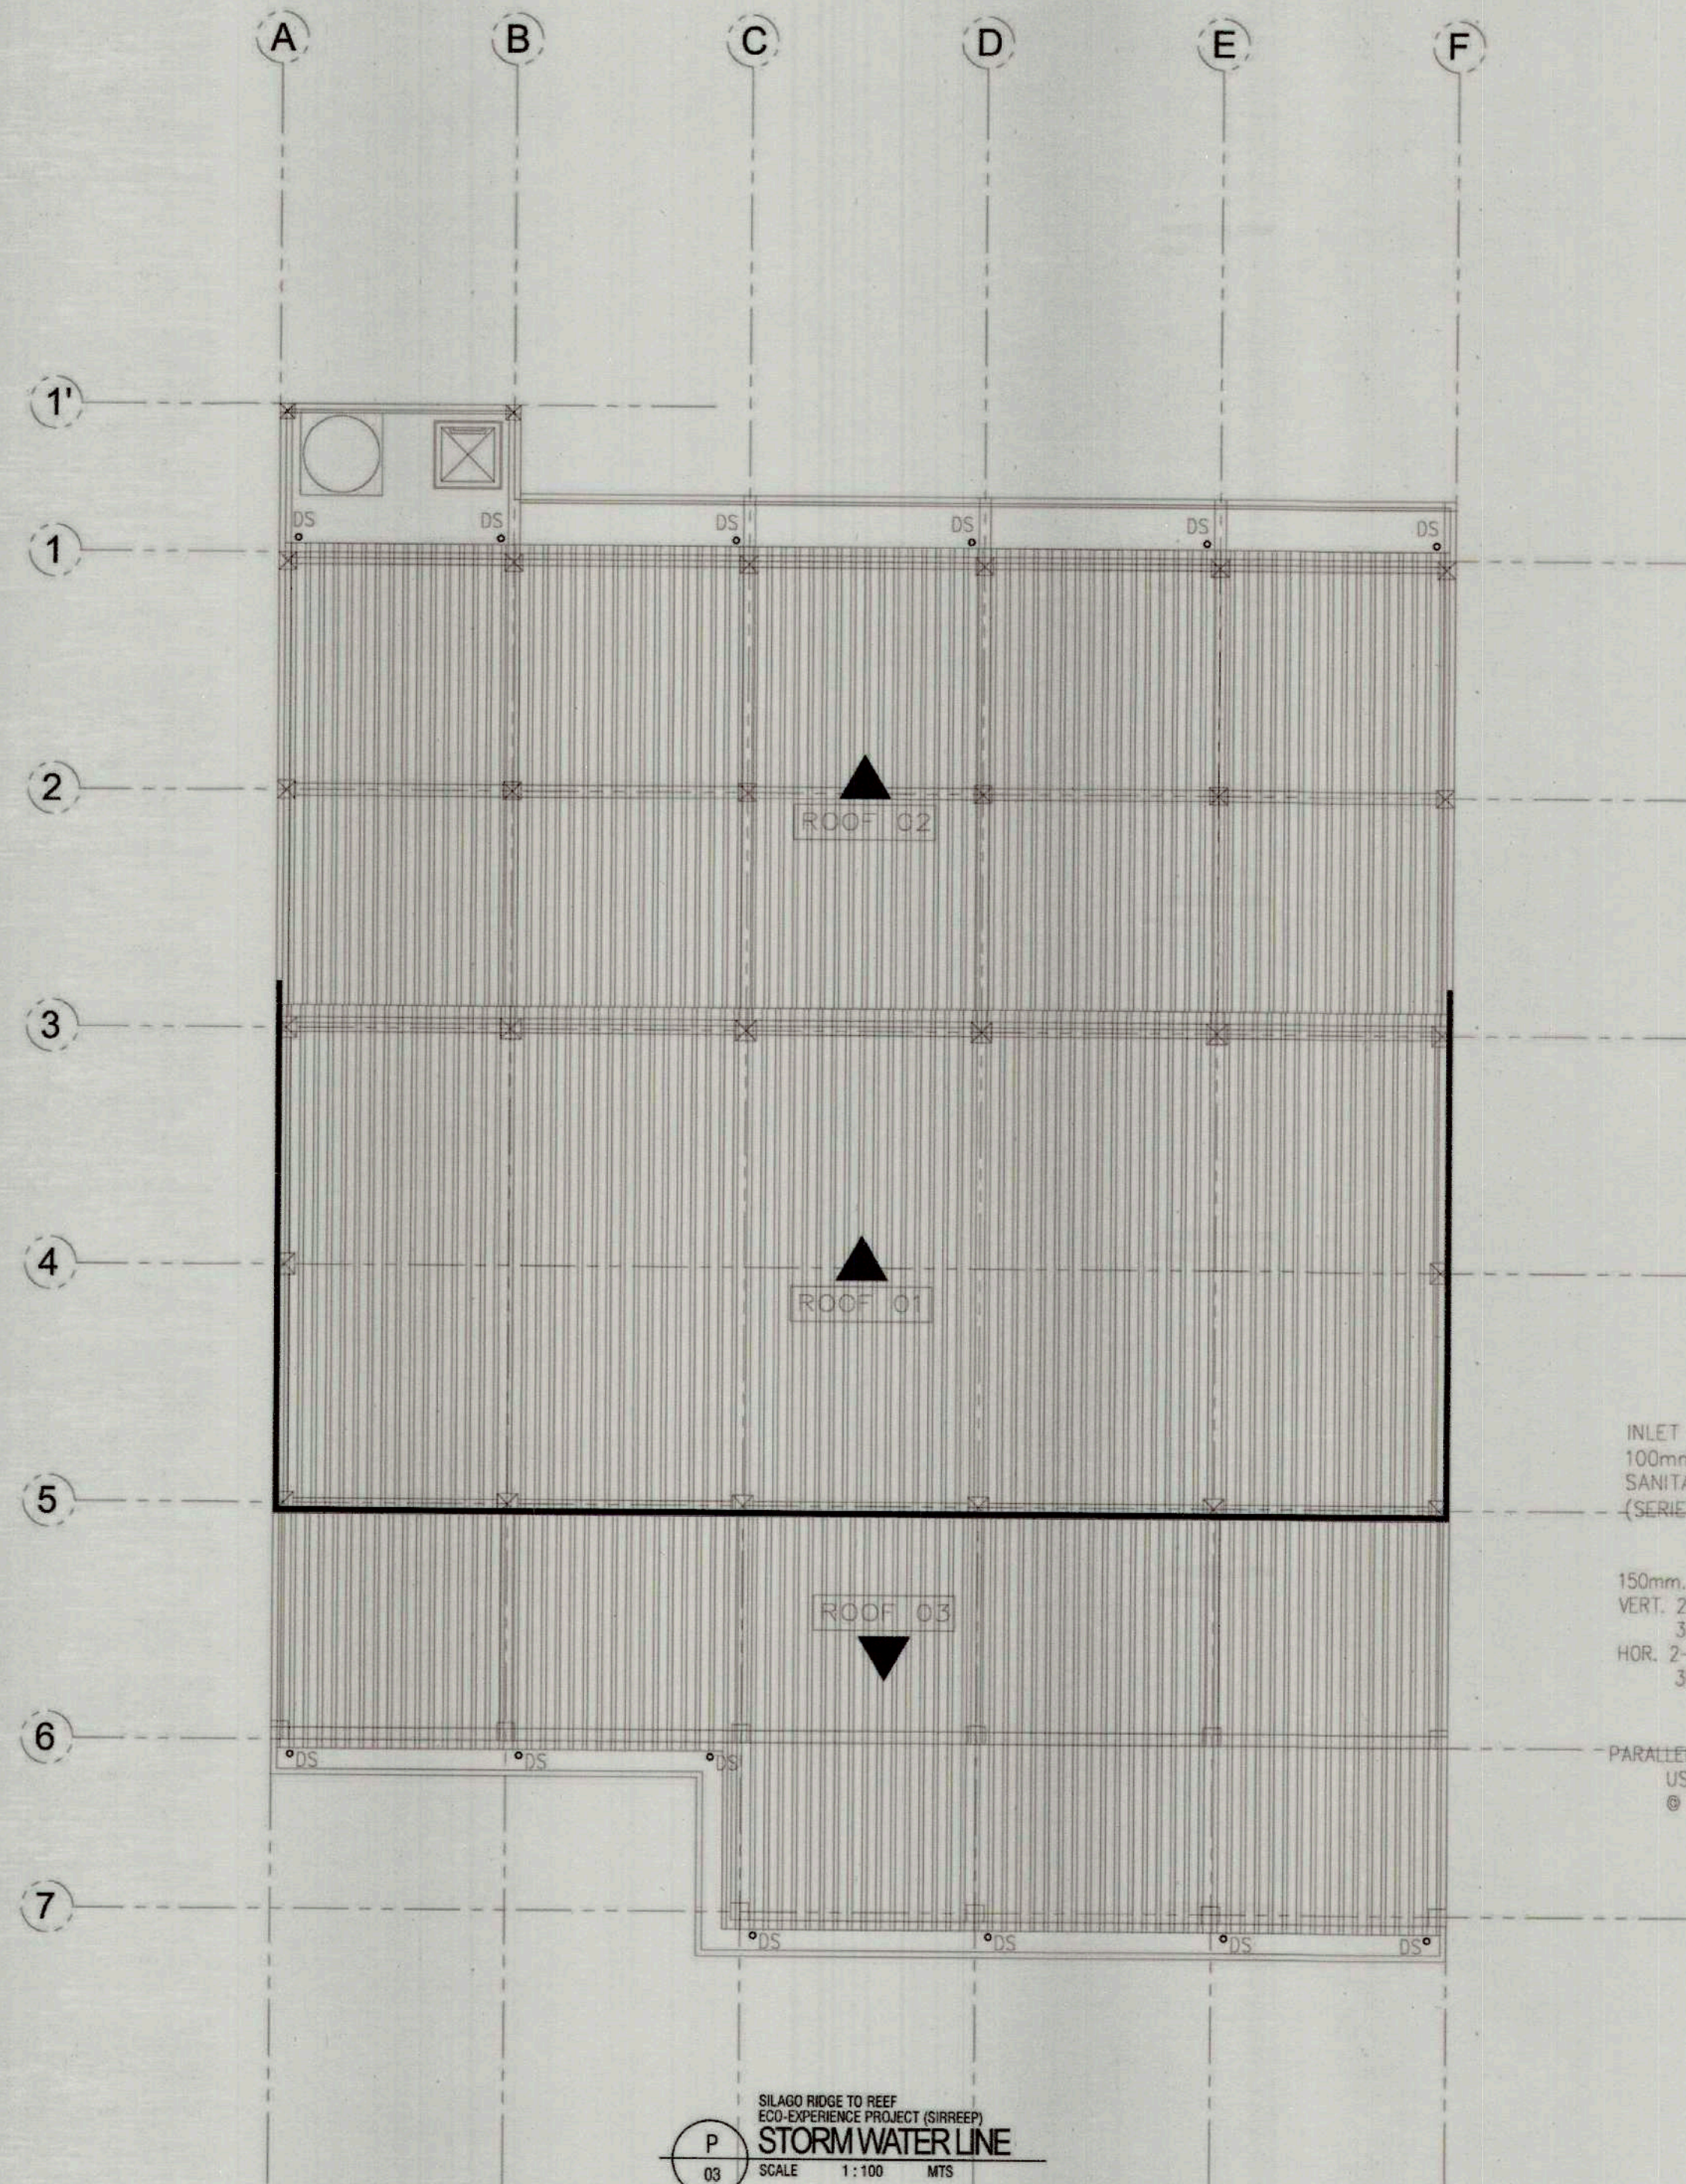


SILAGO RIDGE TO REEF
ECO-EXPERIENCE PROJECT (SIRREEP)
P-DET. 01
SCALE 1:25 MTS
SEPTIC TANK DETAILS

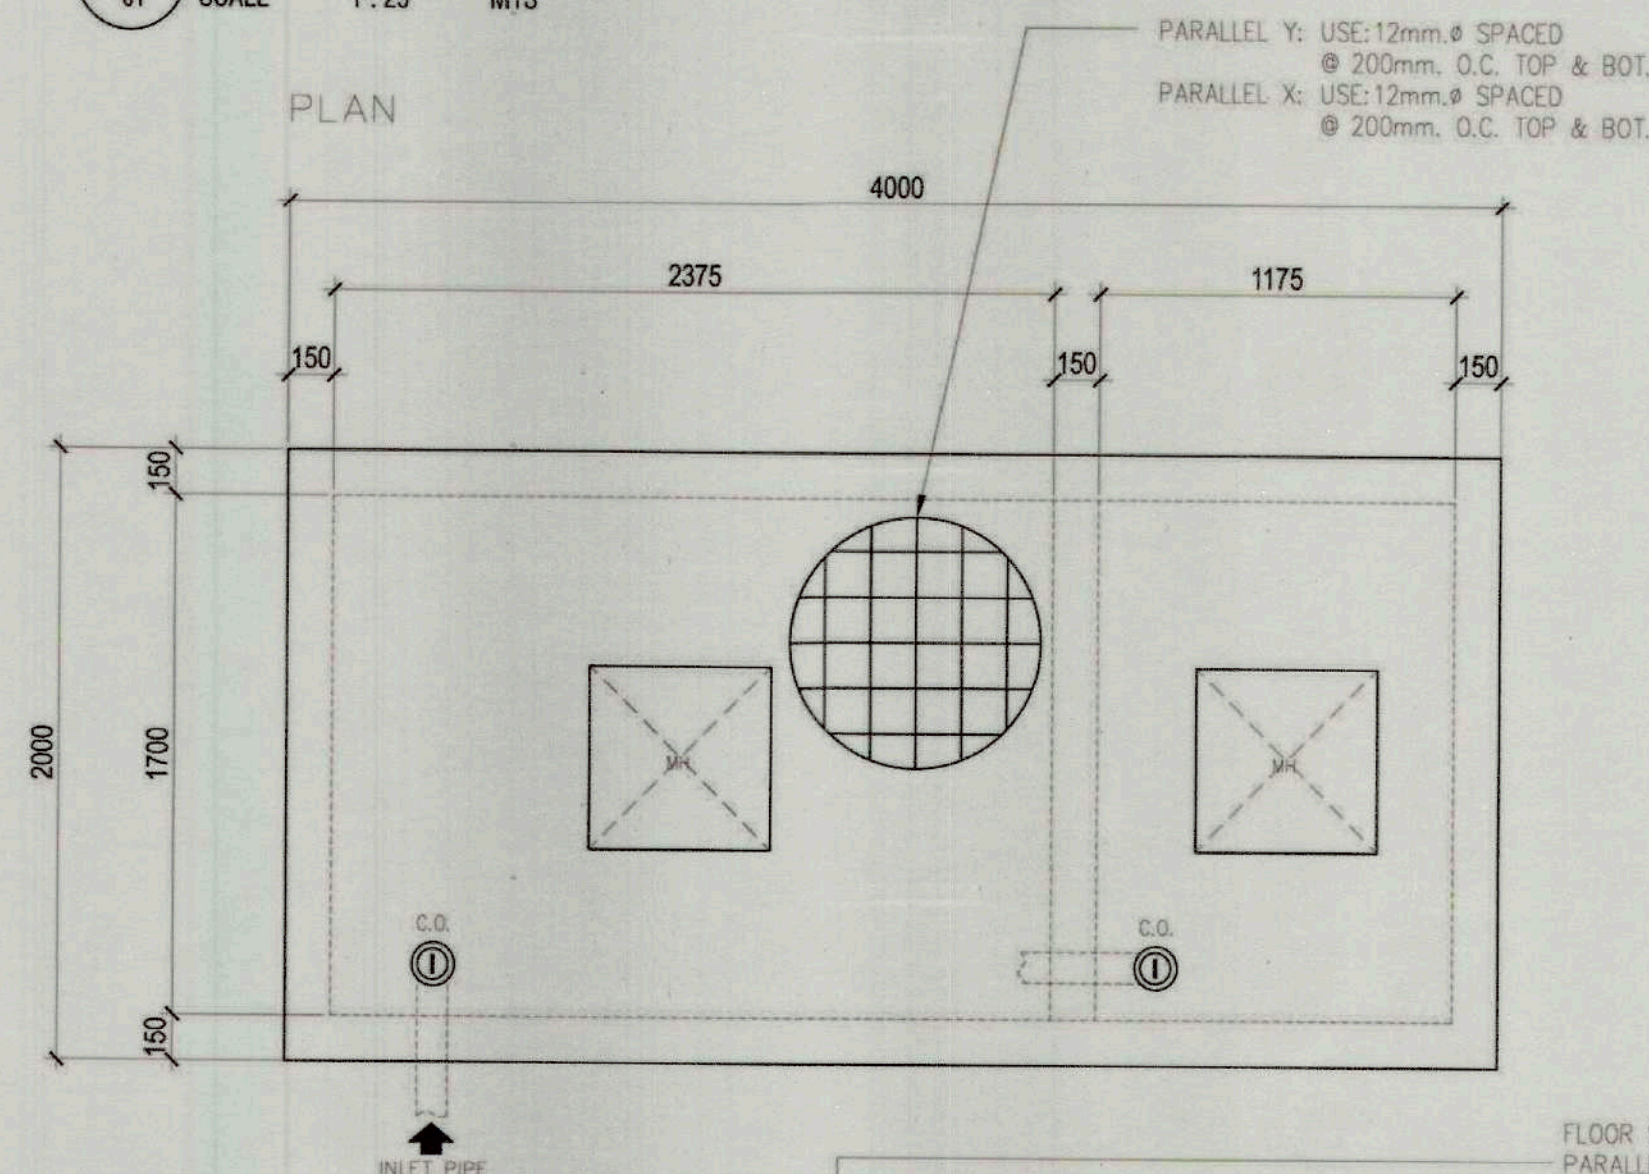

MANHOLE COVER
DETAILS
SCALE 1:25

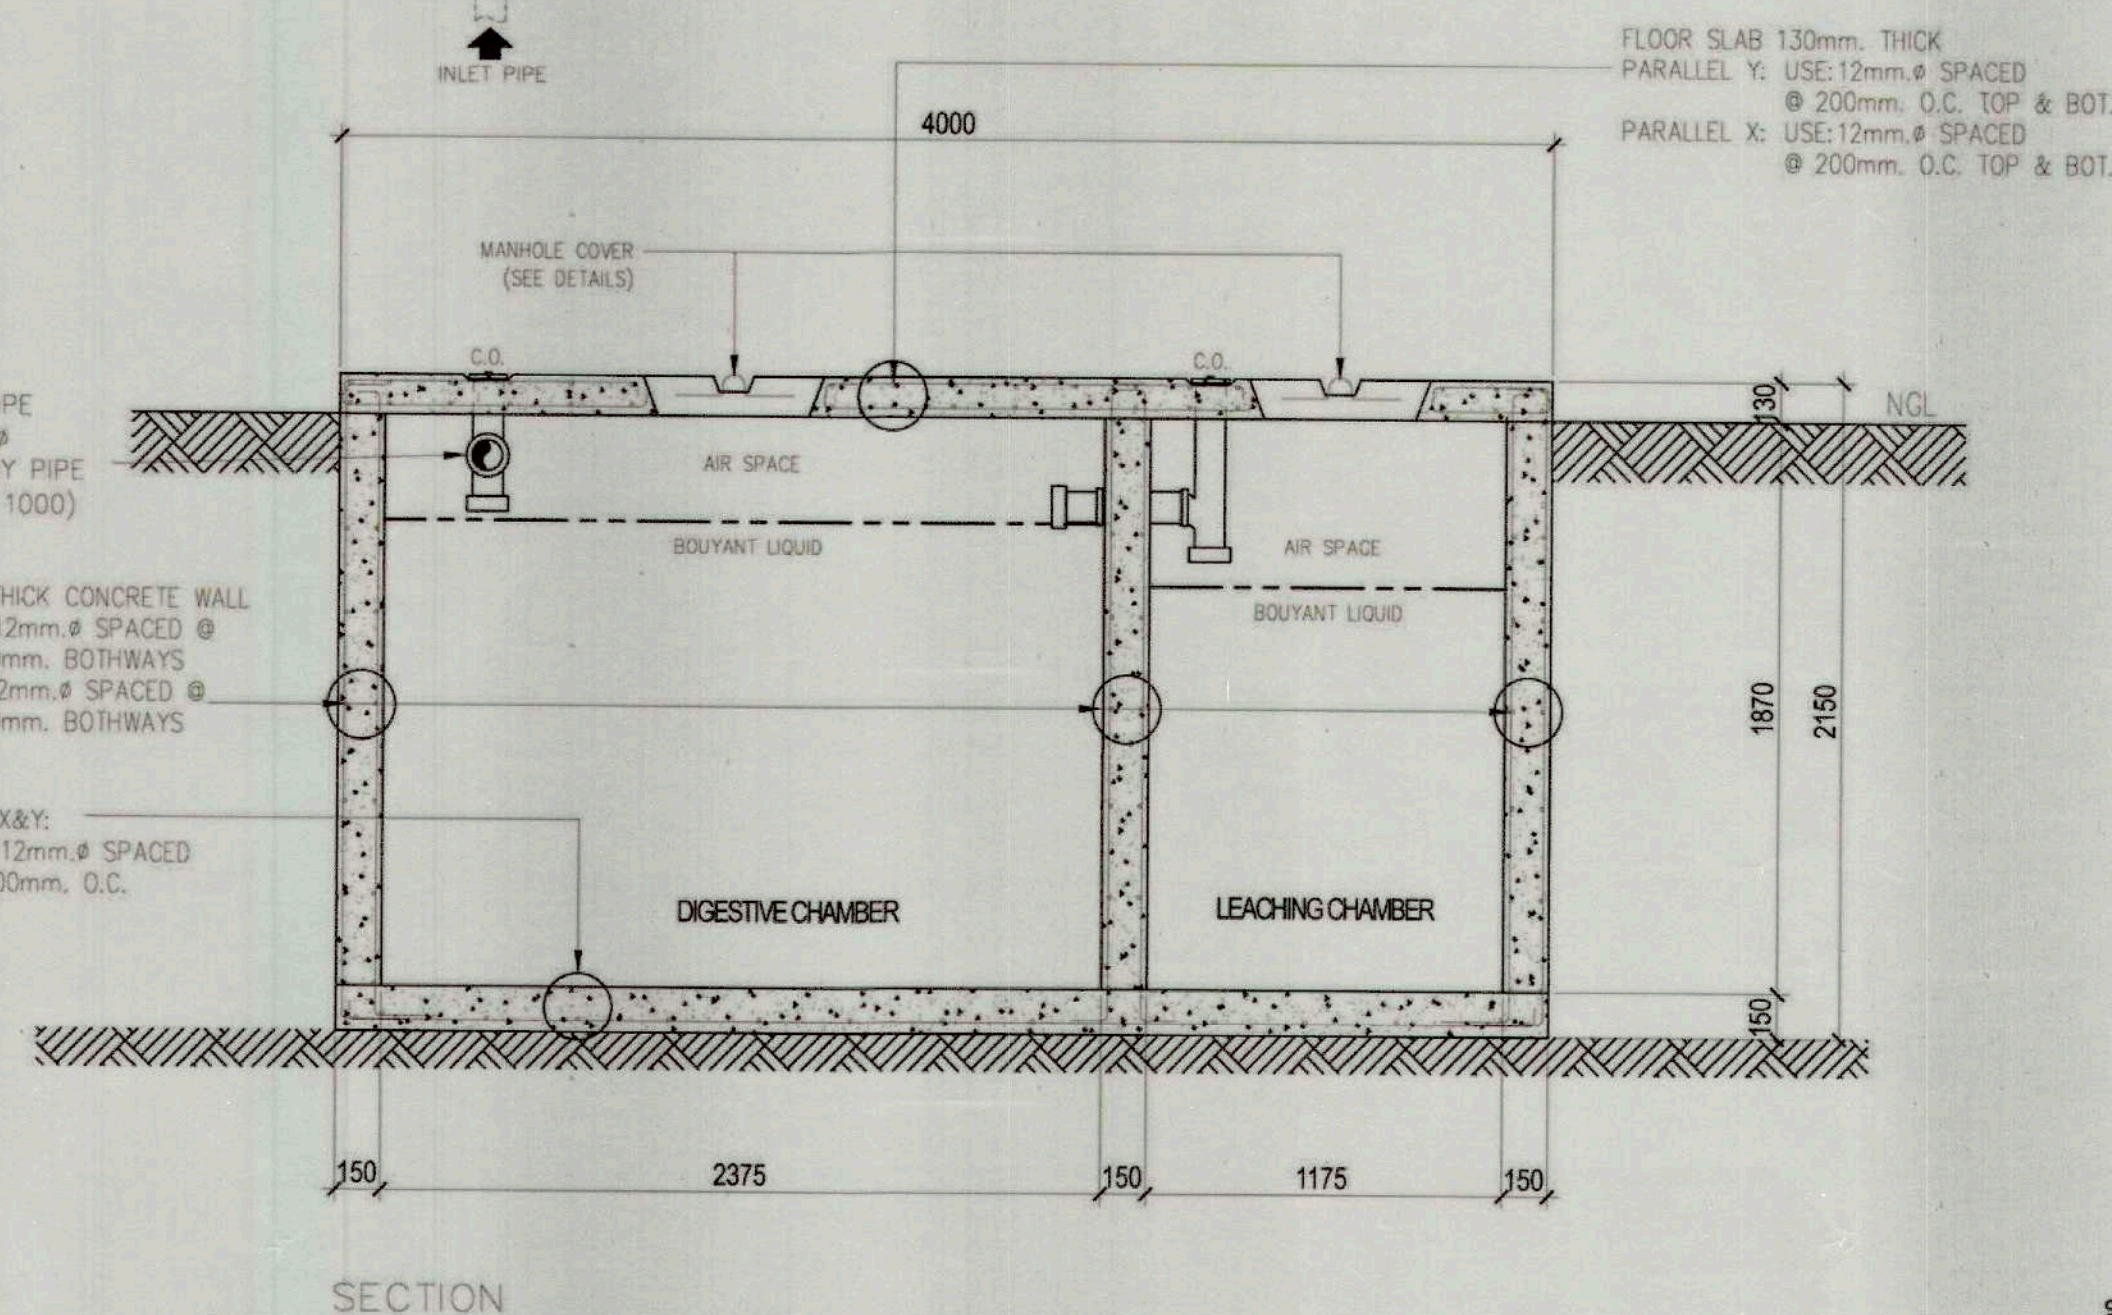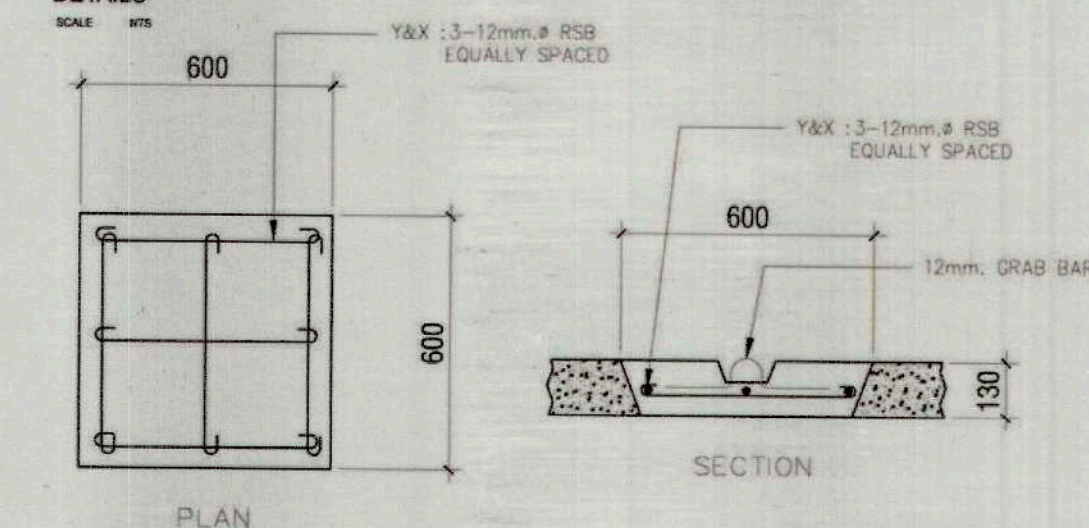

CATCH BASIN DETAILS
NTS

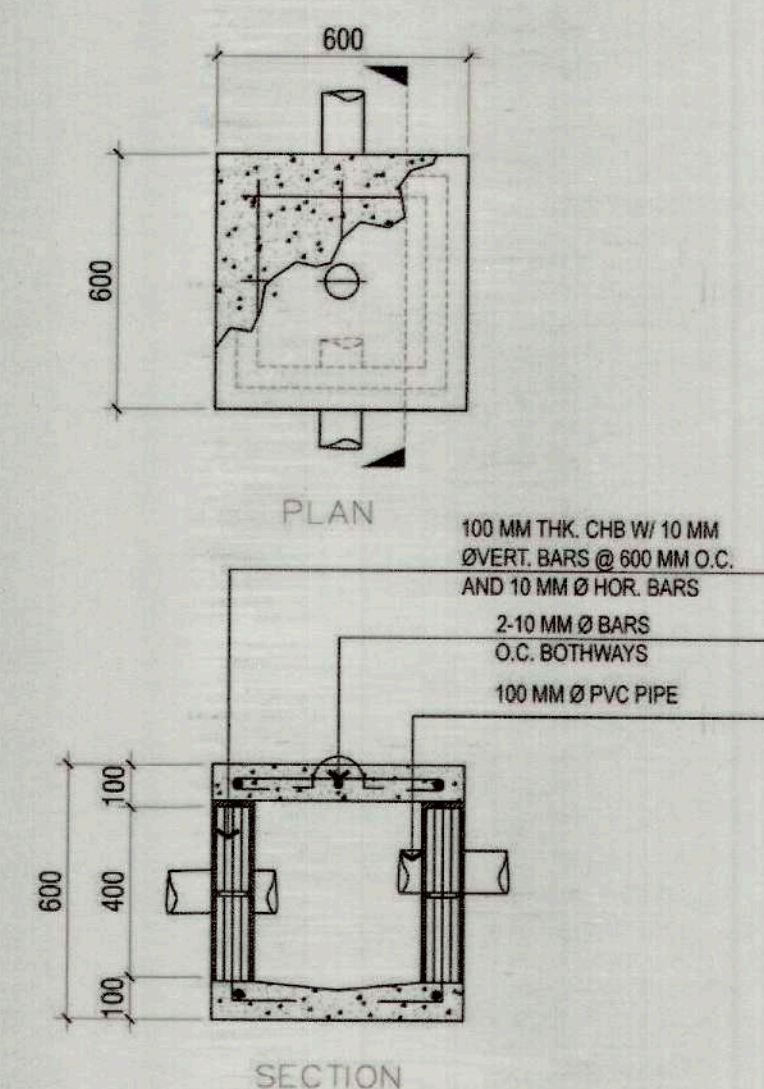

PREPARED BY:		RECOMMENDING APPROVAL:	APPROVED BY:	PROJECT TITLE/LOCATION	PROJECT EVALUATION AND PLANNING DEPARTMENT		RECOMMENDING APPROVAL:	APPROVED:	SHEET NO.
	BERNIE B. DEMIAO	BIENVENIDO C. BARRERA Jr.	LEMUEL P. HONOR	TIEZA TOURISM INFRASTRUCTURE AND ENTERPRISE ZONE AUTHORITY 6th & 7th FLOORS TOWER-1, DOUBLE DRAGON PLAZA, DOUBLE DRAGON MERIDIAN PARK MACAPAGAL AVENUE CORNER EDISA EXTENSION BAY AREA, PASAY CITY 1308	CHECKED BY:	REVIEWED BY:			P 02 23 28
	ARCHITECT/DRAFTSMAN	MUNICIPAL ENGINEER	MUNICIPAL MAYOR		RADY E. ADAME	JEFFREY L. MACALALAD			
PEPD.QF.02a					MANAGER PROJECT PLANNING & DESIGN DIVISION	MANAGER PROJECT EVALUATION & PLANNING DEPARTMENT	ASSISTANT CHIEF OPERATING OFFICER ARCHITECTURAL & ENGINEERING SERVICES SECTOR	CHIEF OPERATING OFFICER	


RF-25-01

PLUMBING SPECIFICATIONS:

- 1. ALL PLUMBING WORKS SHALL BE DONE IN ACCORDANCE WITH THE PROVISIONS OF THE NATIONAL PLUMBING CODE OF THE PHILIPPINES AND LOCAL ORDINANCES.
- 2. ALL WASTE, SOIL AND VENT LINES SHALL BE PVC PIPES SERIES 1000. JOINTS SHALL BE PROPERLY APPLIED WITH PVC SOLVENT CEMENT AND PACKED WITH MARINE EPOXY SO AS TO INSURE A WATERTIGHT CONNECTION.
- 3. WATER SUPPLY LINES AND CORRESPONDING FITTINGS SHALL CAST RED BRASS, STAINLESS STEEL OR ITS EQUIVALENT.
- 4. PLUMBING FIXTURES SHALL BE VITREOUS CHINA ENAMELED AND FREE FROM DEFECTS.
- 5. ALL SEWER LINES SHALL TERMINATE AT THE CITY/MUNICIPAL SEWER SYSTEM.
- 6. NO WATER LINES SHALL BE INSTALLED WITHIN 15 METERS FROM ANY SEPTIC VAULT.

LEGEND:

- POTABLE WATER LINE
- SANITARY PIPE LINE
- WASTE WATER LINE
- CB CATCH BASIN
- WATER METER
- F FAUCET
- FD FLOOR DRAIN
- LAV LAVATORY
- WC WATER CLOSET
- CO CLEAN OUT
- DS DOWN SPOUT
- GATE VALVE
- CHECK VALVE

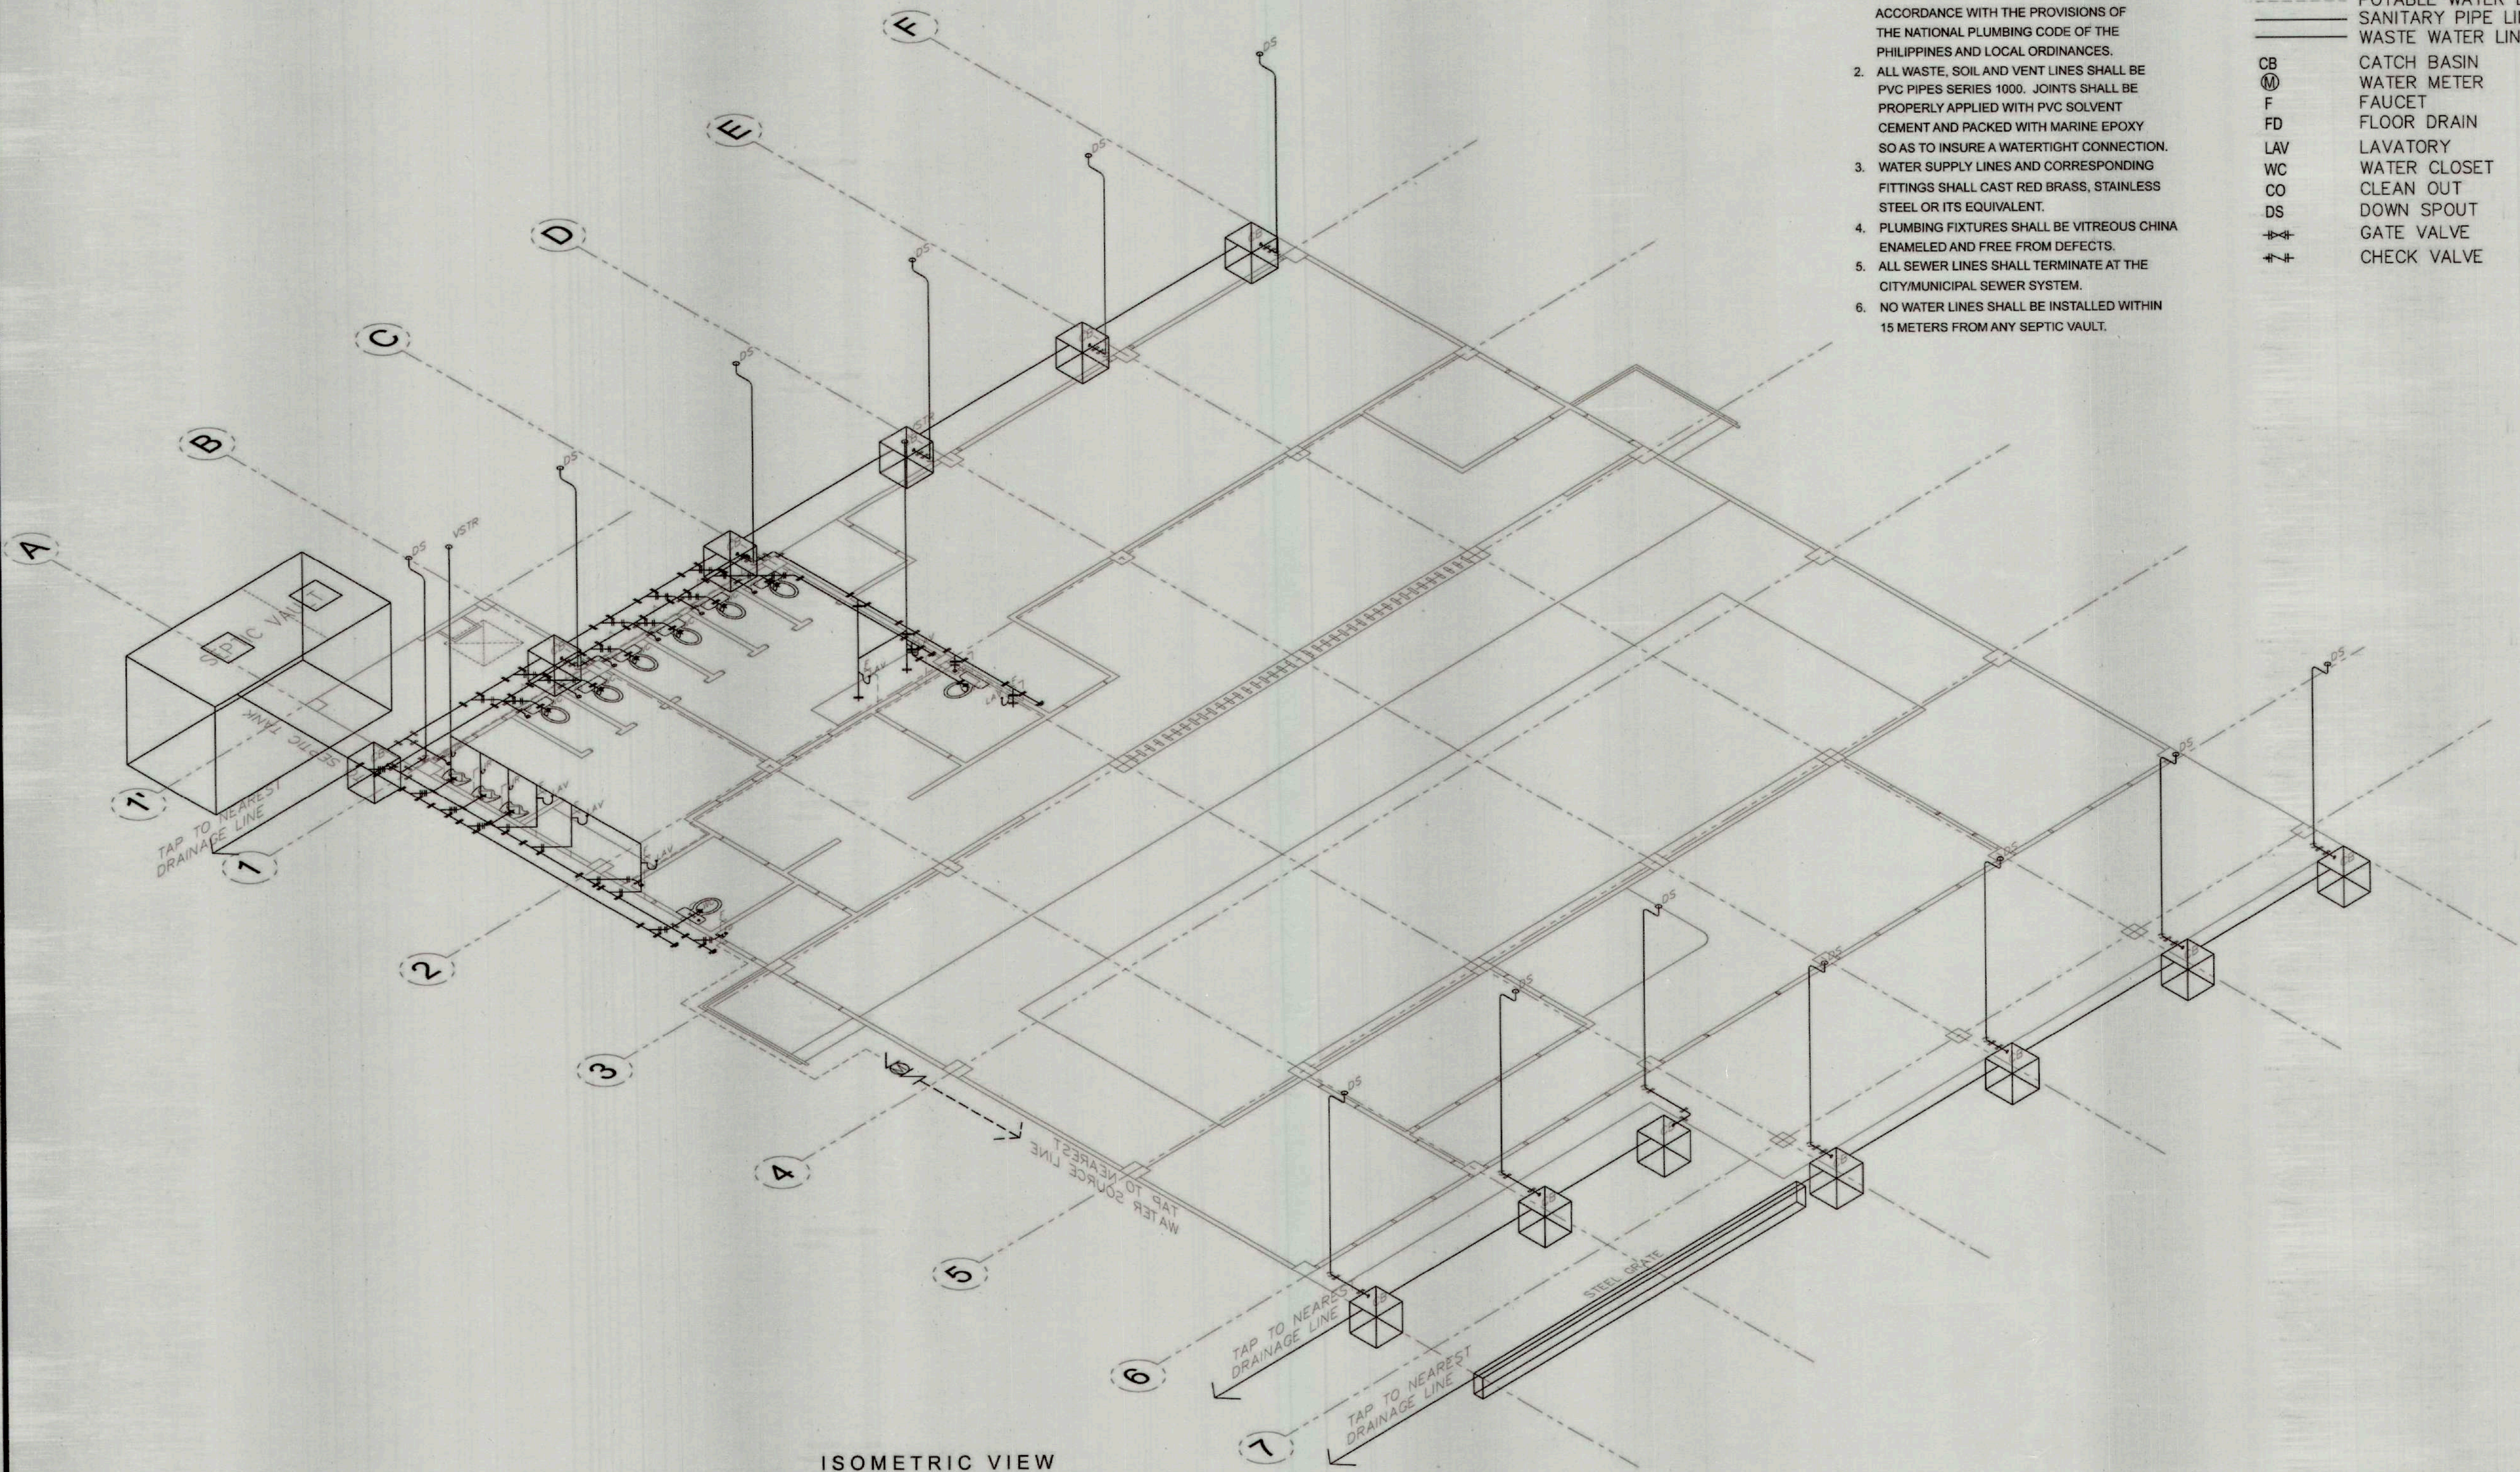

ISOMETRIC VIEW



PREPARED BY:	RECOMMENDING APPROVAL:	APPROVED BY:	PROJECT TITLE/LOCATION
BERNIE B. DEMIAO	BIENVENIDO C. BARRERA Jr.	LEMUEL P. HONOR	SILAGO RIDGE TO REEF ECO-EXPERIENCE PROJECT (SIRREEP): PROMOTING SUSTAINABILITY THROUGH ECO-HERITAGE TOURISM
ARCHITECT/DRAFTSMAN	MUNICIPAL ENGINEER	MUNICIPAL MAYOR	LOCATION: SILAGO, SOUTHERN LEYTE



TIEZA
TOURISM INFRASTRUCTURE AND ENTERPRISE ZONE AUTHORITY
6th & 7th FLOORS TOWER-1, DOUBLE DRAGON PLAZA,
DOUBLE DRAGON MERIDIAN PARK MACAPAGAL AVENUE
CORNER EDSA EXTENSION BAY AREA, PASAY CITY 1308






PROJECT EVALUATION AND PLANNING DEPARTMENT
CHECKED BY: RADY E. ADAME
REVIEWED BY: JEOFFREY L. MACALALAD
MANAGER PROJECT PLANNING & DESIGN DIVISION
MANAGER PROJECT EVALUATION & PLANNING DEPARTMENT

RECOMMENDING APPROVAL:
GREGORY A. OLLER
ASSISTANT CHIEF OPERATING OFFICER ARCHITECTURAL & ENGINEERING SERVICES SECTOR


APPROVED:
MARK T. LAPID
CHIEF OPERATING OFFICER

SHEET NO.
P 03
24 28


RF-23-01

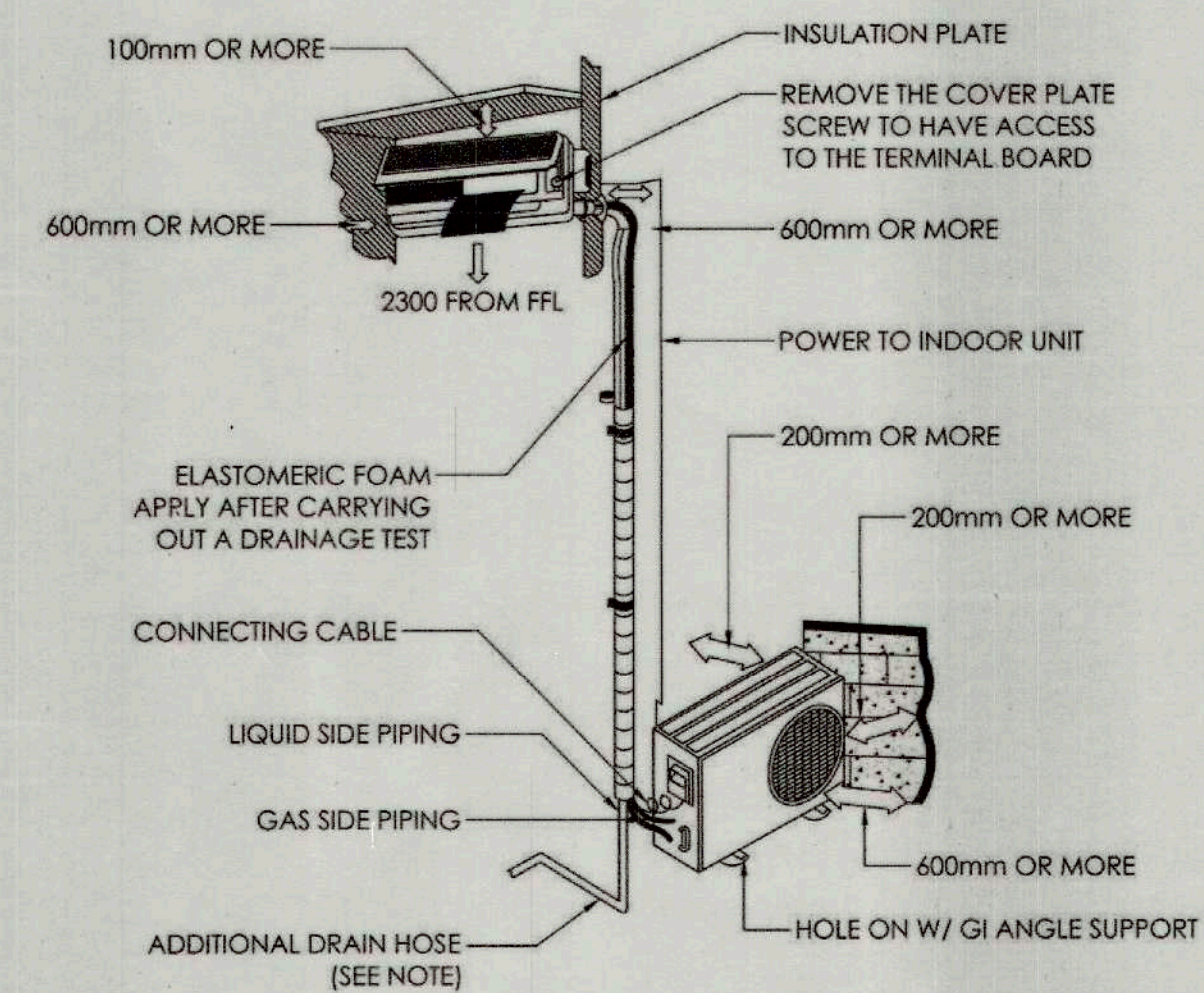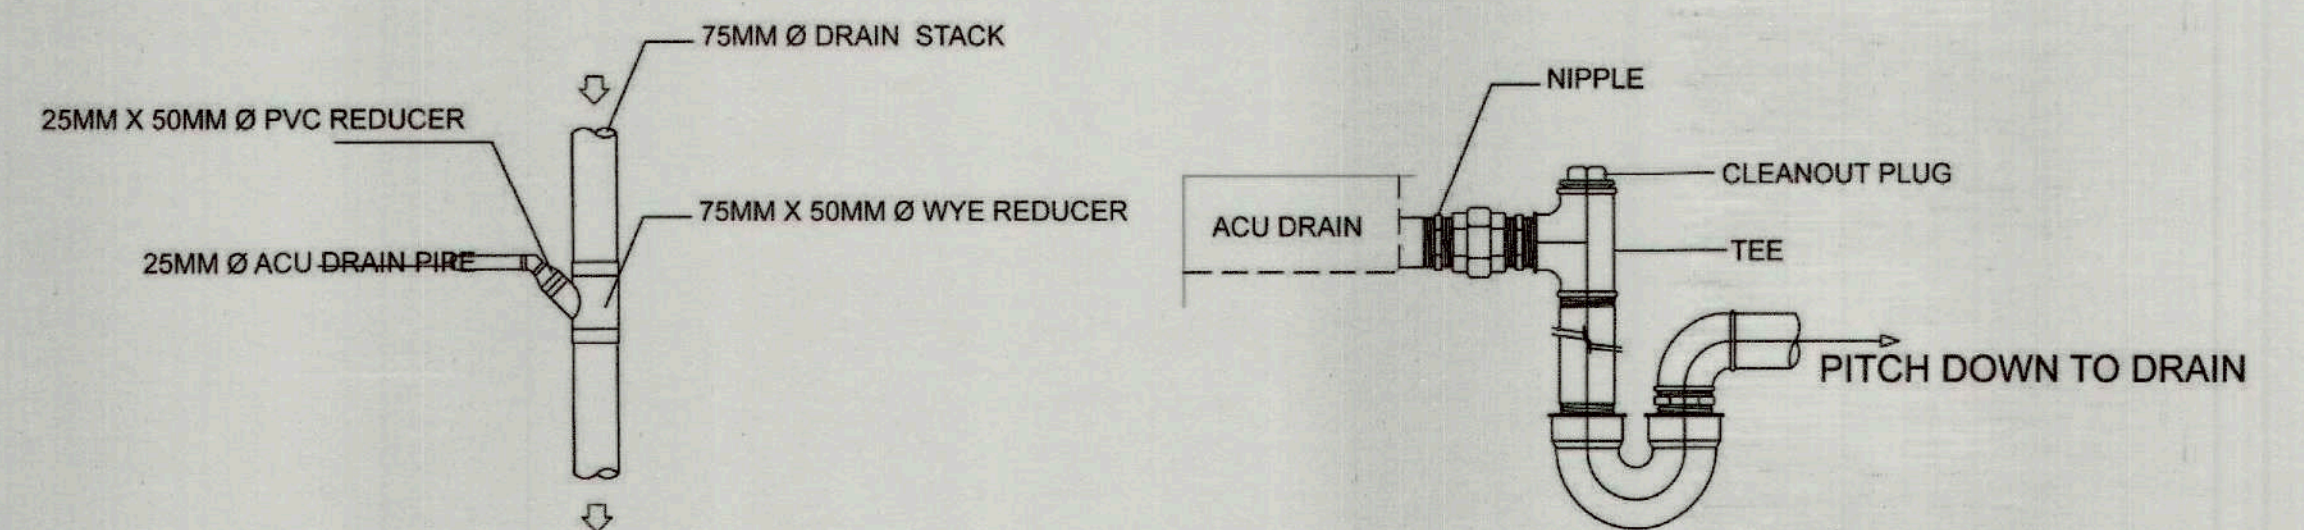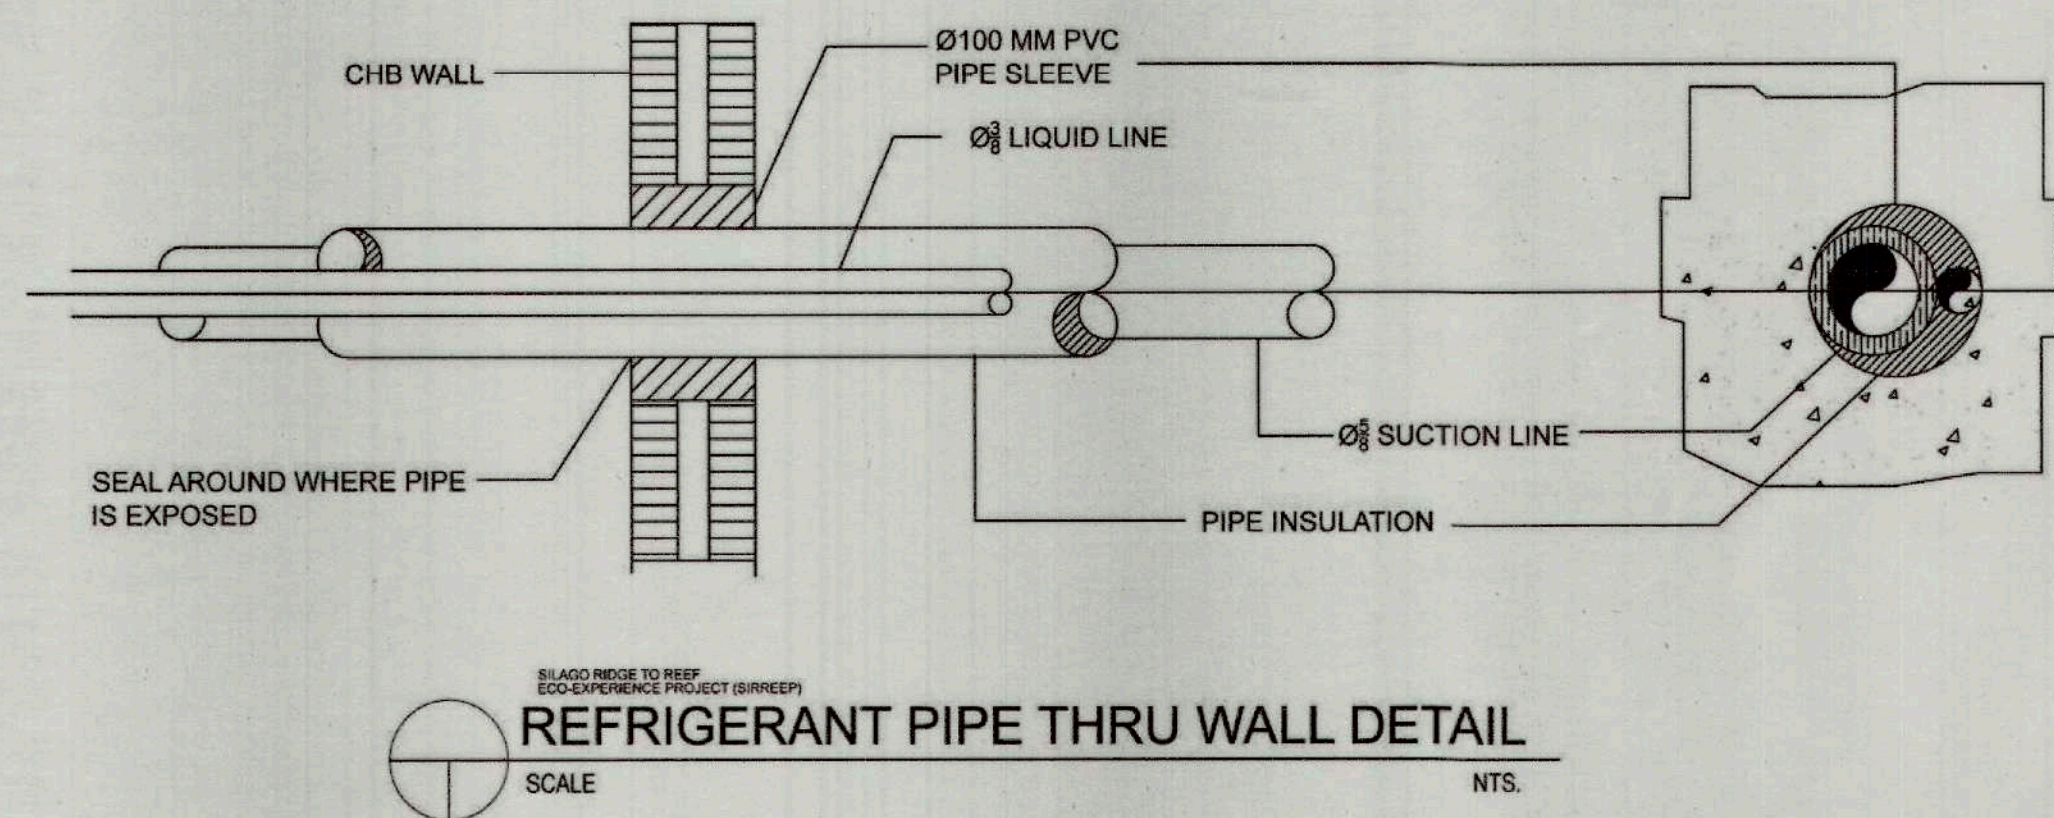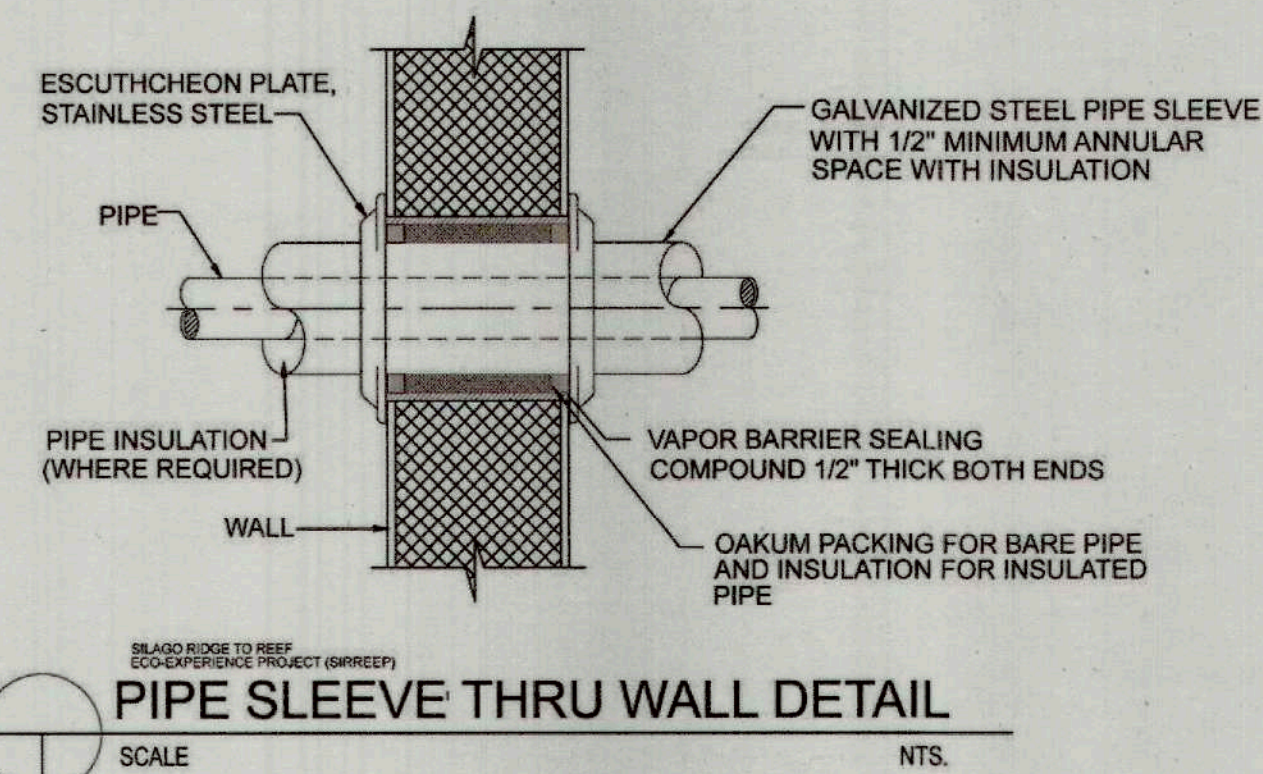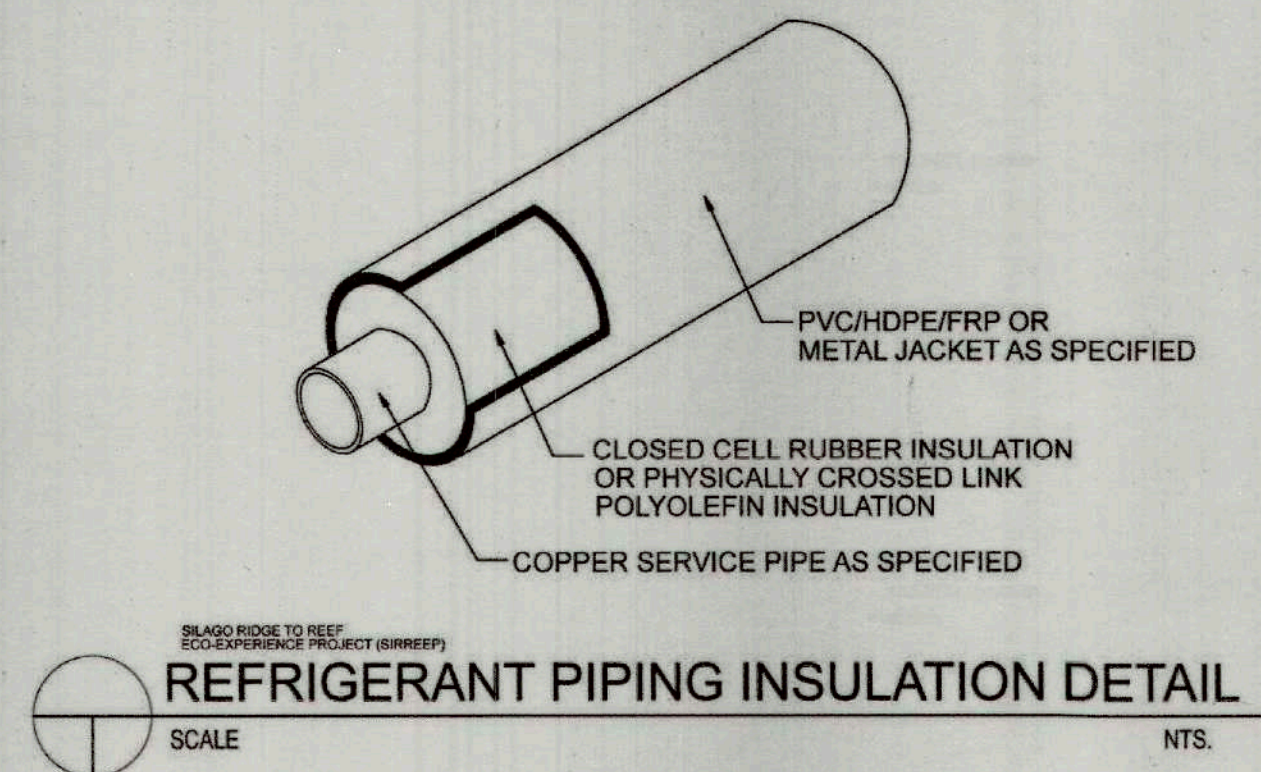

	PREPARED BY:	RECOMMENDING APPROVAL:	APPROVED BY:	PROJECT TITLE/LOCATION	PROJECT EVALUATION AND PLANNING DEPARTMENT		RECOMMENDING APPROVAL :	APPROVED:	SHEET NO.
	BERNIE B. DEMIAO	BIENVENIDO C. BARRERA Jr.	LEMUEL P. HONOR	SILAGO RIDGE TO REEF ECO-EXPERIENCE PROJECT (SIRREEP): PROMOTING SUSTAINABILITY THROUGH ECO-HERITAGE TOURISM	CHECKED BY:	REVIEWED BY:			
	ARCHITECT/DRAFTSMAN	MUNICIPAL ENGINEER	MUNICIPAL MAYOR	LOCATION: SILAGO, SOUTHERN LEYTE	RADY E. ADAME	JEFFREY L. MACALALAD	GREGORY A. OLLER	MARK T. LAPID	
					MANAGER PROJECT PLANNING & DESIGN DIVISION	MANAGER PROJECT EVALUATION & PLANNING DEPARTMENT	ASSISTANT CHIEF OPERATING OFFICER ARCHITECTURAL & ENGINEERING SERVICES SECTOR	CHIEF OPERATING OFFICER	M 01 25 28

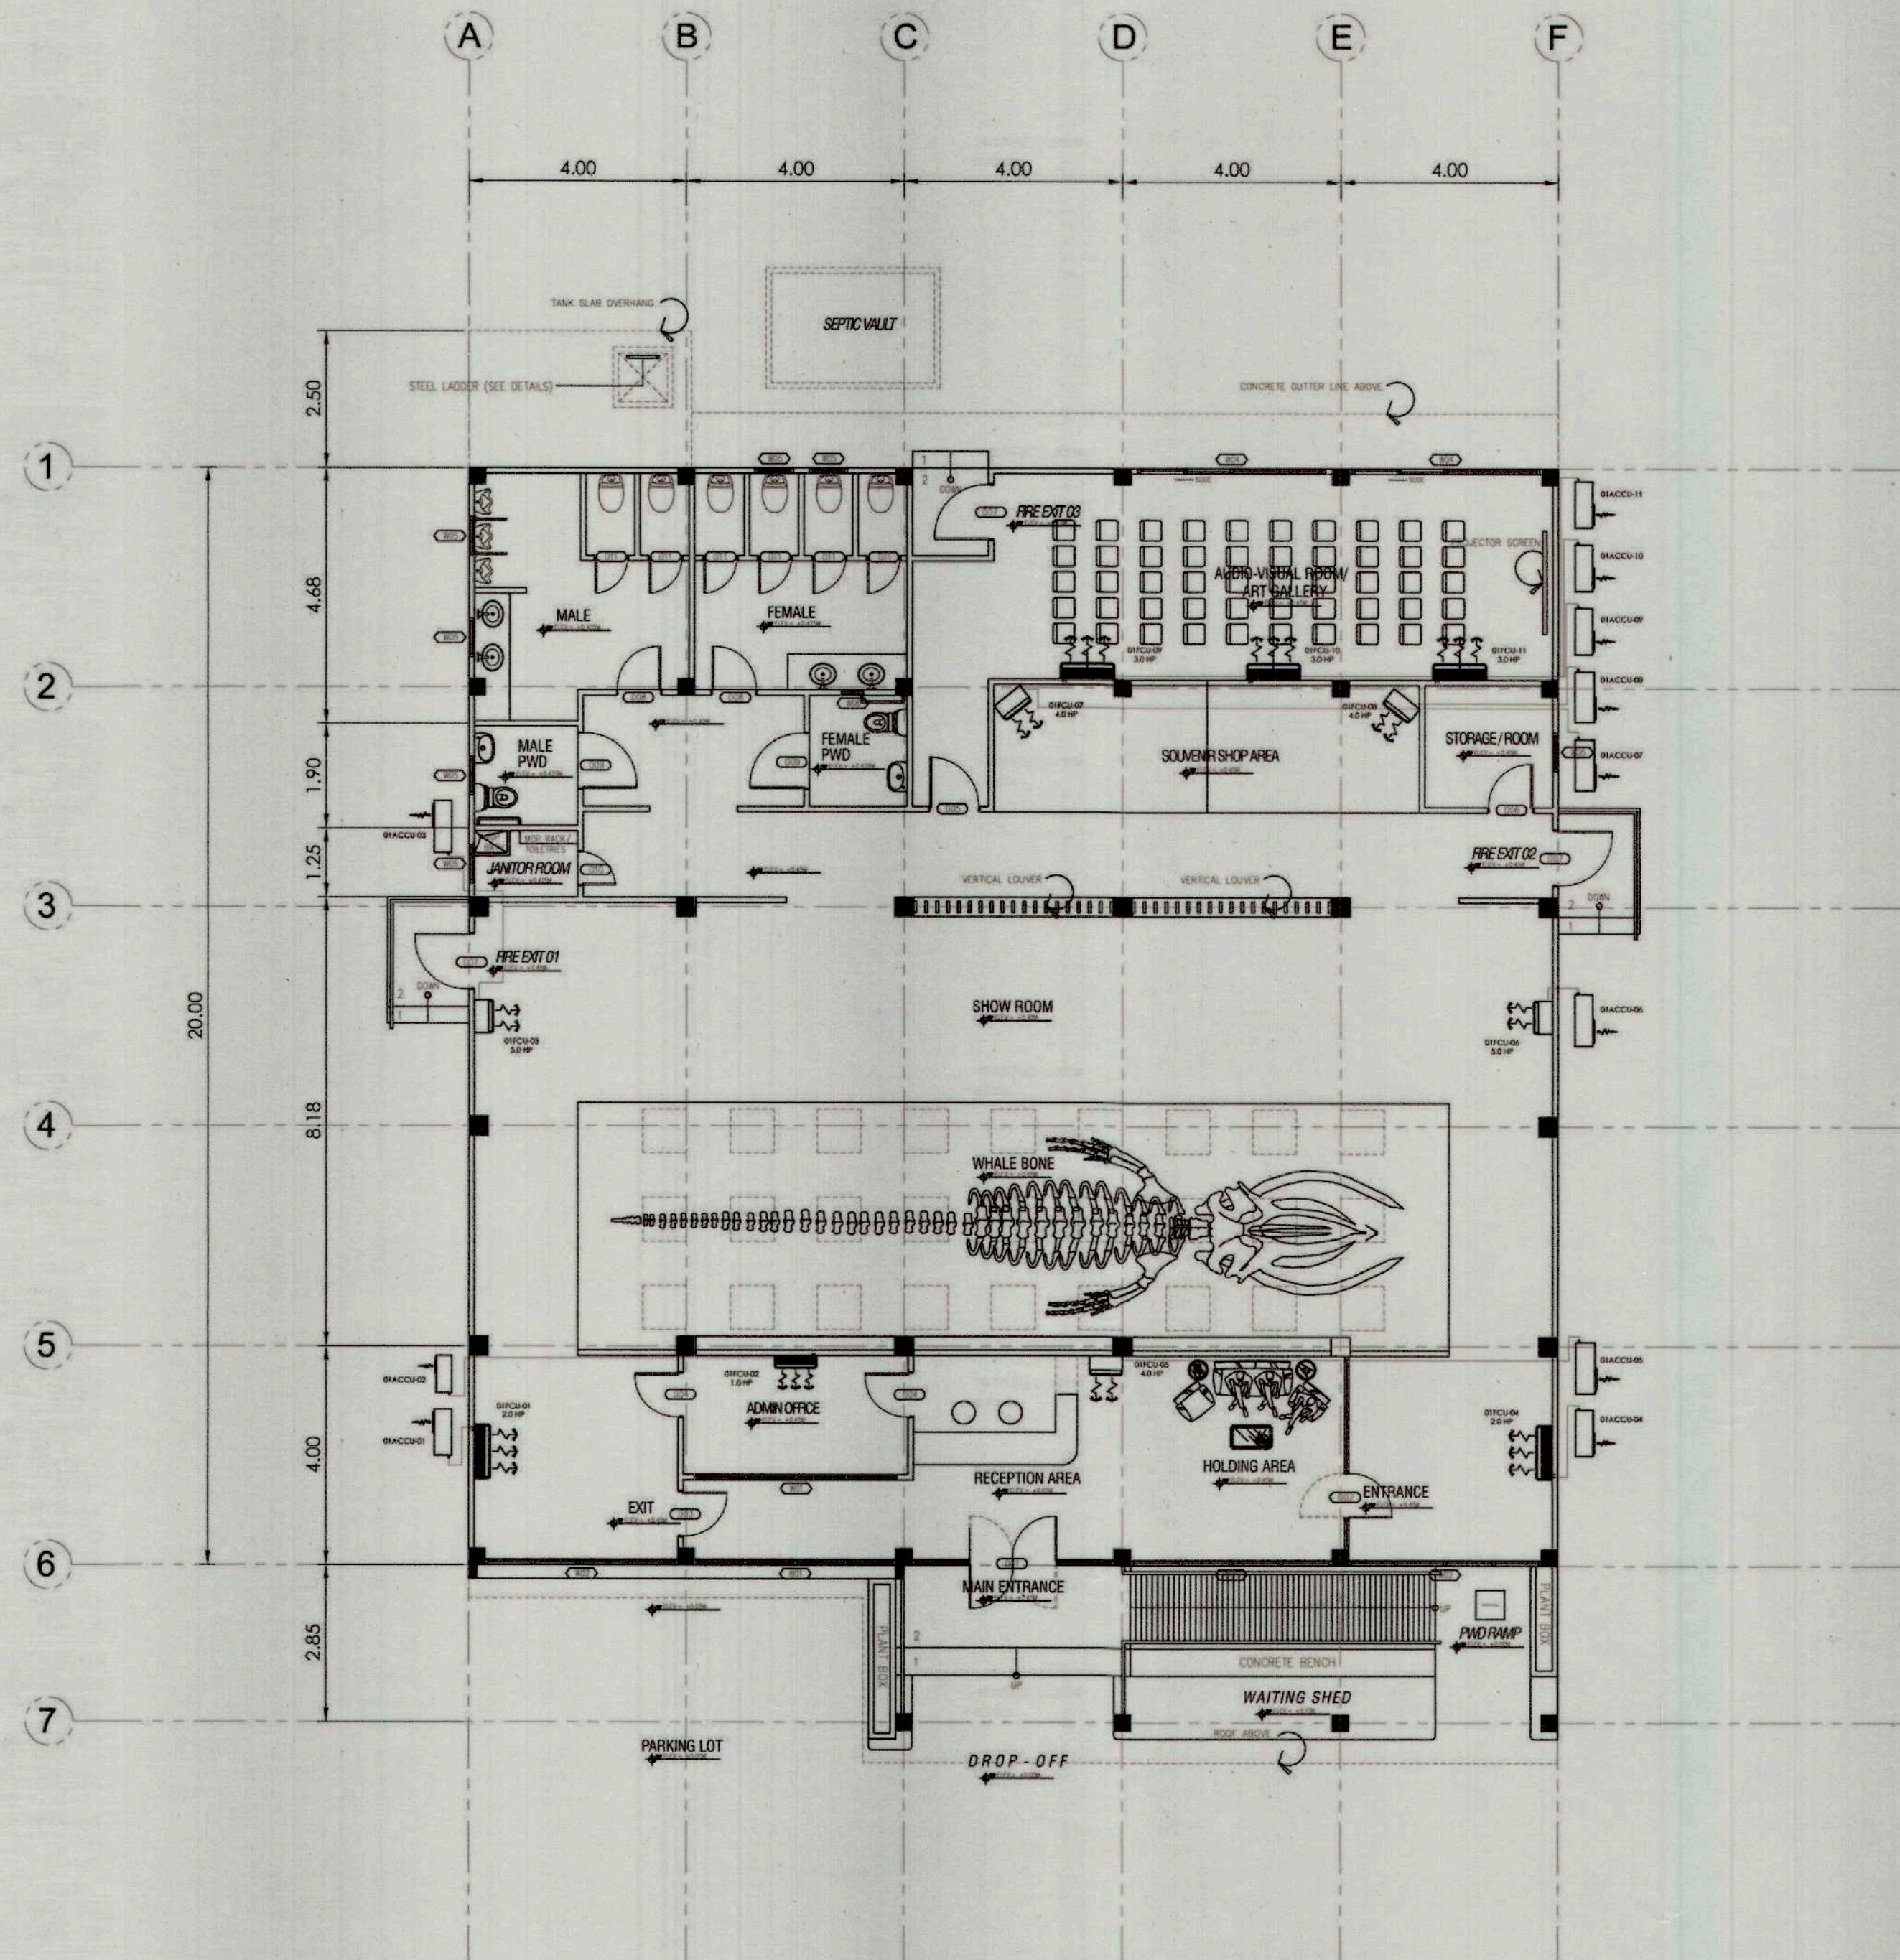

ACU LAYOUT PLAN
 SCALE 1:100 M.

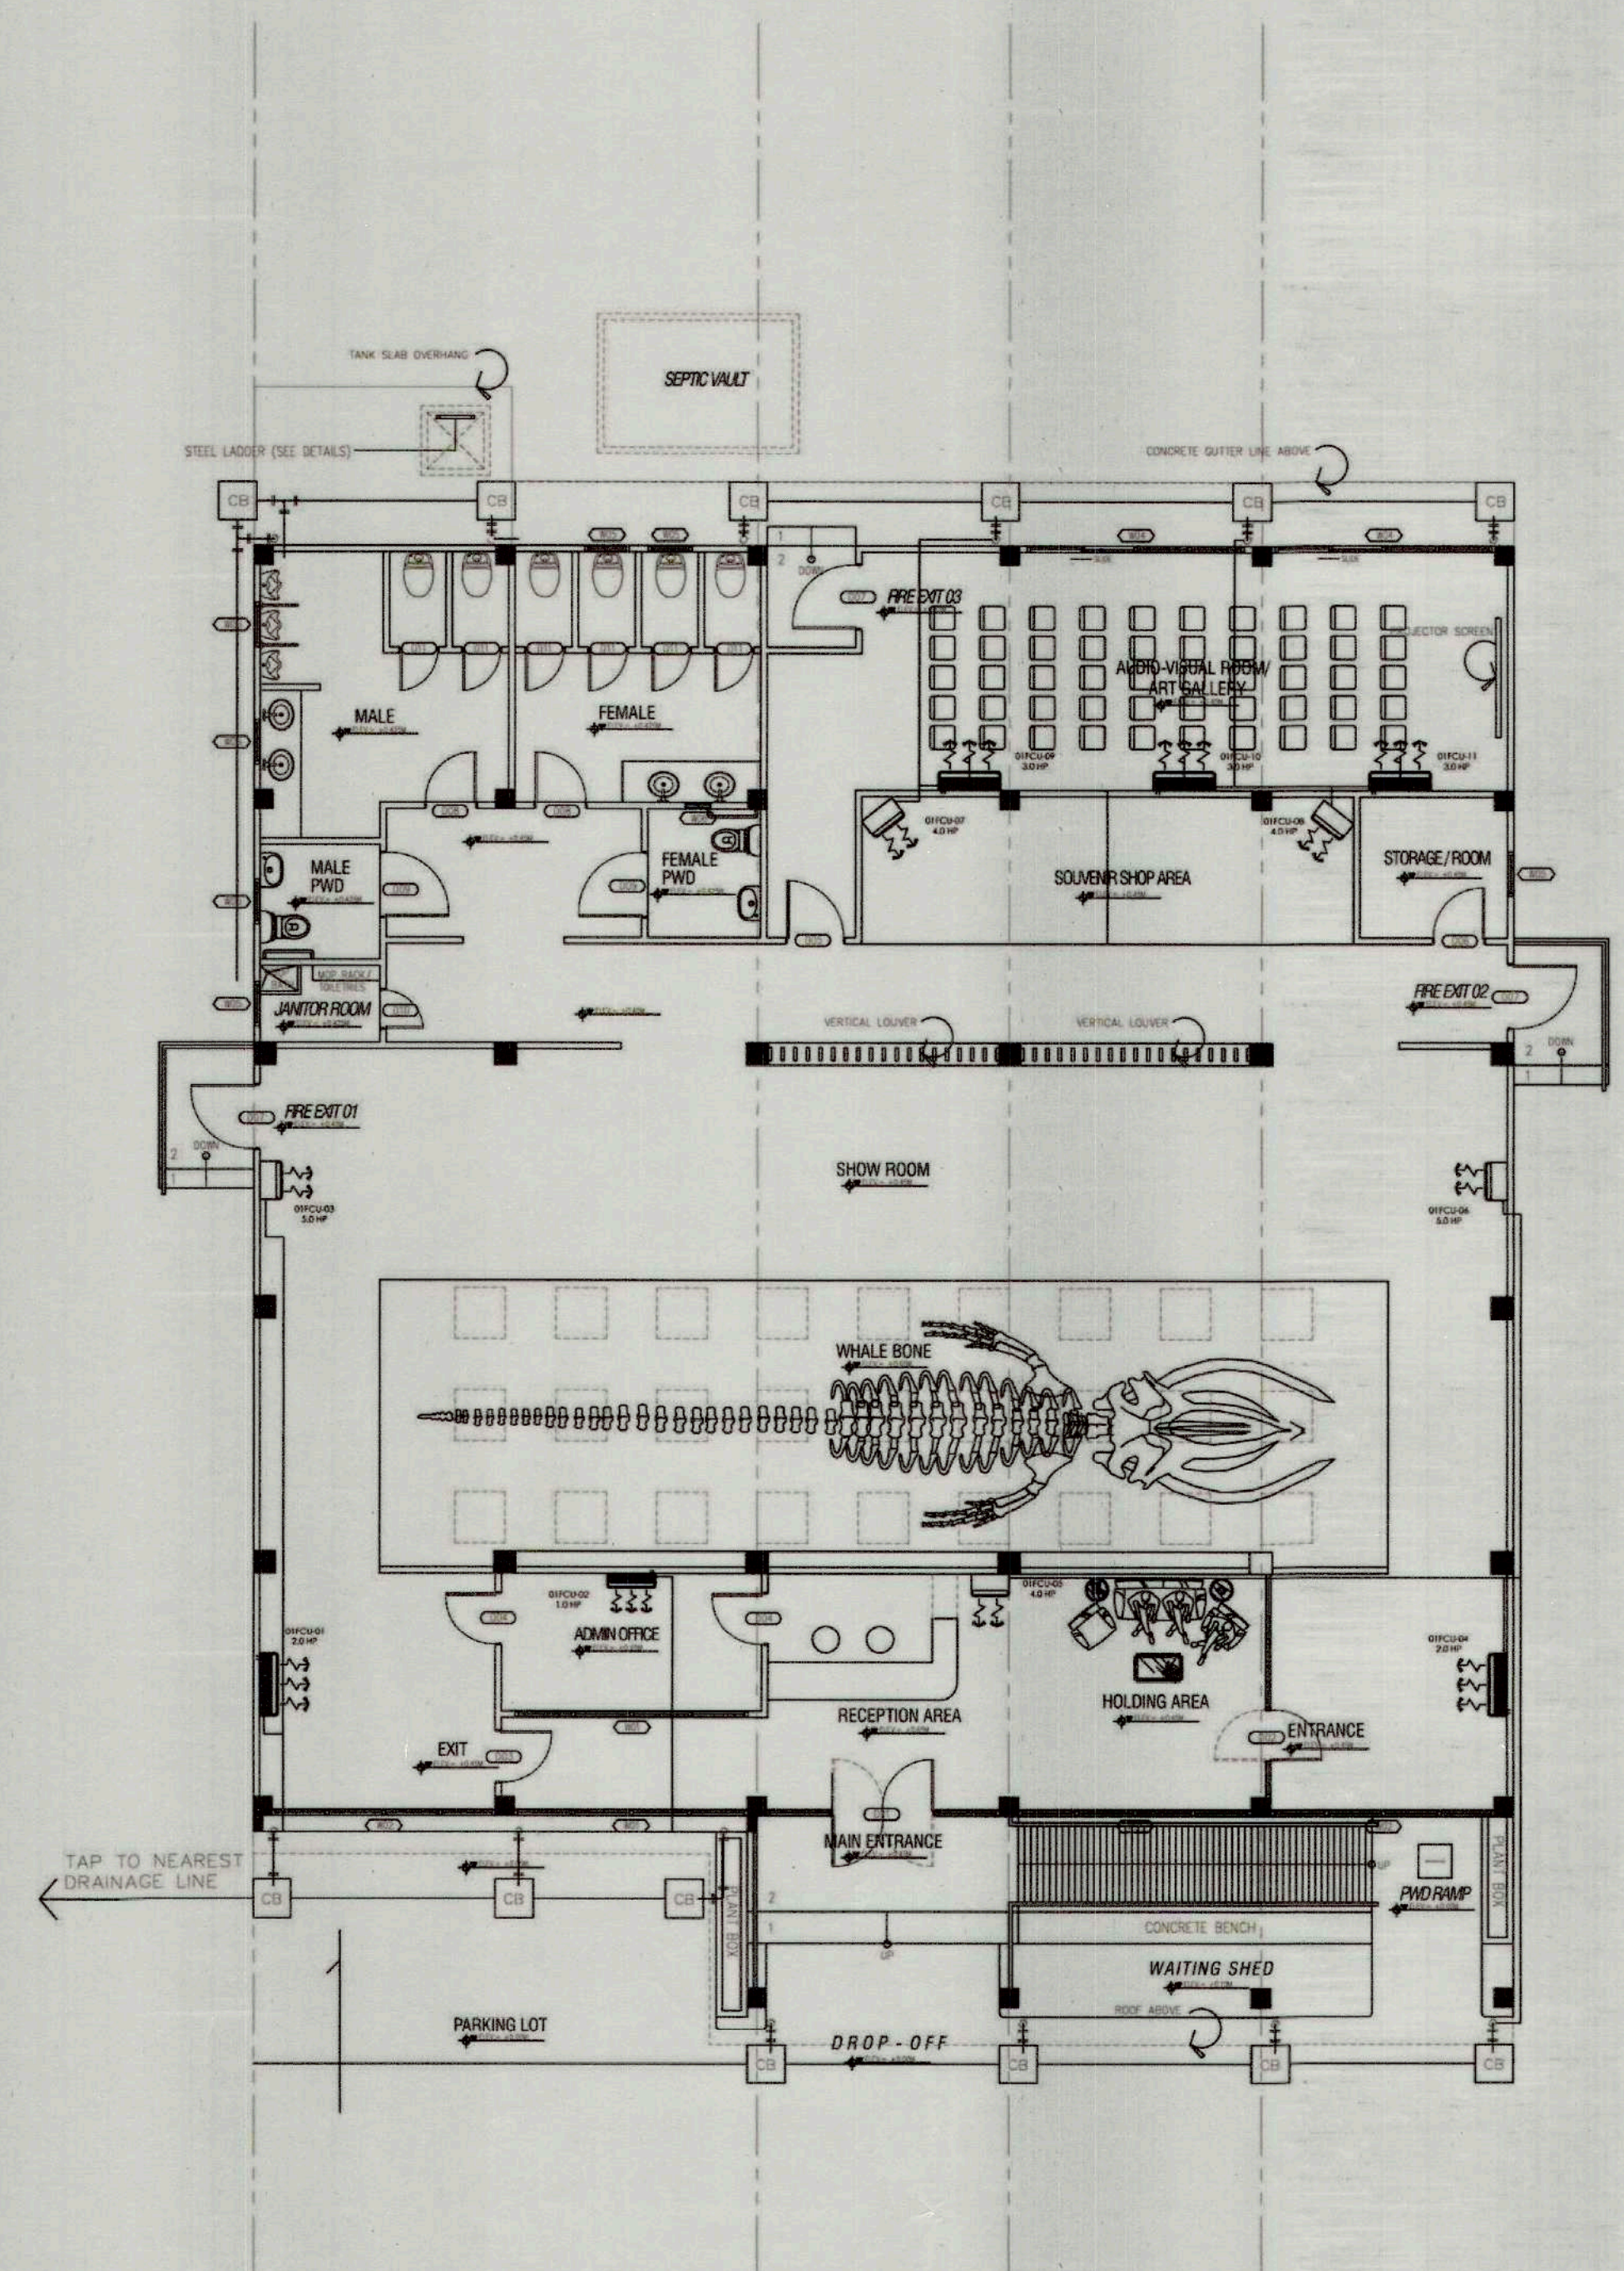

ACU DRAIN LAYOUT PLAN
 SCALE 1:100 M.



PREPARED BY:	RECOMMENDING APPROVAL:	APPROVED BY:	PROJECT TITLE/LOCATION
BERNIE B. DEMIAO ARCHITECT/DRAFTSMAN	BIENVENIDO C. BARRERA Jr. MUNICIPAL ENGINEER	LEMUEL P. HONOR MUNICIPAL MAYOR	SILAGO RIDGE TO REEF ECO-EXPERIENCE PROJECT (SIRREEP): PROMOTING SUSTAINABILITY THROUGH ECO-HERITAGE TOURISM LOCATION: SILAGO, SOUTHERN LEYTE



TIEZA
 TOURISM INFRASTRUCTURE AND
 ENTERPRISE ZONE AUTHORITY
 6th & 7th FLOORS TOWER-1, DOUBLE DRAGON PLAZA,
 DOUBLE DRAGON MERIDIAN PARK MACAPAGAL AVENUE
 CORNER EDSA EXTENSION BAY AREA, PASAY CITY 1308

PROJECT EVALUATION AND PLANNING DEPARTMENT		RECOMMENDING APPROVAL:	APPROVED:	SHEET NO.
CHECKED BY: RADY E. ADAME MANAGER PROJECT PLANNING & DESIGN DIVISION	REVIEWED BY: JEFFREY L. MACALALAD MANAGER PROJECT EVALUATION & PLANNING DEPARTMENT	GREGORY A. OLLER ASSISTANT CHIEF OPERATING OFFICER ARCHITECTURAL & ENGINEERING SERVICES SECTOR	MARK T. LAPID CHIEF OPERATING OFFICER	


M 02
 26 28

GENERAL NOTES:

1. ALL EQUIPMENTS SHALL BE INSTALLED IN APPROXIMATE LOCATION AS SHOWN ON THE DRAWINGS.
2. CONTRACTOR MUST SUBMIT SHOP DRAWINGS INDICATING ACTUAL EQUIPMENT DIMENSION AND OPERATING WEIGHTS.
3. ALL MATERIAL TO BE USED SHALL BE NEW.
4. ALL EQUIPMENT SHALL BE MOUNTED ON OR SUPPORTED BY VIBRATION ISOLATORS.
5. PIPES SHALL BE ANCHORED, PLUMB AND PARALLEL TO BUILDING LINES, PIPE HANGERS AND SUPPORTS SHALL BE INSTALLED AT 1.2 METERS ON CENTER, ALL PENETRATIONS THRU WALLS, FLOORS AND ROOF SHALL BE PROVIDED WITH PIPE SLEEVES. INSTALL 3MM THICK RUBBER BETWEEN PIPES AND SUPPORT TO ELIMINATE METAL TO METAL CONTACT.
6. ALL PIPING SHALL BE LEAK TESTED WITH A PRESSURE OF ATLEAST 1 1/2 TIMES THE DESIGN PRESSURE.
7. ALL MATERIALS TO BE USED SHALL BE NEW AND CLEAN.
8. DEVIATIONS AND REVISIONS FROM THE PLANS SHALL BE REFFERED TO THE ARCHITECT OR ENGINEER IN CHARGE FOR REVIEW AND APPROVAL.
9. ALL WORKS SHALL BE GUARANTEED FOR A PERIOD OF ONE YEAR DATE OF ACCEPTANCE.

INDOOR UNIT/OUTDOOR UNIT

DESIGNATION	COOLING CAPACITY		UNIT TYPE	ELECTRICAL DATA			REFRIGERANT PIPE		DIMENSION, mm, (HxWxD)	
	BTU/HR.	HP.		WATTS	VOLTS	PHASE	HIGH	LOW	INDOOR	OUTDOOR
01FCU-01/01ACCU-01	17.700	2.0	WALL MOUNTED	1,365	220-230	1	6.4mm	12.7mm	295 x 990 x 281	595 x 845 x 300
01FCU-02/01ACCU-02	8.500	1.0	WALL MOUNTED	960	220-230	1	6.4mm	9.5mm	285 x 770 x 242	550 x 675 x 284
01FCU-03/01ACCU-03	42.700	5.0	FLOORL MOUNTED	4,480	220-230	1	9.5mm	15.9mm	1850 x 600 x x350	990 x940 x 320
01FCU-04/01ACCU-04	17.700	2.0	WALL MOUNTED	1,365	220-230	1	6.4mm	12.7mm	295 x 990 x 281	595 x 845 x 300
01FCU-05/01ACCU-05	34.100	4.0	FLOORL MOUNTED	3,480	220-230	1	9.5mm	15.9mm	1850 x 600 x x350	695 x 930 x 350
01FCU-06/01ACCU-06	42.700	5.0	FLOORL MOUNTED	4,480	220-230	1	9.5mm	15.9mm	1850 x 600 x x350	990 x940 x 320
01FCU-07/01ACCU-07	34.100	4.0	FLOORL MOUNTED	3,480	220-230	1	9.5mm	15.9mm	1850 x 600 x x350	695 x 930 x 350
01FCU-08/01ACCU-08	34.100	4.0	FLOORL MOUNTED	3,480	220-230	1	9.5mm	15.9mm	1850 x 600 x x350	695 x 930 x 350
01FCU-09/01ACCU-09	24.200	3.0	WALL MOUNTED	2,230	220-230	1	6.4mm	15.9mm	295 x 990 x 281	595 x 845 x 300
01FCU-10/01ACCU-10	24.200	3.0	WALL MOUNTED	2,230	220-230	1	6.4mm	15.9mm	295 x 990 x 281	595 x 845 x 300
01FCU-11/01ACCU-11	24.200	3.0	WALL MOUNTED	2,230	220-230	1	6.4mm	15.9mm	295 x 990 x 281	595 x 845 x 300

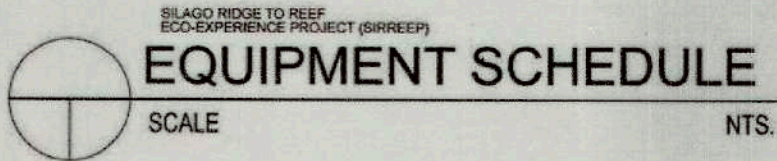


PREPARED BY:	RECOMMENDING APPROVAL:	APPROVED BY:	PROJECT TITLE/LOCATION
BERNIE B. DEMIAO ARCHITECT/DRAFTSMAN	BIENVENIDO C. BARRERA Jr. MUNICIPAL ENGINEER	LEMUEL P. HONOR MUNICIPAL MAYOR	SILAGO RIDGE TO REEF ECO-EXPERIENCE PROJECT (SIRREEP): PROMOTING SUSTAINABILITY THROUGH ECO-HERITAGE TOURISM LOCATION: SILAGO, SOUTHERN LEYTE




TIEZA
TOURISM INFRASTRUCTURE AND
ENTERPRISE ZONE AUTHORITY
6th & 7th FLOORS TOWER-1, DOUBLE DRAGON PLAZA,
DOUBLE DRAGON MERIDIAN PARK MACAPAGAL AVENUE
CORNER EDSA EXTENSION BAY AREA, PASAY CITY 1308


PROJECT EVALUATION AND PLANNING DEPARTMENT		RECOMMENDING APPROVAL :	APPROVED:	SHEET NO.
CHECKED BY: RADY E. ADAME MANAGER PROJECT PLANNING & DESIGN DIVISION	REVIEWED BY: JEFFREY L. MACALALAD MANAGER PROJECT EVALUATION & PLANNING DEPARTMENT	GREGORY A. OLLER ASSISTANT CHIEF OPERATING OFFICER ARCHITECTURAL & ENGINEERING SERVICES SECTOR	MARK T. LAPID CHIEF OPERATING OFFICER	M 03 27 28

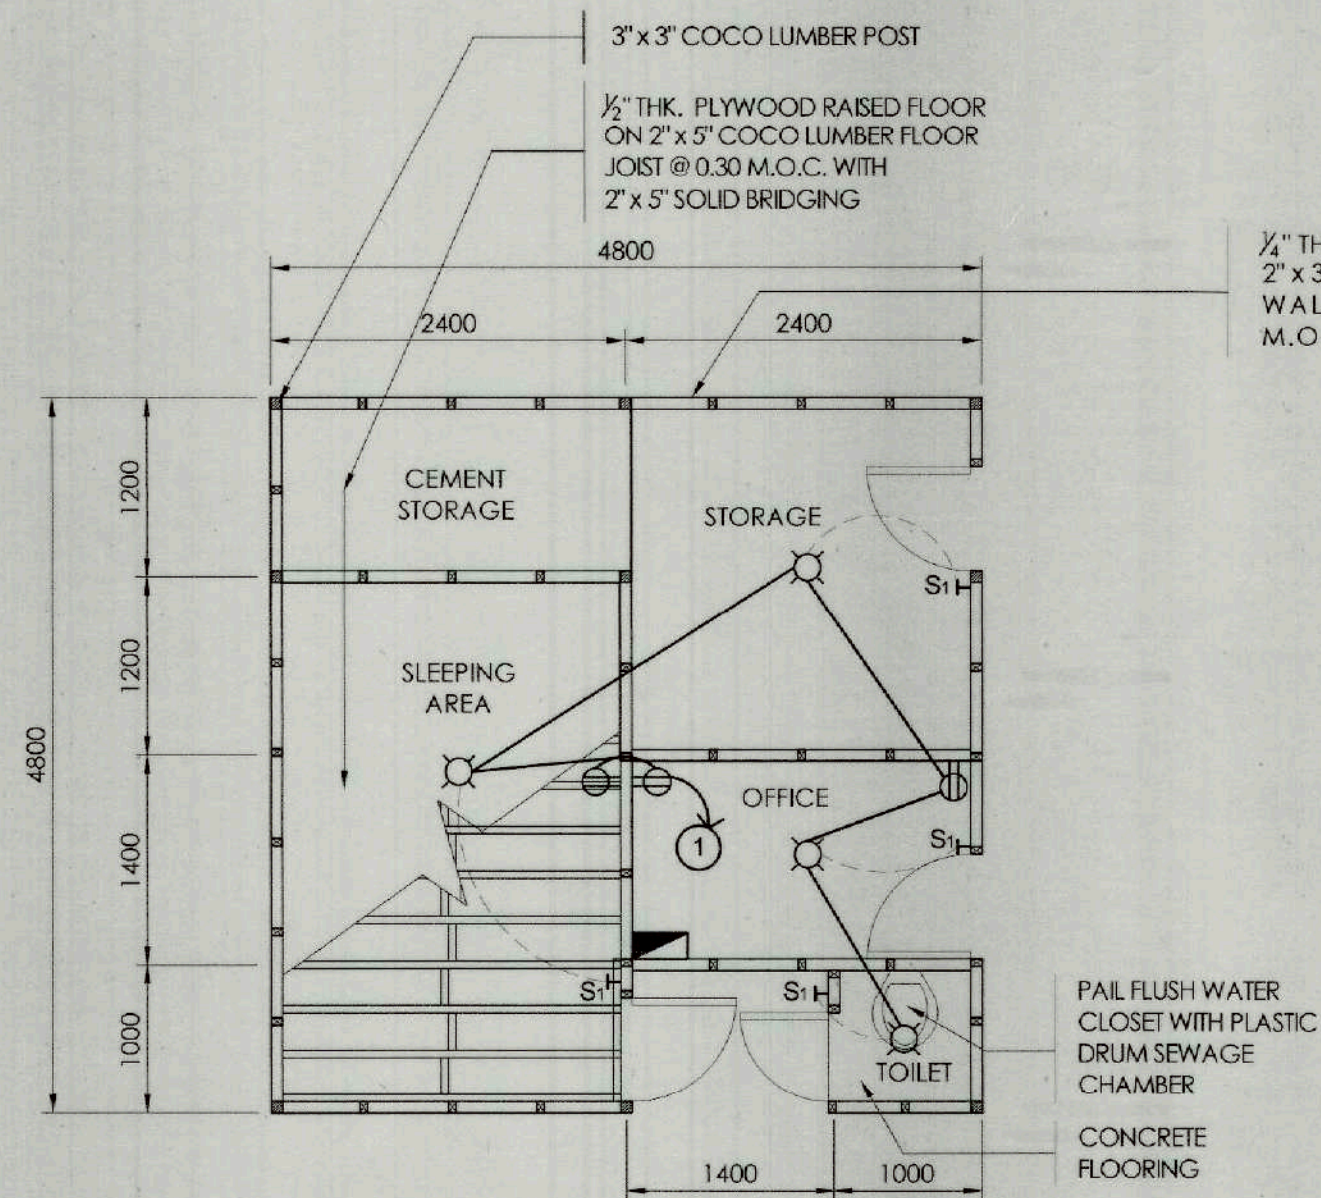

FLOOR PLAN

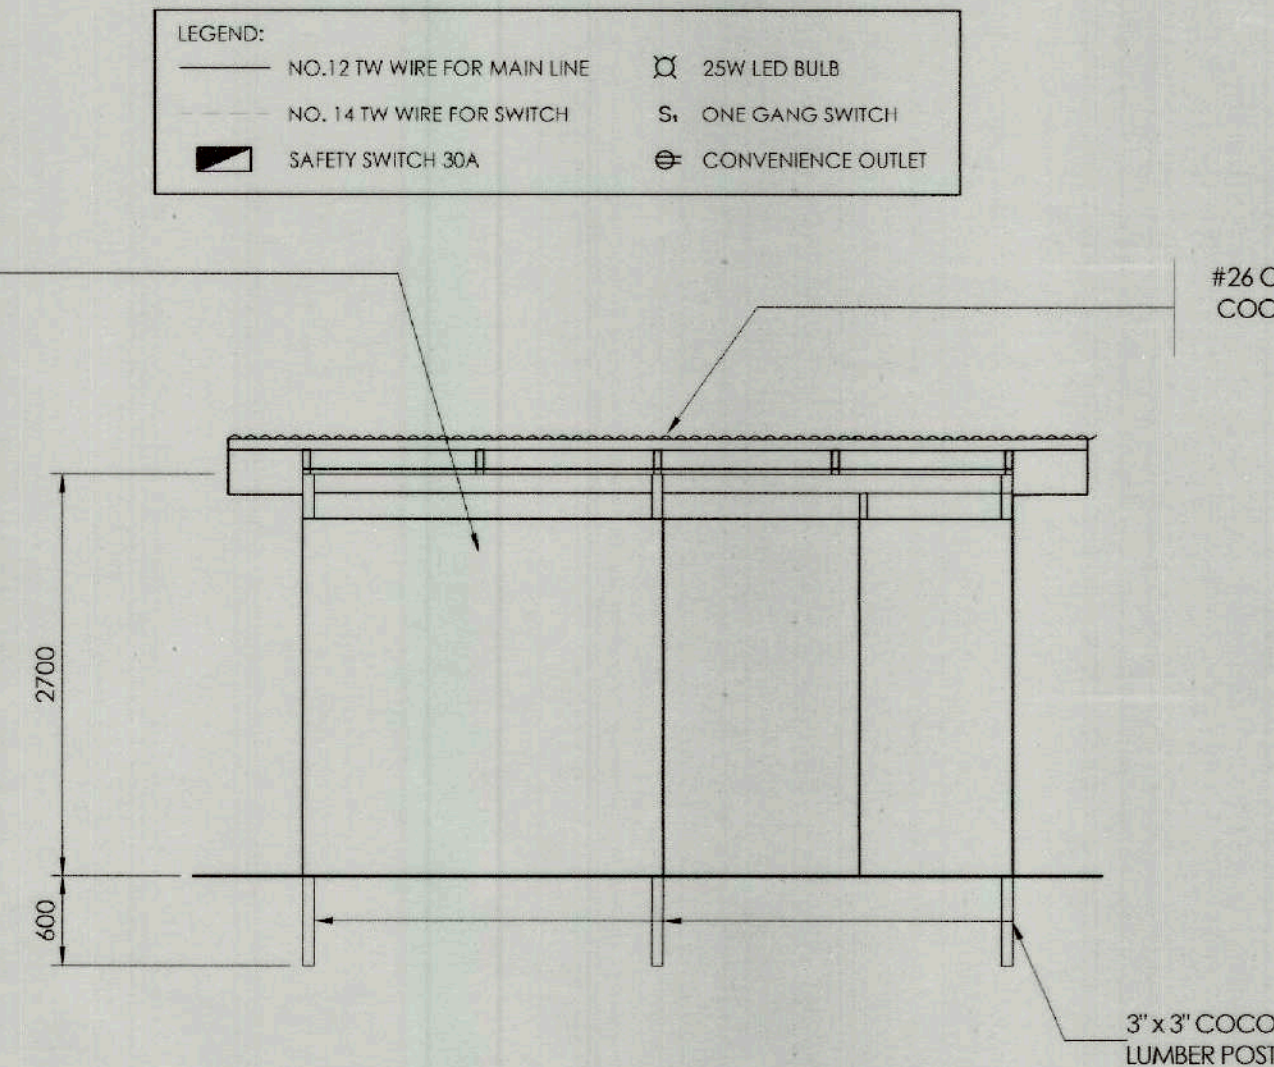


FRONT ELEVATION

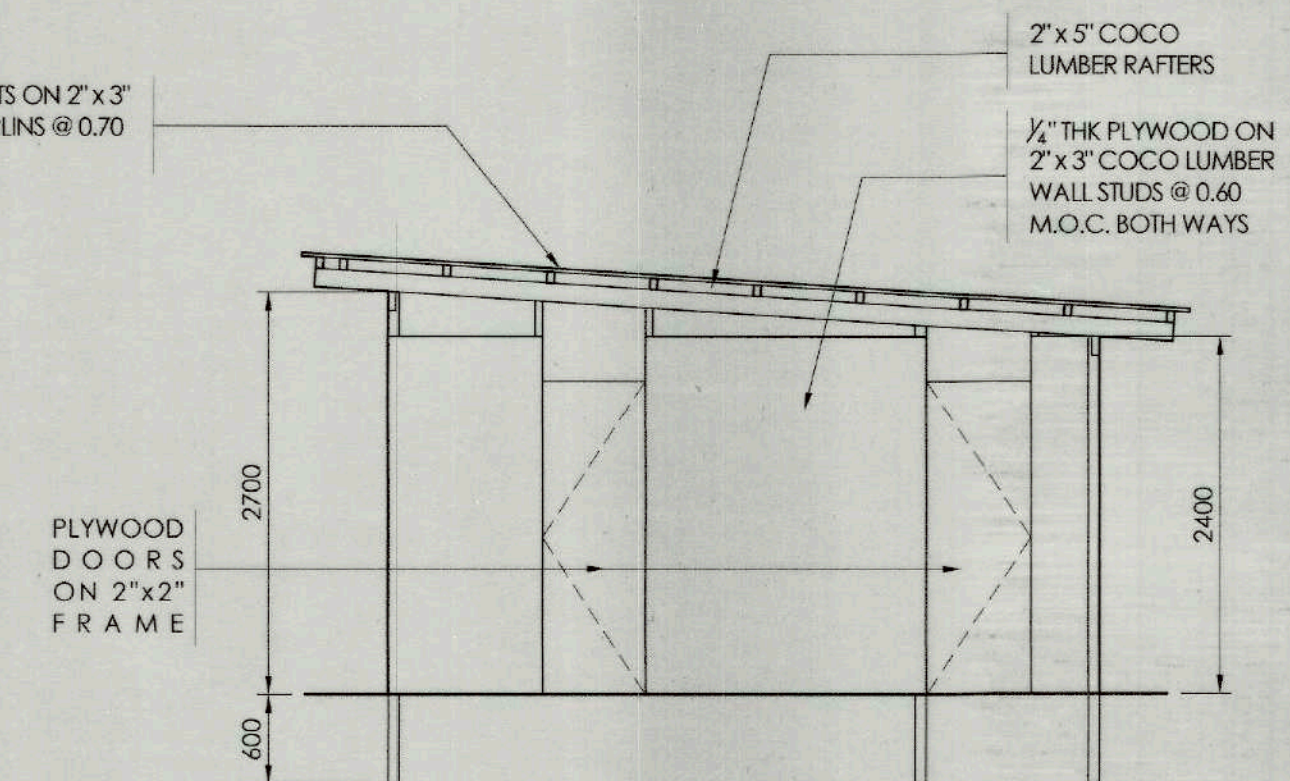


RIGHT SIDE ELEVATION

1 TEMPORARY BARRACKS
TF-1 SCALE 1:50M

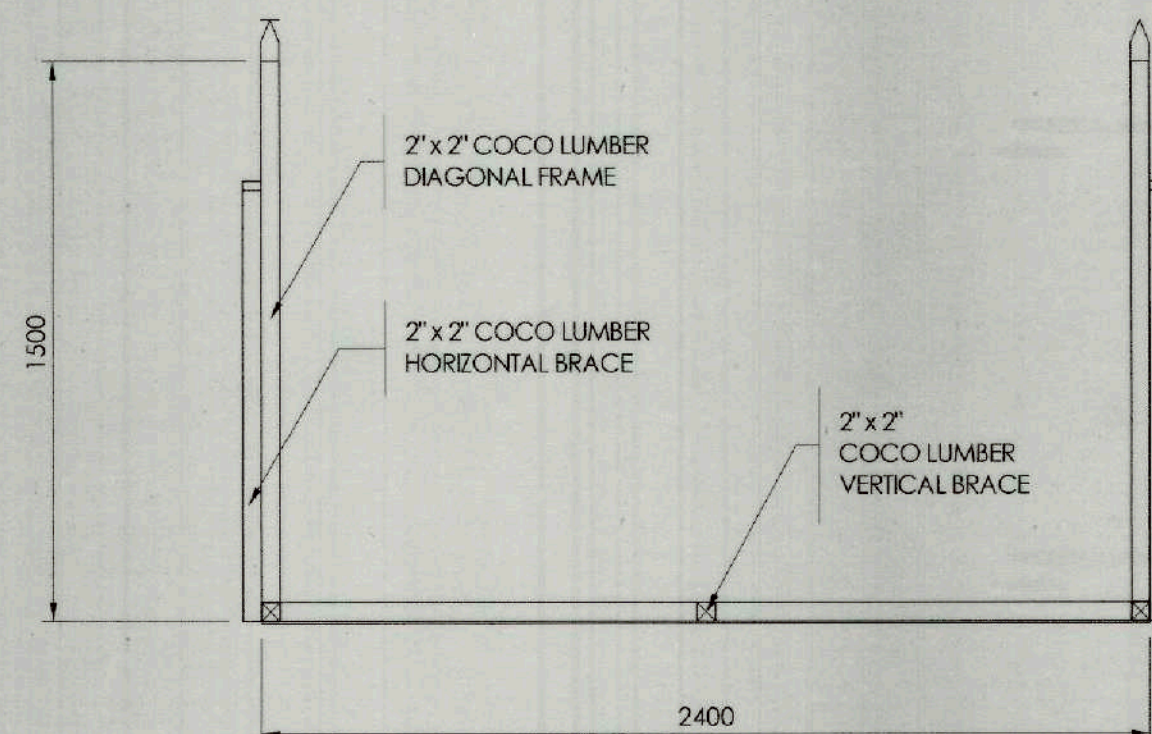

PLAN

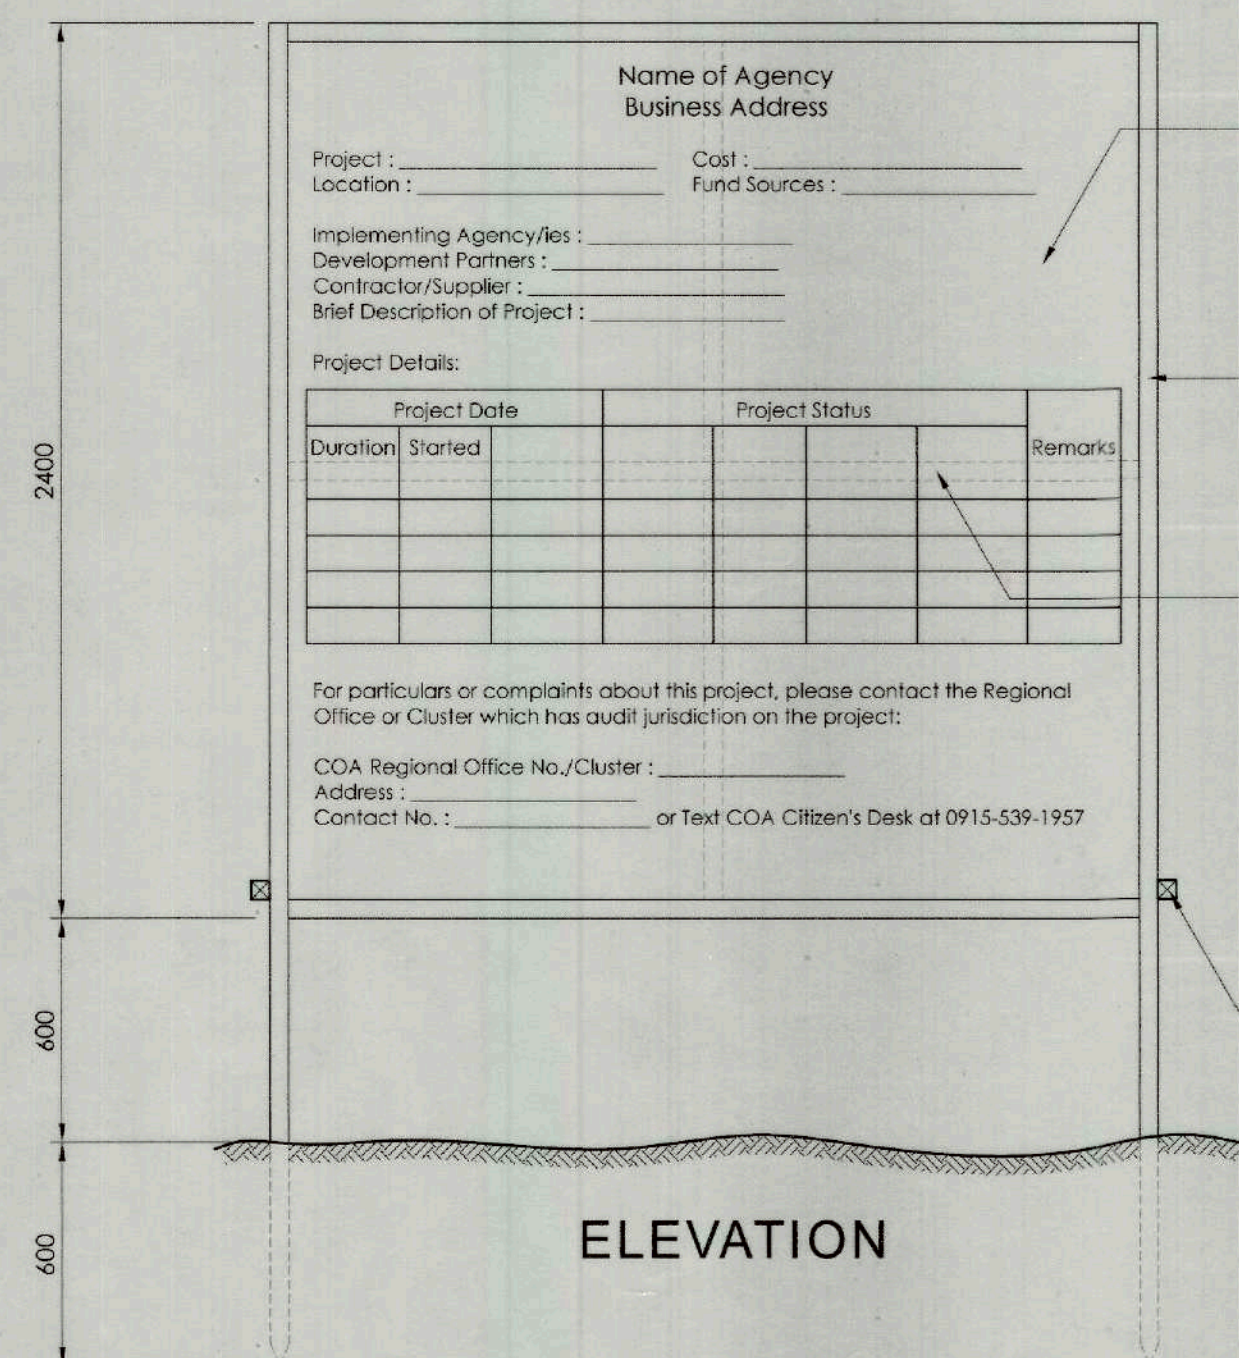

2 PROJECT SIGNAGE
TF-1 SCALE 1:20M


TARPAULIN, WHITE, 8x8 FT.
RESOLUTION: 70dpi
FONT: HELVETICA
FONT SIZE: MAIN INFORMATION - 3"
SUB-INFORMATION - 1"
FONT COLOR: BLACK

2"x2" COCOLUMBER
VERTICAL POST

2"x2" COCOLUMBER
HORIZONTAL BRACE

2"x2" COCOLUMBER
DIAGONALFRAME

2"x2"
COCOLUMBER
HORIZONTAL
SUPPORT

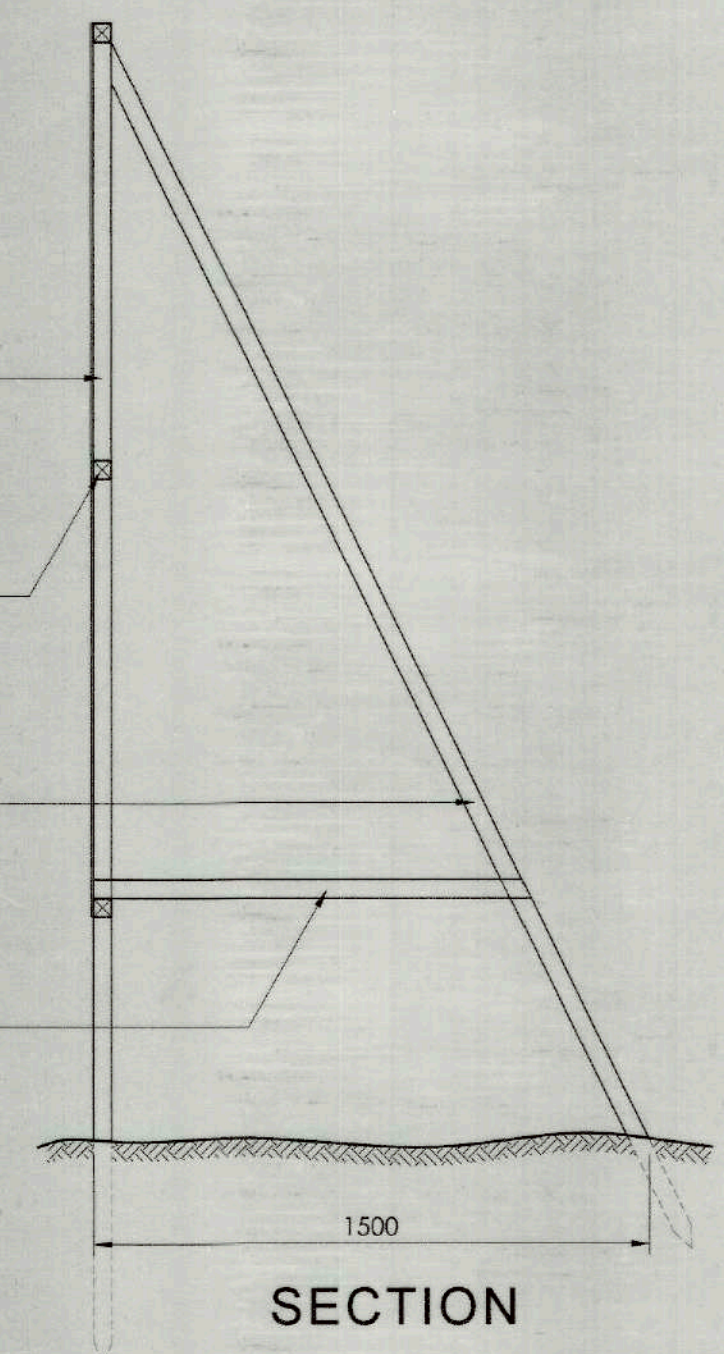

TIEZA
TOURISM INFRASTRUCTURE
AND ENTERPRISE ZONE AUTHORITY
6th & 7th FLR. TOWER 1 DOUBLE DRAGON PLAZA
DOUBLE DRAGON MERIDIAN PARK, MACAPAGAL AVENUE
CORNER EDSA EXTENSION BAY AREA PASAY CITY 1308

PROJECT TITLE/ LOCATION:
**SILAGO RIDGE TO REEF
ECO-EXPERIENCE PROJECT (SIRREEP):
PROMOTING SUSTAINABILITY THROUGH
ECO-HERITAGE TOURISM**
LOCATION: SILAGO, SOUTHERN LEYTE

PROJECT EVALUATION AND PLANNING DEPARTMENT

PREPARED BY: **JORGE JR. B. POLINTAN**
DRAWN BY: _____
DATE: _____

CHECKED BY: **RADY E. ADAME**
MANAGER
PROJECT PLANNING & DESIGN DIVISION

REVIEWED BY: **JEFFREY L. MACALALAD**
MANAGER
PROJECT EVALUATION & PLANNING DEPARTMENT

RECOMMENDING APPROVAL: **GREGORY A. OLLER**
ASSISTANT CHIEF OPERATING OFFICER
ARCHITECTURAL & ENGINEERING SERVICES SECTOR

APPROVED BY: **MARK T. LAPID**
CHIEF OPERATING OFFICER

SHEET CONTENTS:
TEMPORARY BARRACKS
PROJECT SIGNAGE

R.A. 9266
THIS DRAWING AS INSTRUMENT OF SERVICE IS A PROPERTY OF TIEZA. IT SHALL BE UNLAWFUL TO DUPLICATE OR TO MAKE COPIES OF THIS DOCUMENT WITHOUT THE CONSENT OF TIEZA.

SHEET NO.
**TF 01
28 28**