



01
A 01
AERIAL PERSPECTIVE
SCALE: NTS



PUBLIC TOILET PERSPECTIVE





ADMINISTRATIVE BUILDING PERSPECTIVE



02
A 01
LOCATION MAP
SCALE: NTS

THE SITE

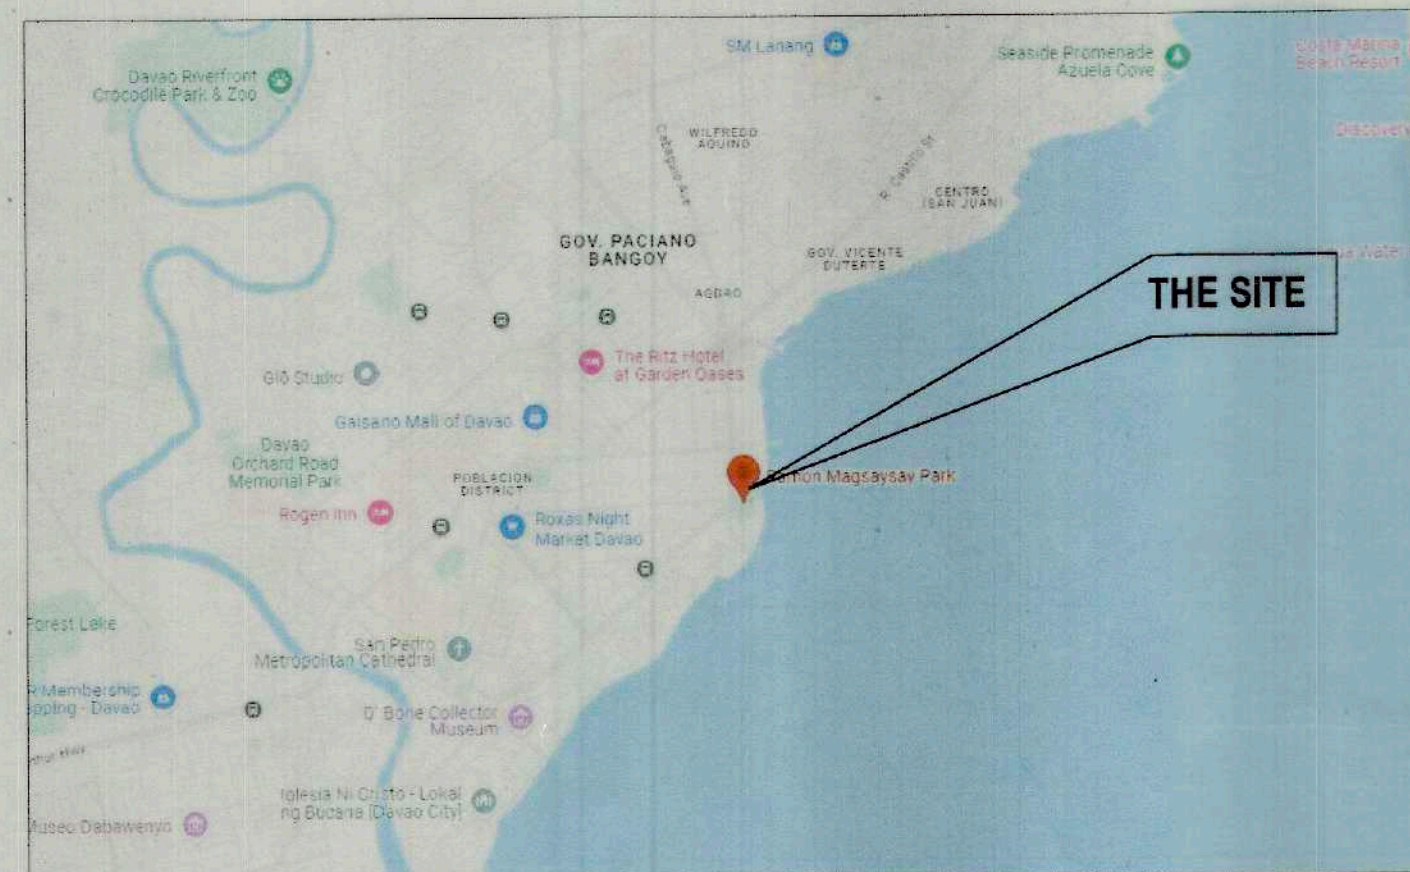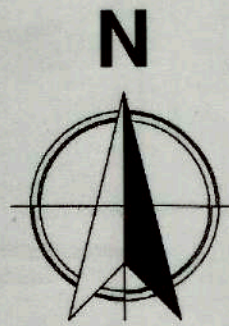

THE SITE

03
A 01
VICINITY MAP
SCALE: NTS

SCOPE OF WORKS

- I. PAVED AREA
- II. LAMP POSTS
- III. TOILET
- IV. ADMINISTRATIVE BUILDING

TABLE OF CONTENTS

ARCHITECTURAL

- A1 PERSPECTIVES, LOCATION MAP, VICINITY MAP
- A2 SITE DEVELOPMENT PLAN
- A3 WALKWAY DETAIL AND PERSPECTIVE GARBAGE CHUTE DETAIL
- A4 PUBLIC TOILET FLOOR PLAN PUBLIC TOILET CEILING PLAN
- A5 PUBLIC TOILET ROOF PLAN TRUSS DETAILS, SPOT DETAIL
- A6 PUBLIC TOILET ELEVATIONS

LAND USE & ZONING

- A7 PUBLIC TOILET SECTIONS SIGNAGE DETAIL, DOOR & MIRROR SCHEDULE, END-BAY SECTION

LINE AND GRADE

- A8 PUBLIC TOILET FIXTURE LAYOUT LAVATORY AND URINAL SECTION
- A9 ADMINISTRATIVE BUILDING FLOOR PLAN
- A10 ADMINISTRATIVE BUILDING CEILING PLAN
- A11 ADMINISTRATIVE BUILDING ROOF PLAN
- A12 ADMINISTRATIVE BUILDING FRONT & REAR ELEVATIONS
- A13 ADMINISTRATIVE BUILDING RIGHT & LEFT ELEVATIONS
- A14 ADMINISTRATIVE BUILDING SECTIONS, DOORS AND WINDOWS SCHEDULE

ARCHITECTURAL

- A15 END-BAY SECTION, TRUSS DETAIL, TOILET DETAILS
- A16 RAMP, RAILING, STAIRS, AND PLANTER DETAILS

STRUCTURAL

STRUCTURAL

- S1 GENERAL NOTES
- S2 PUBLIC TOILET FOUNDATION PLAN, ROOF BEAM, ROOF FRAMING PLAN
- S3 ADMIN BLDG. FOUNDATION PLAN, STRUCTURAL DETAILS
- S4 ADMIN BLDG. ROOF BEAM, ROOF FRAMING PLAN

SANITARY

SANITARY/PLUMBING

- P1 GENERAL NOTES, SEPTIC TANK DETAILS, TYPICAL CONNECTION DETAILS
- P2 PUBLIC TOILET SANITARY, WATER LINE, DRAINAGE LAYOUT
- P3 ADMIN BLDG. SANITARY, WATER LINE, DRAINAGE LAYOUT

ELECTRICAL

- E1 LAMP POST LAYOUT
- E2 LIGHTING AND POWER LAYOUT OF ADMIN BLDG. & TOILET, SCHEDULE OF LOADS

ELECTRICAL

TEMPORARY FACILITY

- TF1 TEMPORARY BARRACKS PROJECT SIGNAGE


MECHANICAL






	PREPARED BY:	REVIEWED AND CHECKED BY:	RECOMMENDING APPROVAL:	APPROVED BY:	PROJECT TITLE:	PROJECT EVALUATION & PLANNING DEPARTMENT	RECOMMENDING APPROVAL:	APPROVED BY:	REPUBLIC ACT 9266, ARTICLE IV, SEC. 33.	SHEET NUMBER:					
	AR. LANIE MAE F. VILLAREAL BUILDING ARCHITECT	AR. CLYDE ERIC C. VERGA D/C-CITY ARCHITECT OFFICE	ENGR. IVAN C. CORTES, ENP CITY PLANNING & DEVELOPMENT COORDINATOR	ATTY. JOSEPH S. FELIZARTA D/C-CITY ENGINEER'S OFFICE	ENGR. MARVIC L. REYES D/C-CENRO	ATTY. FRANCIS MARK H. LAYOG CITY ADMINISTRATOR	PANUNOD: A WAY OF LIFE, INHERITED PRESERVATION OF THE UNWAVERING LEGACY OF CULTURAL AND SUSTAINABLE TOURISM OF THE DAVAO CITY KADAYAWAN VILLAGE	LOCATION: RAMON MAGSAYSAY AVE., BRGY. 32-D, POBLACION DISTRICT, DAVAO CITY, DAVAO DEL SUR	 TIEZA TOURISM INFRASTRUCTURE AND ENTERPRISE ZONE AUTHORITY	 RADY E. ADAME MANAGER PROJECT PLANNING & DESIGN DIVISION	 JEFFFREY L. MACALALAD MANAGER PROJECT EVALUATION & PLANNING DEPARTMENT	 GREGORY A. OLLER ASST. CHIEF OPERATING OFFICER ARCHITECTURAL & ENGINEERING SERVICES SECTOR	 MARK T. LAPID CHIEF OPERATING OFFICER	Drawings and Specifications duly signed, stamped or sealed as instruments of service, are the intellectual property and documents of OFFICE THE CITY ARCHITECT, whether the subject for which they are made is executed or not. It shall be unlawful for any person without the written consent of the Architect or author of said documents to duplicate or make copies of said documents for use in repetition of and for other projects or buildings whether executed partly or in whole, (reaffirms the pertinent provisions of RA 8293 Intellectual Property Code).	A1

R11-25-02




TOTAL WALKWAY LENGTH:
479.95 M

SEE WALKWAY DETAIL

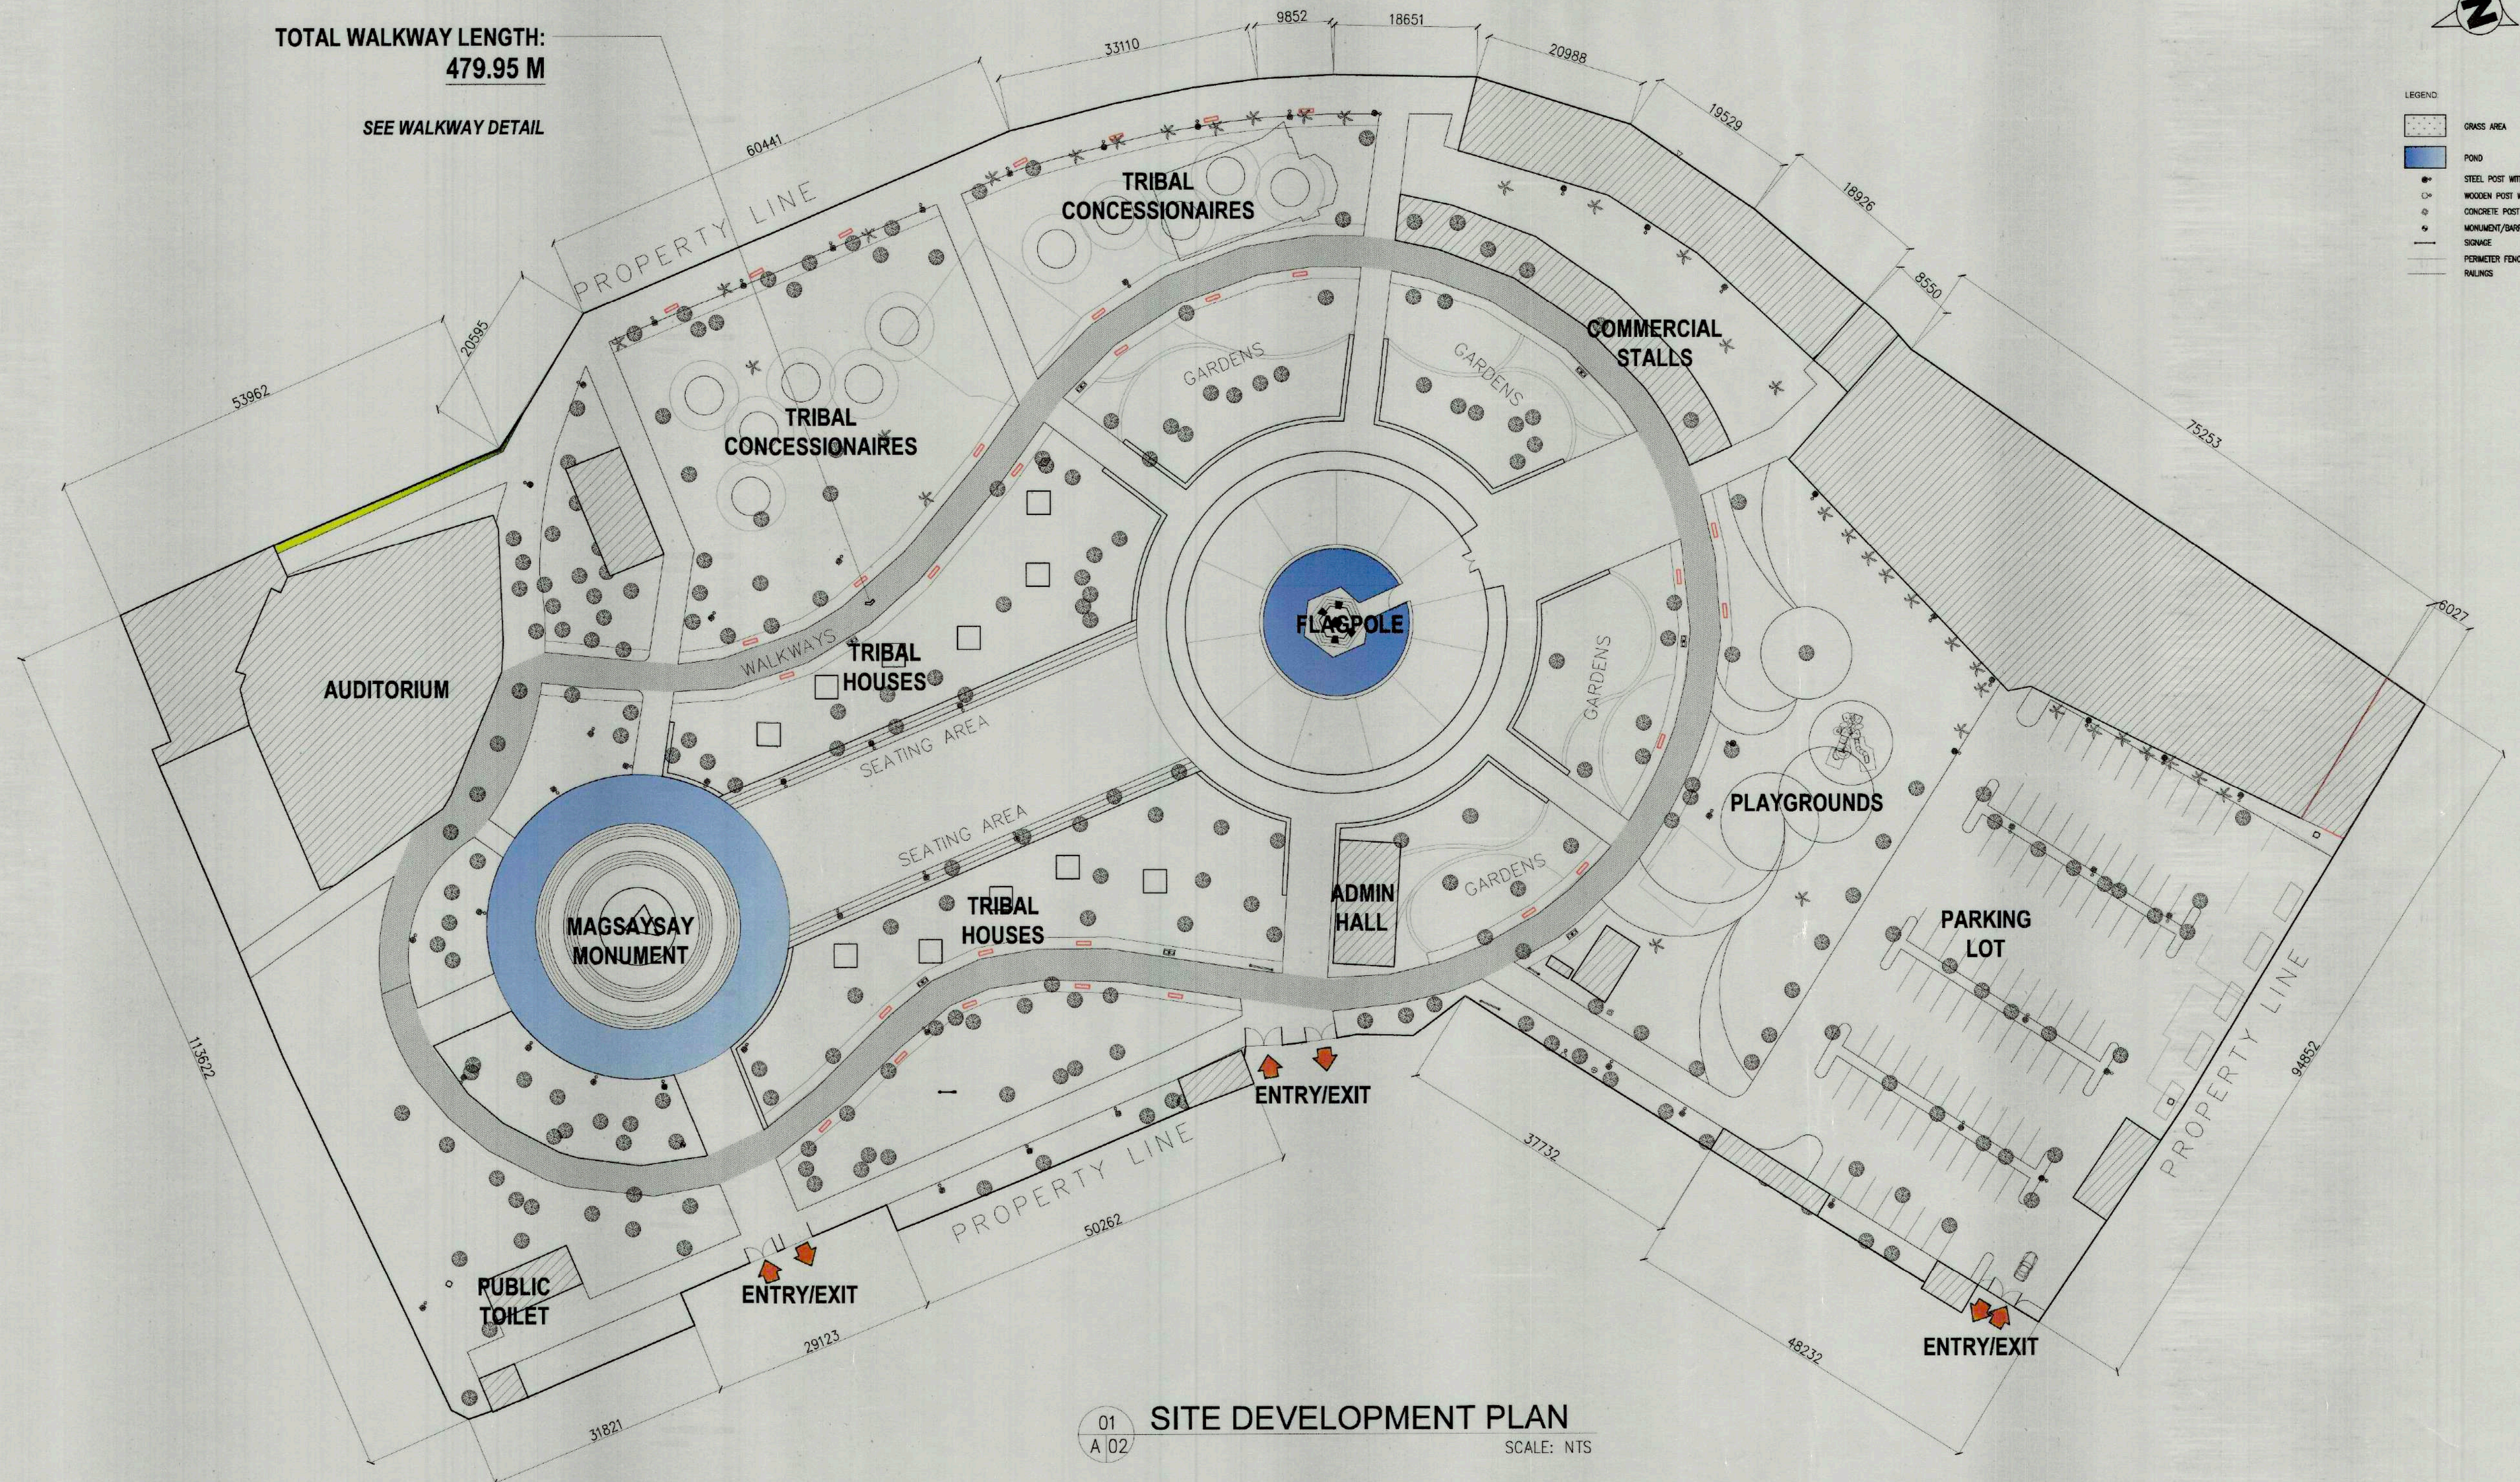

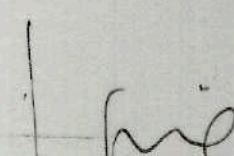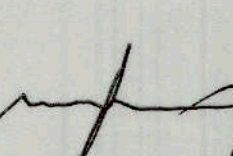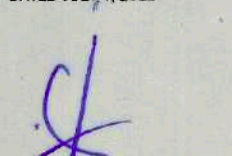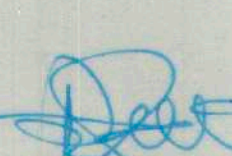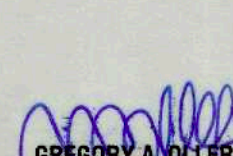
	PREPARED BY:  AR. LANIE MAE F. VILLAREAL BUILDING ARCHITECT	REVIEWED AND CHECKED BY:  AR. CLYDE ERIC C. VERGA OIC/CITY ARCHITECT OFFICE	RECOMMENDING APPROVAL:  ENGR. IVAN C. CORTEZ, ENP CITY PLANNING & DEVELOPMENT COORDINATOR	ATTY. JOSEPH DOMINIC S. FELIZARTA OIC-CITY ENGINEER'S OFFICE	ENGR. MARVIC L. REYES OIC-CENRO	APPROVED BY: BY THE AUTHORITY OF THE CITY MAYOR PER EXECUTIVE ORDER NO. 28 SERIES OF 2022, DATED JULY 1, 2022  ATTY. FRANCIS MARK H. LAYOG CITY ADMINISTRATOR	PROJECT TITLE: PANUNOD: A WAY OF LIFE, INHERITED PRESERVATION OF THE UNWAVERING LEGACY OF CULTURAL AND SUSTAINABLE TOURISM OF THE DAVAO CITY KADAYAWAN VILLAGE LOCATION: RAMON MAGSAYSAY AVE., BRGY. 32-D, POBLACION DISTRICT, DAVAO CITY, DAVAO DEL SUR	 TIEZA TOURISM INFRASTRUCTURE AND ENTERPRISE ZONE AUTHORITY	PROJECT EVALUATION & PLANNING DEPARTMENT  RADY E. ADAME MANAGER PROJECT PLANNING & DESIGN DIVISION	 JEFFREY L. MACALALAD MANAGER PROJECT EVALUATION & PLANNING DEPARTMENT	RECOMMENDING APPROVAL:  GREGORY A. OLLER ASST. CHIEF OPERATING OFFICER ARCHITECTURAL & ENGINEERING SERVICES SECTOR	APPROVED BY:  MARK T. LAPID CHIEF OPERATING OFFICER	REPUBLIC ACT 9266, ARTICLE IV, SEC. 33. Drawings and Specifications duly signed, stamped or sealed as instruments of service, are the intellectual property and documents of OFFICE THE CITY ARCHITECT, whether the subject for which they are made is executed or not. It shall be unlawful for any person without the written consent of the Architect or author of said documents to duplicate or make copies of said documents for use in repetition of and for other projects or buildings whether executed partly or in whole. (reaffirms the pertinent provisions of RA 8293 Intellectual Property Code).	SHEET NUMBER: A2 DATE RELEASED: FEB. 20, 2025
---	---	---	--	---	------------------------------------	--	---	---	---	--	--	---	--	--

R11-25-02

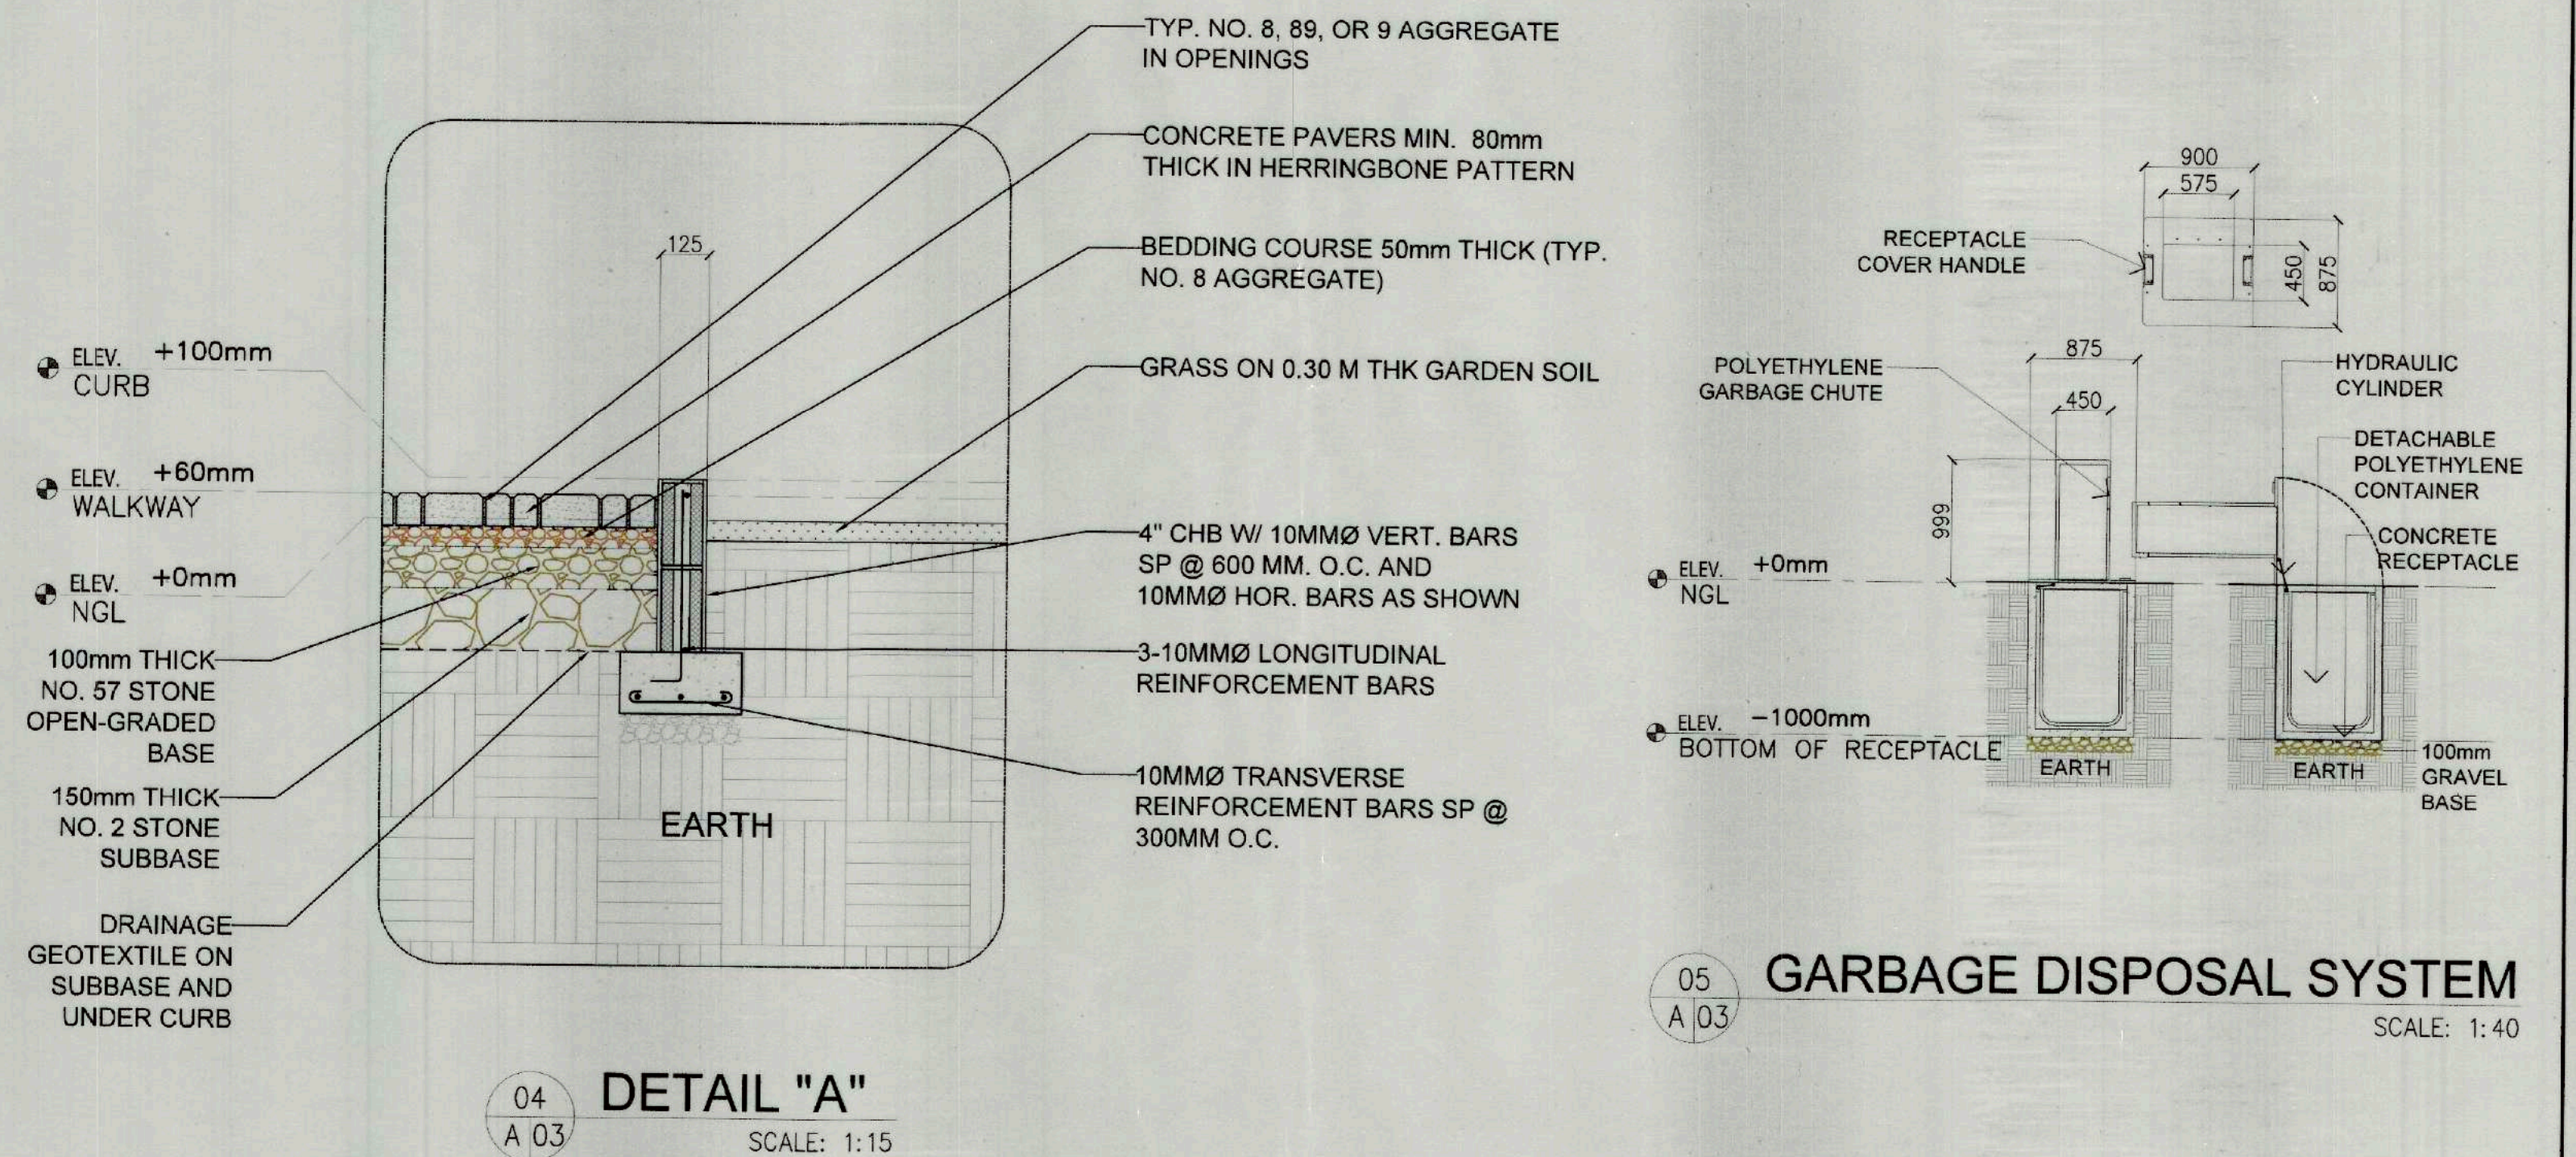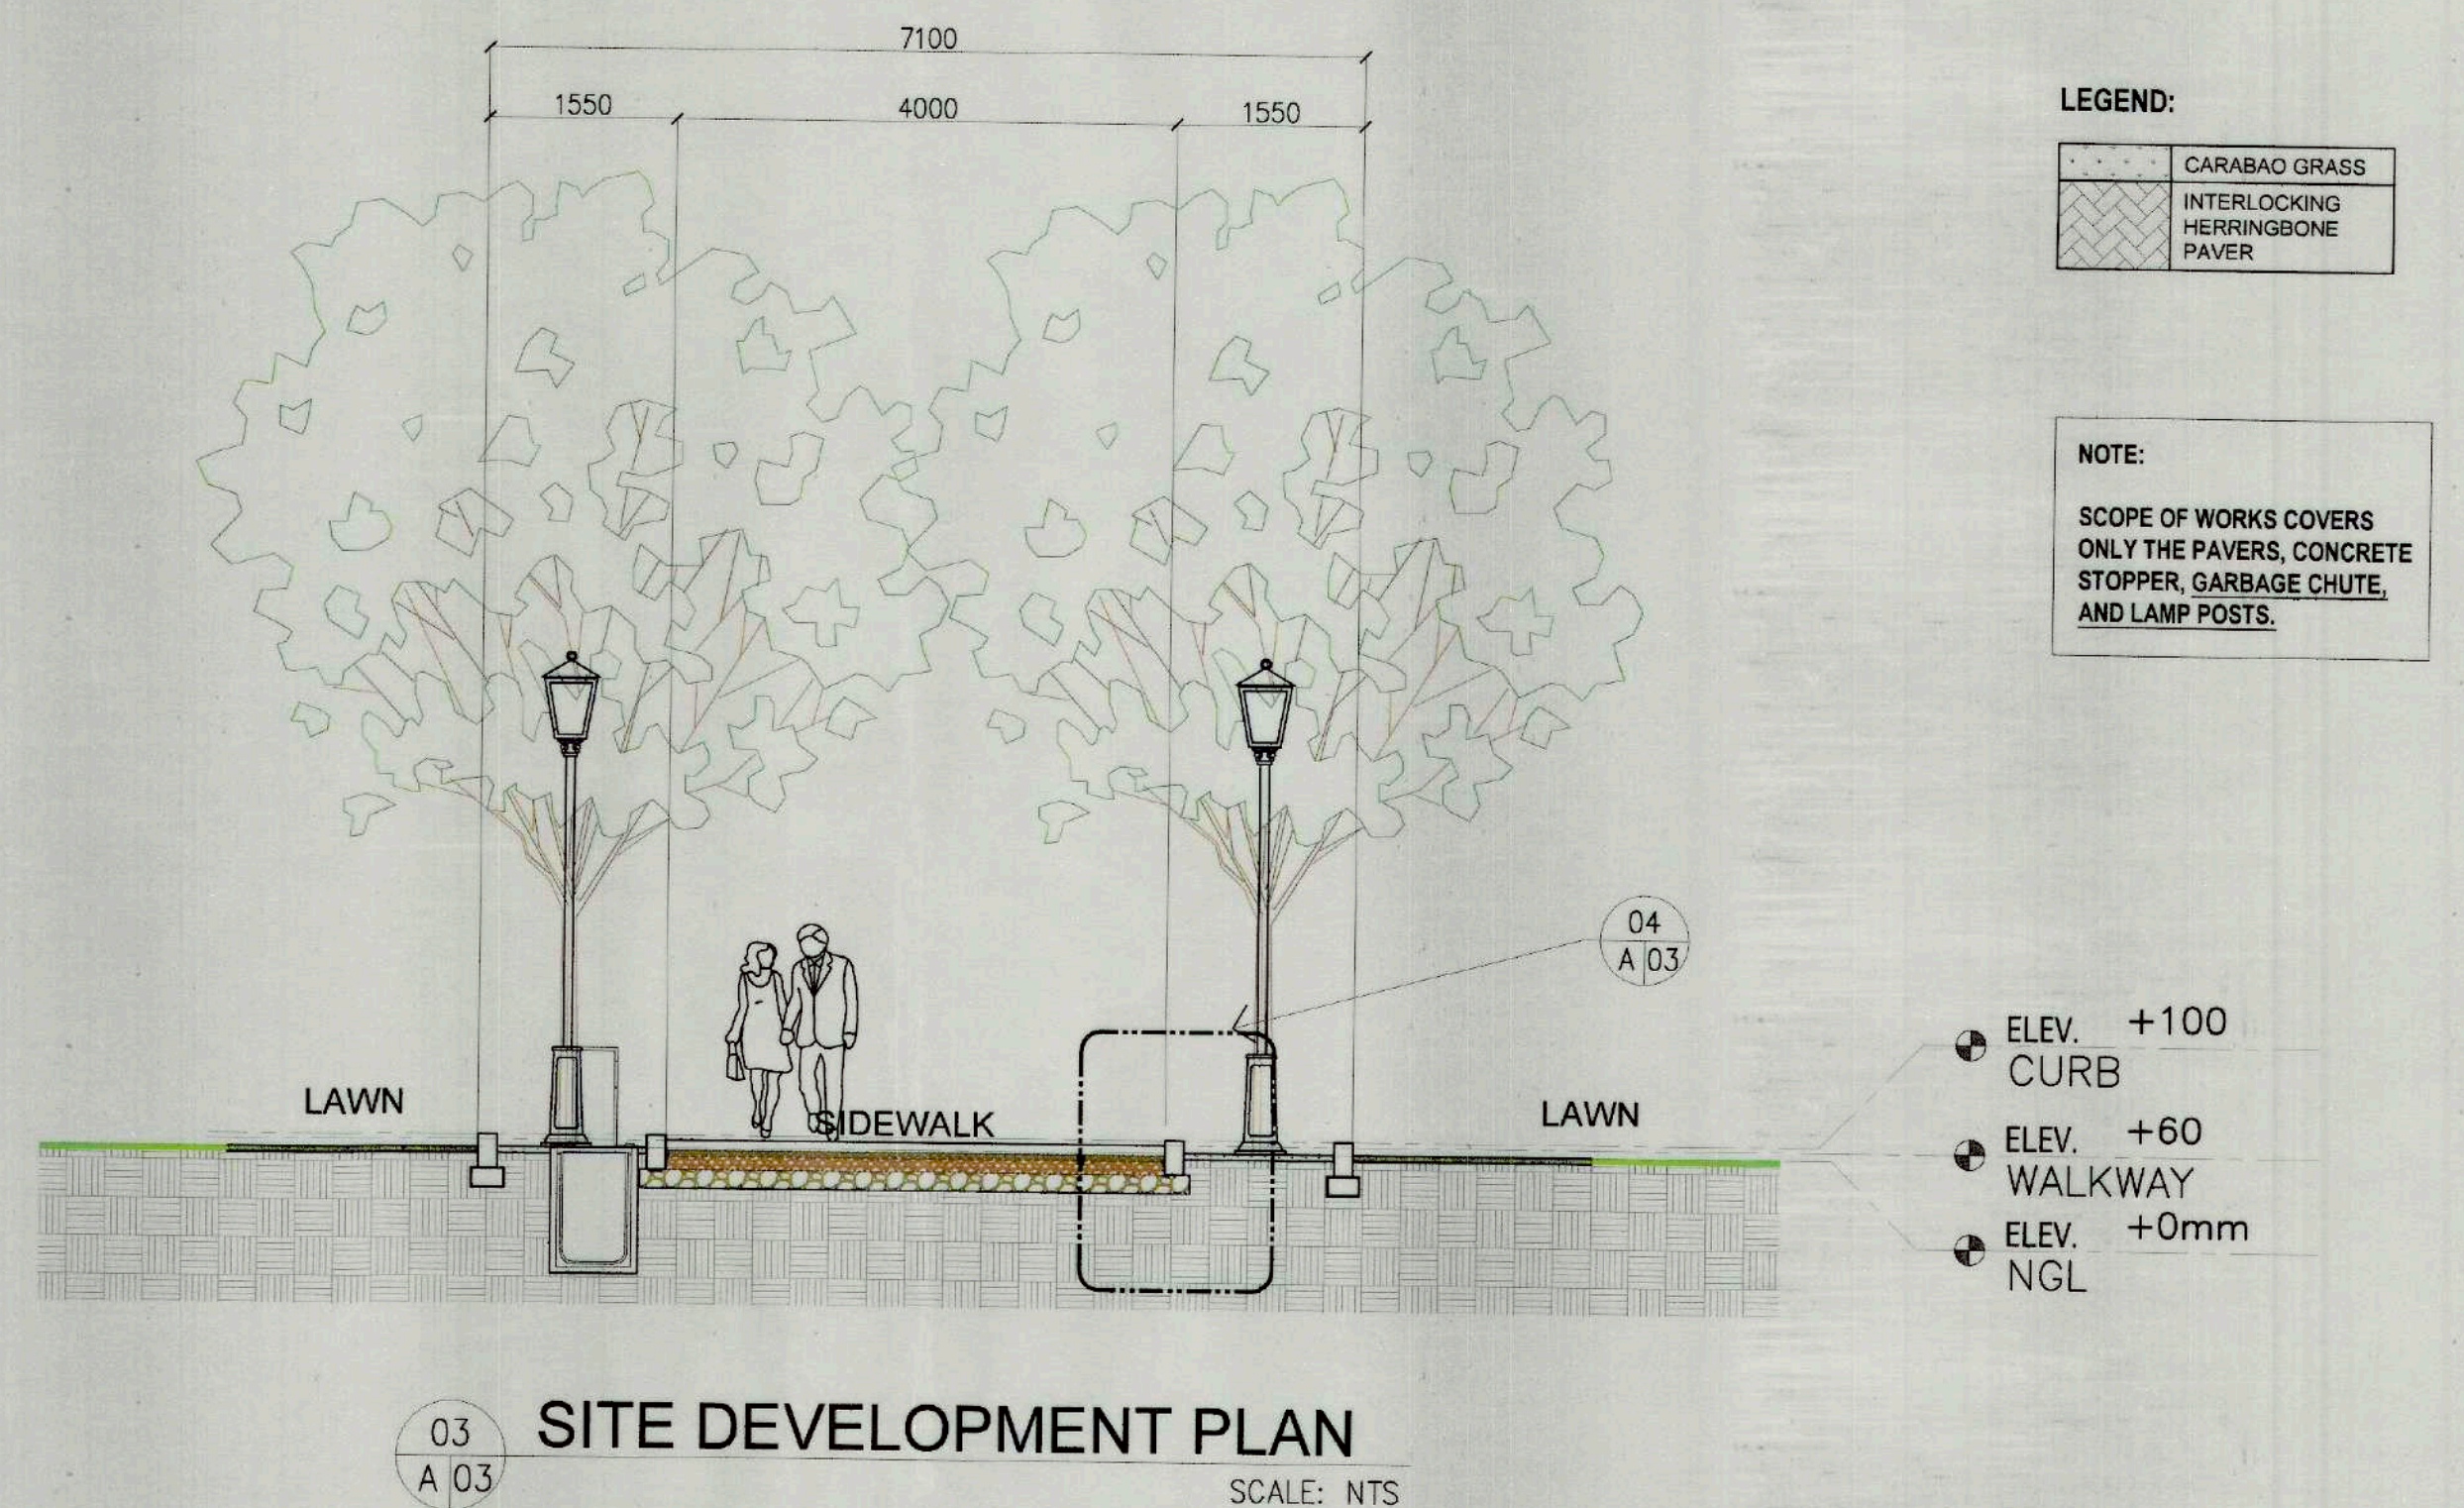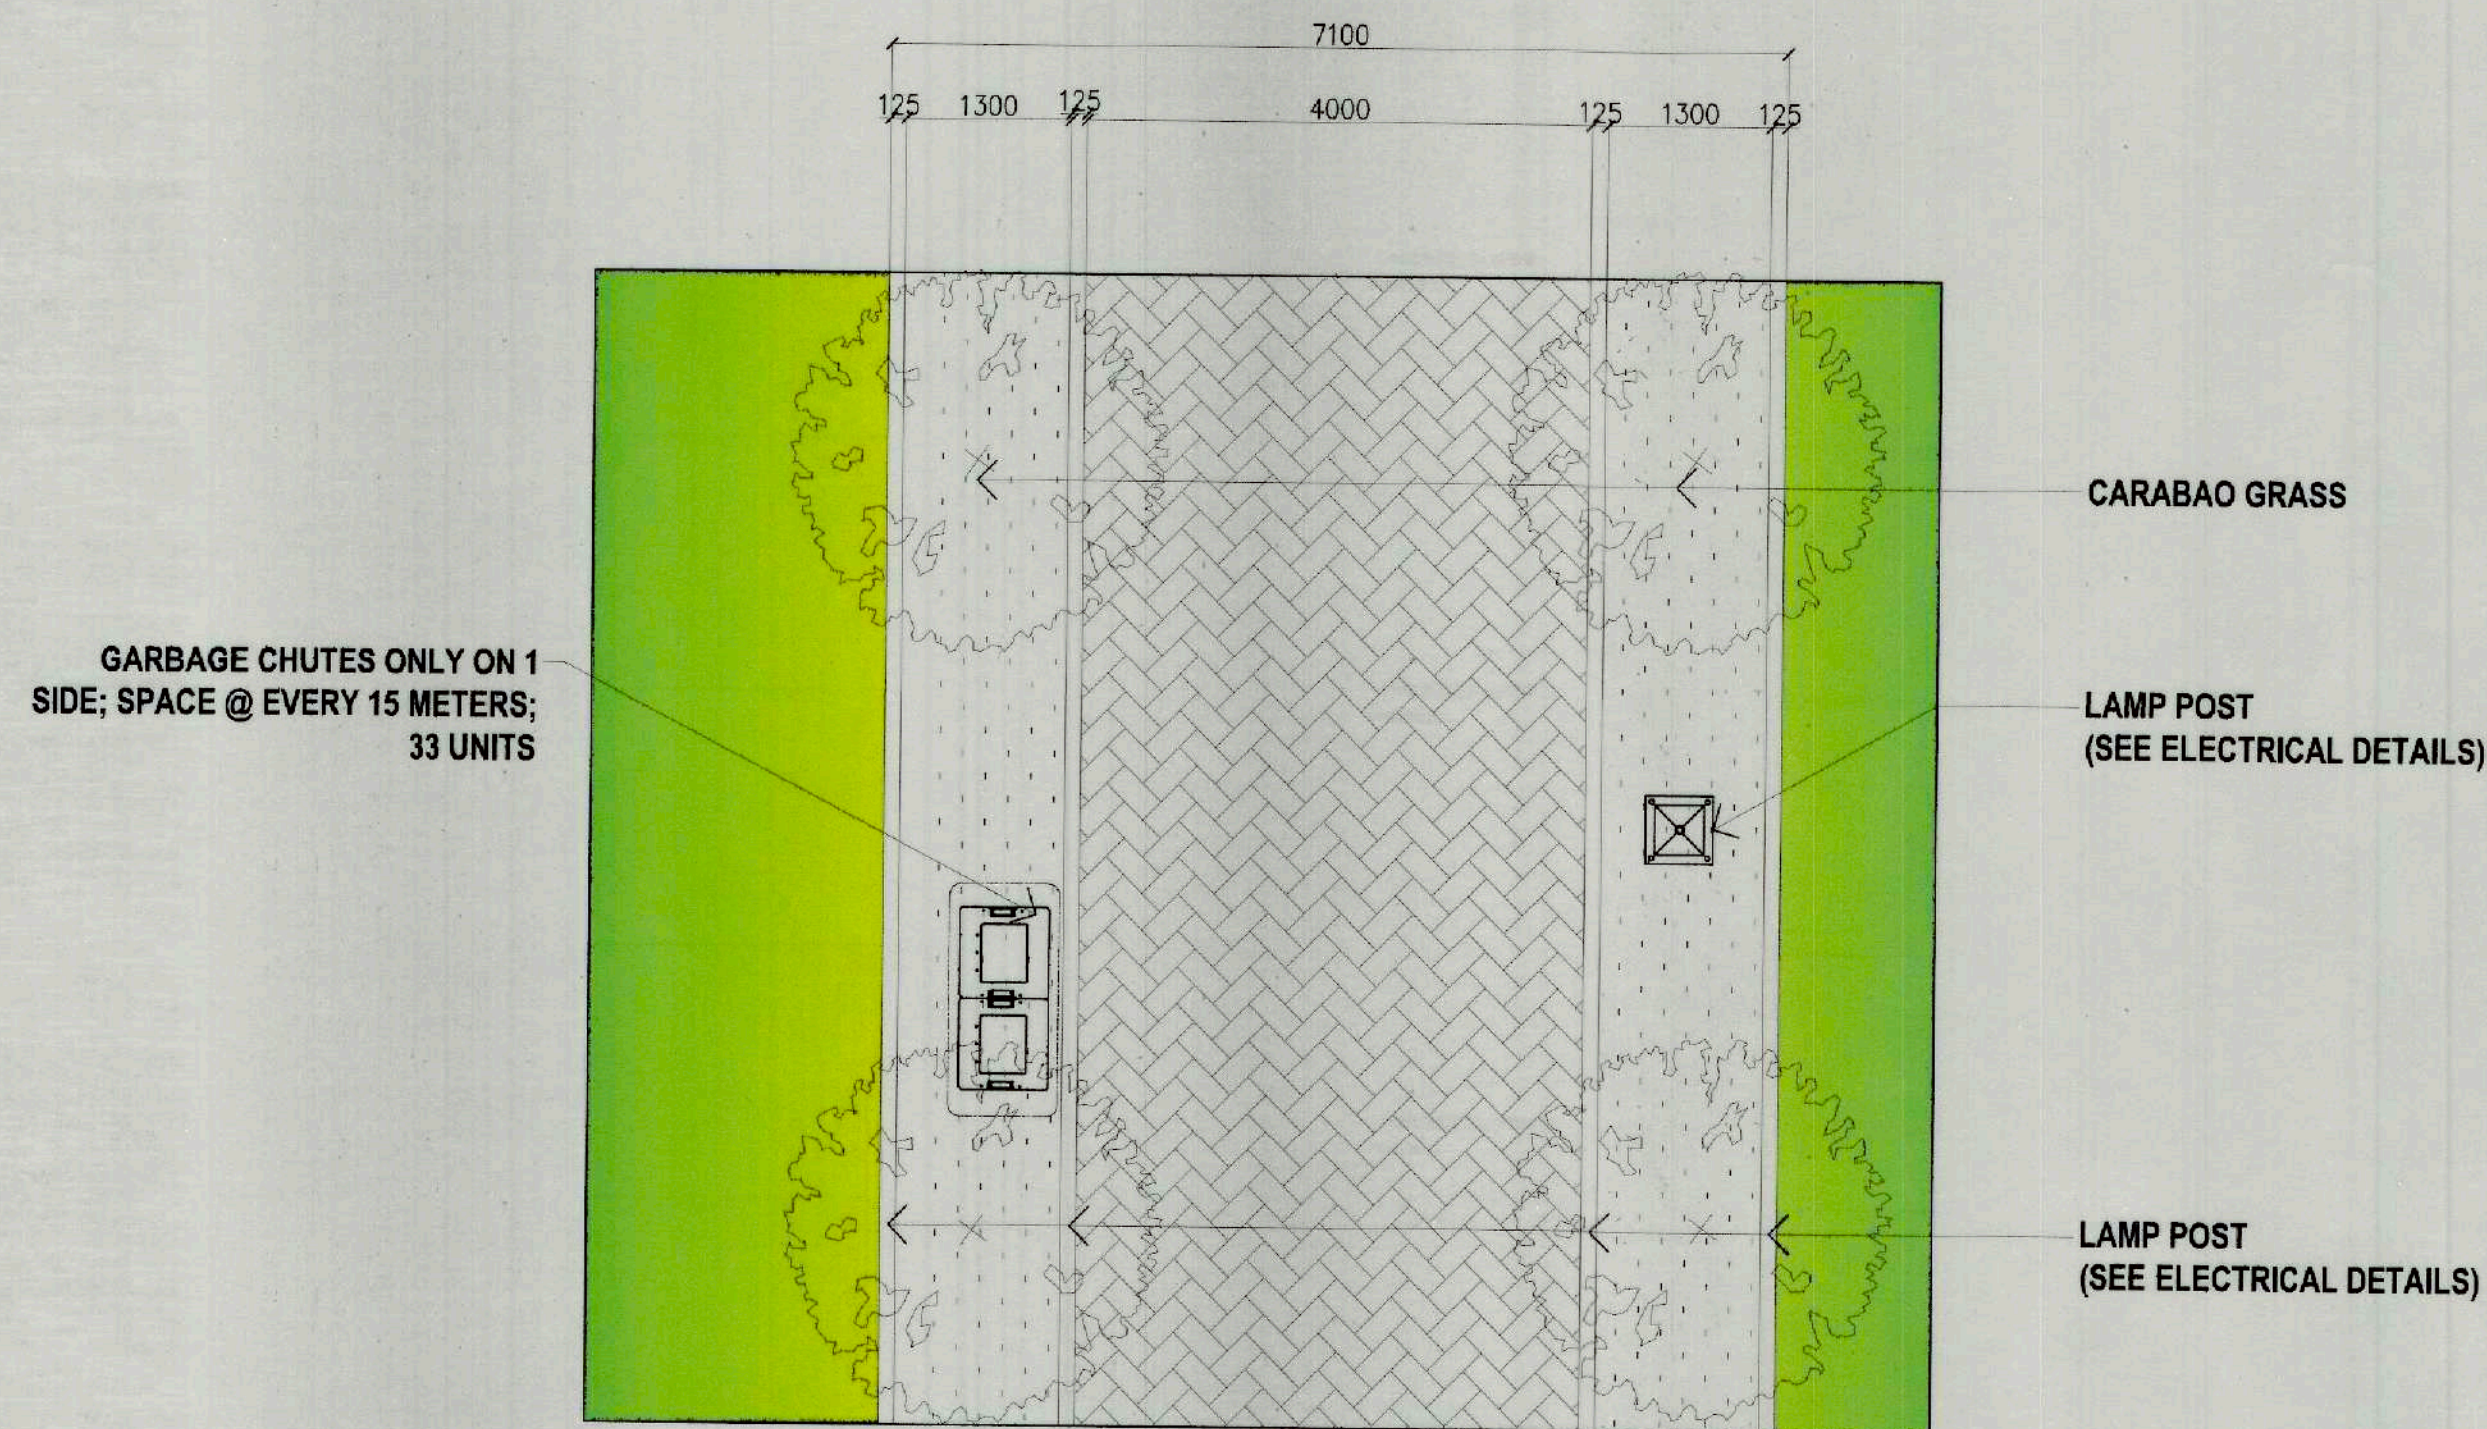


	PREPARED BY: AR. LANIE MAE F. VILLAREAL BUILDING ARCHITECT	REVIEWED AND CHECKED BY: AR. CLYDE ERIC C. VERGA OIC-CITY ARCHITECT OFFICE	RECOMMENDING APPROVAL: ENGR. IVAN C. CORTAZ, EMP CITY PLANNING & DEVELOPMENT COORDINATOR	 ATTY. JOSEPH DOMINIC S. FELIZARTA OIC-CITY ENGINEER'S OFFICE	 ENGR. MARIVIC L. REYES OIC-CENRO	APPROVED BY: BY THE AUTHORITY OF THE CITY MAYOR PER EXECUTIVE ORDER NO. 28 SERIES OF 2022, DATED JULY 1, 2022 ATTY. FRANCIS MARK H. LAYOG CITY ADMINISTRATOR	PROJECT TITLE: PANUNDO: A WAY OF LIFE, INHERITED PRESERVATION OF THE UNWAVERING LEGACY OF CULTURAL AND SUSTAINABLE TOURISM OF THE DAVAO CITY KADAYAWAN VILLAGE LOCATION: RAMON MAGSAYSAY AVE., BRGY. 32-D, POBLACION DISTRICT, DAVAO CITY, DAVAO DEL SUR	TIEZA TOURISM INFRASTRUCTURE AND ENTERPRISE ZONE AUTHORITY	PROJECT EVALUATION & PLANNING DEPARTMENT RADY E. ADAME MANAGER PROJECT PLANNING & DESIGN DIVISION	 JEFFREY L. MACALALAD MANAGER PROJECT EVALUATION & PLANNING DEPARTMENT	RECOMMENDING APPROVAL: GREGORY A. OLLER ASST. CHIEF OPERATING OFFICER ARCHITECTURAL & ENGINEERING SERVICES SECTOR	APPROVED BY: MARK T. LAPID CHIEF OPERATING OFFICER	REPUBLIC ACT 9266, ARTICLE IV, SEC. 33. Drawings and Specifications duly signed, stamped or sealed as instruments of service, are the intellectual property and documents of OFFICE THE CITY ARCHITECT, whether the subject for which they are made is executed or not. It shall be unlawful for any person without the written consent of the Architect or author of said documents to duplicate or make copies of said documents for use in repetition of and for other projects or buildings whether executed partly or in whole. (reaffirms the pertinent provisions of RA 8293 Intellectual Property Code).	SHEET NUMBER: A3 DATE RELEASED: FEB. 20, 2025
--	--	--	--	--	--	---	---	--	--	--	--	--	---	---

R11-25-02

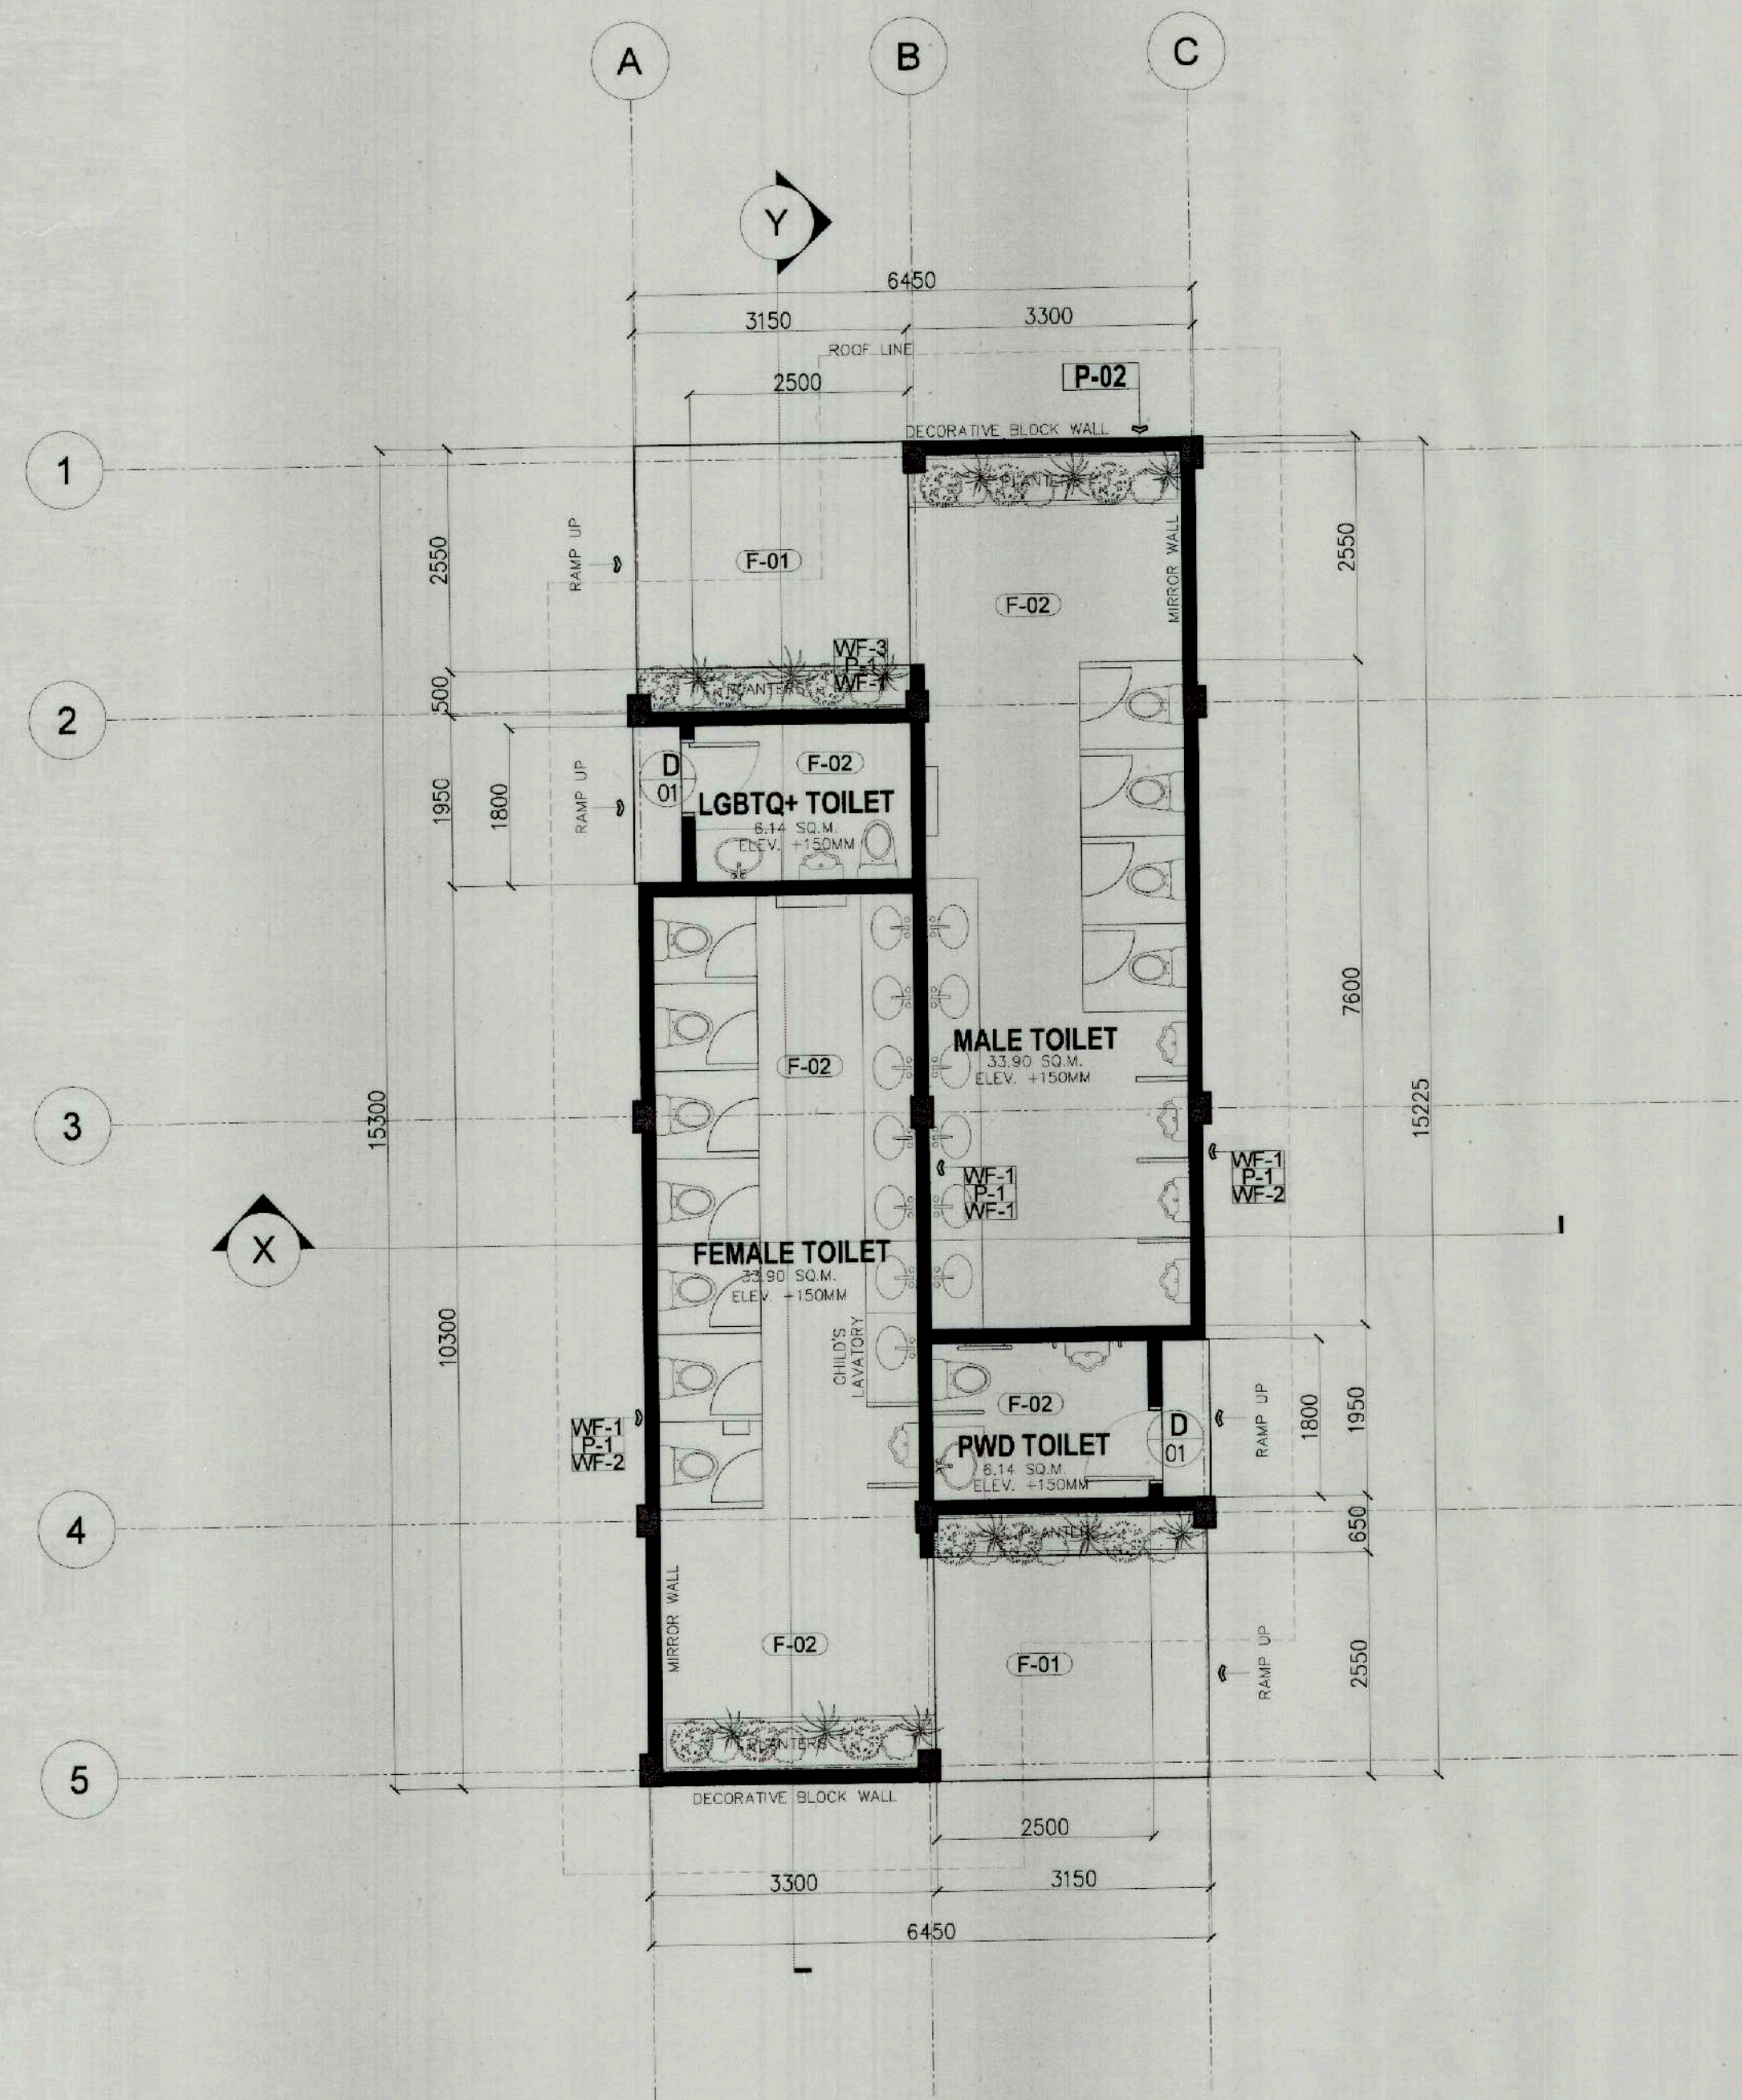

01
A 04
PUBLIC TOILET FLOOR PLAN
SCALE: 1:70

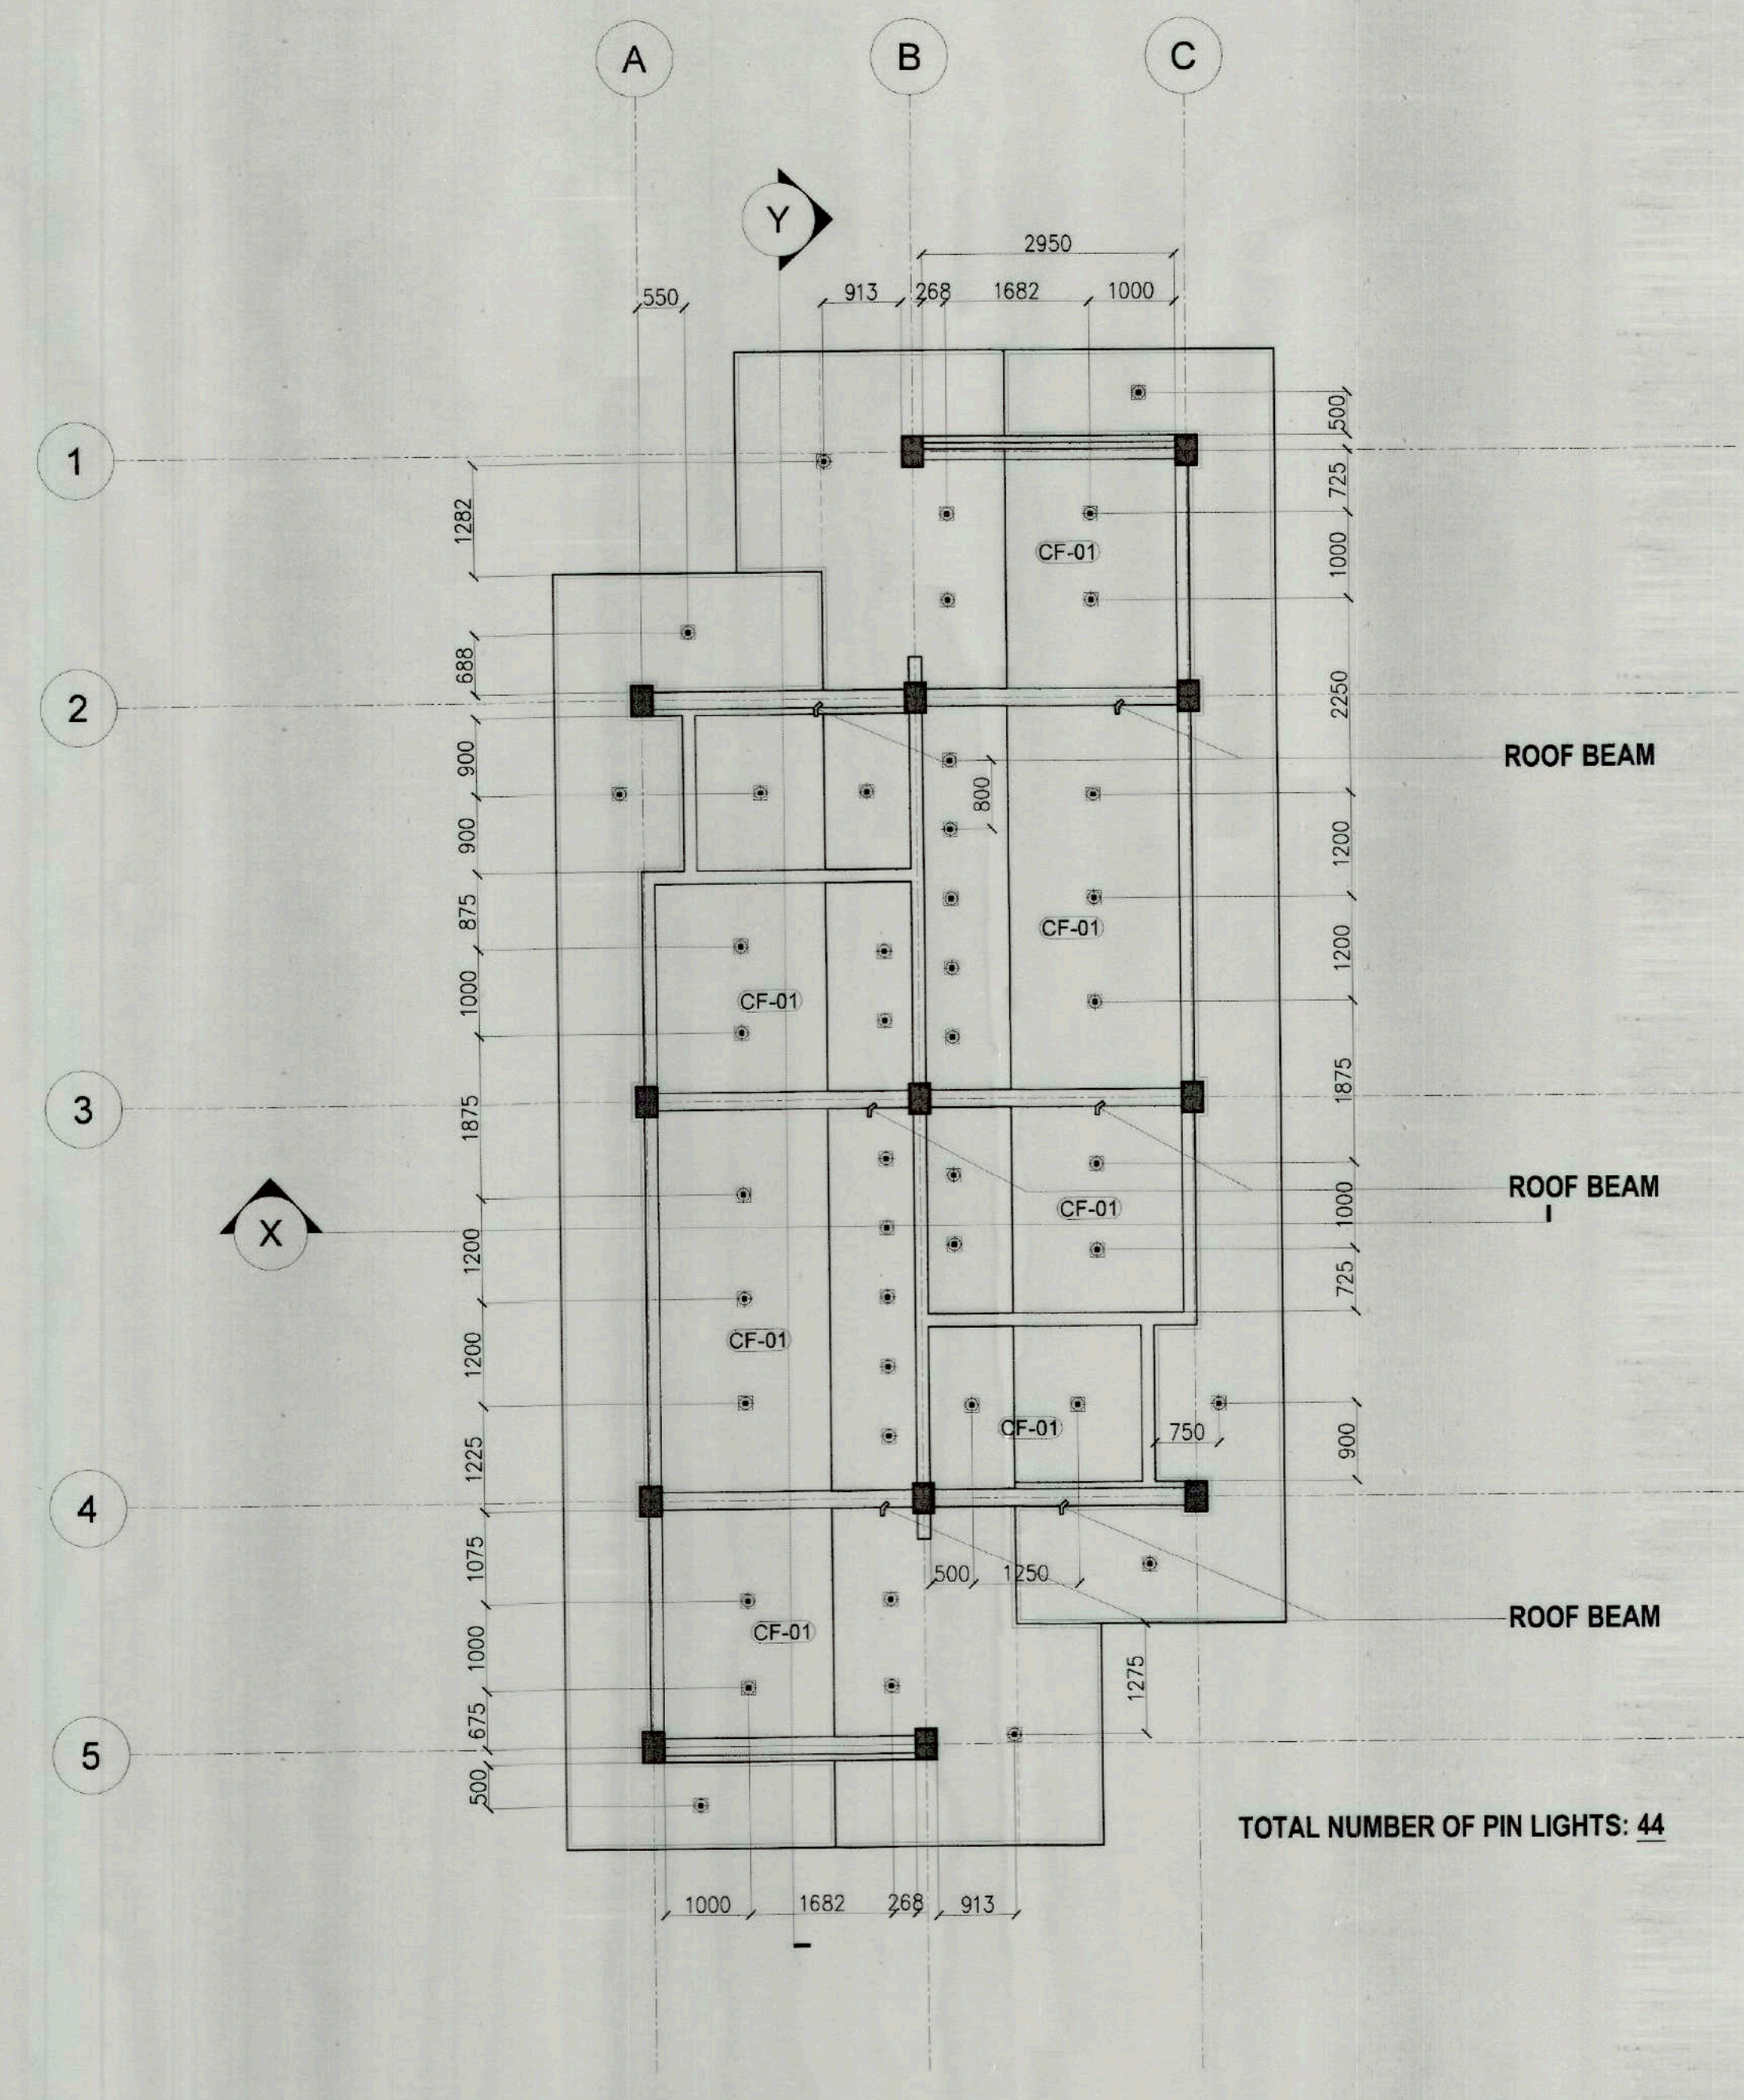


02
A 04
PUBLIC TOILET CEILING PLAN
SCALE: 1:70


SPECIFICATIONS	
FLOOR FINISHES	
(F-01)	BROOM FINISH CONCRETE FLOORING
(F-02)	60X60 CM NON-SLIP PORCELAIN FLOOR TILE, COLOR: GRAY
(F-03)	20X120 CM NON-SLIP PORCELAIN FLOOR TILE, FINISH: WOOD
(F-04)	30X60 CM NON-SLIP PORCELAIN FLOOR TILE, FINISH: GRAY
(F-05)	HERRINGBONE BRICK FLOORING
PARTITION	
(P-01)	4" THK CONCRETE HOLLOW BLOCKS
(P-02)	4" THK DECORAIVE CONCRETE HOLLOW BLOCKS
(P-03)	12MM THK SAFETY GLASS WITH MULLIONS
WALL FINISH	
(WF-01)	30X60 CM PORCELAIN WALL TILE, COLOR: GRAY
(WF-02)	LIMEWASH FINISH WALL
(WF-03)	FACING BRICK WALL CLADDING
(WF-04)	PRE-PAINTED LATEX WALL
CEILING FINISH	
(CF-01)	PVC DECORATIVE PANEL
ROOFING FINISH	
(RF-01)	0.5MM THK LONG SPAN RIB-TYPE ROOFING
LIGHTING FIXTURES	
(L)	LED PIN LIGHT
FLOOR PLAN TAGS	
(D 01)	DOOR TAG
(W 01)	WINDOW TAG
FLOOR AREAS	
PUBLIC TOILET	
FEMALE TOILET:	33.90 SQ.M.
MALE TOILET:	33.90 SQ.M.
LGBTQ TOILET:	6.15 SQ.M.
PWD TOILET:	6.15 SQ.M.
TOTAL FLOOR AREA:	80.10 SQ.M.
ADMINISTRATIVE BUILDING	
RECEPTION AREA:	10.82 SQ.M.
WAITING AREA:	16.45 SQ.M.
CONFERENCE ROOM:	18.00 SQ.M.
TOILET:	9.24 SQ.M.
CORRIDOR:	73.44 SQ.M.
RAMP:	26.25 SQ.M.
STAIR:	18.72 SQ.M.
TOTAL FLOOR AREA:	172.92 SQ.M.

	PREPARED BY: AR. LANIE MAE F. VILLAREAL BUILDING ARCHITECT	REVIEWED AND CHECKED BY: AR. CLYDE ERIC C. VERGA CIVIL ARCHITECT OFFICE	RECOMMENDING APPROVAL: ENGR. IVAN C. CORTES, ENP CITY PLANNING & DEVELOPMENT COORDINATOR	APPROVED BY: ATTY. JOSEPH DOMINIC S. FELIZARTA CITY ENGINEER'S OFFICE	APPROVED BY: ENGR. MARIVIC L. REYES CIVIL ENGINEER	APPROVED BY: ATTY. FRANCIS MARK H. LAYOG CITY ADMINISTRATOR	PROJECT TITLE: PANUNOD: A WAY OF LIFE, INHERITED PRESERVATION OF THE UNWAVERING LEGACY OF CULTURAL AND SUSTAINABLE TOURISM OF THE DAVAO CITY KADAYAWAN VILLAGE LOCATION: RAMON MAGSAYSAY AVE., BRGY. 32-D, POBLACION DISTRICT, DAVAO CITY, DAVAO DEL SUR		PROJECT EVALUATION & PLANNING DEPARTMENT RADY E. ADAME MANAGER PROJECT PLANNING & DESIGN DIVISION	 JEFFREY L. MACALALAD MANAGER PROJECT EVALUATION & PLANNING DEPARTMENT	RECOMMENDING APPROVAL: GREGORY A. OLLER ASST. CHIEF OPERATING OFFICER ARCHITECTURAL & ENGINEERING SERVICES SECTOR	APPROVED BY: MARK T. LAPID CHIEF OPERATING OFFICER	Drawings and Specifications duly signed, stamped or sealed as instruments of service, are the intellectual property and documents of OFFICE THE CITY ARCHITECT, whether the subject for which they are made is executed or not. It shall be unlawful for any person without the written consent of the Architect or author of said documents to duplicate or make copies of said documents for use in repetition of and for other projects or buildings whether executed partly or in whole. (reaffirms the pertinent provisions of RA 8293 Intellectual Property Code).	SHEET NUMBER: A4 DATE RELEASED: FEB. 20, 2025
--	--	---	--	---	--	---	---	--	--	--	--	--	--	---


R11-25-02

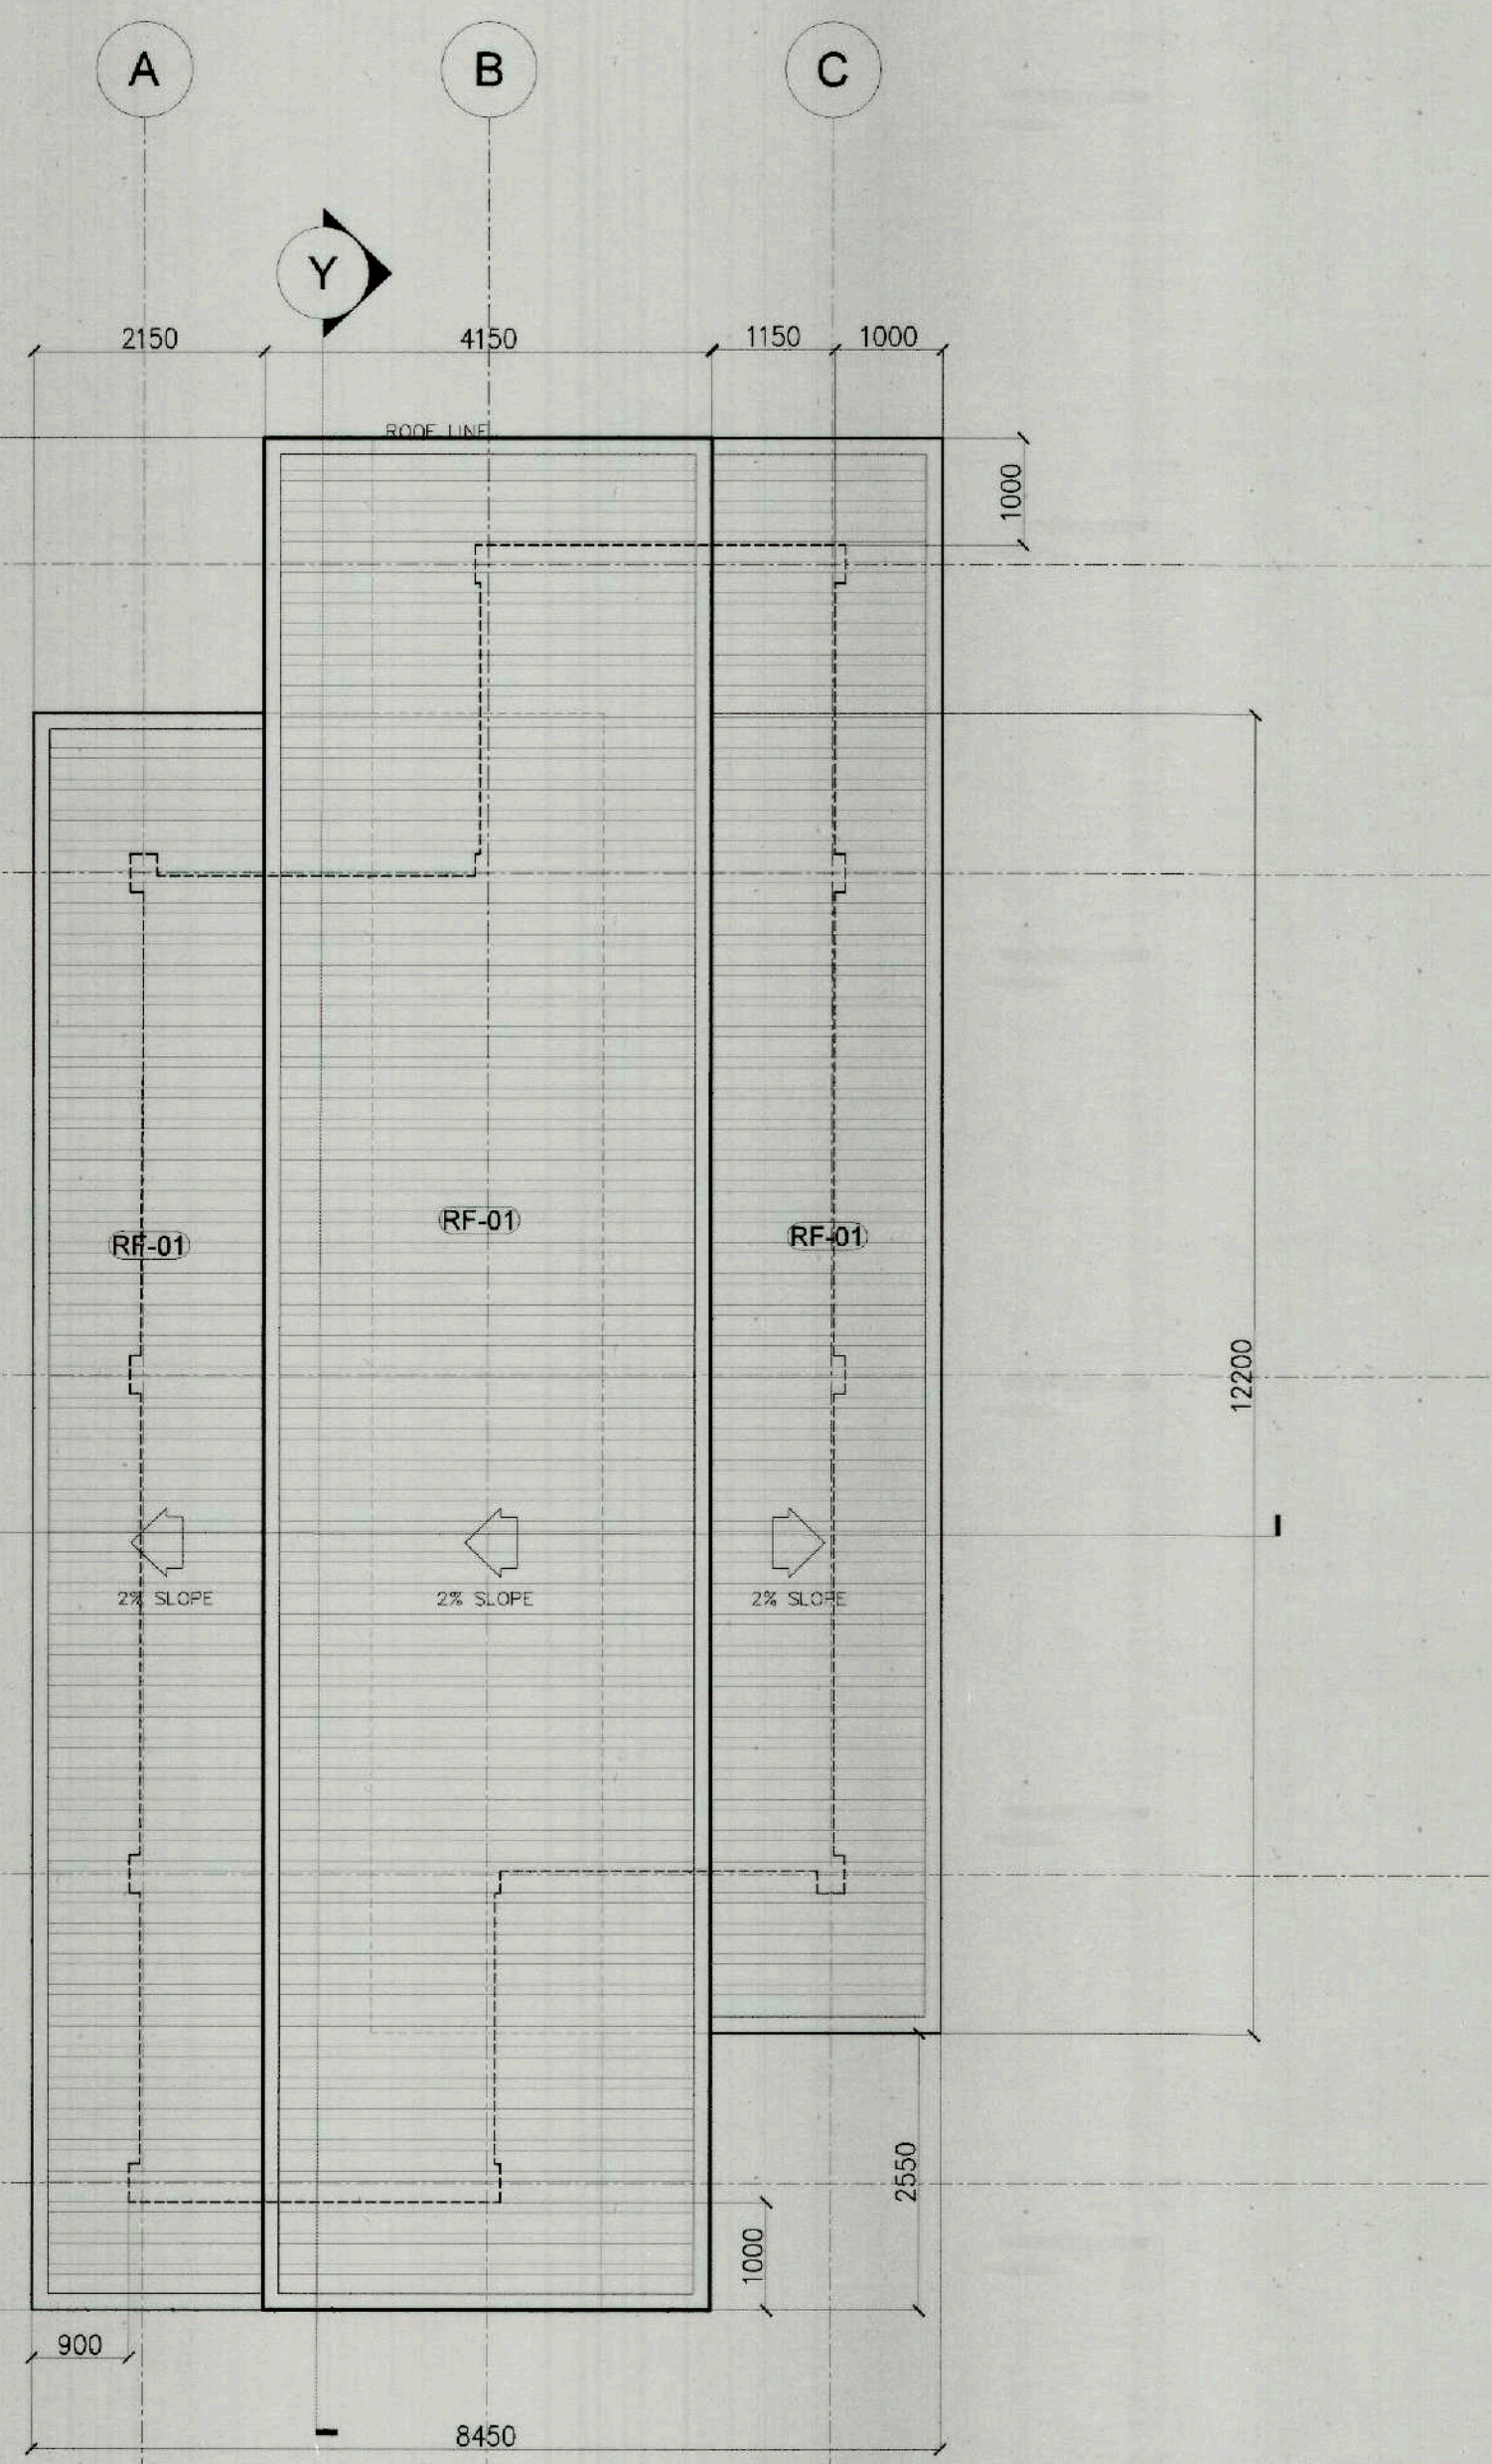

01
A 05
PUBLIC TOILET ROOF PLAN
SCALE: 1:70

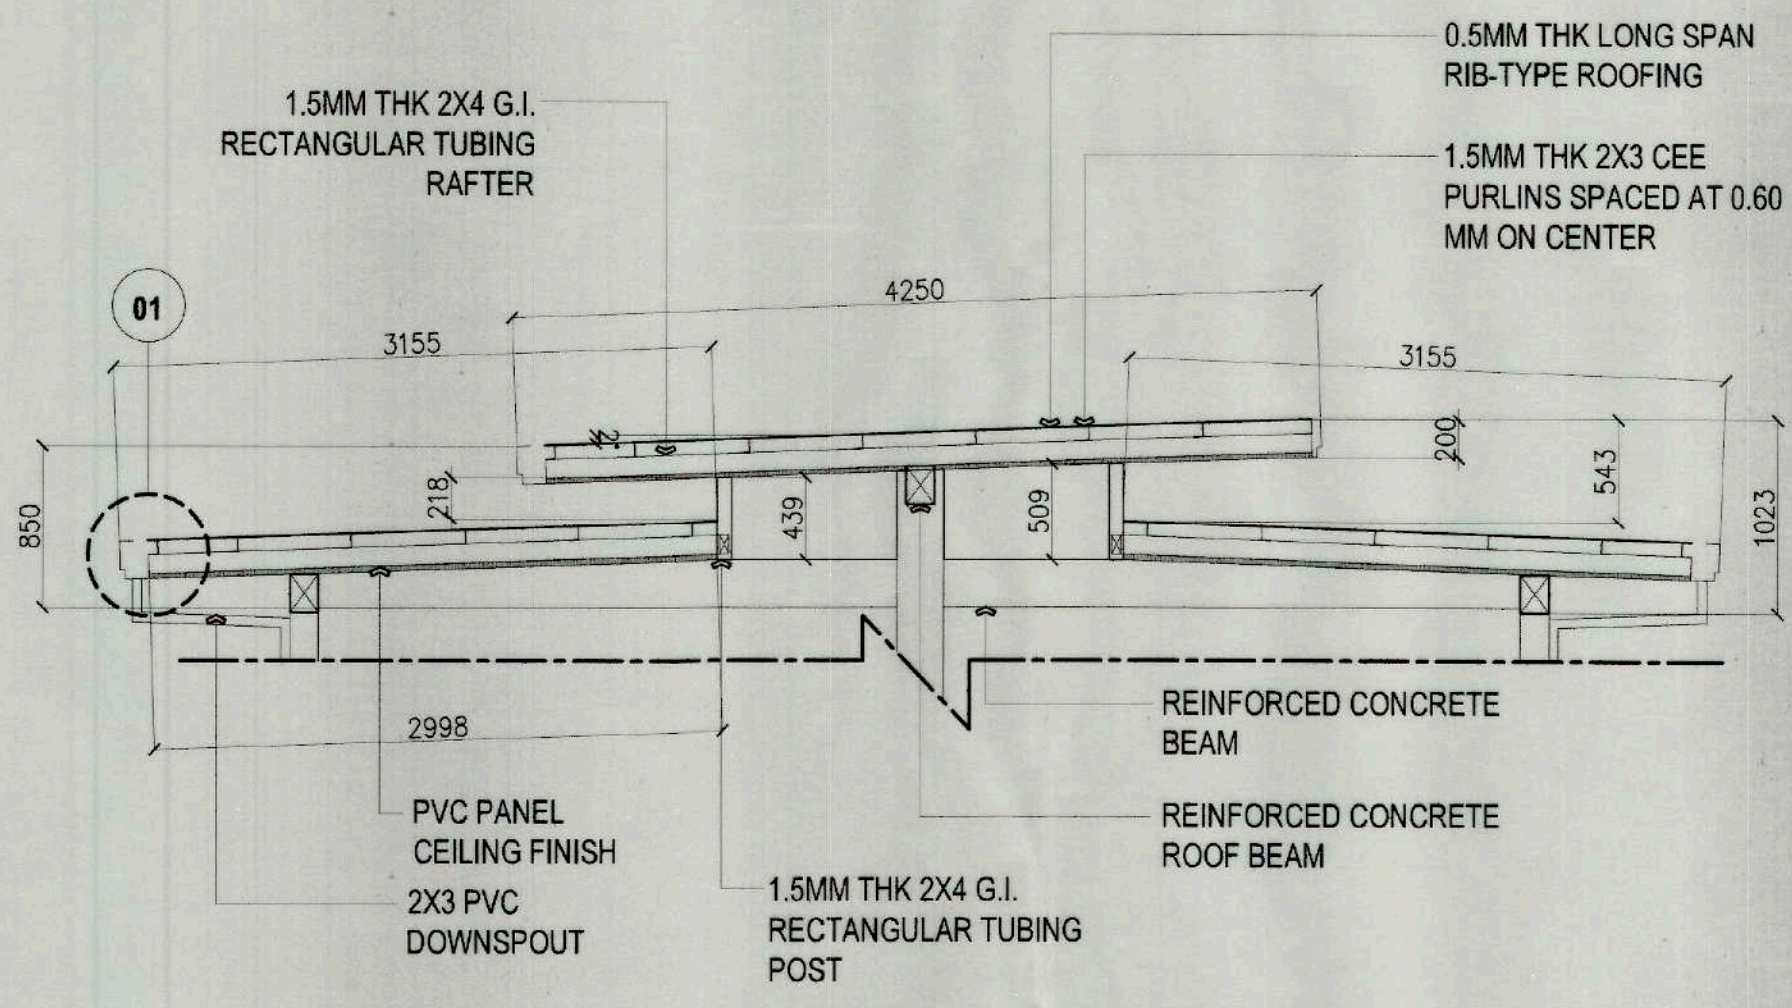

02
A 05
TRUSS DETAIL
SCALE: 1:40




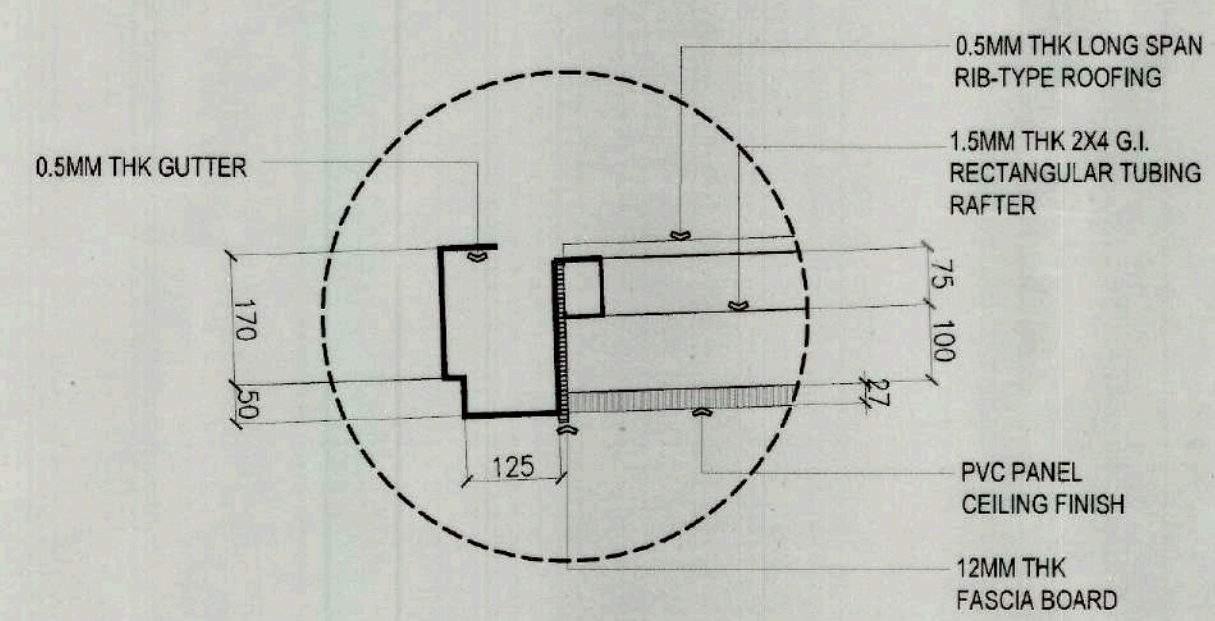


03
A 05
DETAIL "01"
SCALE: 1:10

SPECIFICATIONS	
FLOOR FINISHES	
(F-01)	BROOM FINISH CONCRETE FLOORING
(F-02)	60X60 CM NON-SLIP PORCELAIN FLOOR TILE. COLOR: GRAY
(F-03)	20X120 CM NON-SLIP PORCELAIN FLOOR TILE. FINISH: WOOD
(F-04)	30X60 CM NON-SLIP PORCELAIN FLOOR TILE. FINISH: GRAY
(F-05)	HERRINGBONE BRICK FLOORING
PARTITION	
P-01	4" THK CONCRETE HOLLOW BLOCKS
P-02	4" THK DECORAIVE CONCRETE HOLLOW BLOCKS
P-03	12MM THK SAFETY GLASS WITH MULLIONS
WALL FINISH	
WF-01	30X60 CM PORCELAIN WALL TILE. COLOR: GRAY
WF-02	LIMEWASH FINISH WALL
WF-03	FACING BRICK WALL CLADDING
WF-04	PRE-PAINTED LATEX WALL
CEILING FINISH	
CF-01	PVC DECORATIVE PANEL
ROOFING FINISH	
RF-01	0.5MM THK LONG SPAN RIB-TYPE ROOFING
LIGHTING FIXTURES	
(L-01)	LED PIN LIGHT
FLOOR PLAN TAGS	
(D 01)	DOOR TAG
(W 01)	WINDOW TAG
FLOOR AREAS	
PUBLIC TOILET	
FEMALE TOILET:	33.90 SQ.M.
MALE TOILET:	33.90 SQ.M.
LGBTQ TOILET:	6.15 SQ.M.
PWD TOILET:	6.15 SQ.M.
TOTAL FLOOR AREA:	80.10 SQ.M.
ADMINISTRATIVE BUILDING	
RECEPTION AREA:	10.82 SQ.M.
WAITING AREA:	16.45 SQ.M.
CONFERENCE ROOM:	18.00 SQ.M.
TOILET:	9.24 SQ.M.
CORRIDOR:	73.44 SQ.M.
RAMP:	26.25 SQ.M.
STAIR:	18.72 SQ.M.
TOTAL FLOOR AREA:	172.92 SQ.M.

	PREPARED BY:	REVIEWED AND CHECKED BY:	RECOMMENDING APPROVAL:	APPROVED BY:	PROJECT TITLE:		PROJECT EVALUATION & PLANNING DEPARTMENT	RECOMMENDING APPROVAL:	APPROVED BY:	REPUBLIC ACT 9266, ARTICLE IV, SEC. 33.	SHEET NUMBER:
	AR. LAMIE MAE F. VILLAREAL BUILDING ARCHITECT	AR. CLYDE ERIC C. VERGA CITY ARCHITECT OFFICE	ENGR. IVAN C. CORTEZ, ENP CITY PLANNING & DEVELOPMENT COORDINATOR	ATTY. JOSEPH DOMINIC S. FELIZARTA CITY ENGINEER'S OFFICE	ENGR. NARIVIC L. REYES CIC-CENRO		ATTY. FRANCIS MARK H. LAYOG CITY ADMINISTRATOR	PANUNOD: A WAY OF LIFE, INHERITED PRESERVATION OF THE UNWAVERING LEGACY OF CULTURAL AND SUSTAINABLE TOURISM OF THE DAVAO CITY KADAYAWAN VILLAGE	PROJECT PLANNING & DESIGN DIVISION	PROJECT EVALUATION & PLANNING DEPARTMENT	SERVICES SECTOR
					RAMON MAGSAYSAY AVE., BRGY. 32-D, POBLACION DISTRICT, DAVAO CITY, DAVAO DEL SUR					Drawings and Specifications duly signed, stamped or sealed as instruments of service, are the intellectual property and documents of OFFICE THE CITY ARCHITECT, whether the subject for which they are made is executed or not. It shall be unlawful for any person without the written consent of the Architect or author of said documents to duplicate or make copies of said documents for use in repetition of and for other projects or buildings whether executed partly or in whole. (reaffirms the pertinent provisions of RA 8293 Intellectual Property Code).	A5
											FEB. 20, 2025

R11-25-02

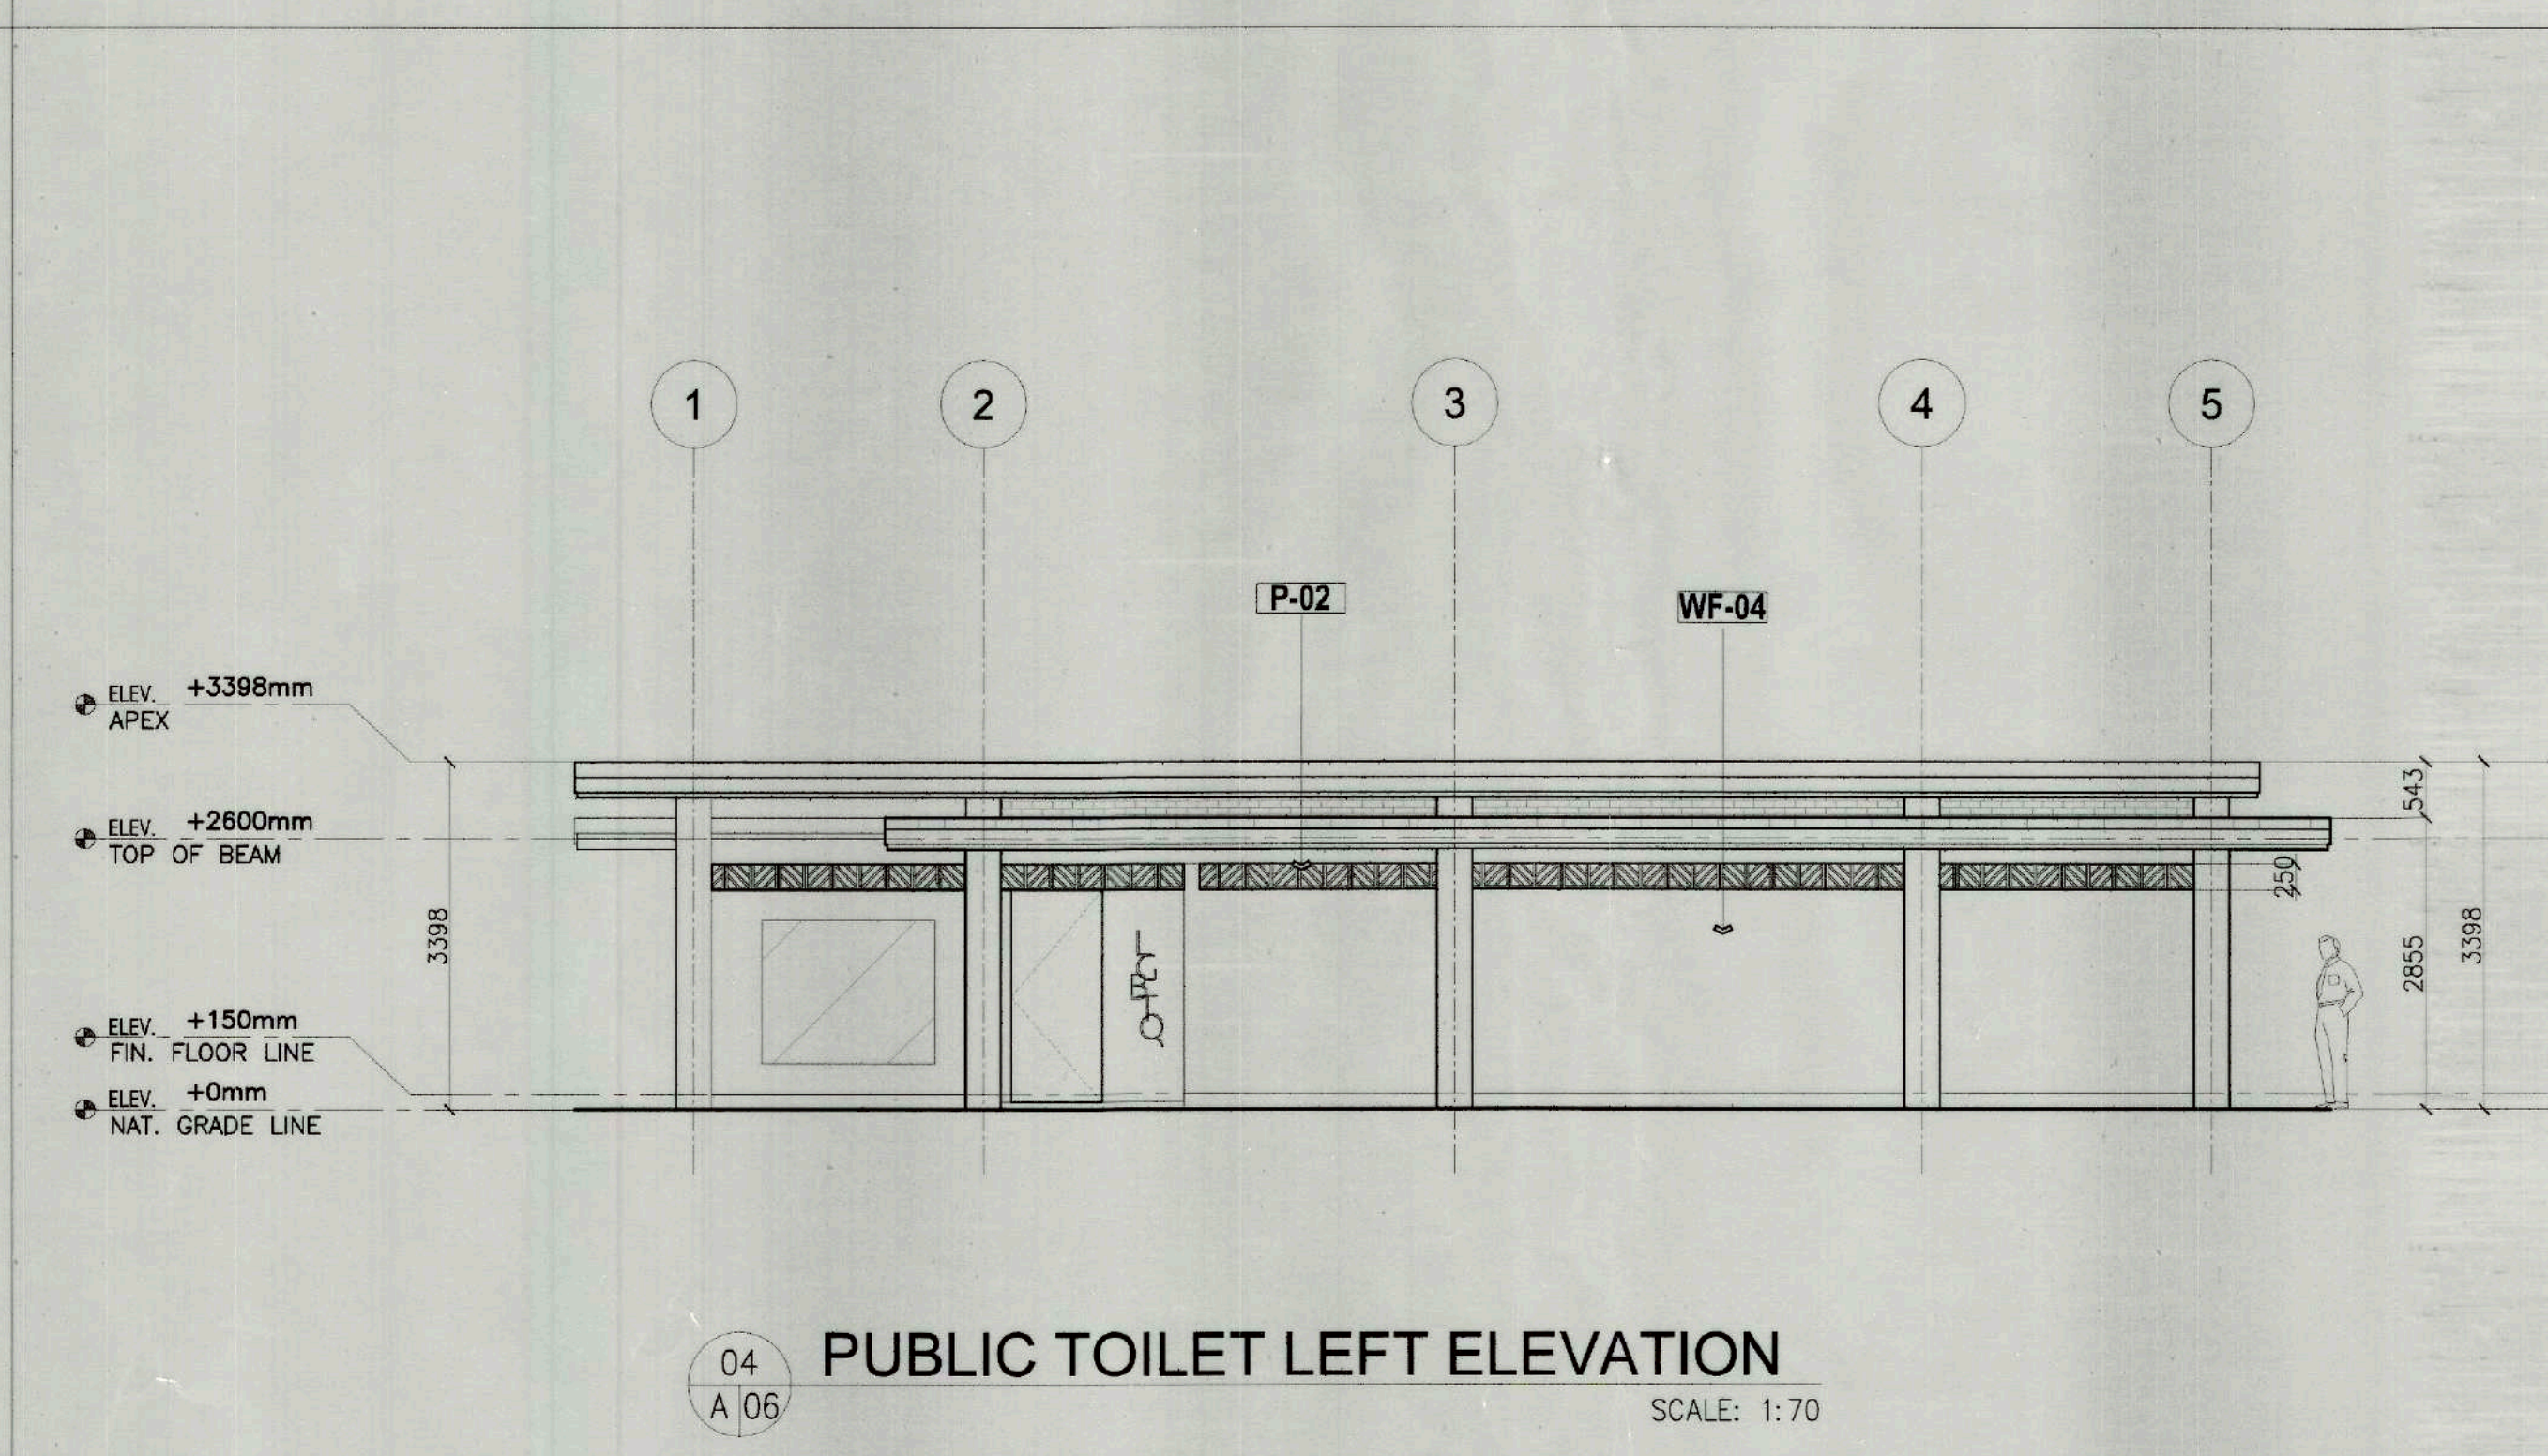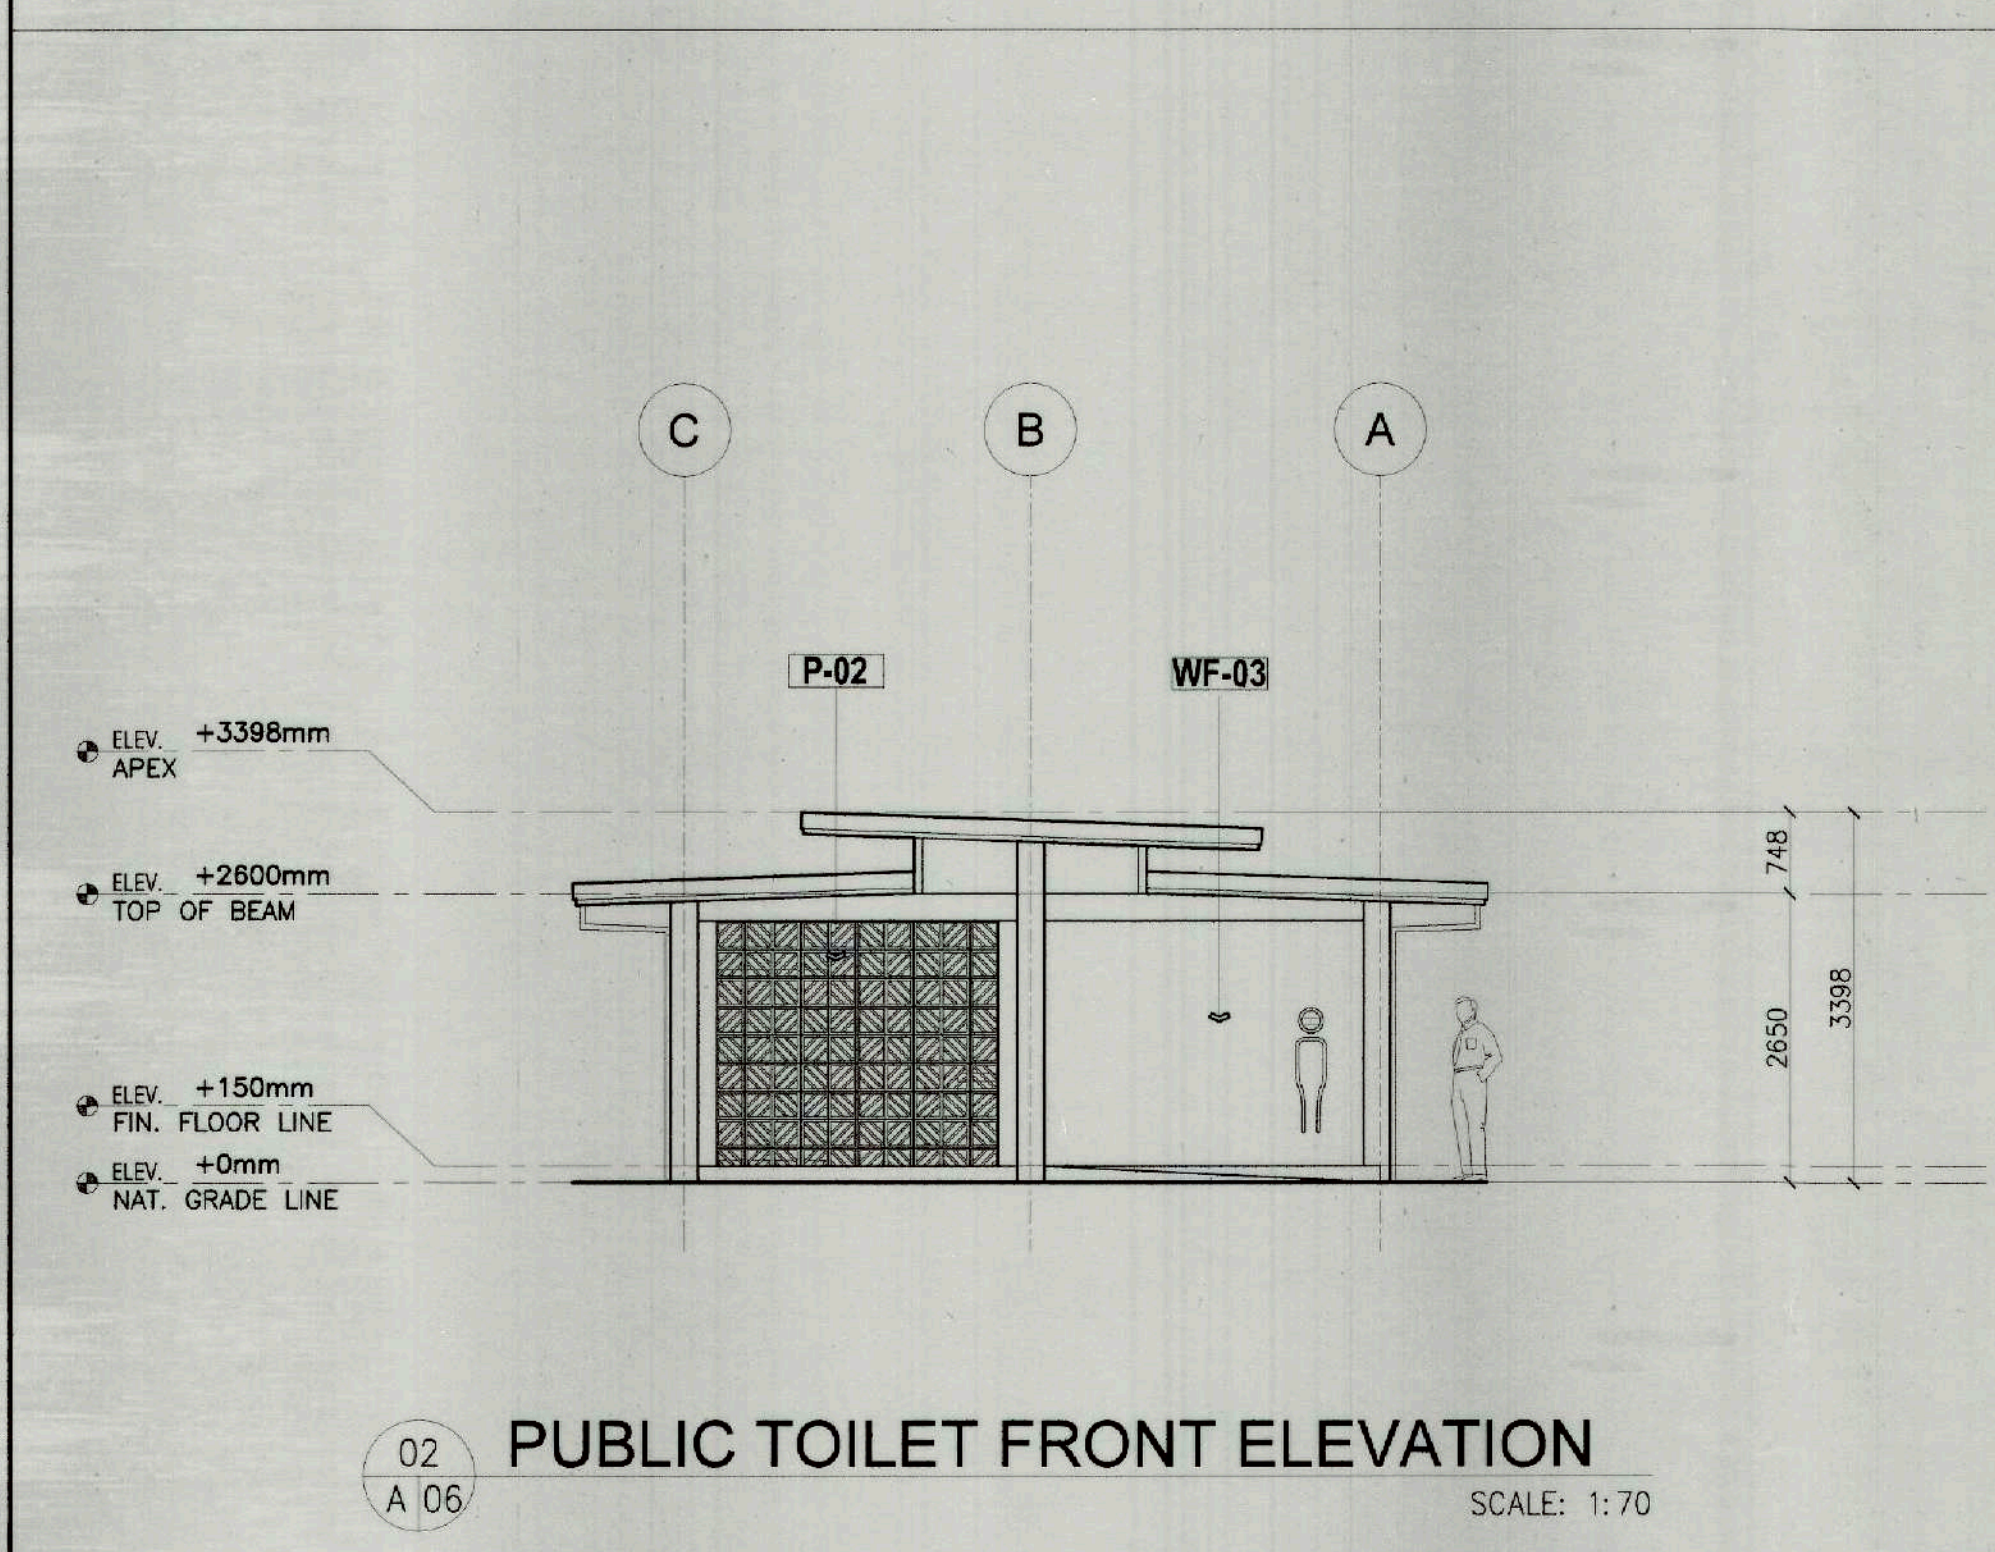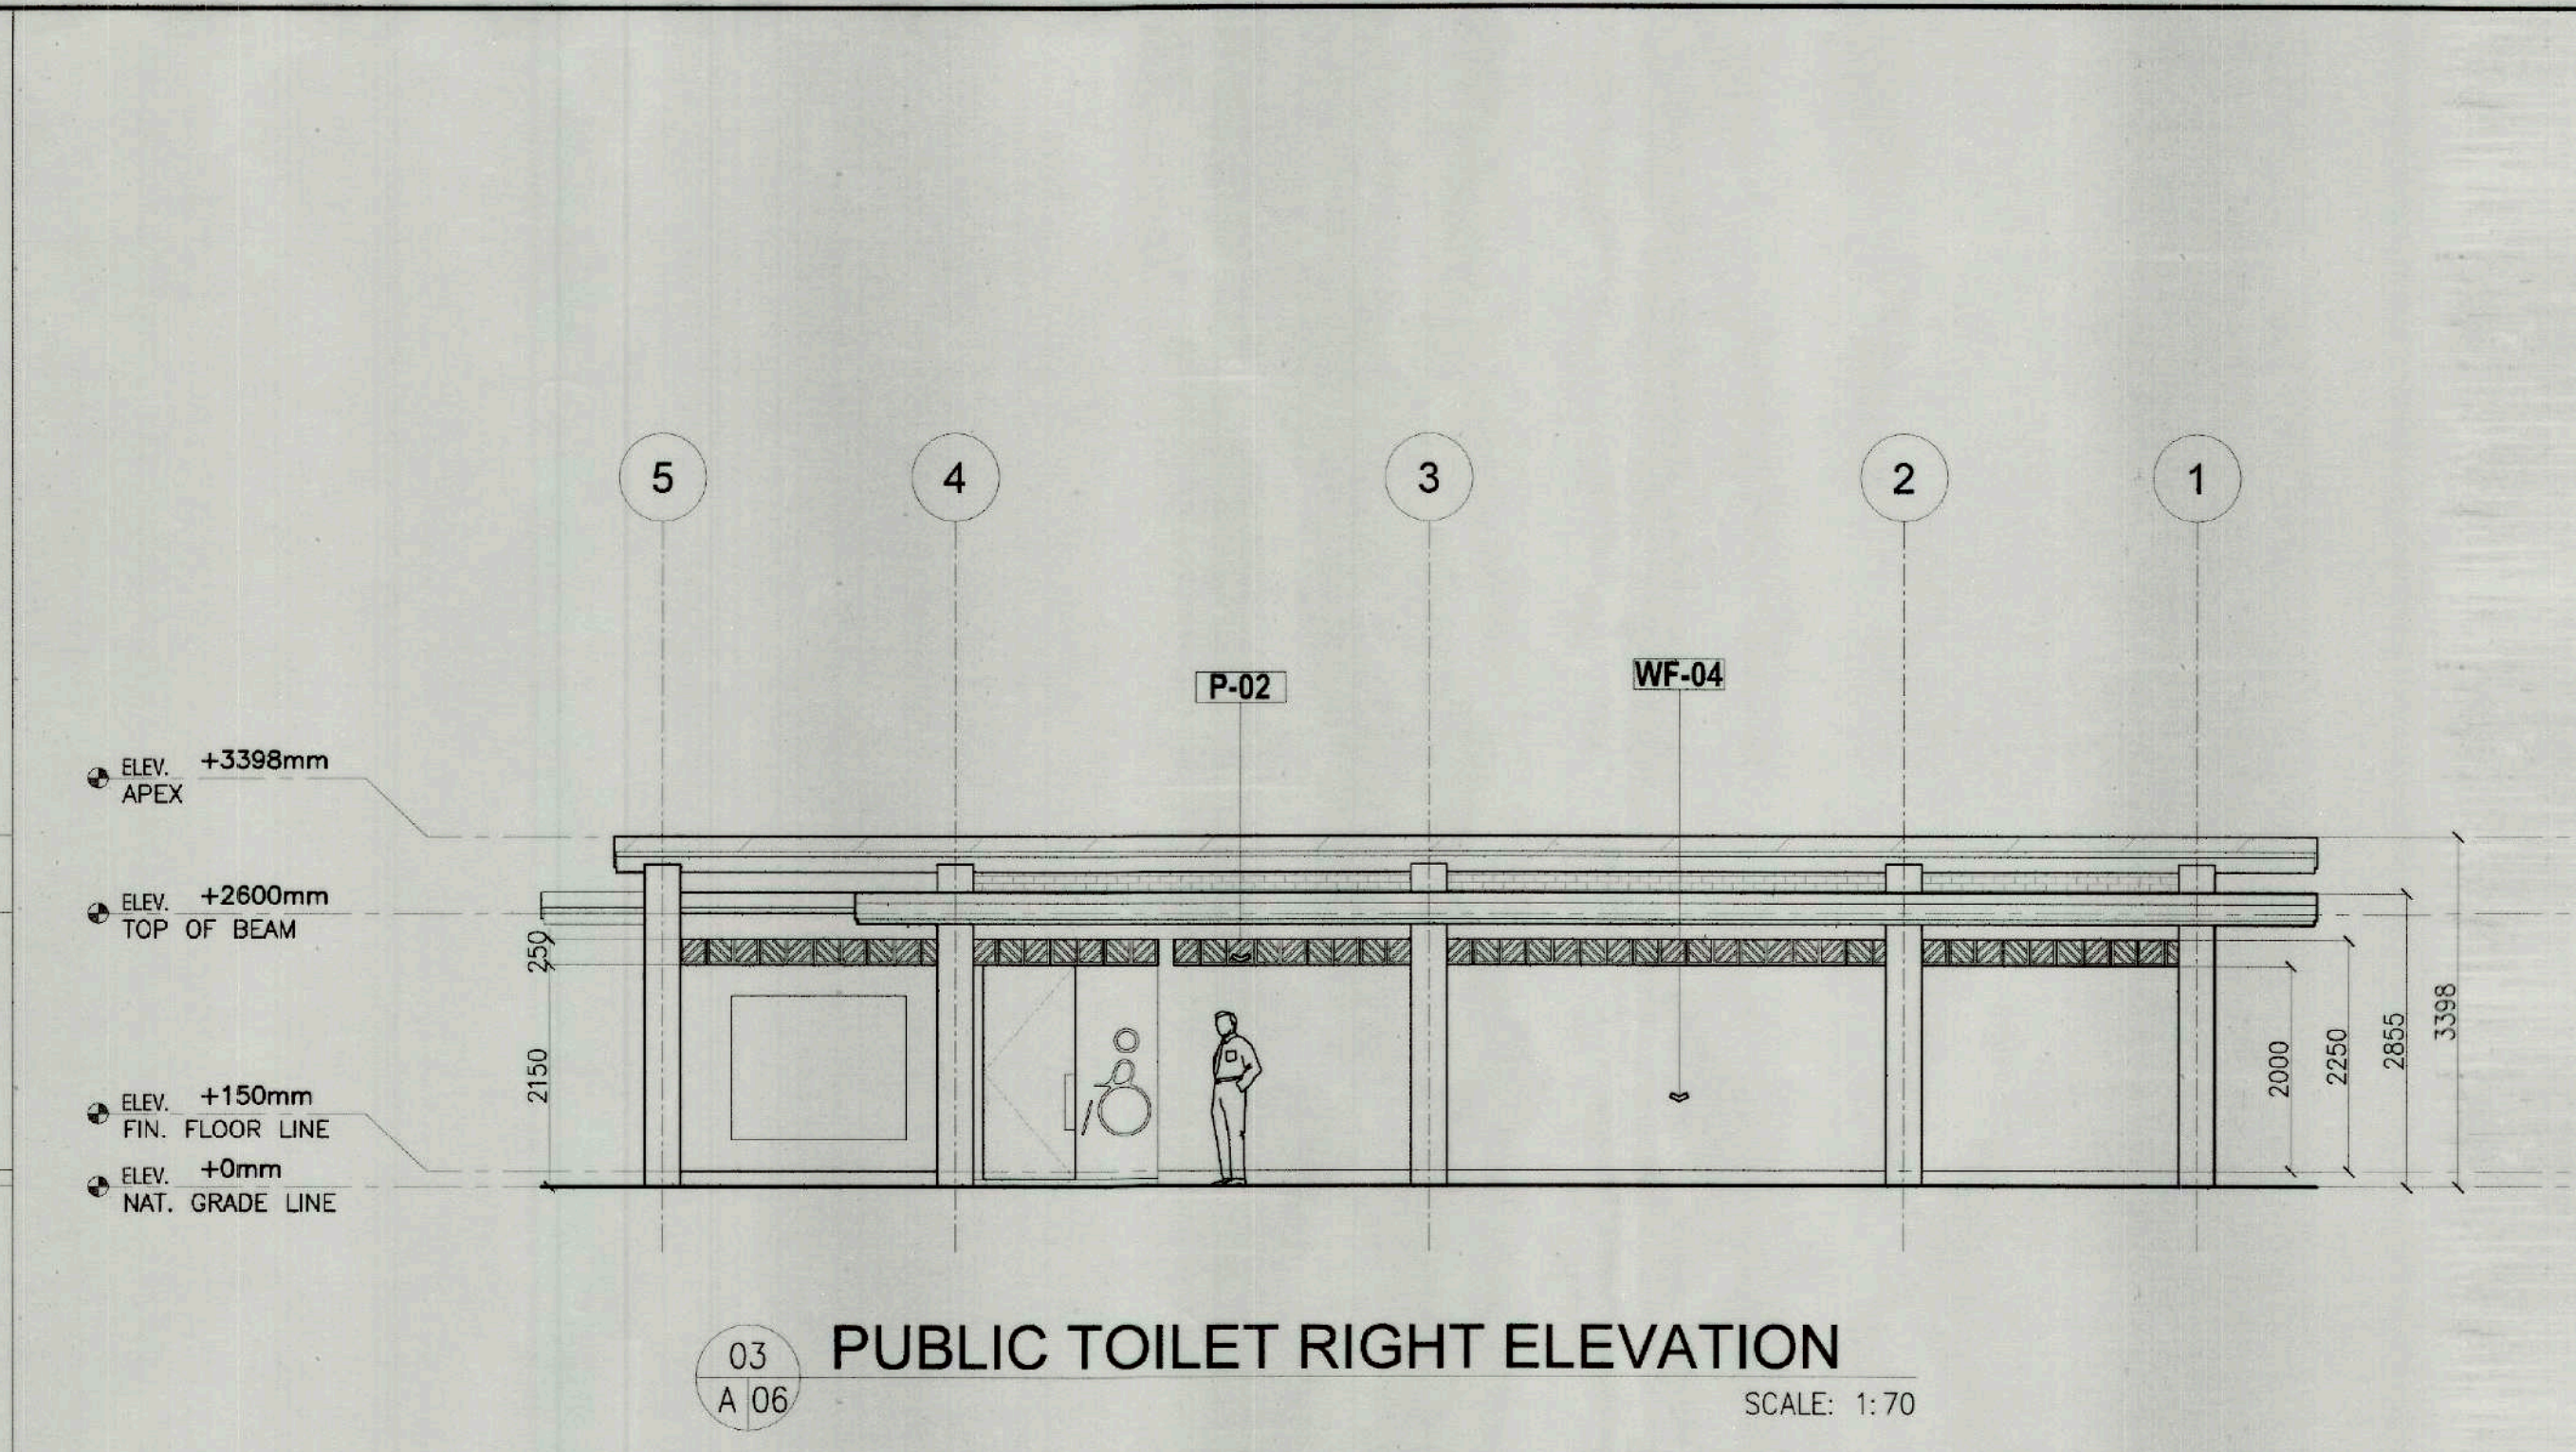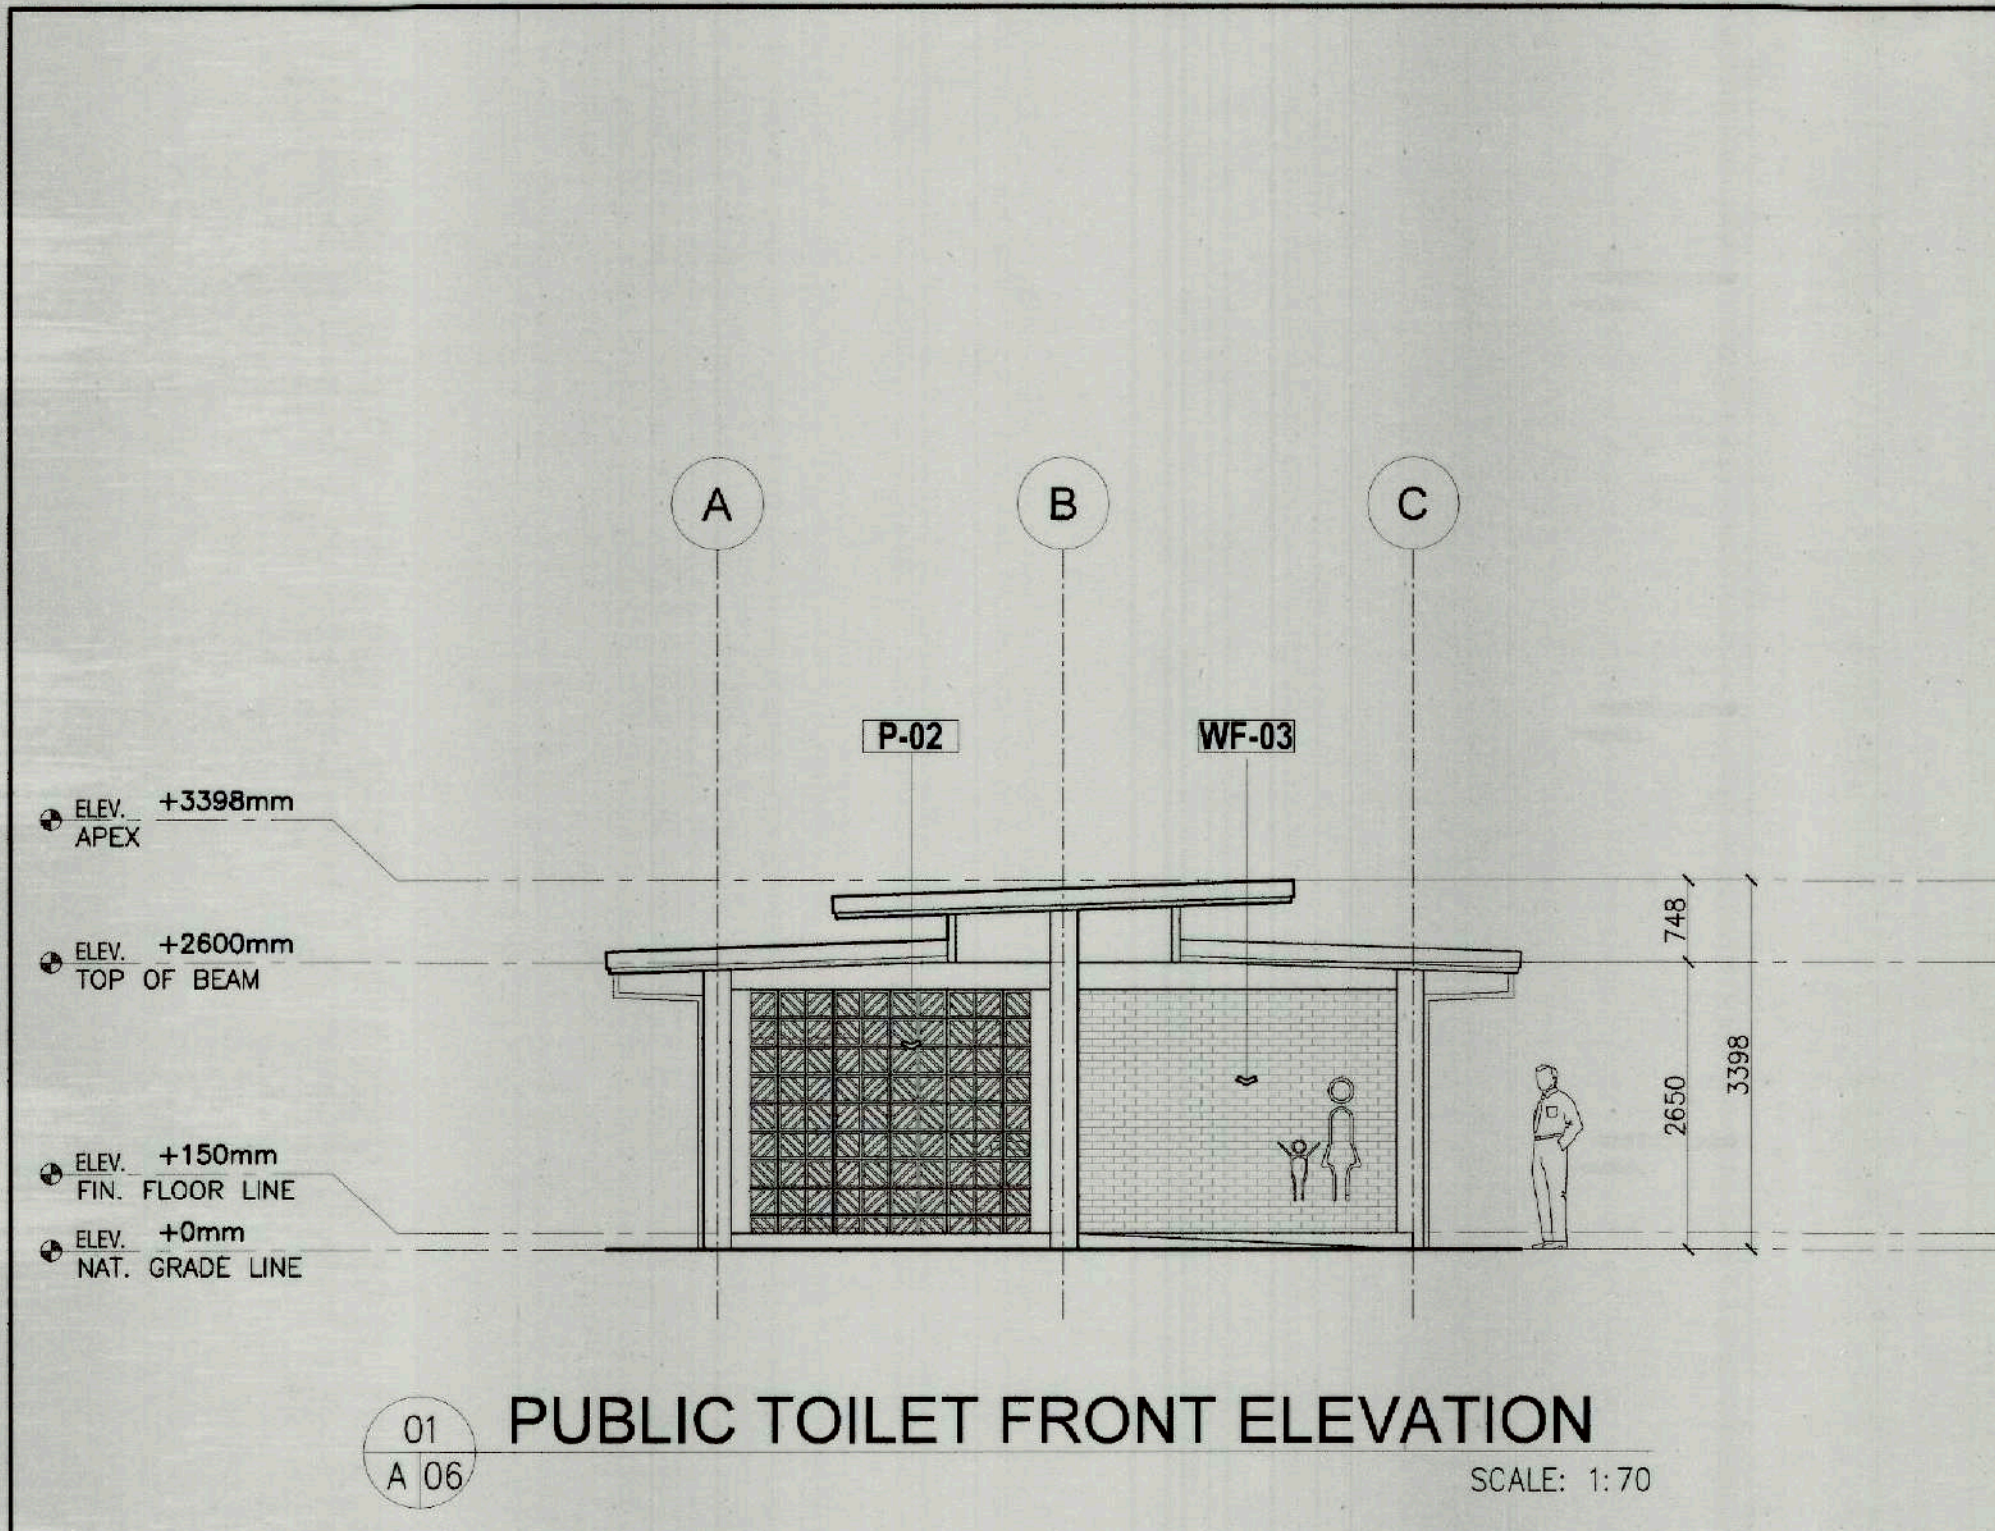


SPECIFICATIONS	
FLOOR FINISHES	
(F-01)	BROOM FINISH CONCRETE FLOORING
(F-02)	60X60 CM NON-SLIP PORCELAIN FLOOR TILE. COLOR: GRAY
(F-03)	20X120 CM NON-SLIP PORCELAIN FLOOR TILE. FINISH: WOOD
(F-04)	30X60 CM NON-SLIP PORCELAIN FLOOR TILE. FINISH: GRAY
(F-05)	HERRINGBONE BRICK FLOORING
PARTITION	
P-01	4" THK CONCRETE HOLLOW BLOCKS
P-02	4" THK DECORATIVE CONCRETE HOLLOW BLOCKS
P-03	12MM THK SAFETY GLASS WITH MULLIONS
WALL FINISH	
WF-01	30X60 CM PORCELAIN WALL TILE. COLOR: GRAY
WF-02	LIMEWASH FINISH WALL
WF-03	FACING BRICK WALL CLADDING
WF-04	PRE-PAINTED LATEX WALL
CEILING FINISH	
CF-01	PVC DECORATIVE PANEL
ROOFING FINISH	
RF-01	0.5MM THK LONG SPAN RIB-TYPE ROOFING
LIGHTING FIXTURES	
(L-01)	LED PIN LIGHT
FLOOR PLAN TAGS	
(D 01)	DOOR TAG
(W 01)	WINDOW TAG
FLOOR AREAS	
PUBLIC TOILET	
FEMALE TOILET:	33.90 SQ.M.
MALE TOILET:	33.90 SQ.M.
LGBTQ TOILET:	6.15 SQ.M.
PWD TOILET:	6.15 SQ.M.
TOTAL FLOOR AREA:	80.10 SQ.M.
ADMINISTRATIVE BUILDING	
RECEPTION AREA:	10.82 SQ.M.
WAITING AREA:	16.45 SQ.M.
CONFERENCE ROOM:	18.00 SQ.M.
TOILET:	9.24 SQ.M.
CORRIDOR:	73.44 SQ.M.
RAMP:	26.25 SQ.M.
STAIR:	18.72 SQ.M.
TOTAL FLOOR AREA:	172.92 SQ.M.


	PREPARED BY:	REVIEWED AND CHECKED BY:	RECOMMENDING APPROVAL:	APPROVED BY:	PROJECT TITLE:		PROJECT EVALUATION & PLANNING DEPARTMENT	RECOMMENDING APPROVAL:	APPROVED BY:	REPUBLIC ACT 9266, ARTICLE IV, SEC. 33.	SHEET NUMBER:
	AR. LANIE MAE F. VILLAREAL BUILDING ARCHITECT	AR. CLYDE ERIC C. VERGA CITY ARCHITECT OFFICE	ENGR. IVAN C. CORTEZ CITY PLANNING & DEVELOPMENT COORDINATOR	ATTY. JOSEPH DOMINIC S. FELIZARTE CITY ENGINEER'S OFFICE	ENGR. MARIVIC L. REYES CIC-CENRO		ATTY. FRANCIS MARK H. LAYOG CITY ADMINISTRATOR	PANUNOD: A WAY OF LIFE, INHERITED PRESERVATION OF THE UNWAVERING LEGACY OF CULTURAL AND SUSTAINABLE TOURISM OF THE DAVAO CITY KADAYAWAN VILLAGE LOCATION: RAMON MAGSAYSAY AVE., BRGY. 32-D, POBLACION DISTRICT, DAVAO CITY, DAVAO DEL SUR	RADY E. ADAME MANAGER PROJECT PLANNING & DESIGN DIVISION	JEFFREY L. MACALALAD MANAGER PROJECT EVALUATION & PLANNING DEPARTMENT	GREGORY A. OLLER ASST. CHIEF OPERATING OFFICER ARCHITECTURAL & ENGINEERING SERVICES SECTOR

DATE RELEASED:
FEB. 20, 2025


R11-25-02

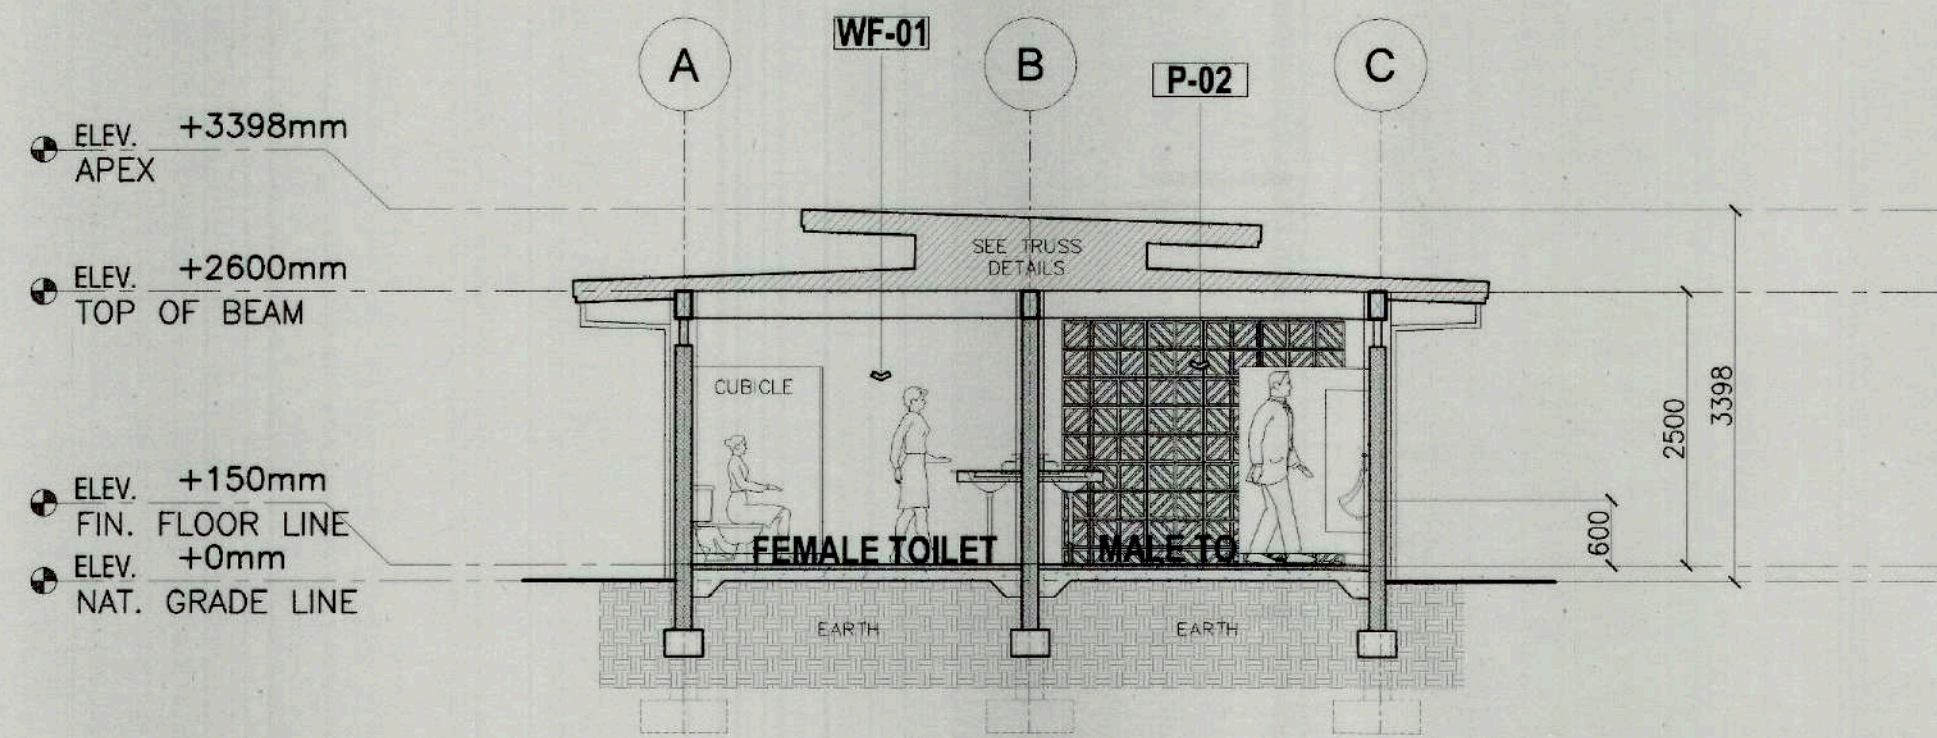


01 PUBLIC TOILET SECTION THRU "X"
A 07 SCALE: 1:70

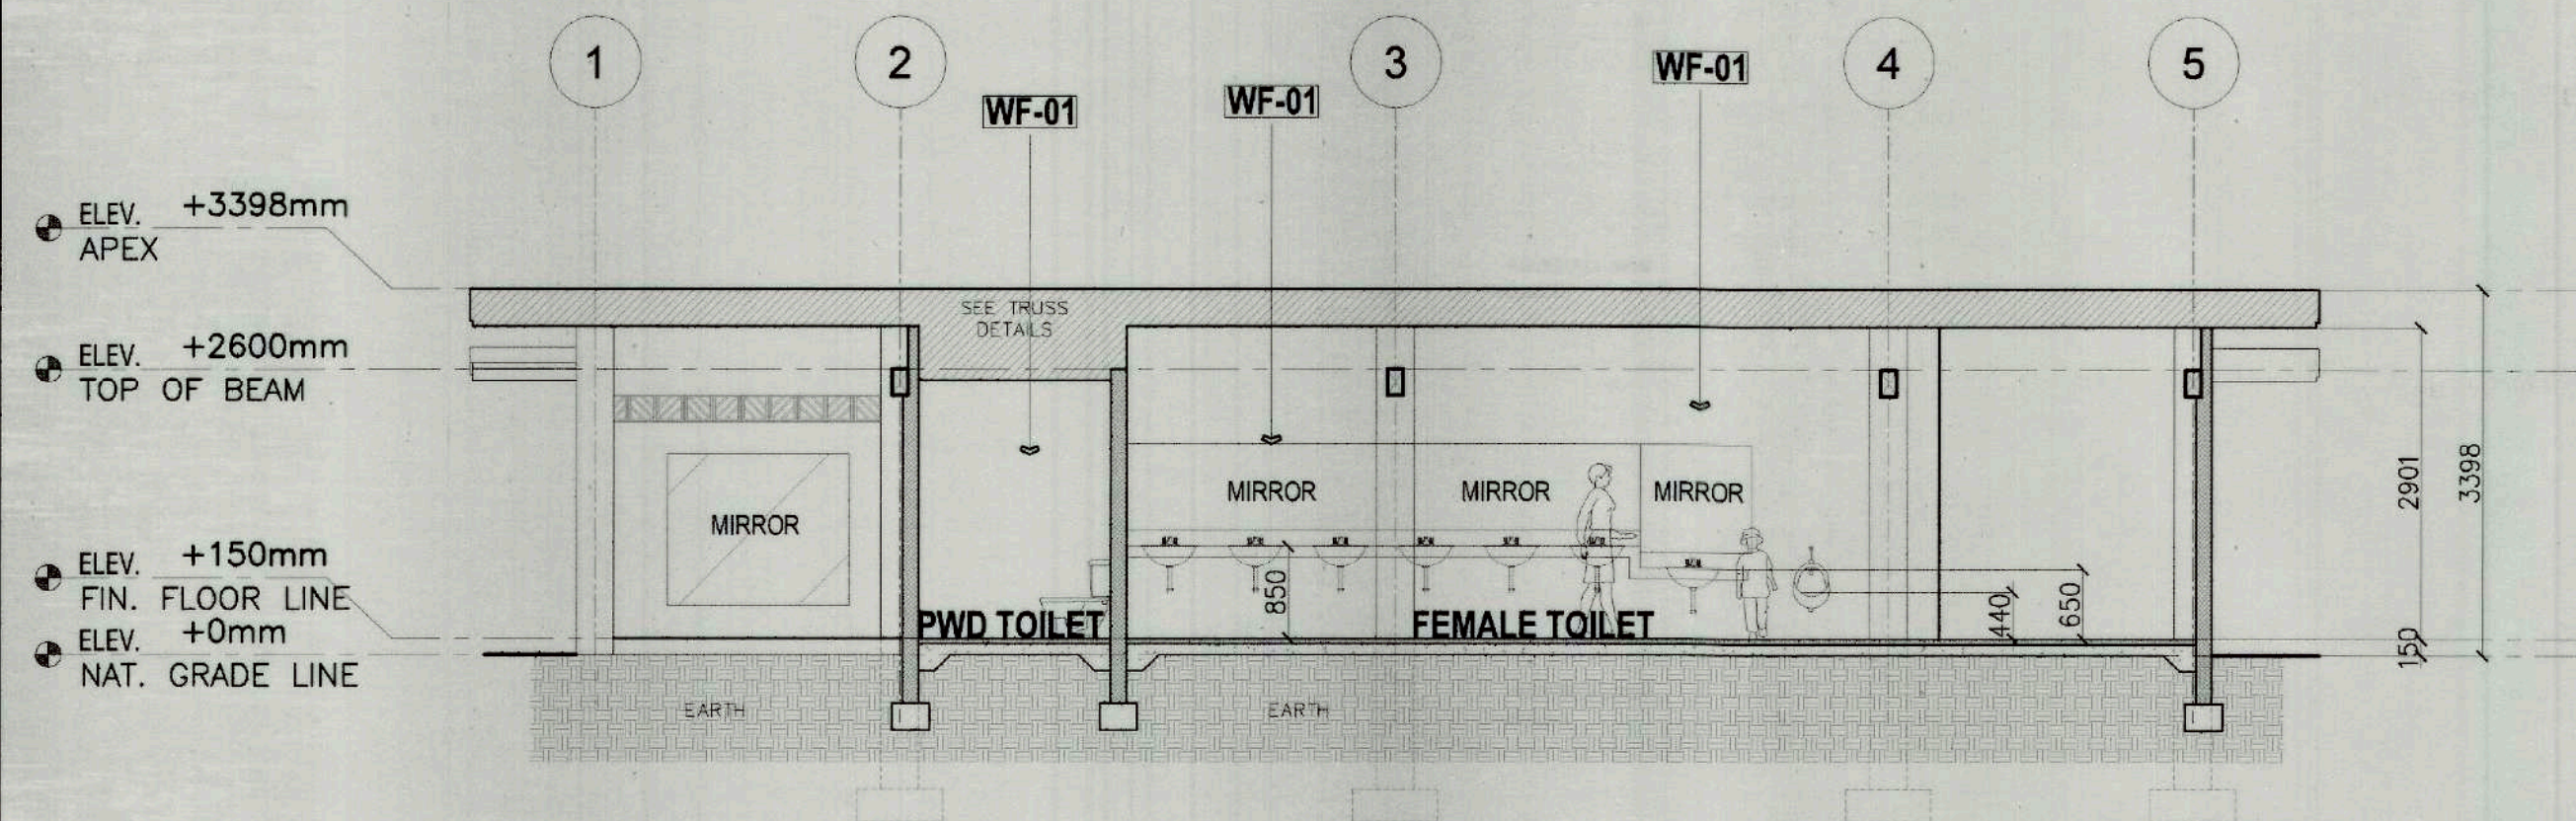


02 PUBLIC TOILET SECTION THRU "Y"
A 07 SCALE: 1:70

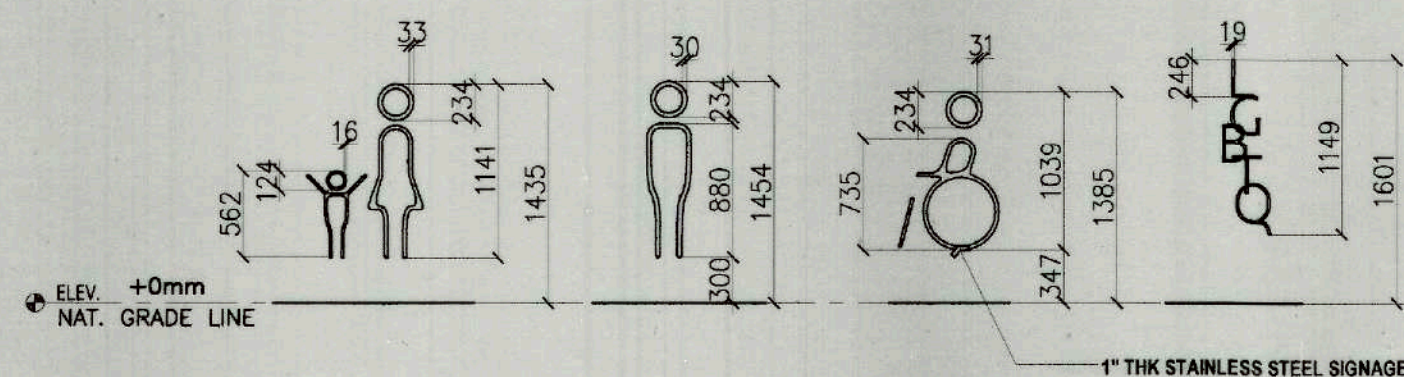

03 SIGNAGE DETAIL
A 07 SCALE: 1:50

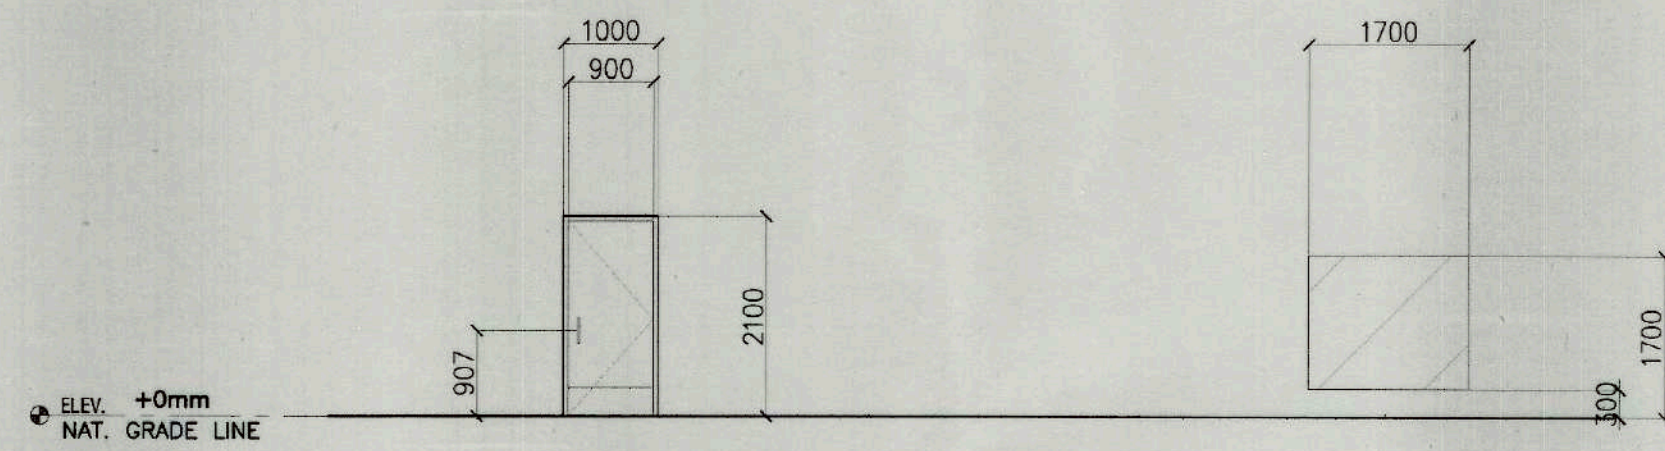

04 DOOR AND MIRROR SCHEDULE
A 07 SCALE: 1:50

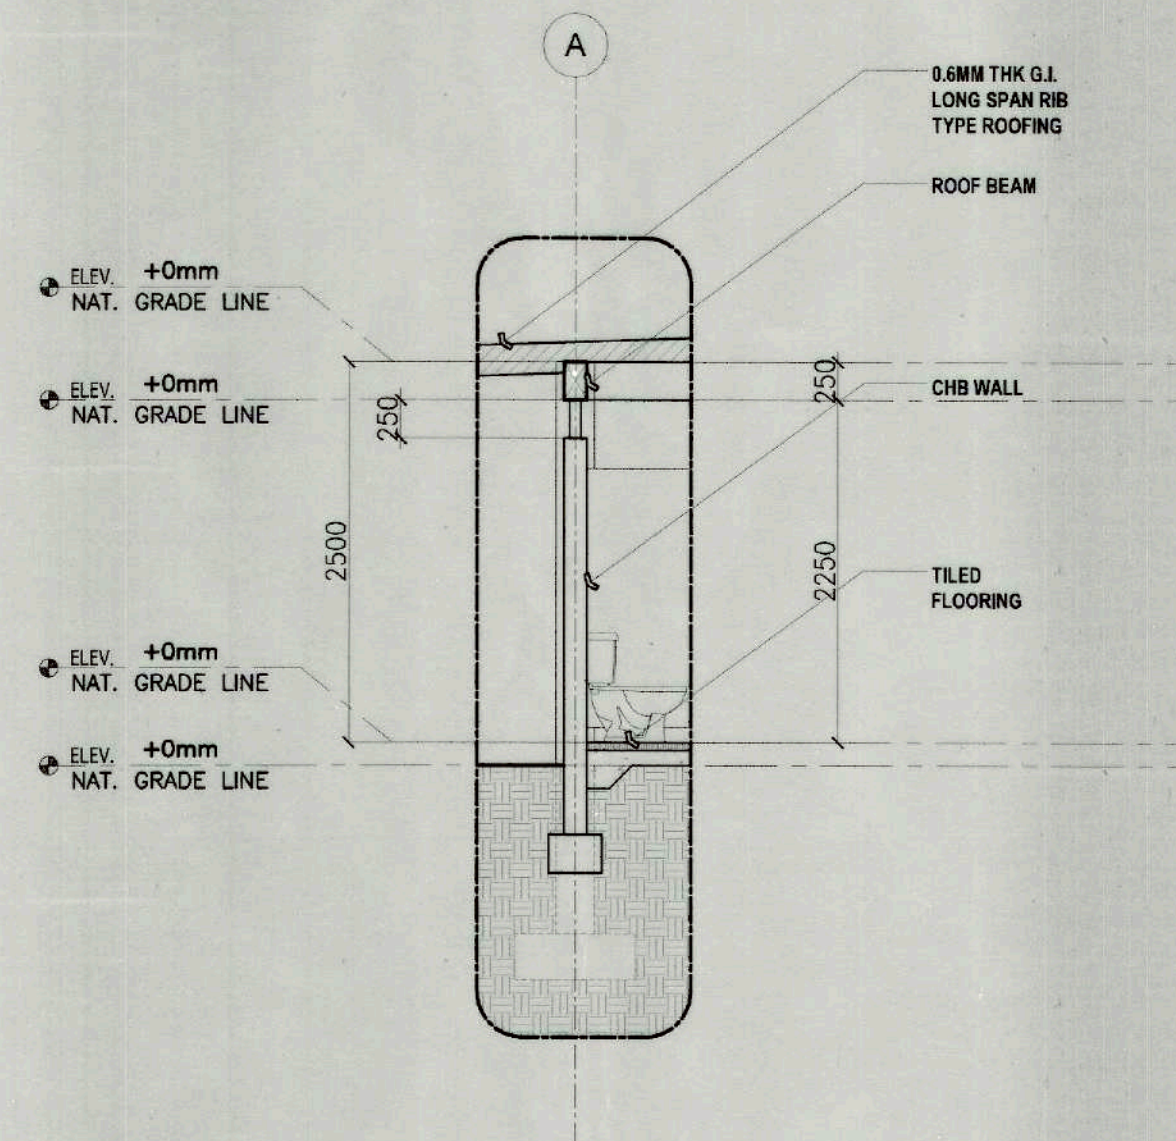

05 END-BAY SECTION
A 07 SCALE: 1:50

SPECIFICATIONS

FLOOR FINISHES

F-01	BROOM FINISH CONCRETE FLOORING
F-02	60X60 CM NON-SLIP PORCELAIN FLOOR TILE. COLOR: GRAY
F-03	20X120 CM NON-SLIP PORCELAIN FLOOR TILE. FINISH: WOOD
F-04	30X60 CM NON-SLIP PORCELAIN FLOOR TILE. FINISH: GRAY
F-05	HERRINGBONE BRICK FLOORING

PARTITION

P-01	4" THK CONCRETE HOLLOW BLOCKS
P-02	4" THK DECORAIVE CONCRETE HOLLOW BLOCKS
P-03	12MM THK SAFETY GLASS WITH MULLIONS

WALL FINISH

WF-01	30X60 CM PORCELAIN WALL TILE. COLOR: GRAY
WF-02	LIMEWASH FINISH WALL
WF-03	FACING BRICK WALL CLADDING
WF-04	PRE-PAINTED LATEX WALL

CEILING FINISH

CF-01	PVC DECORATIVE PANEL
-------	----------------------

ROOFING FINISH

RF-01	0.5MM THK LONG SPAN RIB-TYPE ROOFING
-------	--------------------------------------

LIGHTING FIXTURES

L-01	LED PIN LIGHT
------	---------------

FLOOR PLAN TAGS

D 01	DOOR TAG
W 01	WINDOW TAG

FLOOR AREAS

PUBLIC TOILET

FEMALE TOILET:	33.90 SQ.M.
MALE TOILET:	33.90 SQ.M.
LGBTQ TOILET:	6.15 SQ.M.
PWD TOILET:	6.15 SQ.M.

TOTAL FLOOR AREA: **80.10 SQ.M.**

ADMINISTRATIVE BUILDING

RECEPTION AREA:	10.82 SQ.M.
WAITING AREA:	16.45 SQ.M.
CONFERENCE ROOM:	18.00 SQ.M.
TOILET:	9.24 SQ.M.
CORRIDOR:	73.44 SQ.M.
RAMP:	26.25 SQ.M.
STAIR:	18.72 SQ.M.

TOTAL FLOOR AREA: **172.92 SQ.M.**



PREPARED BY:

AR. LANIE MAE F. VILLAREAL
BUILDING ARCHITECT

REVIEWED AND CHECKED BY:

AR. CLYDE ERIC C. VERGA
CITY ARCHITECT OFFICE

RECOMMENDING APPROVAL:

ENGR. IVAN C. CORTES, ENP
CITY PLANNING & DEVELOPMENT COORDINATOR

APPROVED BY:

ATTY. JOSEPH DOMING S. FELIZARTA
CITY ENGINEER'S OFFICE

APPROVED BY:

ENGR. MARVIC L. REYES
CIC-CENRO

APPROVED BY:

ATTY. FRANCIS MARK H. LAYOG
CITY ADMINISTRATOR

PROJECT TITLE:

PANUNOD: A WAY OF LIFE, INHERITED PRESERVATION OF THE UNWAVERING LEGACY OF CULTURAL AND SUSTAINABLE TOURISM OF THE DAVAO CITY KADAYAWAN VILLAGE
LOCATION: RAMON MAGSAYSAY AVE., BRGY. 32-D, POBLACION DISTRICT, DAVAO CITY, DAVAO DEL SUR



PROJECT EVALUATION & PLANNING DEPARTMENT

RADY E. ADAME
MANAGER
PROJECT PLANNING & DESIGN DIVISION

RECOMMENDING APPROVAL:

JEFFREY L. MACALALAD
MANAGER
PROJECT EVALUATION & PLANNING DEPARTMENT

APPROVED BY:

GREGORY A. OLLER
ASST. CHIEF OPERATING OFFICER
ARCHITECTURAL & ENGINEERING SERVICES SECTOR

APPROVED BY:

MARK T. LAPIO
CHIEF OPERATING OFFICER


REPUBLIC ACT 9266, ARTICLE IV, SEC. 33.

Drawings and Specifications duly signed, stamped or sealed as instruments of service, are the intellectual property and documents of OFFICE THE CITY ARCHITECT, whether the subject for which they are made is executed or not. It shall be unlawful for any person without the written consent of the Architect or author of said documents to duplicate or make copies of said documents for use in repetition of and for other projects or buildings whether executed partly or in whole, (hereinafter the pertinent provisions of RA 9293 Intellectual Property Code).


SHEET NUMBER:

A7
DATE RELEASED:
FEB. 20, 2025


R11-25-02

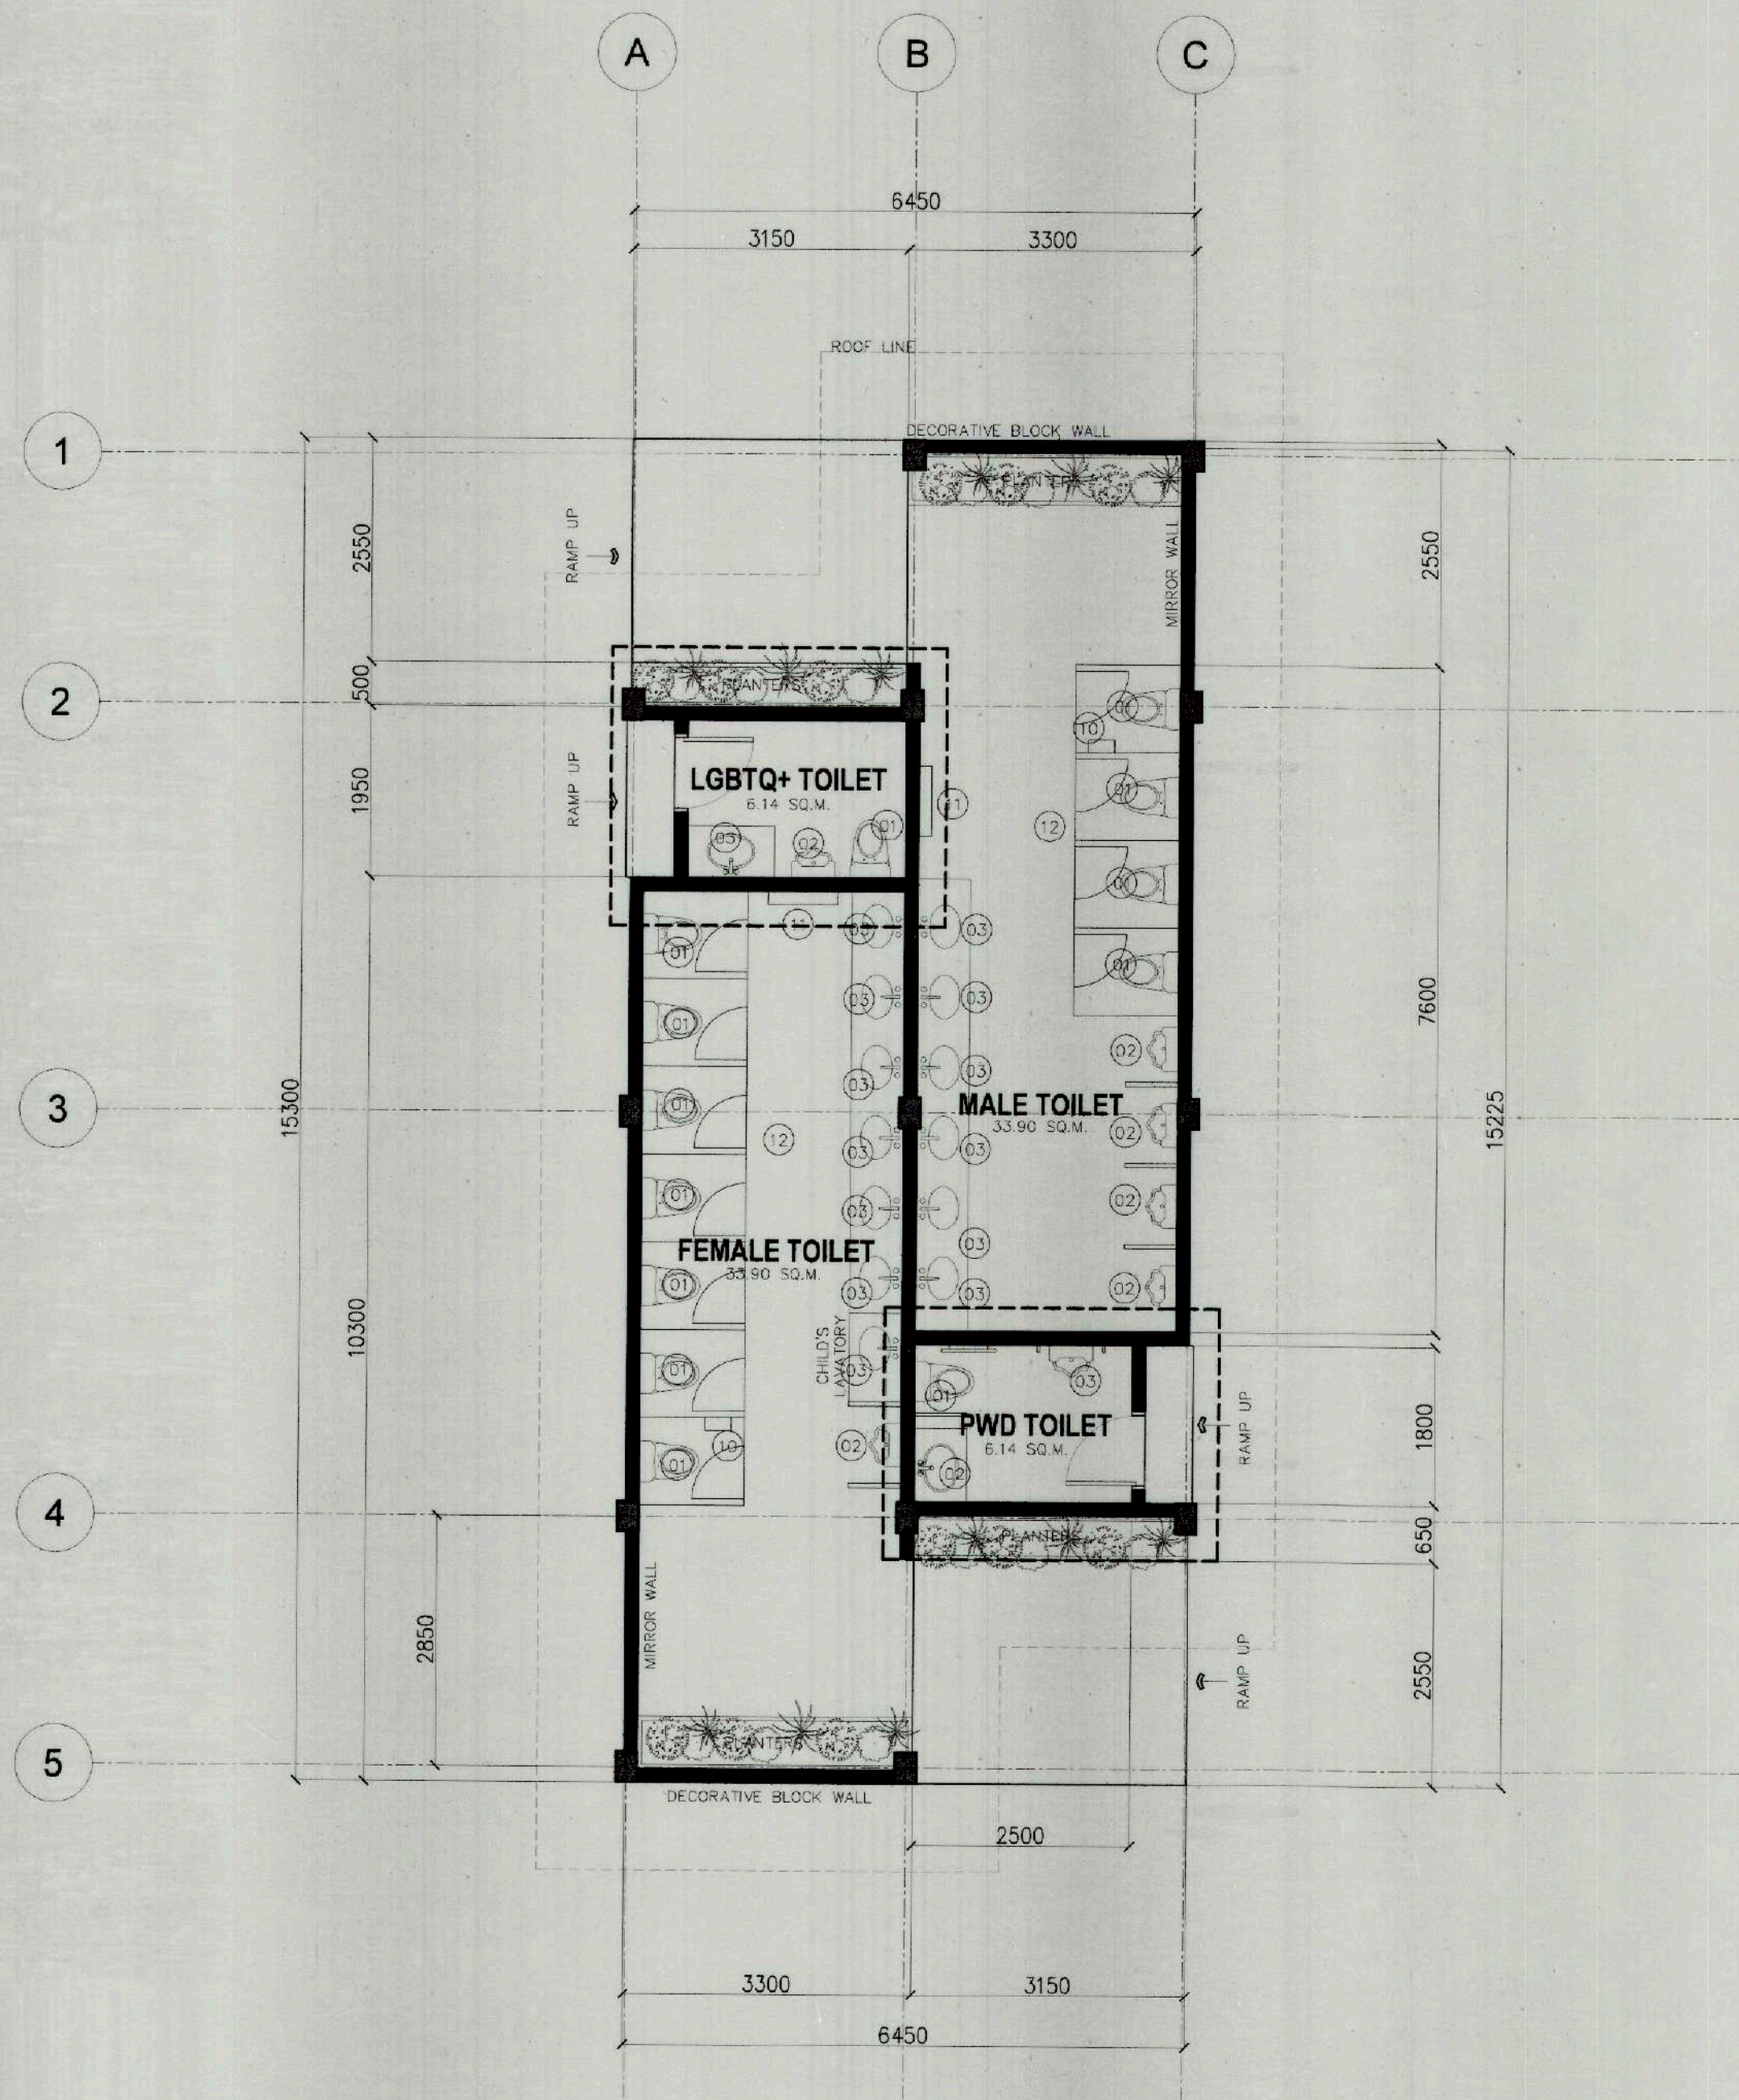


01
A 08
PUBLIC TOILET FIXTURE PLACEMENT LAYOUT
SCALE: 1:70

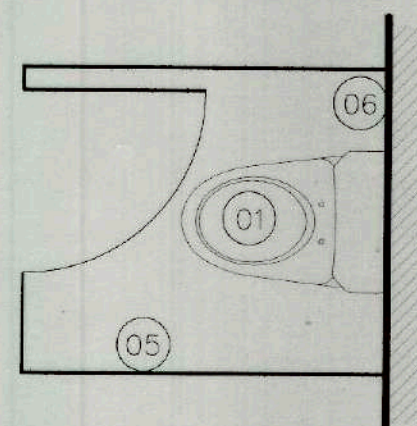


TOILET CUBICLE

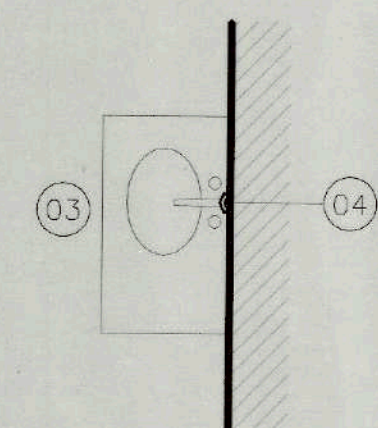


LAVATORY

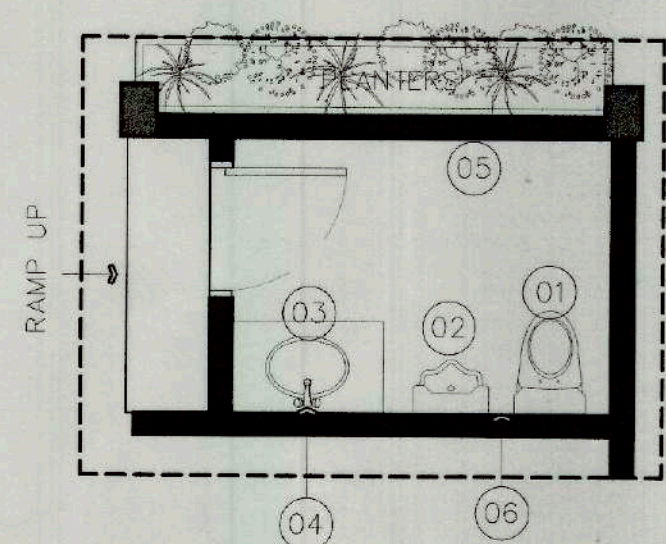


LGBTQ TOILET

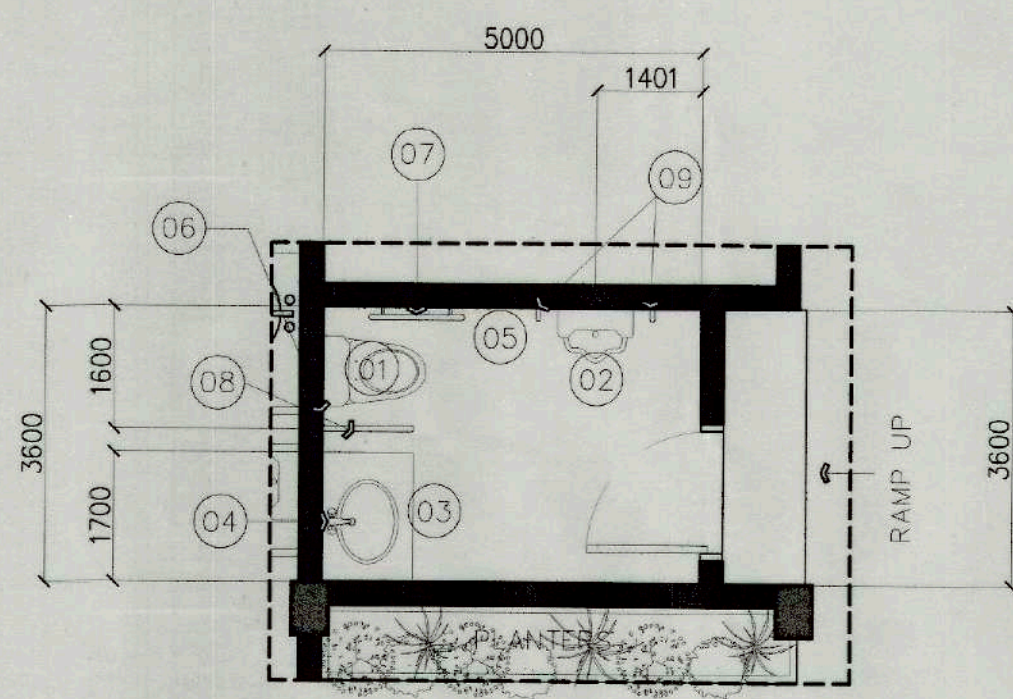

PWD TOILET

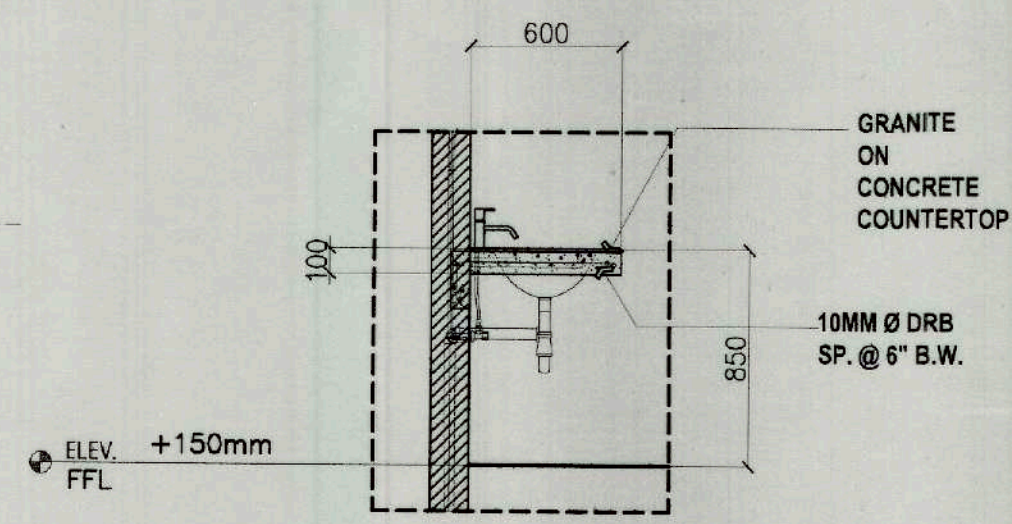

02
A 08
LAVATORY SECTION
SCALE: 1:30

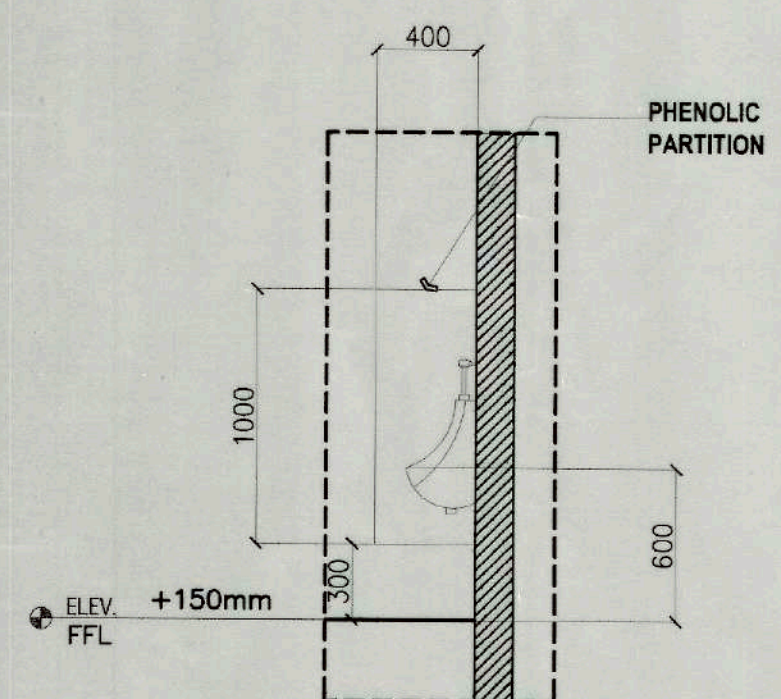


03
A 08
URINAL SECTION
SCALE: 1:50

LEGEND			SPECIFICATIONS	
TAG	IMAGE	DESCRIPTION	FLOOR FINISHES	
01		3/4.3 L WASHDOWN TOILET	(F-01)	BROOM FINISH CONCRETE FLOORING
02		1.9-3 L WALL MOUNTED URINAL	(F-02)	60X60 CM NON-SLIP PORCELAIN FLOOR TILE. COLOR: GRAY
03		UNDERCOUNTER LAVATORY	(F-03)	20X120 CM NON-SLIP PORCELAIN FLOOR TILE. FINISH: WOOD
04		LEVER COUNTERTOP LAVATORY FAUCET	(F-04)	30X60 CM NON-SLIP PORCELAIN FLOOR TILE. FINISH: GRAY
05		STAINLESS TOILET PAPER HOLDER	(F-05)	HERRINGBONE BRICK FLOORING
06		STAINLESS STEEL BIDET	PARTITION	
07		L-TYPE 38MM Ø STAINLESS STEEL PIPE GRAB BAR	P-01	4" THK CONCRETE HOLLOW BLOCKS
08		FLIP TYPE 38MM Ø STAINLESS STEEL PIPE GRAB BAR	P-02	4" THK DECORAIVE CONCRETE HOLLOW BLOCKS
09		38MM Ø STAINLESS STEEL PIPE GRAB BAR	P-03	12MM THK SAFETY GLASS WITH MULLIONS
10		CHILD PROTECTION SEAT	WALL FINISH	
11		DIAPER CHANGING AREA	WF-01	30X60 CM PORCELAIN WALL TILE. COLOR: GRAY
12		PHENOLIC TOILET PARTITION	WF-02	LIMEWASH FINISH WALL
13		PHENOLIC URINAL PARTITION	WF-03	FACING BRICK WALL CLADDING
			WF-04	PRE-PAINTED LATEX WALL
			CEILING FINISH	
			CF-01	PVC DECORATIVE PANEL
			ROOFING FINISH	
			RF-01	0.5MM THK LONG SPAN RIB-TYPE ROOFING
			LIGHTING FIXTURES	
				LED PIN LIGHT
			FLOOR PLAN TAGS	
			D 01	DOOR TAG
			W 01	WINDOW TAG
			FLOOR AREAS	
			PUBLIC TOILET	
			FEMALE TOILET: 33.90 SQ.M.	
			MALE TOILET: 33.90 SQ.M.	
			LGBTQ TOILET: 6.15 SQ.M.	
			PWD TOILET: 6.15 SQ.M.	
			TOTAL FLOOR AREA: 80.10 SQ.M.	
			ADMINISTRATIVE BUILDING	
			RECEPTION AREA: 10.82 SQ.M.	
			WAITING AREA: 16.45 SQ.M.	
			CONFERENCE ROOM: 18.00 SQ.M.	
			TOILET: 9.24 SQ.M.	
			CORRIDOR: 73.44 SQ.M.	
			RAMP: 26.25 SQ.M.	
			STAIR: 18.72 SQ.M.	
			TOTAL FLOOR AREA: 172.92 SQ.M.	

	PREPARED BY: AR. LANIE MAE F. VILLAREAL BUILDING ARCHITECT	REVIEWED AND CHECKED BY: AR. CLYDE ERIC C. VERGA CIVIL ARCHITECT OFFICE	RECOMMENDING APPROVAL: ENGR. IVAN C. CORTES CITY PLANNING & DEVELOPMENT COORDINATOR	APPROVED BY: ATTY. JOSEPH DOMINIC S. FELIZARTA CIVIL ENGINEER'S OFFICE	APPROVED BY: ENGR. MARIVIC L. REYES DIC-CENRO	APPROVED BY: ATTY. FRANCIS MARK H. LAYOG CITY ADMINISTRATOR	PROJECT TITLE: PANUNOD: A WAY OF LIFE, INHERITED PRESERVATION OF THE UNWAVERING LEGACY OF CULTURAL AND SUSTAINABLE TOURISM OF THE DAVAO CITY KADAYAWAN VILLAGE LOCATION: RAMON MAGSAYSAY AVE., BRGY. 32-D, POBLACION DISTRICT, DAVAO CITY, DAVAO DEL SUR		PROJECT EVALUATION & PLANNING DEPARTMENT RODY E. ADAME MANAGER PROJECT PLANNING & DESIGN DIVISION	RECOMMENDING APPROVAL: JEFFREY L. MACALALAD MANAGER PROJECT EVALUATION & PLANNING DEPARTMENT	APPROVED BY: GREGORY A. OLLER ASST. CHIEF OPERATING OFFICER ARCHITECTURAL & ENGINEERING SERVICES SECTOR	APPROVED BY: MARK T. LAPID CHIEF OPERATING OFFICER	REPUBLIC ACT 9266, ARTICLE IV, SEC. 33. Drawings and Specifications duly signed, stamped or sealed as instruments of service, are the intellectual property and documents of OFFICE THE CITY ARCHITECT, whether the subject for which they are made is executed or not. It shall be unlawful for any person without the written consent of the Architect or author of said documents to duplicate or make copies of said documents for use in repetition of and for other projects or buildings whether executed partly or in whole. (reaffirms the pertinent provisions of RA 8293 Intellectual Property Code).	SHEET NUMBER: A8 DATE RELEASED: FEB. 20, 2025
--	--	---	---	--	---	---	--	--	--	---	--	--	---	---

RLI-25-02

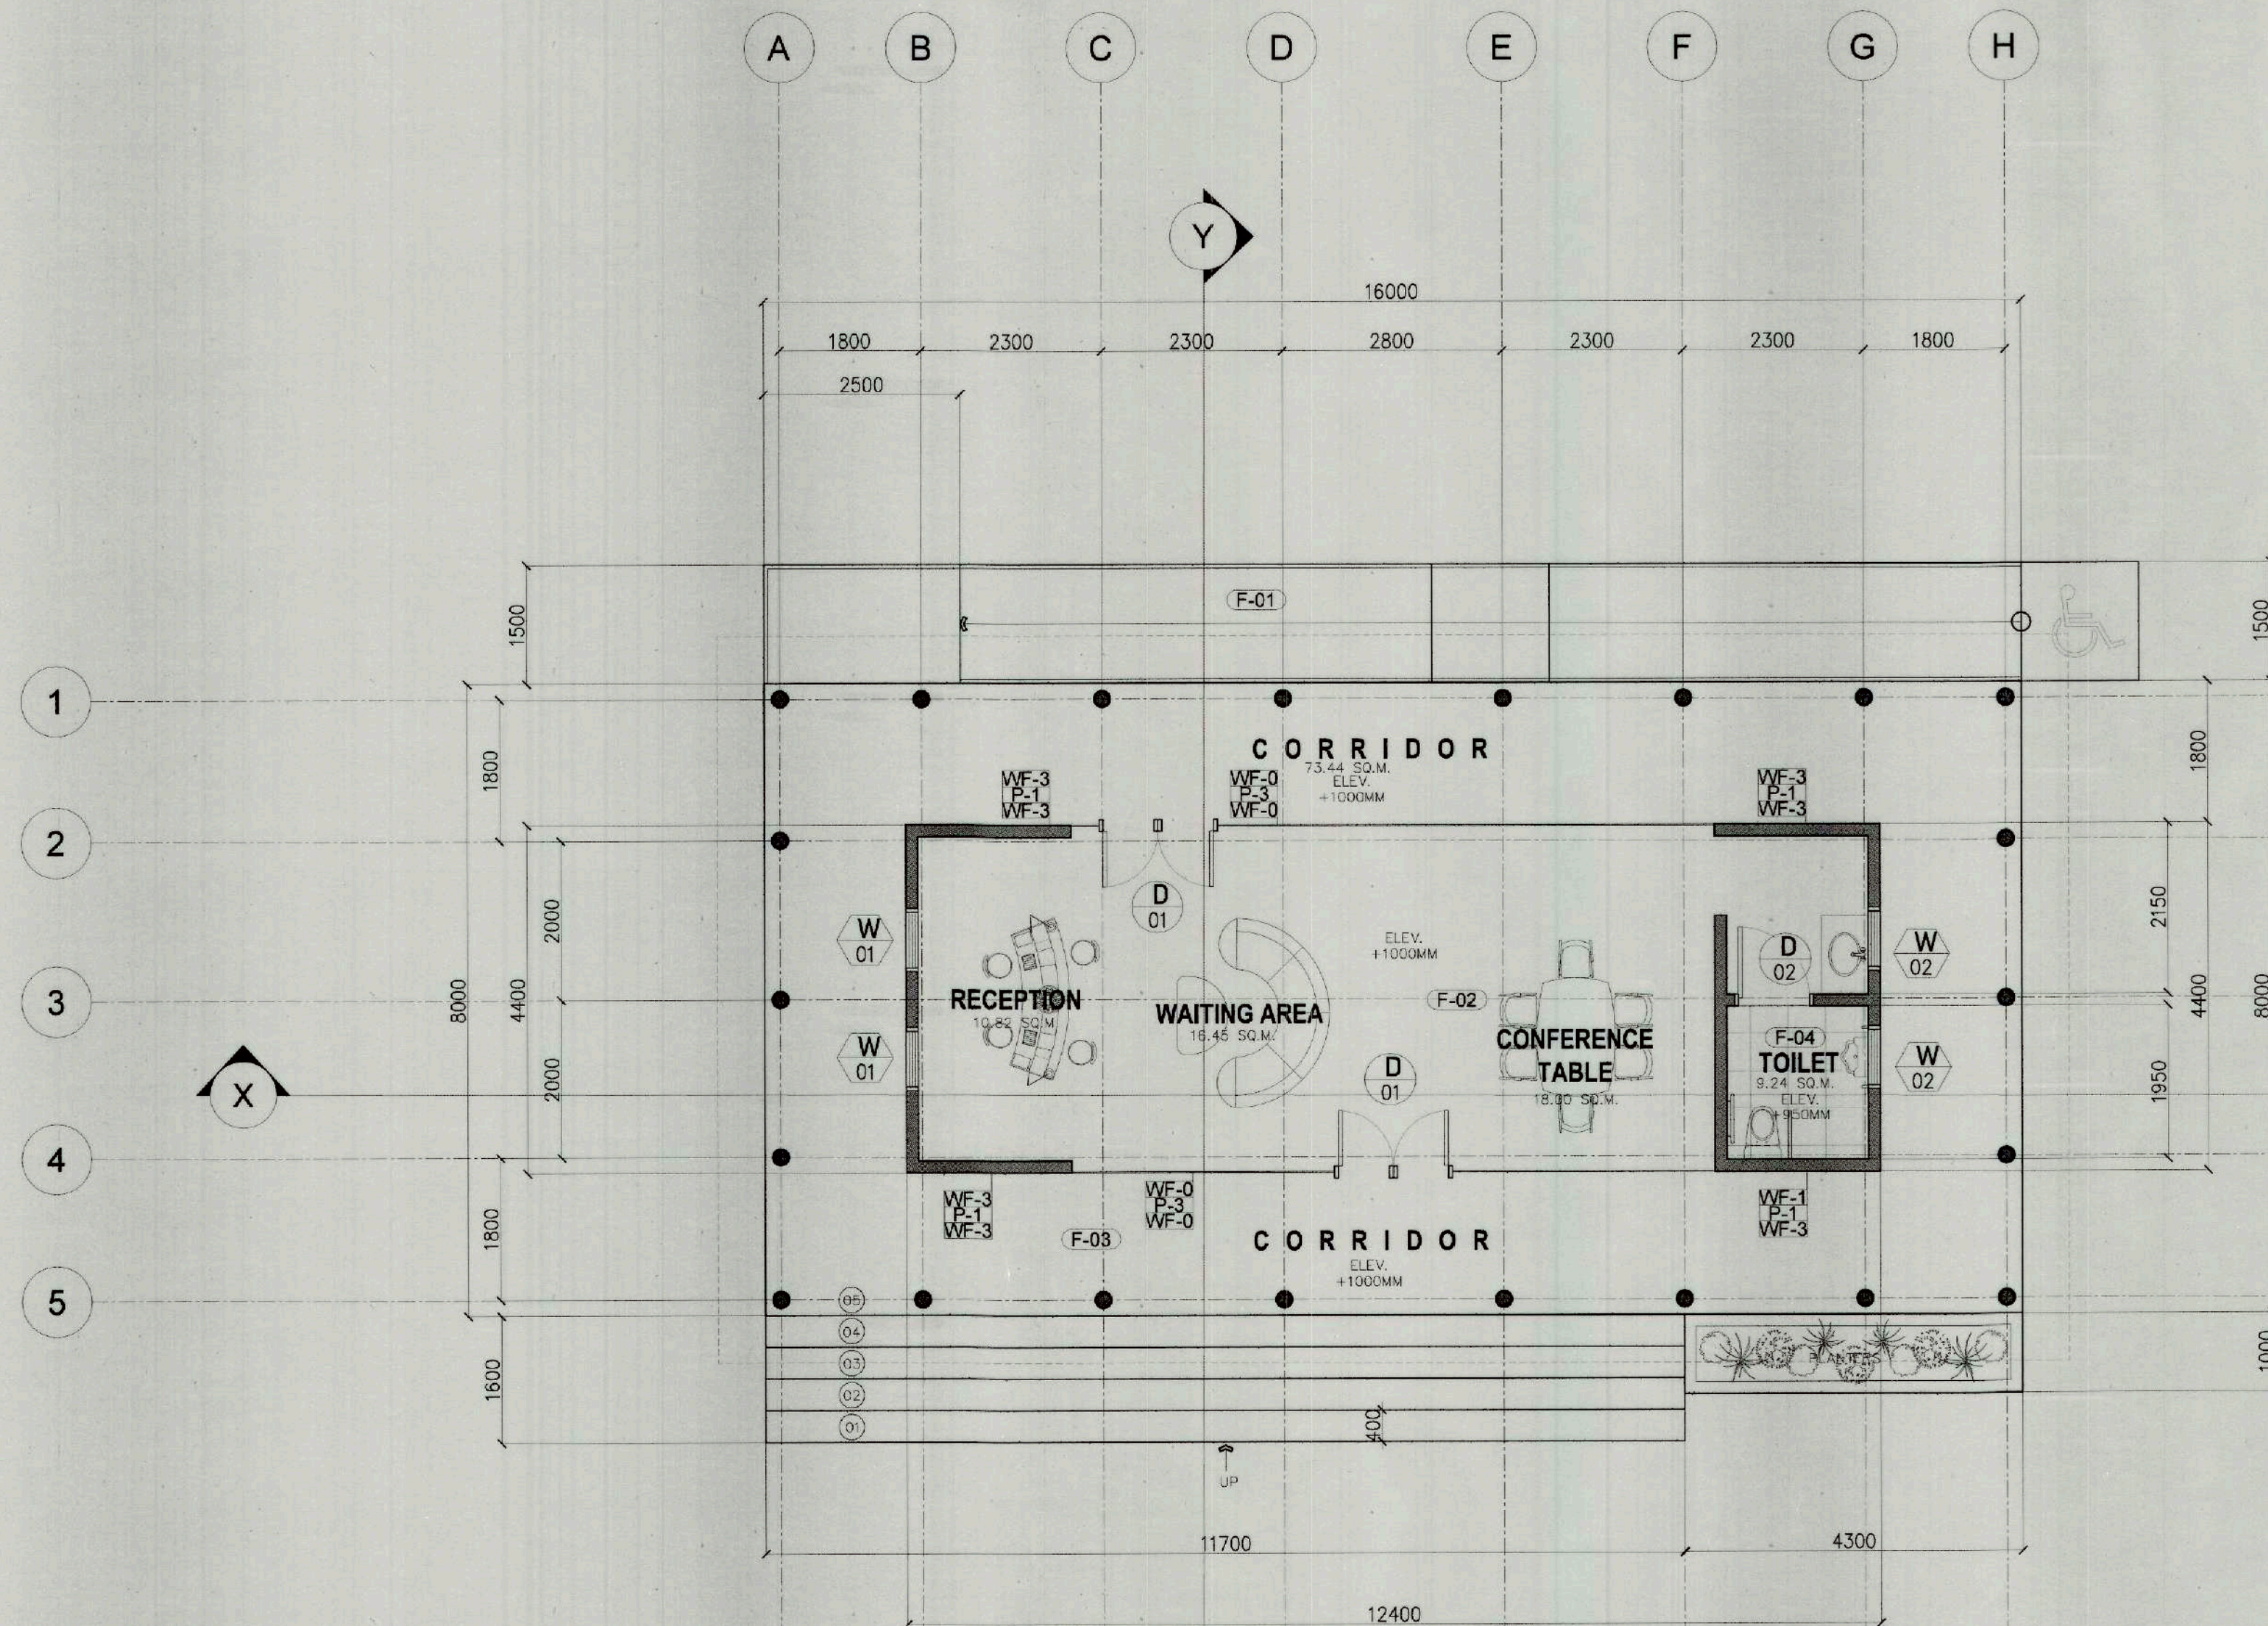

01 ADMINISTRATIVE BUILDING FLOOR PLAN
A 09 SCALE: 1:70

SPECIFICATIONS

FLOOR FINISHES

F-01	BROOM FINISH CONCRETE FLOORING
F-02	60X60 CM NON-SLIP PORCELAIN FLOOR TILE. COLOR: GRAY
F-03	20X120 CM NON-SLIP PORCELAIN FLOOR TILE. FINISH: WOOD
F-04	30X60 CM NON-SLIP PORCELAIN FLOOR TILE. FINISH: GRAY
F-05	HERRINGBONE BRICK FLOORING

PARTITION

P-01	4" THK CONCRETE HOLLOW BLOCKS
P-02	4" THK DECORAIVE CONCRETE HOLLOW BLOCKS
P-03	12MM THK SAFETY GLASS WITH MULLIONS

WALL FINISH

WF-01	30X60 CM PORCELAIN WALL TILE. COLOR: GRAY
WF-02	LIMEWASH FINISH WALL
WF-03	FACING BRICK WALL CLADDING
WF-04	PRE-PAINTED LATEX WALL

CEILING FINISH

CF-01	PVC DECORATIVE PANEL
-------	----------------------

ROOFING FINISH

RF-01	0.5MM THK LONG SPAN RIB-TYPE ROOFING
-------	--------------------------------------

LIGHTING FIXTURES

L-01	LED PIN LIGHT
------	---------------

FLOOR PLAN TAGS

D 01	DOOR TAG
W 01	WINDOW TAG

FLOOR AREAS

PUBLIC TOILET

FEMALE TOILET:	33.90 SQ.M.
MALE TOILET:	33.90 SQ.M.
LGBTQ TOILET:	6.15 SQ.M.
PWD TOILET:	6.15 SQ.M.

TOTAL FLOOR AREA: **80.10 SQ.M.**


ADMINISTRATIVE BUILDING

RECEPTION AREA:	10.82 SQ.M.
WAITING AREA:	16.45 SQ.M.
CONFERENCE ROOM:	18.00 SQ.M.
TOILET:	9.24 SQ.M.
CORRIDOR:	73.44 SQ.M.
RAMP:	26.25 SQ.M.
STAIR:	18.72 SQ.M.

TOTAL FLOOR AREA: **172.92 SQ.M.**

	PREPARED BY:	REVIEWED AND CHECKED BY:	RECOMMENDING APPROVAL:	APPROVED BY:	PROJECT TITLE:	PROJECT EVALUATION & PLANNING DEPARTMENT	RECOMMENDING APPROVAL:	APPROVED BY:	REPUBLIC ACT 9266, ARTICLE IV, SEC. 33.	SHEET NUMBER:		
	 AR. LANIE MAE F. VILLAREAL BUILDING ARCHITECT	 AR. CLYDE ERIC C. VERGA OIC-CITY ARCHITECT OFFICE	 ENGR. IVAN B. CORTEZ, ENP CITY PLANNING & DEVELOPMENT COORDINATOR	 ATTY. JOSEPH DOMINIC S. FELIZARTA OIC-CITY ENGINEER'S OFFICE	 ENGR. MARIVIC L. REYES OIC-CENRO	 ATTY. FRANCIS MARK H. LAYOG CITY ADMINISTRATOR	 TIEZA TOURISM INFRASTRUCTURE AND ENTERPRISE ZONE AUTHORITY	 RADY E. ADAME MANAGER PROJECT PLANNING & DESIGN DIVISION	 JEFFREY L. MACALALAD MANAGER PROJECT EVALUATION & PLANNING DEPARTMENT	 GREGORY M. OLLER ASST. CHIEF OPERATING OFFICER ARCHITECTURAL & ENGINEERING SERVICES SECTOR	 MARK T. LAPID CHIEF OPERATING OFFICER	Drawings and Specifications duly signed, stamped or sealed as instruments of service, are the intellectual property and documents of OFFICE THE CITY ARCHITECT, whether the subject for which they are made is executed or not. It shall be unlawful for any person without the written consent of the Architect or author of said documents to duplicate or make copies of said documents for use in repetition of and for other projects or buildings whether executed partly or in whole. (reaffirms the pertinent provisions of RA 8293 Intellectual Property Code).

R11-25-02

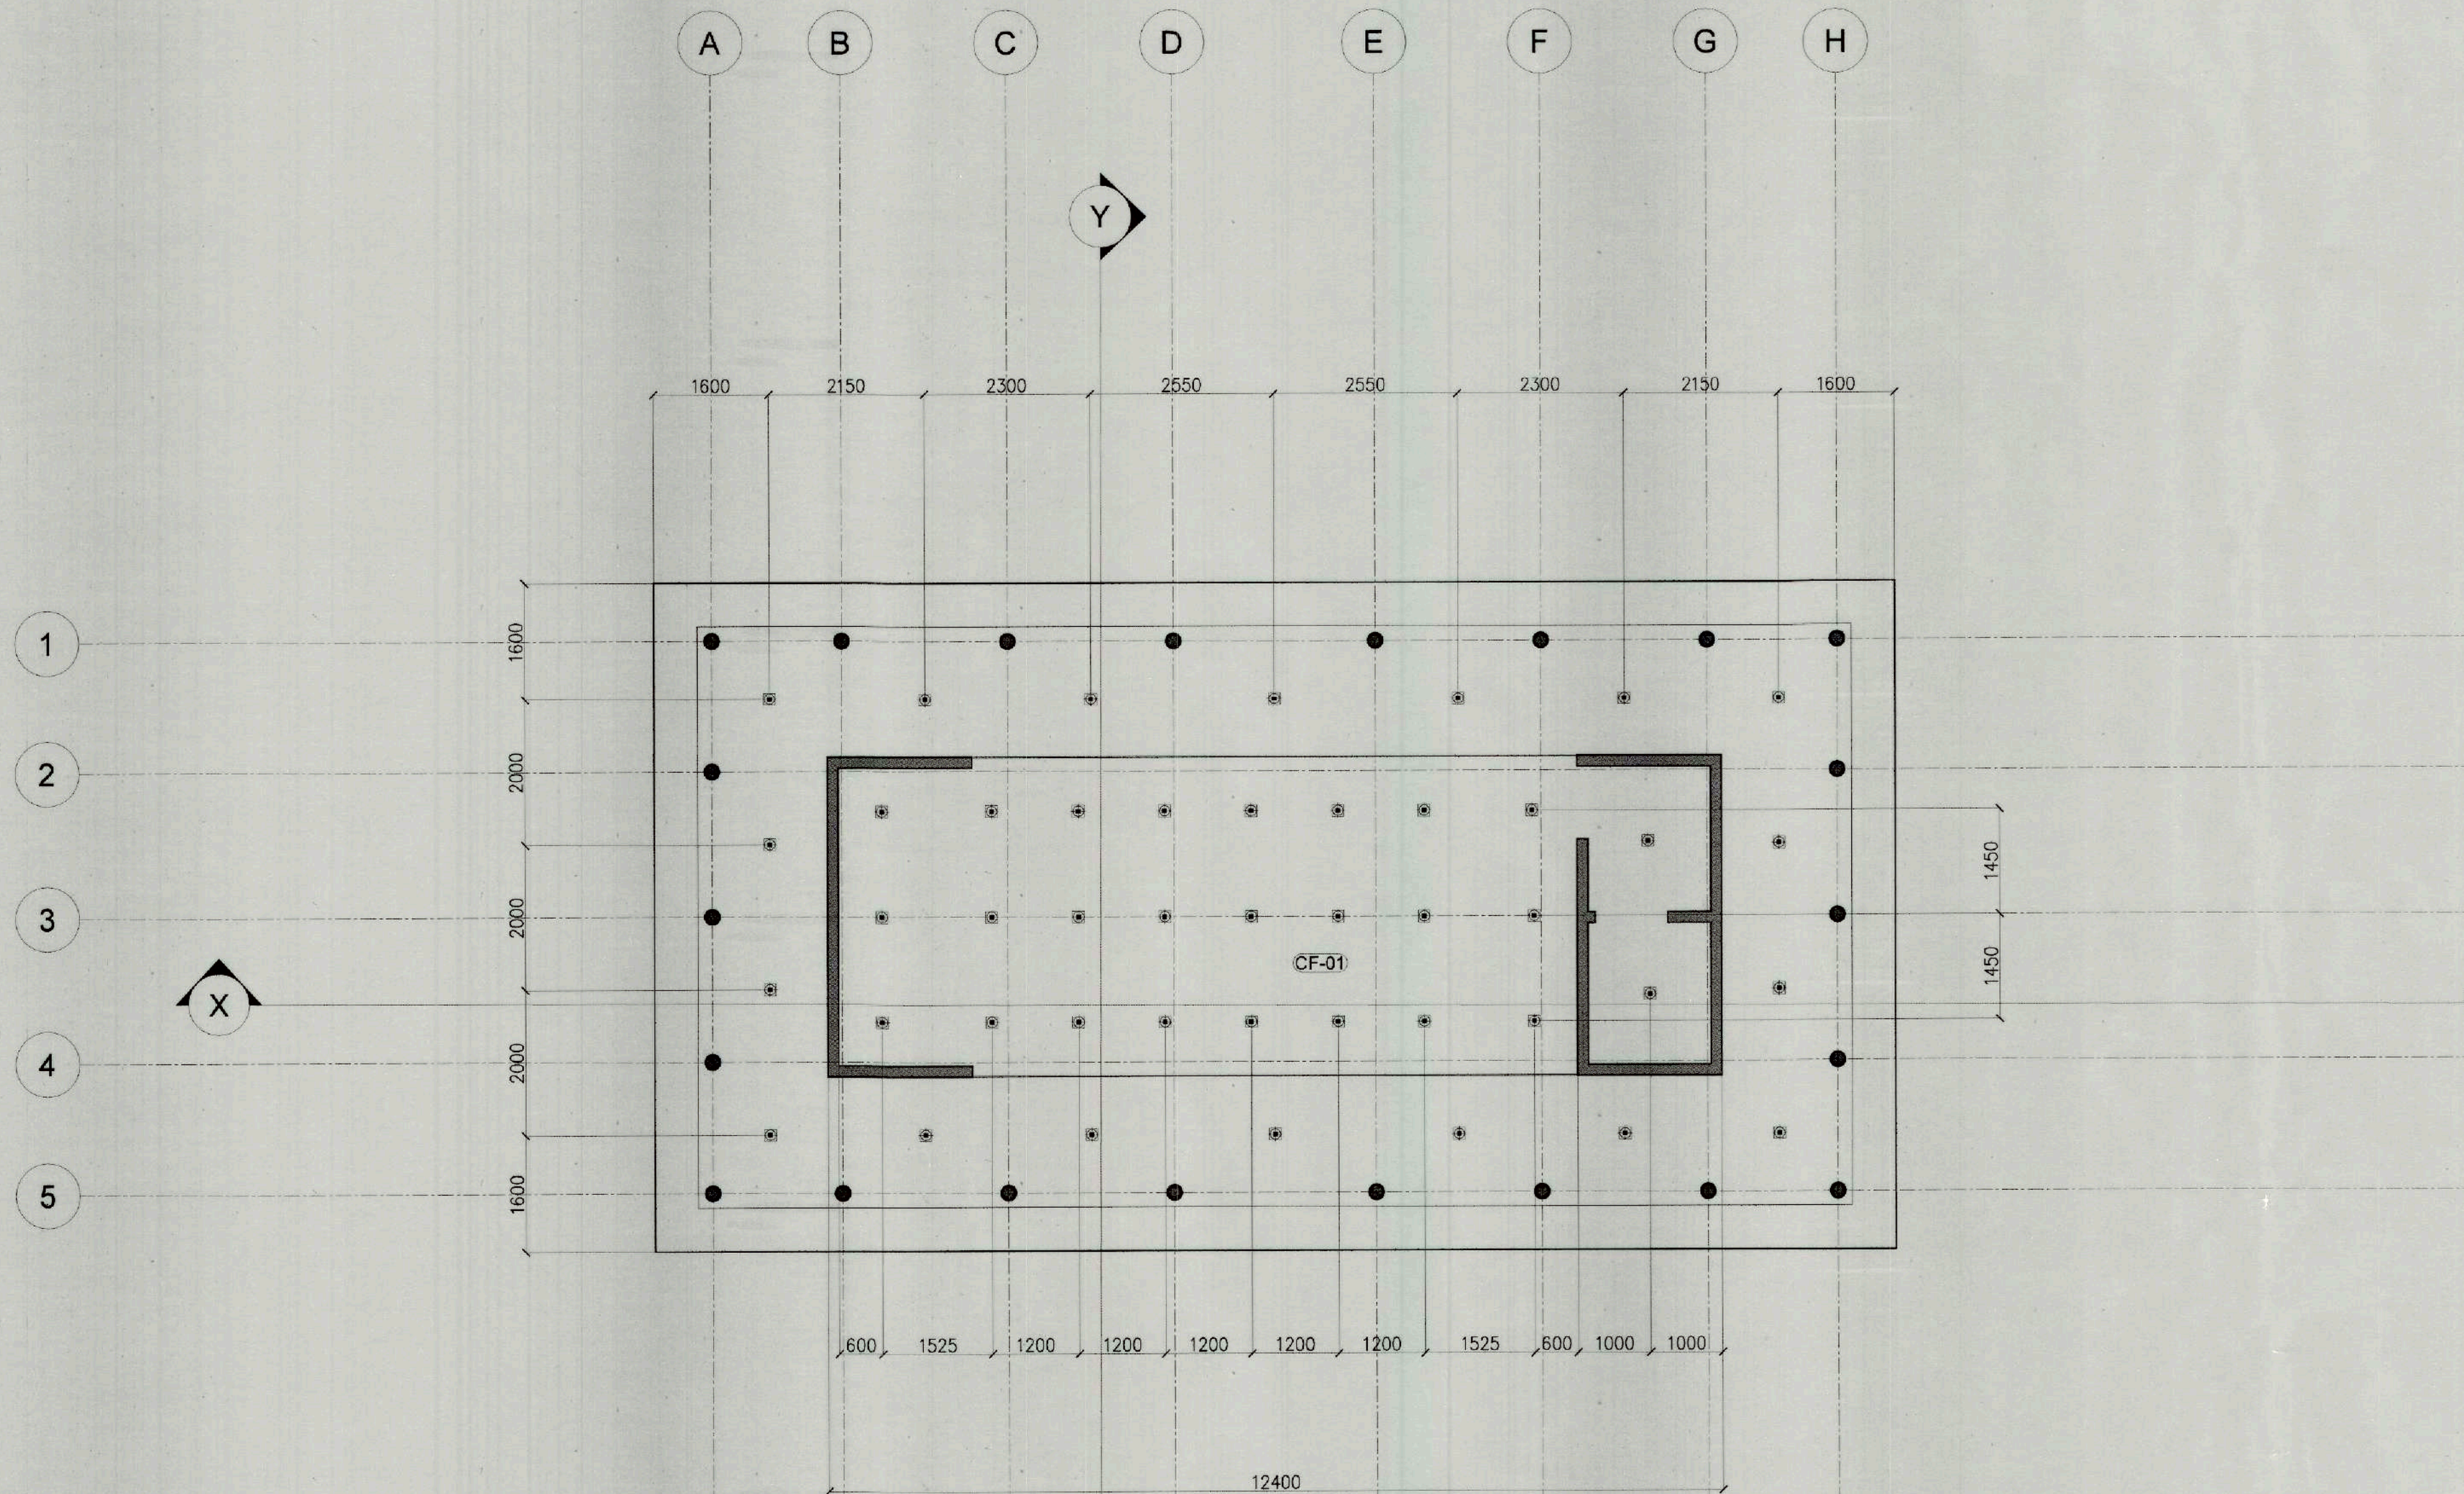

01 ADMINISTRATIVE BUILDING CEILING PLAN
A10
SCALE: 1:70

SPECIFICATIONS

FLOOR FINISHES

F-01	BROOM FINISH CONCRETE FLOORING
F-02	60X60 CM NON-SLIP PORCELAIN FLOOR TILE. COLOR: GRAY
F-03	20X120 CM NON-SLIP PORCELAIN FLOOR TILE. FINISH: WOOD
F-04	30X60 CM NON-SLIP PORCELAIN FLOOR TILE. FINISH: GRAY
F-05	HERRINGBONE BRICK FLOORING

PARTITION

P-01	4" THK CONCRETE HOLLOW BLOCKS
P-02	4" THK DECORAIVE CONCRETE HOLLOW BLOCKS
P-03	12MM THK SAFETY GLASS WITH MULLIONS

WALL FINISH

WF-01	30X60 CM PORCELAIN WALL TILE. COLOR: GRAY
WF-02	LIMEWASH FINISH WALL
WF-03	FACING BRICK WALL CLADDING
WF-04	PRE-PAINTED LATEX WALL

CEILING FINISH

CF-01	PVC DECORATIVE PANEL
-------	----------------------

ROOFING FINISH

RF-01	0.5MM THK LONG SPAN RIB-TYPE ROOFING
-------	--------------------------------------

LIGHTING FIXTURES

L-01	LED PIN LIGHT
------	---------------

FLOOR PLAN TAGS

D-01	DOOR TAG
W-01	WINDOW TAG

FLOOR AREAS


PUBLIC TOILET	
FEMALE TOILET:	33.90 SQ.M.
MALE TOILET:	33.90 SQ.M.
LGBTQ TOILET:	6.15 SQ.M.
PWD TOILET:	6.15 SQ.M.
TOTAL FLOOR AREA:	80.10 SQ.M.

ADMINISTRATIVE BUILDING

RECEPTION AREA:	10.82 SQ.M.
WAITING AREA:	16.45 SQ.M.
CONFERENCE ROOM:	18.00 SQ.M.
TOILET:	9.24 SQ.M.
CORRIDOR:	73.44 SQ.M.
RAMP:	26.25 SQ.M.
STAIR:	18.72 SQ.M.
TOTAL FLOOR AREA:	172.92 SQ.M.

	PREPARED BY:	REVIEWED AND CHECKED BY:	RECOMMENDING APPROVAL:	APPROVED BY:	PROJECT TITLE:		PROJECT EVALUATION & PLANNING DEPARTMENT	RECOMMENDING APPROVAL:	APPROVED BY:	REPUBLIC ACT 9266, ARTICLE IV, SEC. 33.	SHEET NUMBER:		
	 AR. LANIE MAE F. VILLAREAL BUILDING ARCHITECT	 AR. CLYDE ERIC C. VERGA CITY ARCHITECT OFFICE	 ENGR. IVAN C. CORTEZ, ENP CITY PLANNING & DEVELOPMENT COORDINATOR	 ATTY. JOSEPH DOMINIC S. FELIZARTA CITY ENGINEERS OFFICE	 ENGR. MARIVIC L. REYES OIC-CENRO		BY THE AUTHORITY OF THE CITY MAYOR PER EXECUTIVE ORDER NO. 28 SERIES OF 2022, DATED JULY 1, 2022	PANUNOD: A WAY OF LIFE, INHERITED PRESERVATION OF THE UNWAVERING LEGACY OF CULTURAL AND SUSTAINABLE TOURISM OF THE DAVAO CITY KADAYAWAN VILLAGE	LOCATION:	 RADY E. ADAME MANAGER PROJECT PLANNING & DESIGN DIVISION	 JEFFFREY L. MACALALAD MANAGER PROJECT EVALUATION & PLANNING DEPARTMENT	 GREGORY A. OLLER ASST. CHIEF OPERATING OFFICER ARCHITECTURAL & ENGINEERING SERVICES SECTOR	 MARK T. LAPID CHIEF OPERATING OFFICER
											DATE RELEASED: FEB. 20, 2025		

R11-25-02

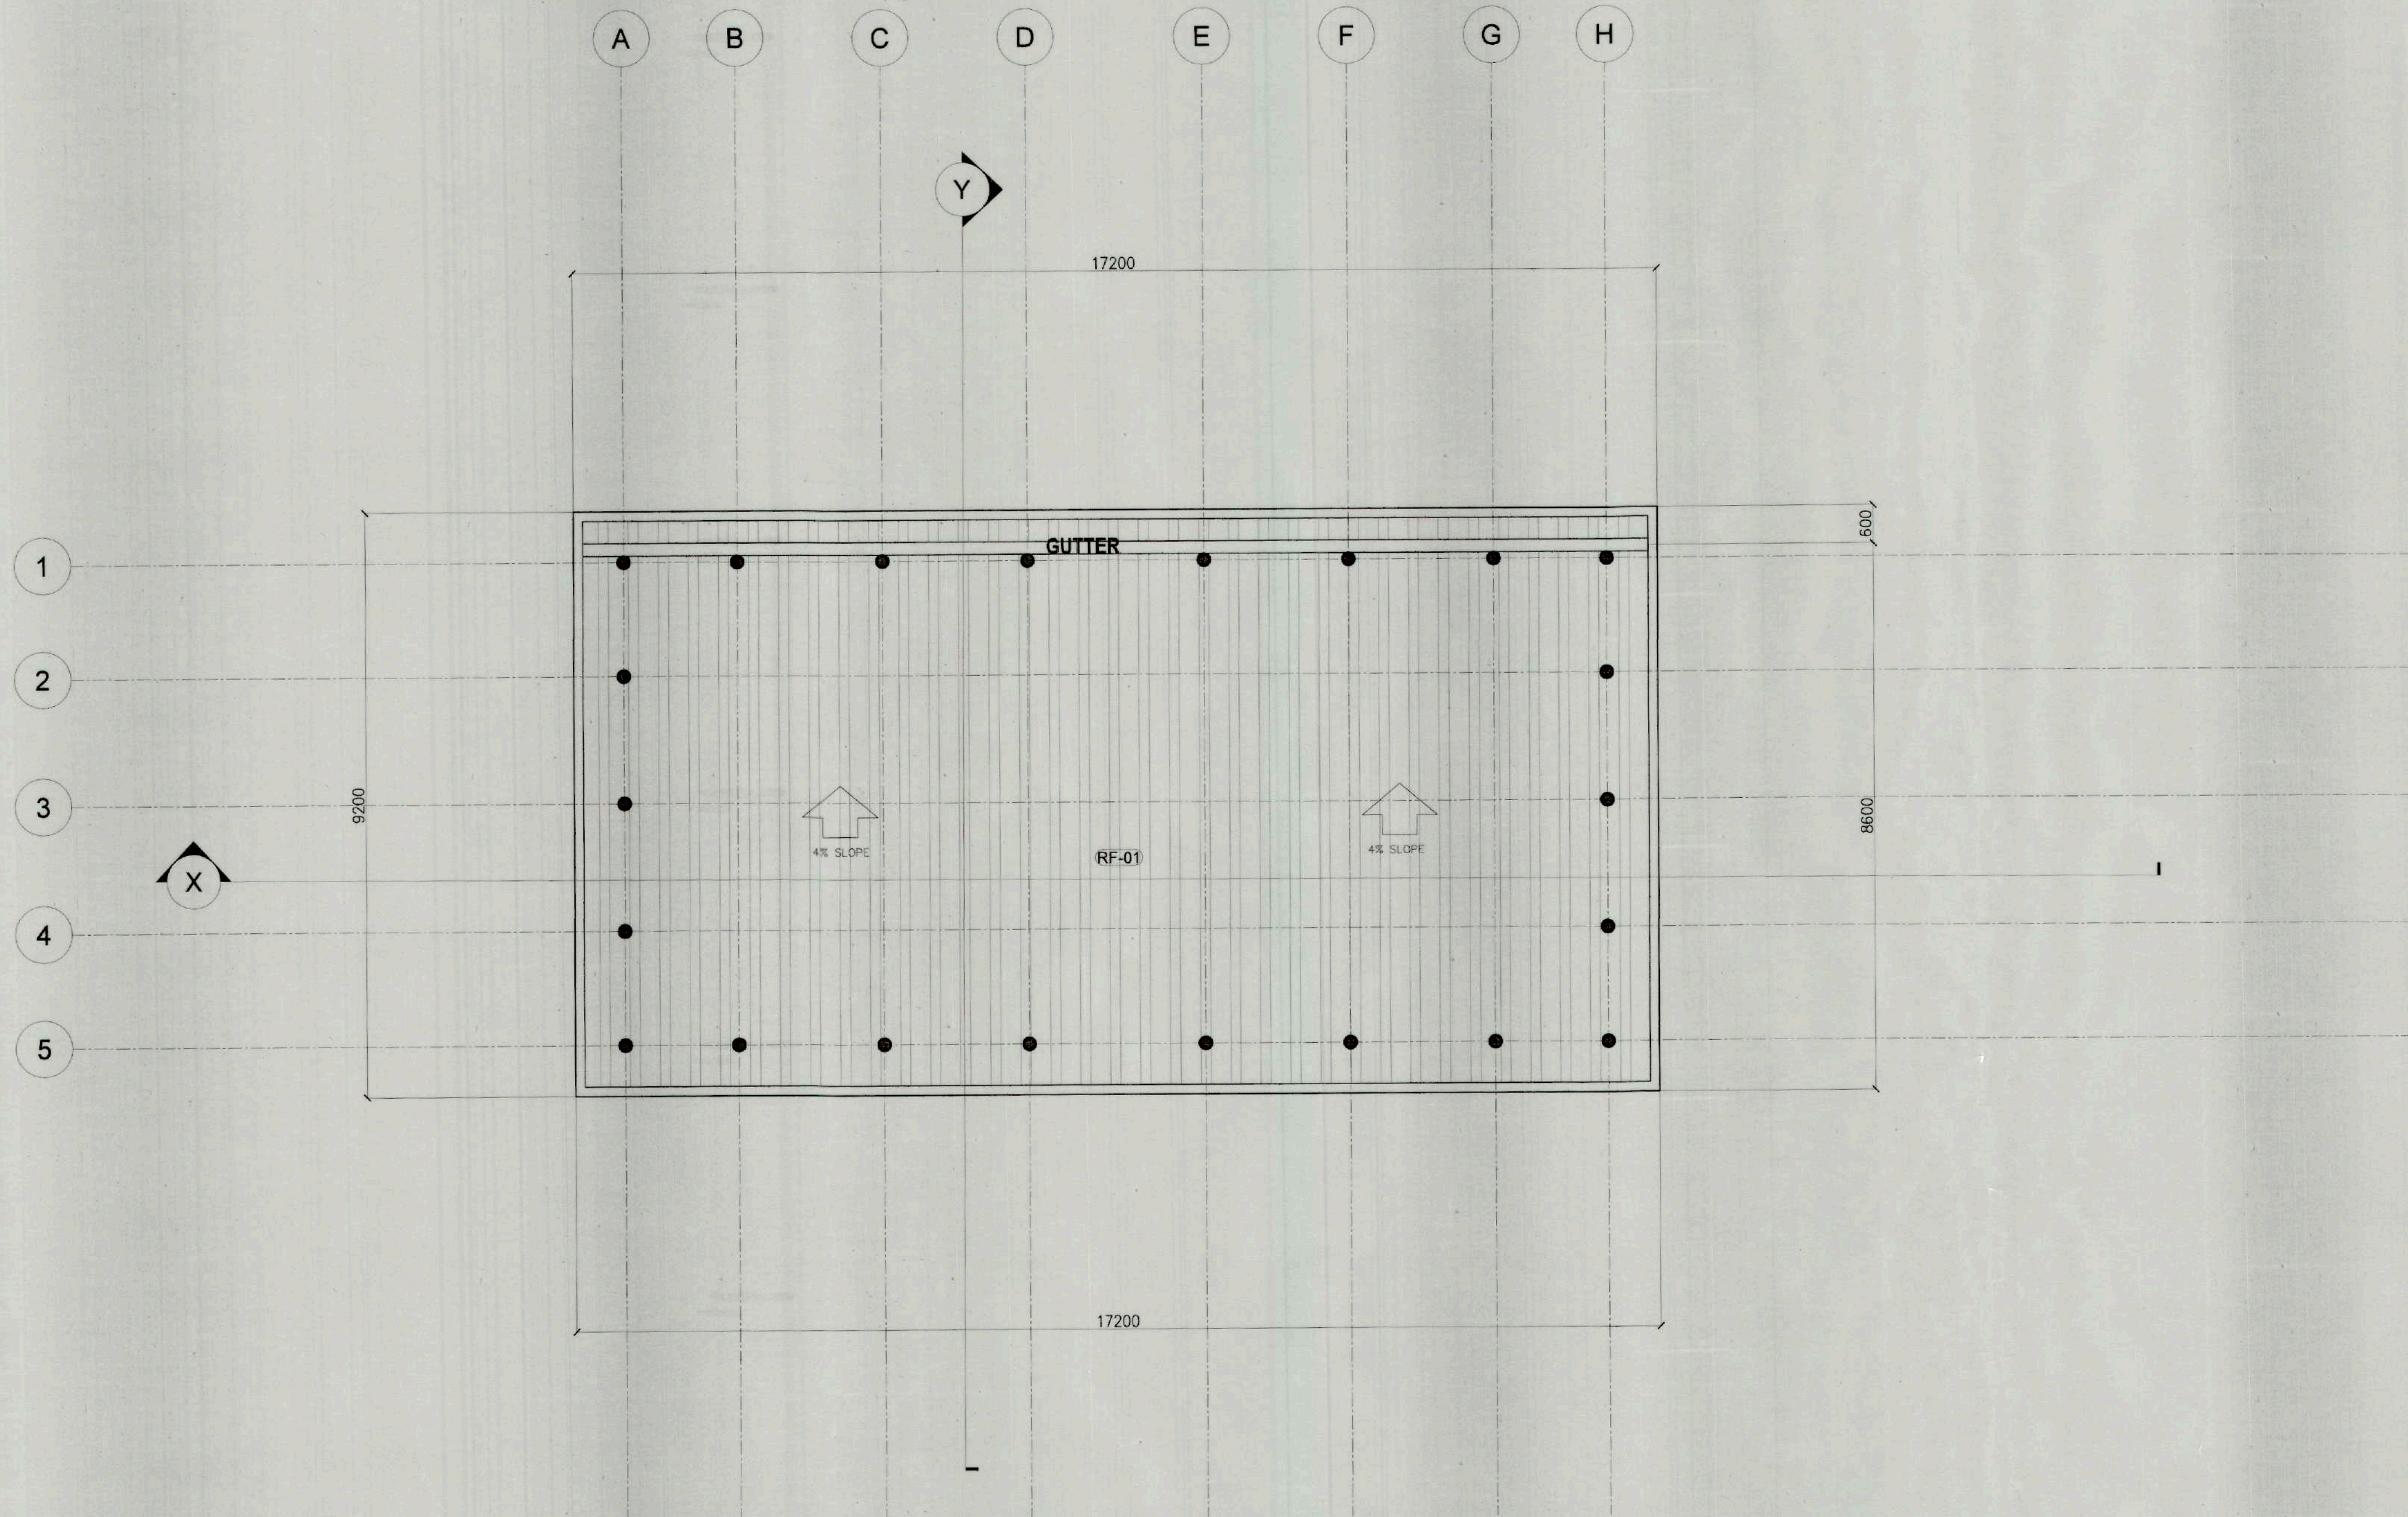


01 A 11 ADMINISTRATIVE BUILDING ROOF PLAN SCALE: 1: 70


SPECIFICATIONS	
FLOOR FINISHES	
(F-01)	BROOM FINISH CONCRETE FLOORING
(F-02)	60X60 CM NON-SLIP PORCELAIN FLOOR TILE. COLOR: GRAY
(F-03)	20X120 CM NON-SLIP PORCELAIN FLOOR TILE. FINISH: WOOD
(F-04)	30X60 CM NON-SLIP PORCELAIN FLOOR TILE. FINISH: GRAY
(F-05)	HERRINGBONE BRICK FLOORING
PARTITION	
P-01	4" THK CONCRETE HOLLOW BLOCKS
P-02	4" THK DECORAIVE CONCRETE HOLLOW BLOCKS
P-03	12MM THK SAFETY GLASS WITH MULLIONS
WALL FINISH	
WF-01	30X60 CM PORCELAIN WALL TILE. COLOR: GRAY
WF-02	LIMEWASH FINISH WALL
WF-03	FACING BRICK WALL CLADDING
WF-04	PRE-PAINTED LATEX WALL
CEILING FINISH	
CF-01	PVC DECORATIVE PANEL
ROOFING FINISH	
RF-01	0.5MM THK LONG SPAN RIB-TYPE ROOFING
LIGHTING FIXTURES	
Ⓢ	LED PIN LIGHT
FLOOR PLAN TAGS	
D 01	DOOR TAG
W 01	WINDOW TAG
FLOOR AREAS	
PUBLIC TOILET	
FEMALE TOILET:	33.90 SQ.M.
MALE TOILET:	33.90 SQ.M.
LGBTQ TOILET:	6.15 SQ.M.
PWD TOILET:	6.15 SQ.M.
TOTAL FLOOR AREA:	80.10 SQ.M.
ADMINISTRATIVE BUILDING	
RECEPTION AREA:	10.82 SQ.M.
WAITING AREA:	16.45 SQ.M.
CONFERENCE ROOM:	18.00 SQ.M.
TOILET:	9.24 SQ.M.
CORRIDOR:	73.44 SQ.M.
RAMP:	26.25 SQ.M.
STAIR:	18.72 SQ.M.
TOTAL FLOOR AREA:	172.92 SQ.M.

	PREPARED BY:	REVIEWED AND CHECKED BY:	RECOMMENDING APPROVAL:	APPROVED BY:	PROJECT TITLE:	PROJECT EVALUATION & PLANNING DEPARTMENT	RECOMMENDING APPROVAL:	APPROVED BY:	REPUBLIC ACT 9266, ARTICLE IV, SEC. 33.	SHEET NUMBER:				
	AR. LANIE MAE F. VILLAREAL BUILDING ARCHITECT	AR. CLYDE ERIC C. VERGA CITY ARCHITECT OFFICE	ENGR. IVAN C. CORTEZ, ENP CITY PLANNING & DEVELOPMENT COORDINATOR	ATTY. JOSEPH DOMINIC S. FELIZARTA CITY ENGINEER'S OFFICE	ENGR. MARIVIC L. REYES CIC-GENRO	ATTY. FRANCIS MARK H. LAYOG CITY ADMINISTRATOR	PANUNOD: A WAY OF LIFE, INHERITED PRESERVATION OF THE UNWAVERING LEGACY OF CULTURAL AND SUSTAINABLE TOURISM OF THE DAVAO CITY KADAYAWAN VILLAGE	LOCATION: RAMON MAGSAYSAY AVE., BRGY. 32-D, POBLACION DISTRICT, DAVAO CITY, DAVAO DEL SUR	TIEZA TOURISM INFRASTRUCTURE AND ENTERPRISE ZONE AUTHORITY	RADY E. ADAME MANAGER PROJECT PLANNING & DESIGN DIVISION	JEFFREY L. MACALALAD MANAGER PROJECT EVALUATION & PLANNING DEPARTMENT	GREGORY A. OLIVER ASST. CHIEF OPERATING OFFICER ARCHITECTURAL & ENGINEERING SERVICES SECTOR	MARK T. LAPID CHIEF OPERATING OFFICER	Drawings and Specifications duly signed, stamped or sealed as instruments of service, are the intellectual property and documents of OFFICE THE CITY ARCHITECT, whether the subject for which they are made is executed or not. It shall be unlawful for any person without the written consent of the Architect or author of said documents to duplicate or make copies of said documents for use in repetition of and for other projects or buildings whether executed partly or in whole. (reaffirms the pertinent provisions of RA 8293 Intellectual Property Code).
										DATE RELEASED: FEB. 20, 2025				

R11-25-02

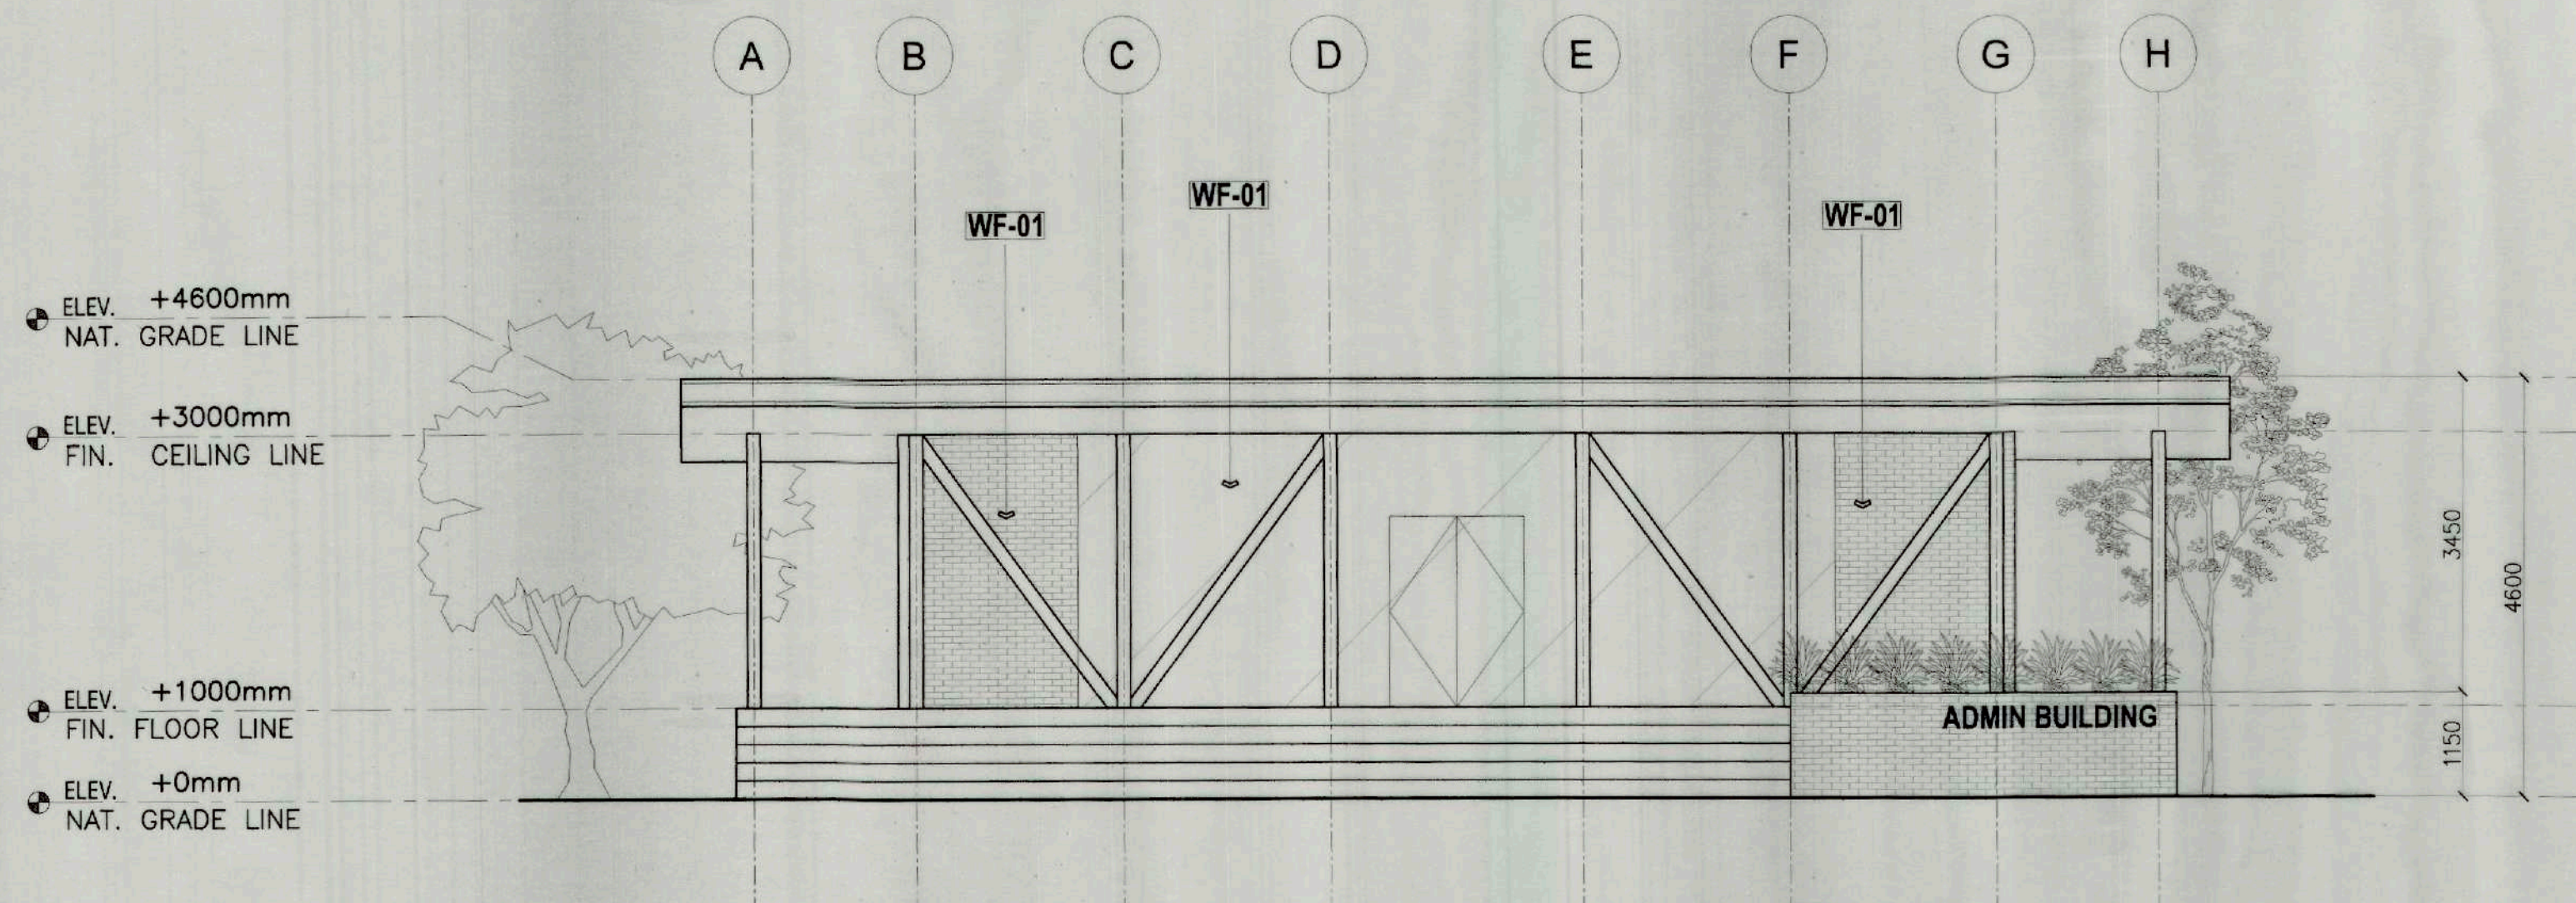

01 ADMINISTRATIVE BUILDING FRONT ELEVATION
A 12 SCALE: 1:70

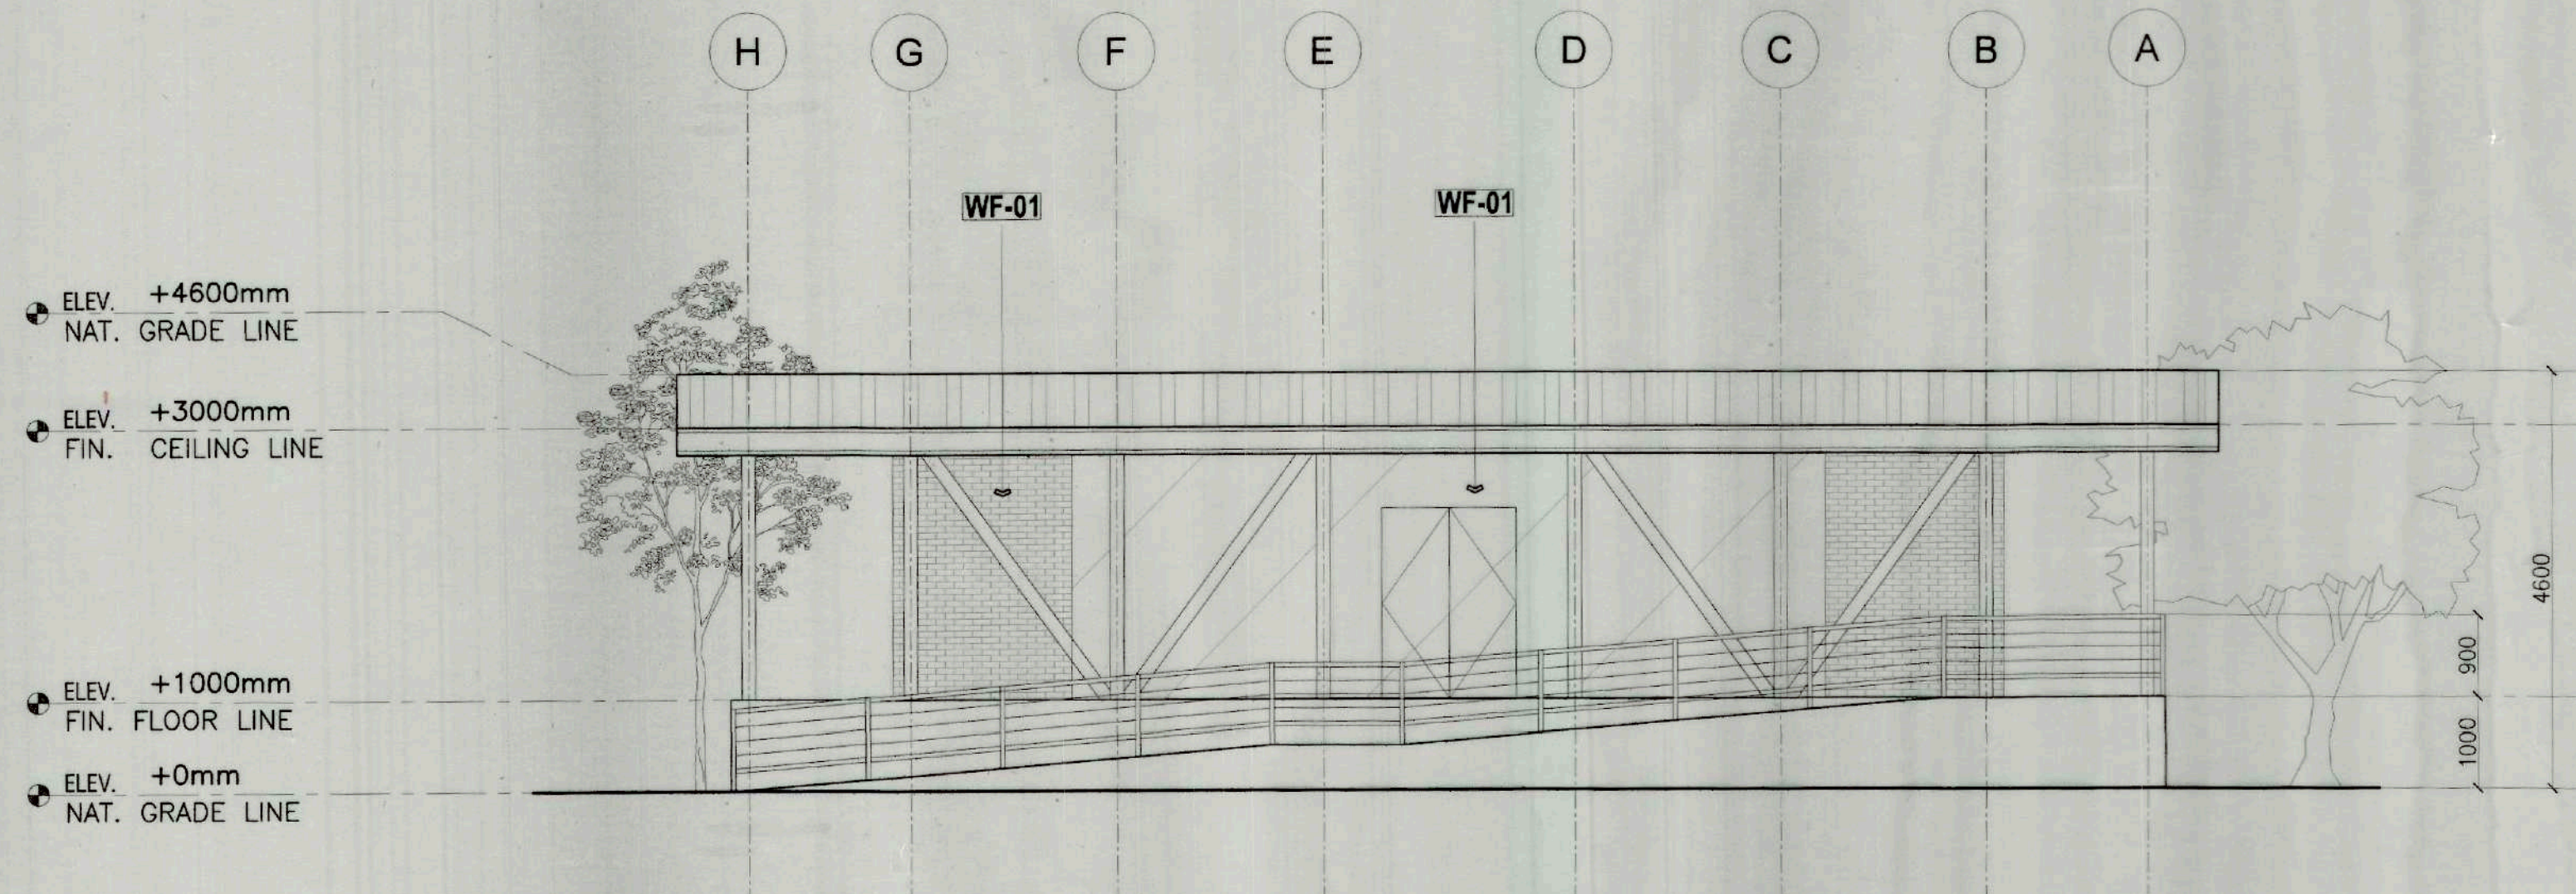

02 ADMINISTRATIVE BUILDING REAR ELEVATION
A 12 SCALE: 1:70

SPECIFICATIONS

FLOOR FINISHES

(F-01)	BROOM FINISH CONCRETE FLOORING
(F-02)	60X60 CM NON-SLIP PORCELAIN FLOOR TILE. COLOR: GRAY
(F-03)	20X120 CM NON-SLIP PORCELAIN FLOOR TILE. FINISH: WOOD
(F-04)	30X60 CM NON-SLIP PORCELAIN FLOOR TILE. FINISH: GRAY
(F-05)	HERRINGBONE BRICK FLOORING

PARTITION

P-01	4" THK CONCRETE HOLLOW BLOCKS
P-02	4" THK DECORATIVE CONCRETE HOLLOW BLOCKS
P-03	12MM THK SAFETY GLASS WITH MULLIONS

WALL FINISH

WF-01	30X60 CM PORCELAIN WALL TILE. COLOR: GRAY
WF-02	LIMEWASH FINISH WALL
WF-03	FACING BRICK WALL CLADDING
WF-04	PRE-PAINTED LATEX WALL

CEILING FINISH

CF-01	PVC DECORATIVE PANEL
-------	----------------------

ROOFING FINISH

RF-01	0.5MM THK LONG SPAN RIB-TYPE ROOFING
-------	--------------------------------------

LIGHTING FIXTURES

⊕	LED PIN LIGHT
---	---------------

FLOOR PLAN TAGS

(D 01)	DOOR TAG
(W 01)	WINDOW TAG

FLOOR AREAS

PUBLIC TOILET

FEMALE TOILET:	33.90 SQ.M.
MALE TOILET:	33.90 SQ.M.
LGBTQ TOILET:	6.15 SQ.M.
PWD TOILET:	6.15 SQ.M.

TOTAL FLOOR AREA: **80.10 SQ.M.**

ADMINISTRATIVE BUILDING

RECEPTION AREA:	10.82 SQ.M.
WAITING AREA:	16.45 SQ.M.
CONFERENCE ROOM:	18.00 SQ.M.
TOILET:	9.24 SQ.M.
CORRIDOR:	73.44 SQ.M.
RAMP:	26.25 SQ.M.
STAIR:	18.72 SQ.M.

TOTAL FLOOR AREA: **172.92 SQ.M.**



PREPARED BY:

AR. LANIE MAE F. VILLAREAL
BUILDING ARCHITECT

REVIEWED AND CHECKED BY:

AR. CLYDE ERIC C. VERGA
CITY ARCHITECT OFFICE

RECOMMENDING APPROVAL:

ENGR. IVAN D. CORTEZ, ENP
CITY PLANNING & DEVELOPMENT
COORDINATOR

ATTY. JOSEPH MARINIC S. FELIZARTA
CIC-CITY ENGINEER'S OFFICE

ENGR. MARIVIC L. REYES
CIC-CENRO

APPROVED BY:

ATTY. FRANCIS MARK H. LAYOG
CITY ADMINISTRATOR

PROJECT TITLE:

PANUNOD: A WAY OF LIFE, INHERITED PRESERVATION
OF THE UNWAVERING LEGACY OF CULTURAL AND
SUSTAINABLE TOURISM OF THE DAVAO CITY
KADAYAWAN VILLAGE

LOCATION:

RAMON MAGSAYSAY AVE., BRGY. 32-D, POBLACION
DISTRICT, DAVAO CITY, DAVAO DEL SUR



PROJECT EVALUATION & PLANNING DEPARTMENT

RADY E. ADAME
MANAGER
PROJECT PLANNING & DESIGN DIVISION

RECOMMENDING APPROVAL:

JEFFREY L. MACALALAD
MANAGER
PROJECT EVALUATION & PLANNING DEPARTMENT

APPROVED BY:

MARK T. LAPID
CHIEF OPERATING OFFICER


REPUBLIC ACT 9266, ARTICLE IV, SEC. 33.

Drawings and Specifications duly signed, stamped or
sealed as instruments of service, are the intellectual
property and documents of OFFICE THE CITY ARCHITECT,
whether the subject for which they are made is executed or
not. It shall be unlawful for any person without the written
consent of the Architect or author of said documents to
duplicate or make copies of said documents for use in
repetition of and for other projects or buildings whether
executed partly or in whole. (as affirmed by the pertinent
provisions of RA 8293 Intellectual Property Code).


SHEET NUMBER:

A12
DATE RELEASED:
FEB. 20, 2025

R11-25-02

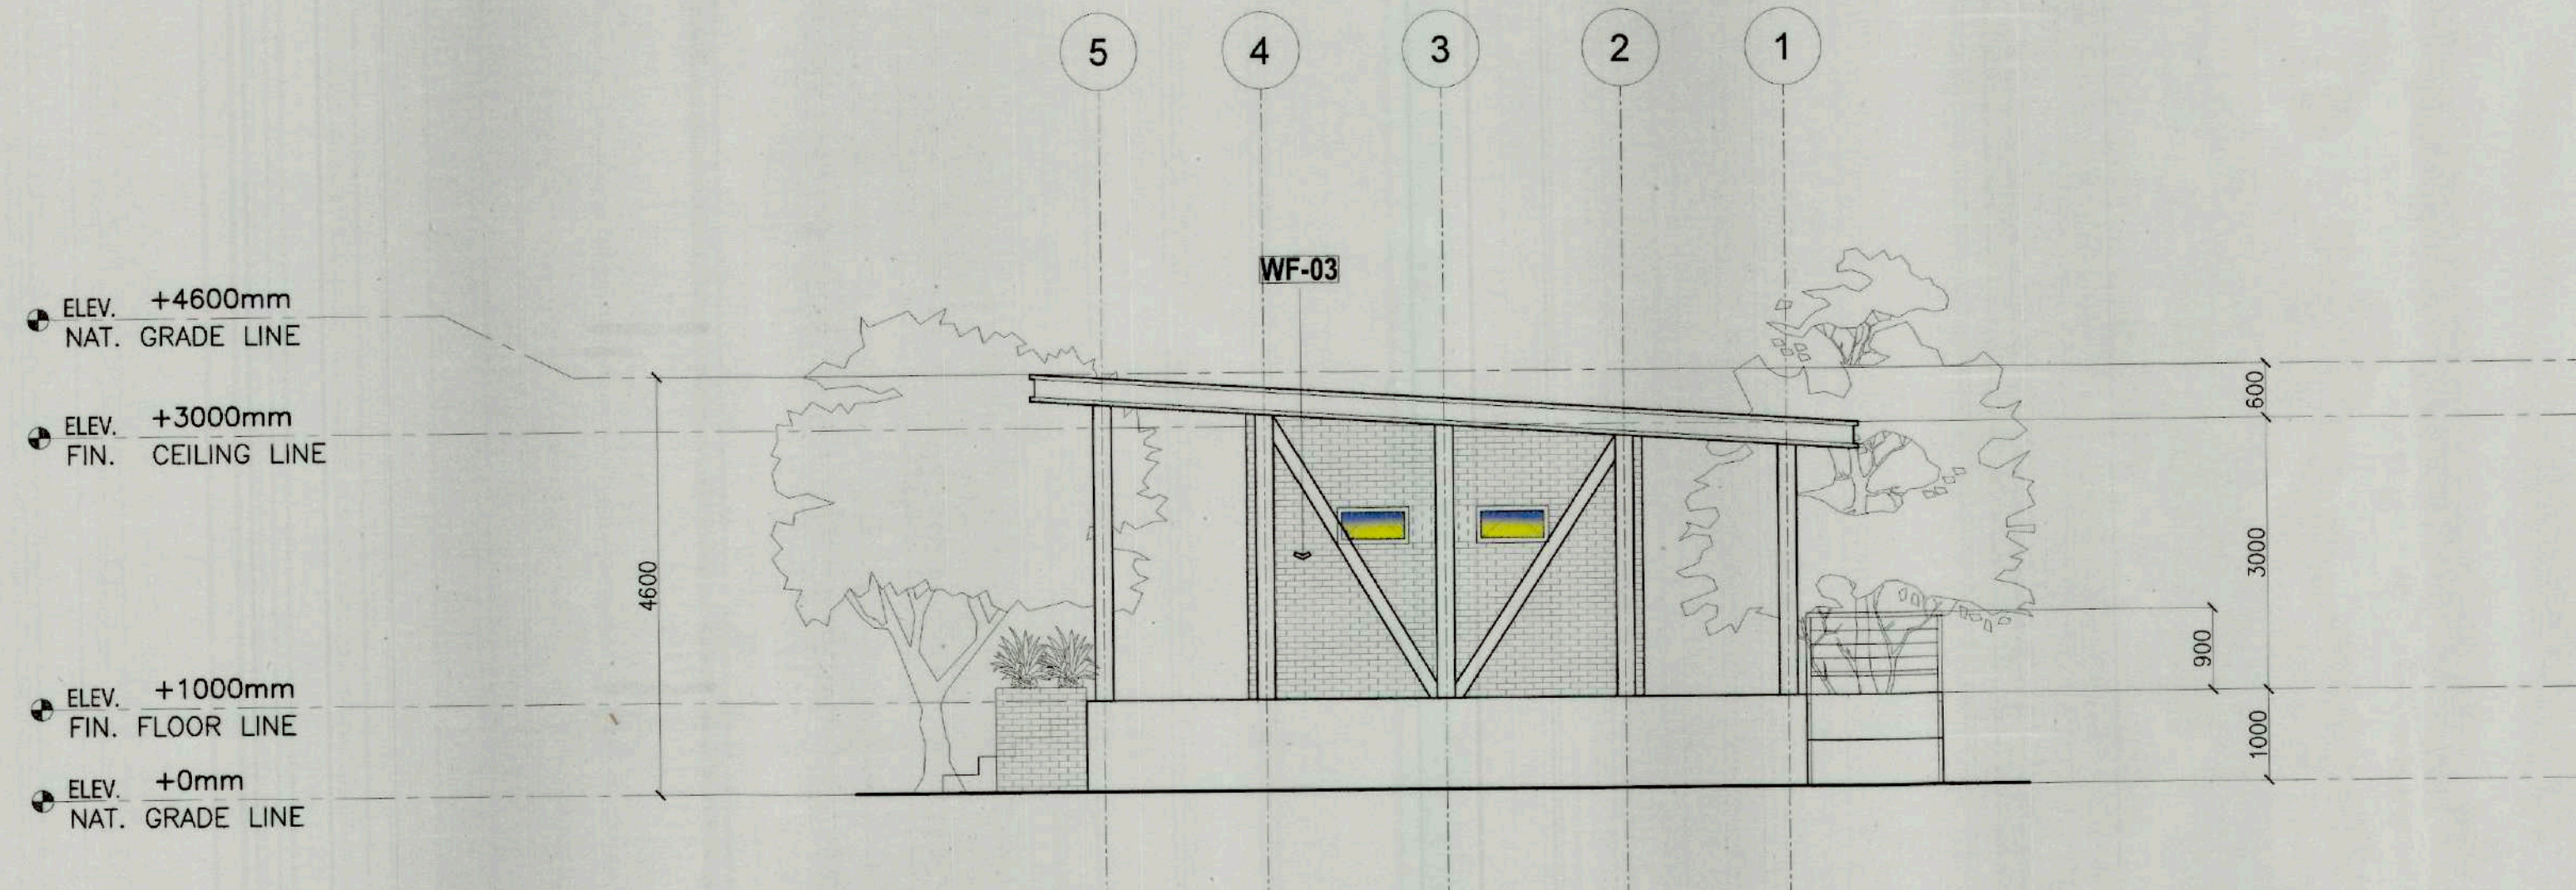

01
A 13 ADMINISTRATIVE BUILDING RIGHT ELEVATION
SCALE: 1:70

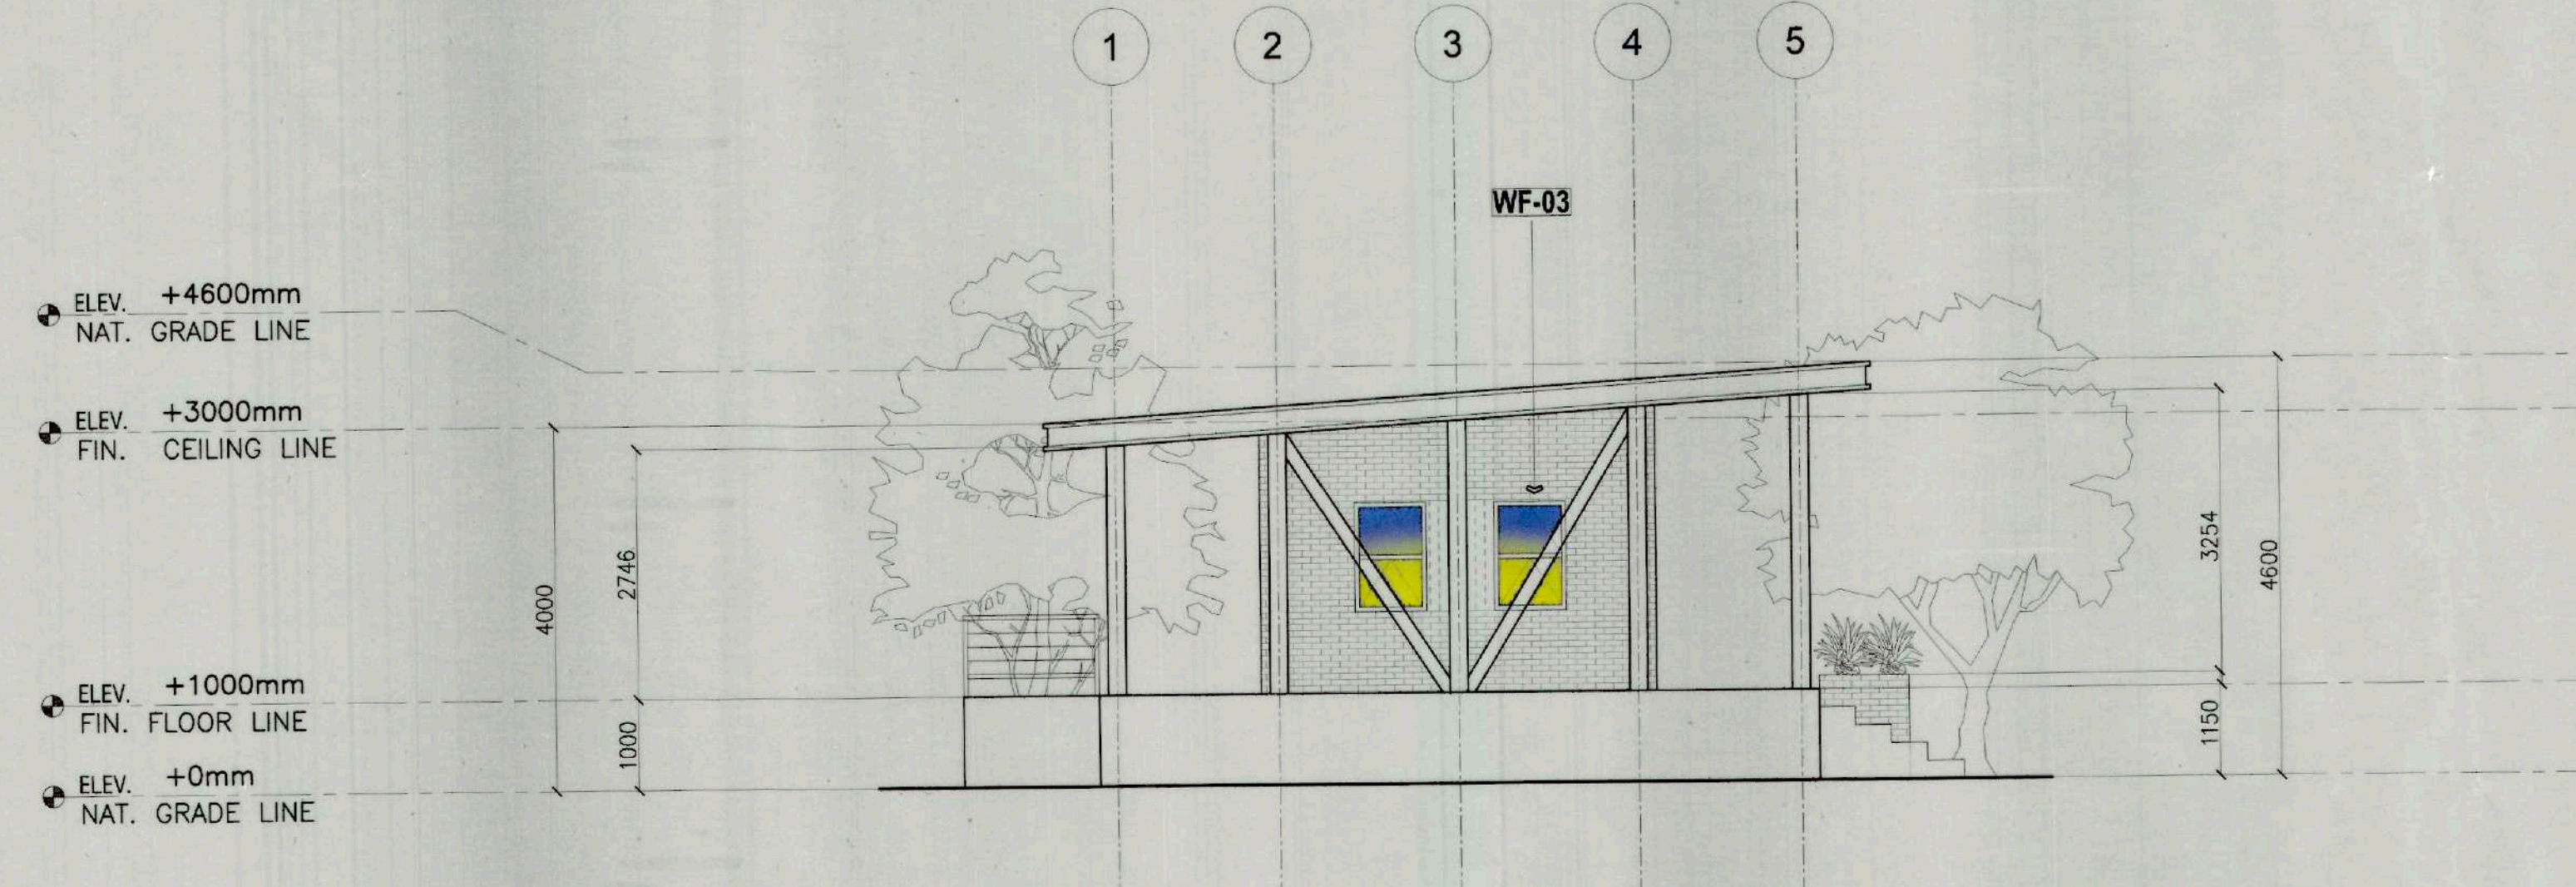

02
A 13 ADMINISTRATIVE BUILDING LEFT ELEVATION
SCALE: 1:70

SPECIFICATIONS

FLOOR FINISHES

(F-01)	BROOM FINISH CONCRETE FLOORING
(F-02)	60X60 CM NON-SLIP PORCELAIN FLOOR TILE. COLOR: GRAY
(F-03)	20X120 CM NON-SLIP PORCELAIN FLOOR TILE. FINISH: WOOD
(F-04)	30X60 CM NON-SLIP PORCELAIN FLOOR TILE. FINISH: GRAY
(F-05)	HERRINGBONE BRICK FLOORING

PARTITION

P-01	4" THK CONCRETE HOLLOW BLOCKS
P-02	4" THK DECORATIVE CONCRETE HOLLOW BLOCKS
P-03	12MM THK SAFETY GLASS WITH MULLIONS

WALL FINISH

WF-01	30X60 CM PORCELAIN WALL TILE. COLOR: GRAY
WF-02	LIMEWASH FINISH WALL
WF-03	FACING BRICK WALL CLADDING
WF-04	PRE-PAINTED LATEX WALL

CEILING FINISH

CF-01	PVC DECORATIVE PANEL
-------	----------------------

ROOFING FINISH

RF-01	0.5MM THK LONG SPAN RIB-TYPE ROOFING
-------	--------------------------------------

LIGHTING FIXTURES

(L-01)	LED PIN LIGHT
--------	---------------

FLOOR PLAN TAGS

(D-01)	DOOR TAG
(W-01)	WINDOW TAG

FLOOR AREAS


PUBLIC TOILET	
FEMALE TOILET:	33.90 SQ.M.
MALE TOILET:	33.90 SQ.M.
LGBTQ TOILET:	6.15 SQ.M.
PWD TOILET:	6.15 SQ.M.
TOTAL FLOOR AREA:	80.10 SQ.M.

ADMINISTRATIVE BUILDING


RECEPTION AREA:	10.82 SQ.M.
WAITING AREA:	16.45 SQ.M.
CONFERENCE ROOM:	18.00 SQ.M.
TOILET:	9.24 SQ.M.
CORRIDOR:	73.44 SQ.M.
RAMP:	26.25 SQ.M.
STAIR:	18.72 SQ.M.
TOTAL FLOOR AREA:	172.92 SQ.M.

	PREPARED BY:	REVIEWED AND CHECKED BY:	RECOMMENDING APPROVAL:	APPROVED BY:	PROJECT TITLE:		PROJECT EVALUATION & PLANNING DEPARTMENT	RECOMMENDING APPROVAL:	APPROVED BY:	REPUBLIC ACT 9266, ARTICLE IV, SEC. 33.	SHEET NUMBER:	
	 AR. LANIE MAE F. VILLAREAL BUILDING ARCHITECT	 AR. CLYDE ERIC C. VERGA CITY ARCHITECT OFFICE	 ENGR. IVAN C. CORTEZ CITY PLANNING & DEVELOPMENT COORDINATOR	 ATTY. JOSEPH DOMINIC S. FELIZARTA CITY ENGINEER'S OFFICE	 ENGR. MARIVIC L. REYES DIC-CENRO		 ATTY. FRANCIS MARK H. LAYOG CITY ADMINISTRATOR	PANUNOD: A WAY OF LIFE, INHERITED PRESERVATION OF THE UNWAVERING LEGACY OF CULTURAL AND SUSTAINABLE TOURISM OF THE DAVAO CITY KADAYAWAN VILLAGE	 RAY E. ADAME MANAGER PROJECT PLANNING & DESIGN DIVISION	 JEFFREY L. MACALALAD MANAGER PROJECT EVALUATION & PLANNING DEPARTMENT	 GREGORY A. OLLER ASST. CHIEF OPERATING OFFICER ARCHITECTURAL & ENGINEERING SERVICES SECTOR	 MARK T. LAPID CHIEF OPERATING OFFICER


R11-25-02

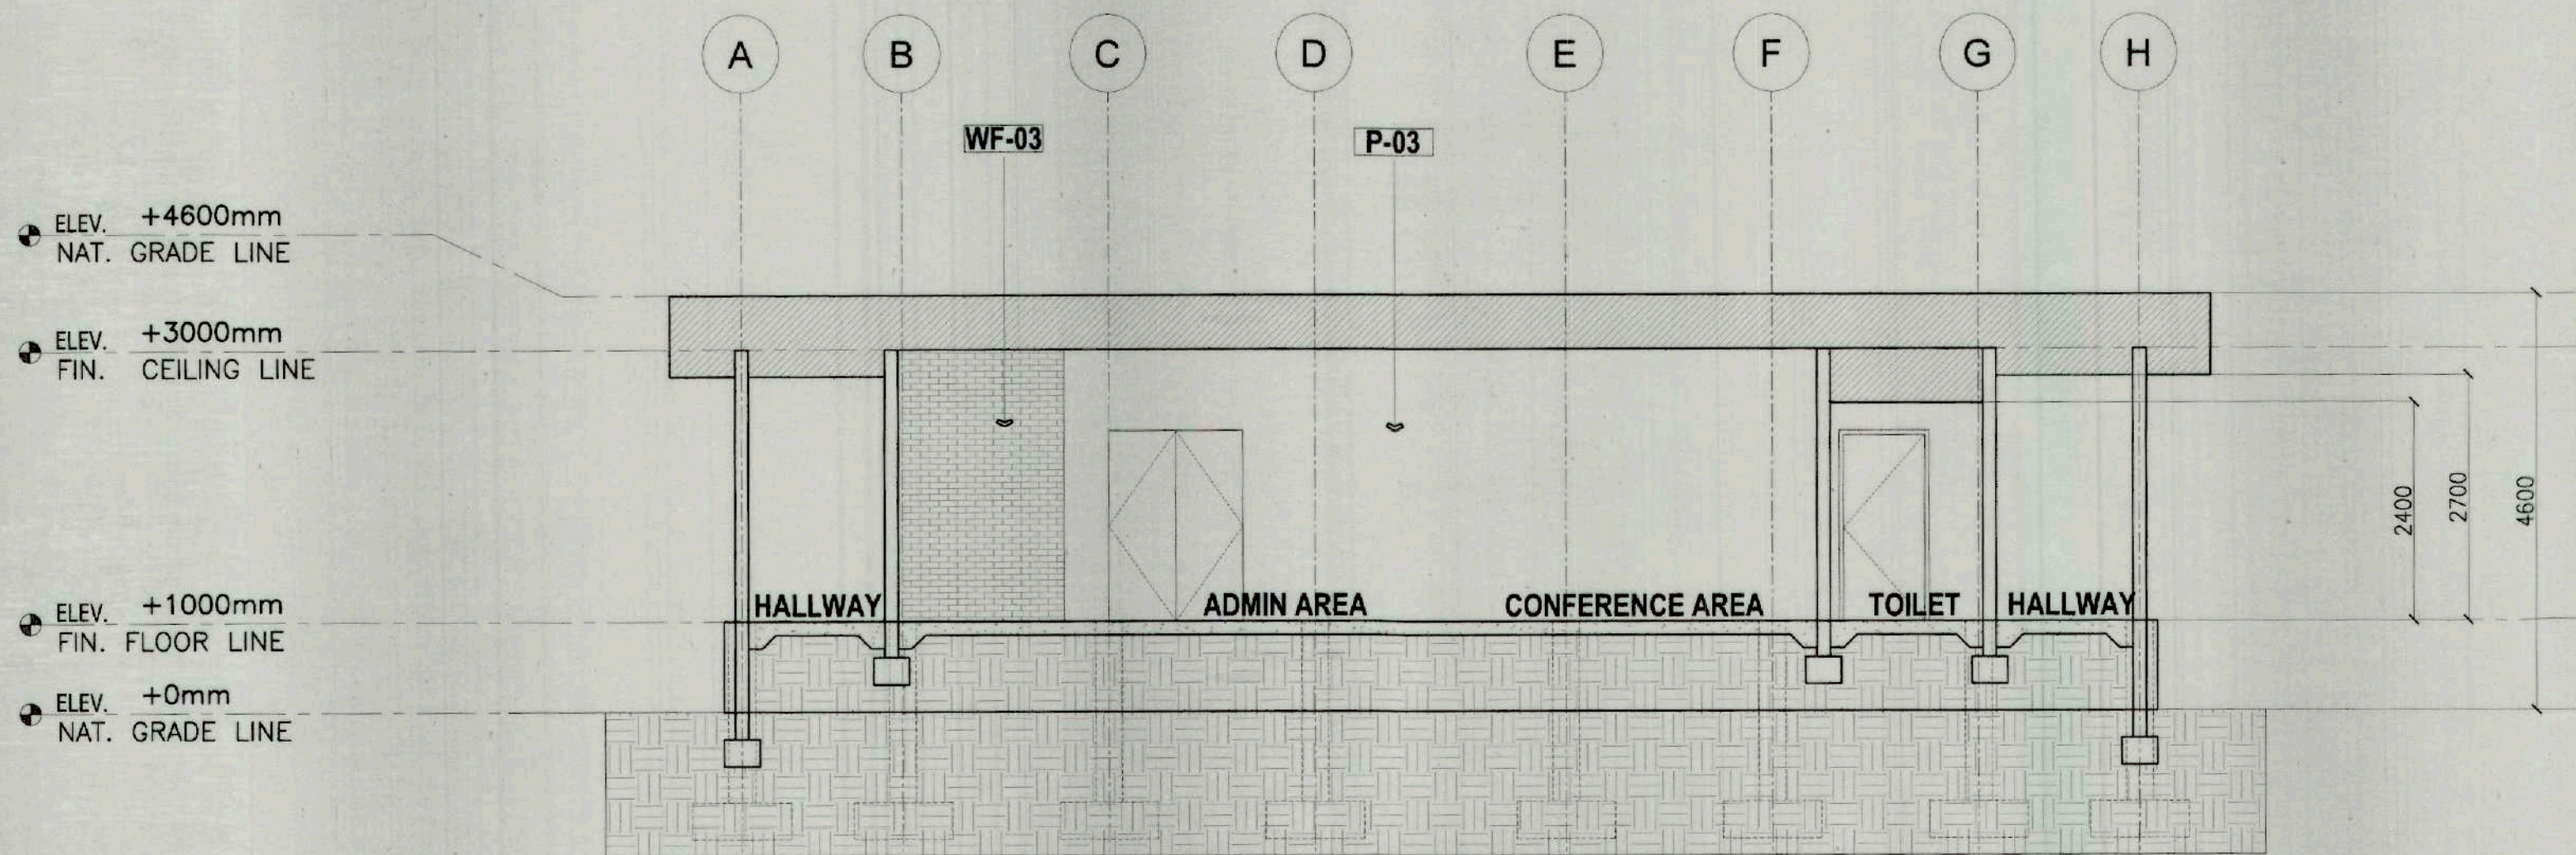


01 SECTION THRU "X"
A 14 SCALE: 1: 70

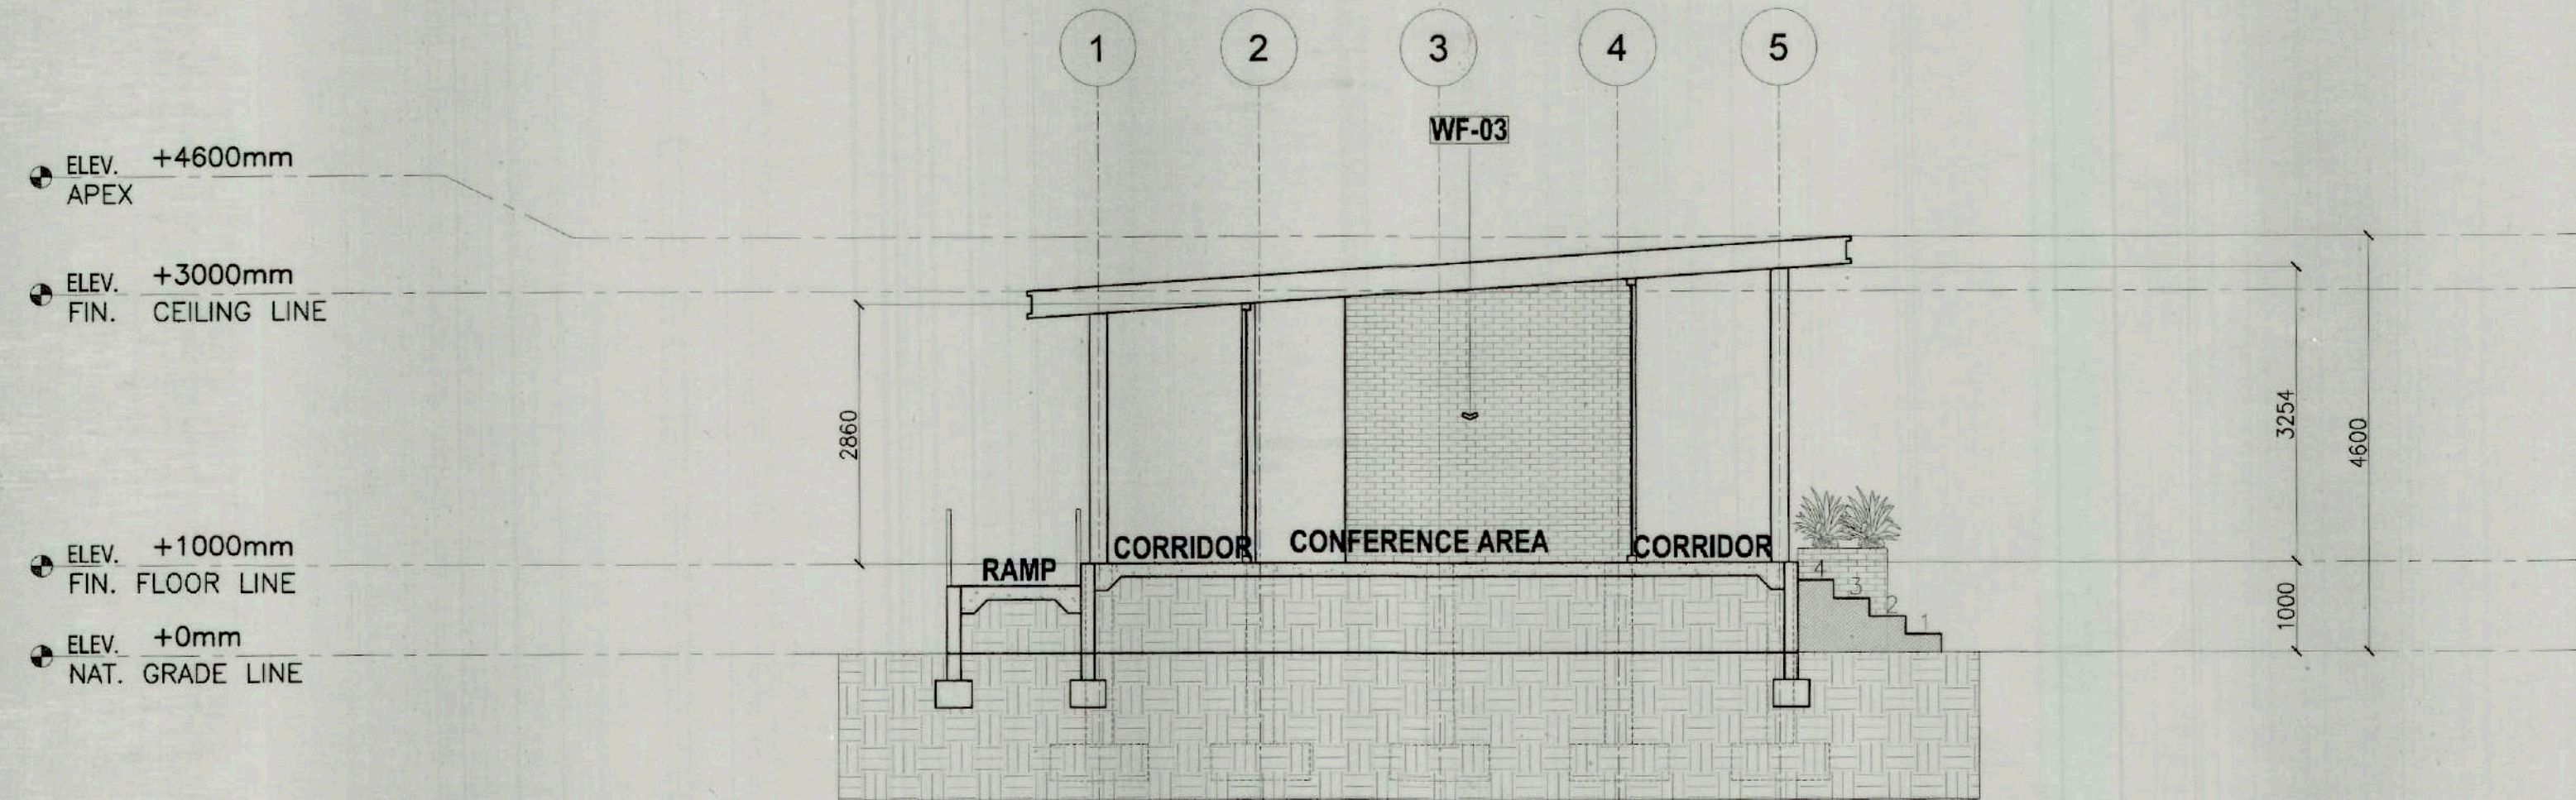

02 SECTION THRU "Y"
A 14 SCALE: 1: 70

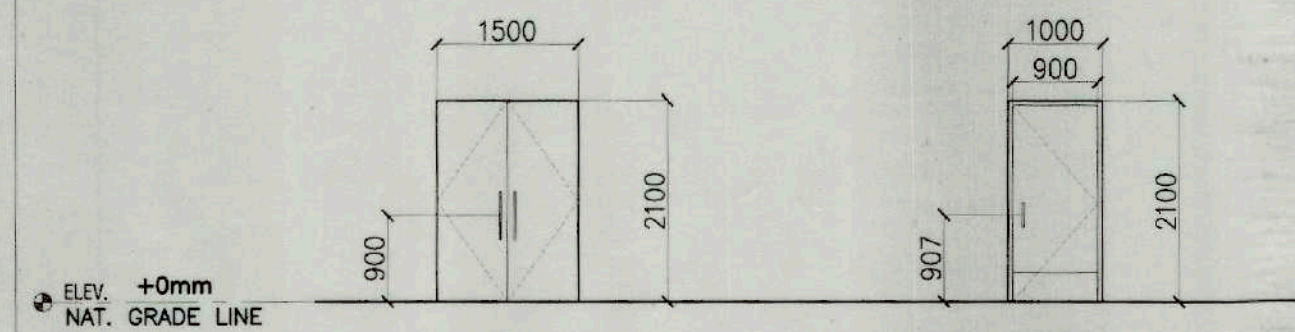

LABEL	D-01	D-02
DESCRIPTION	TWO-PANEL TEMPERED GLASS DOOR	SOLID KILN-DRIED 90CM PANEL DOOR ON WOODEN DOOR JAMB
HARDWARE	C-BAR STEEL	C-BAR HANDLE STEEL, KICK PLATE, BARREL BOLT
LOCATION	MAIN RECEPTION	TOILET
QUANTITY	2	1

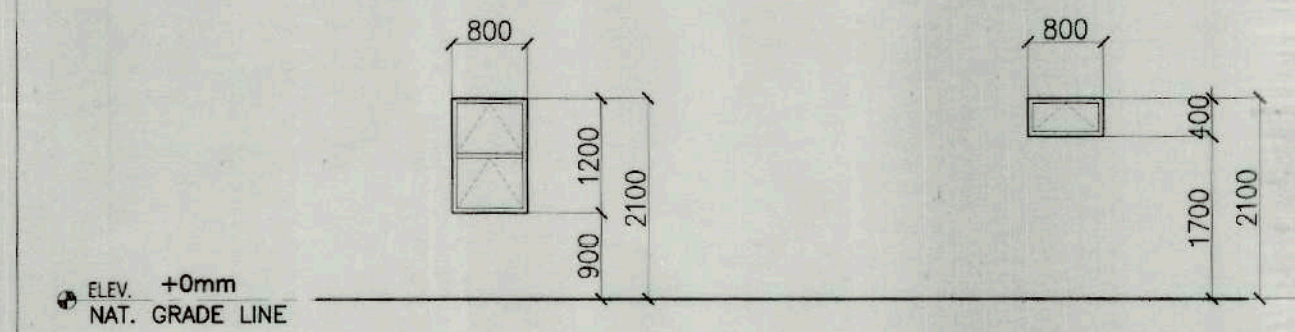

LABEL	W-01	W-02
DESCRIPTION	TWO-PANEL AWNING ON POWDER-COATED ALUMINUM FRAMING	ONE PANEL AWNING ON POWDER-COATED ALUMINUM FRAMING
HARDWARE	AWNING WINDOW HINGES, LOCKING KEEPERS AND HANDLES	AWNING WINDOW HINGES, LOCKING KEEPERS AND HANDLES
LOCATION	RECEPTION DESK	TOILET
QUANTITY	2	2

03 DOORS & WINDOWS SCHEDULE
A 14 SCALE: 1: 80

SPECIFICATIONS

FLOOR FINISHES

F-01	BROOM FINISH CONCRETE FLOORING
F-02	60X60 CM NON-SLIP PORCELAIN FLOOR TILE. COLOR: GRAY
F-03	20X120 CM NON-SLIP PORCELAIN FLOOR TILE. FINISH: WOOD
F-04	30X60 CM NON-SLIP PORCELAIN FLOOR TILE. FINISH: GRAY
F-05	HERRINGBONE BRICK FLOORING

PARTITION

P-01	4" THK CONCRETE HOLLOW BLOCKS
P-02	4" THK DECORAIVE CONCRETE HOLLOW BLOCKS
P-03	12MM THK SAFETY GLASS WITH MULLIONS

WALL FINISH

WF-01	30X60 CM PORCELAIN WALL TILE. COLOR: GRAY
WF-02	LIMEWASH FINISH WALL
WF-03	FACING BRICK WALL CLADDING
WF-04	PRE-PAINTED LATEX WALL

CEILING FINISH

CF-01	PVC DECORATIVE PANEL
-------	----------------------

ROOFING FINISH

RF-01	0.5MM THK LONG SPAN RIB-TYPE ROOFING
-------	--------------------------------------

LIGHTING FIXTURES

L-01	LED PIN LIGHT
------	---------------

FLOOR PLAN TAGS

D-01	DOOR TAG
W-01	WINDOW TAG

FLOOR AREAS

PUBLIC TOILET











FEMALE TOILET:	33.90 SQ.M.
MALE TOILET:	33.90 SQ.M.
LGSTQ TOILET:	6.15 SQ.M.
PWD TOILET:	6.15 SQ.M.

TOTAL FLOOR AREA: **80.10 SQ.M.**








ADMINISTRATIVE BUILDING

RECEPTION AREA:	10.82 SQ.M.
WAITING AREA:	16.45 SQ.M.
CONFERENCE ROOM:	18.00 SQ.M.
TOILET:	9.24 SQ.M.
CORRIDOR:	73.44 SQ.M.
RAMP:	26.25 SQ.M.
STAIR:	18.72 SQ.M.

TOTAL FLOOR AREA: **172.92 SQ.M.**

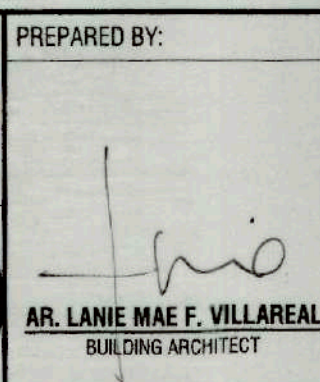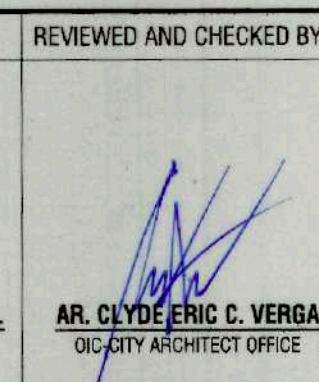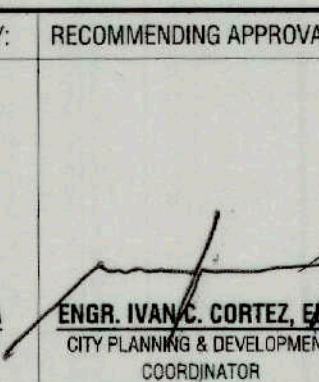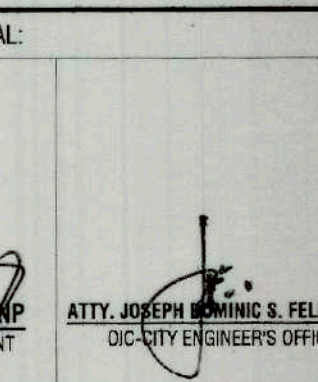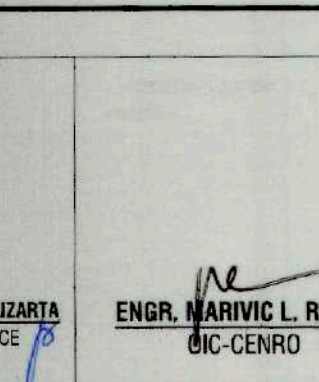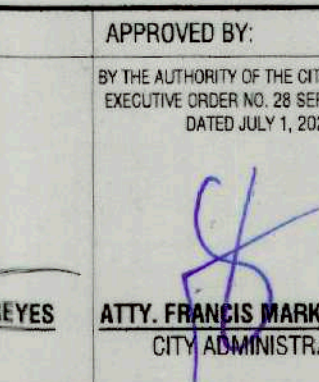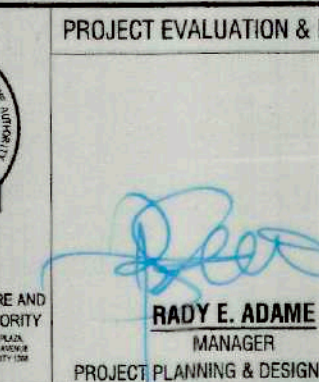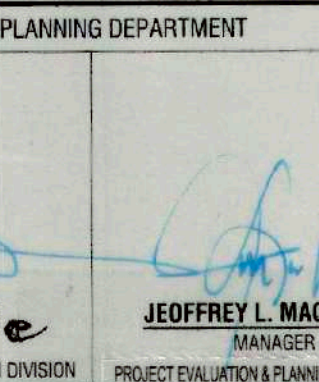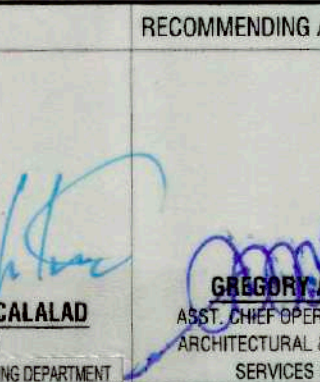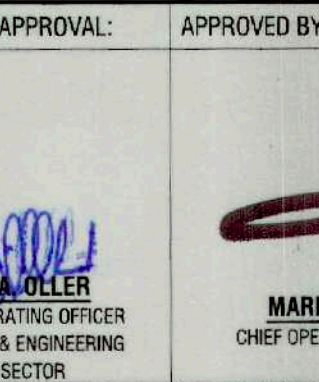	PREPARED BY:  AR. LANIE MAE F. VILLAREAL BUILDING ARCHITECT	REVIEWED AND CHECKED BY:  AR. CLYDE ERIC C. VERGA CIC CITY ARCHITECT OFFICE	RECOMMENDING APPROVAL:  ENGR. IVAN C. CORTEZ, ENP CITY PLANNING & DEVELOPMENT COORDINATOR	APPROVED BY:  ATTY. JOSEPH DOMINIC S. FELIZARTA CIC CITY ENGINEER'S OFFICE	APPROVED BY:  ENGR. MARIVIC L. REYES CIC-CENRO	APPROVED BY:  ATTY. FRANCIS MARK H. LAYOG CITY ADMINISTRATOR	PROJECT TITLE: PANUNDO: A WAY OF LIFE, INHERITED PRESERVATION OF THE UNWAVERING LEGACY OF CULTURAL AND SUSTAINABLE TOURISM OF THE DAVAO CITY KADAYAWAN VILLAGE LOCATION: RAMON MAGSAYSAY AVE., BRGY. 32-D, POBLACION DISTRICT, DAVAO CITY, DAVAO DEL SUR	 TIEZA TOURISM INFRASTRUCTURE AND ENTERPRISE ZONE AUTHORITY 1000 J. P. RIVERA BLVD., 3RD FLOOR, DAVAO CITY TEL: (081) 222-1111, 222-1112, 222-1113, 222-1199, 222-1200	PROJECT EVALUATION & PLANNING DEPARTMENT  RODY E. ADAME MANAGER PROJECT PLANNING & DESIGN DIVISION	RECOMMENDING APPROVAL:  JEFFREY L. MACALALAD MANAGER PROJECT EVALUATION & PLANNING DEPARTMENT	APPROVED BY:  GREGORIO A. OLLER ASST. CHIEF OPERATING OFFICER ARCHITECTURAL & ENGINEERING SERVICES SECTOR	APPROVED BY:  MARK T. LAPID CHIEF OPERATING OFFICER	REPUBLIC ACT 9266, ARTICLE IV, SEC. 33. Drawings and Specifications duly signed, stamped or sealed as instruments of service, are the intellectual property and documents of OFFICE THE CITY ARCHITECT, whether the subject for which they are made is executed or not. It shall be unlawful for any person without the written consent of the Architect or author of said documents to duplicate or make copies of said documents for use in repetition of and for other projects or buildings whether executed partly or in whole. (Reaffirms the pertinent provisions of RA 8293 Intellectual Property Code).	SHEET NUMBER: A14 DATE RELEASED: FEB. 20, 2025
---	---	---	--	--	---	--	---	---	---	--	--	---	---	--


R11-25-02

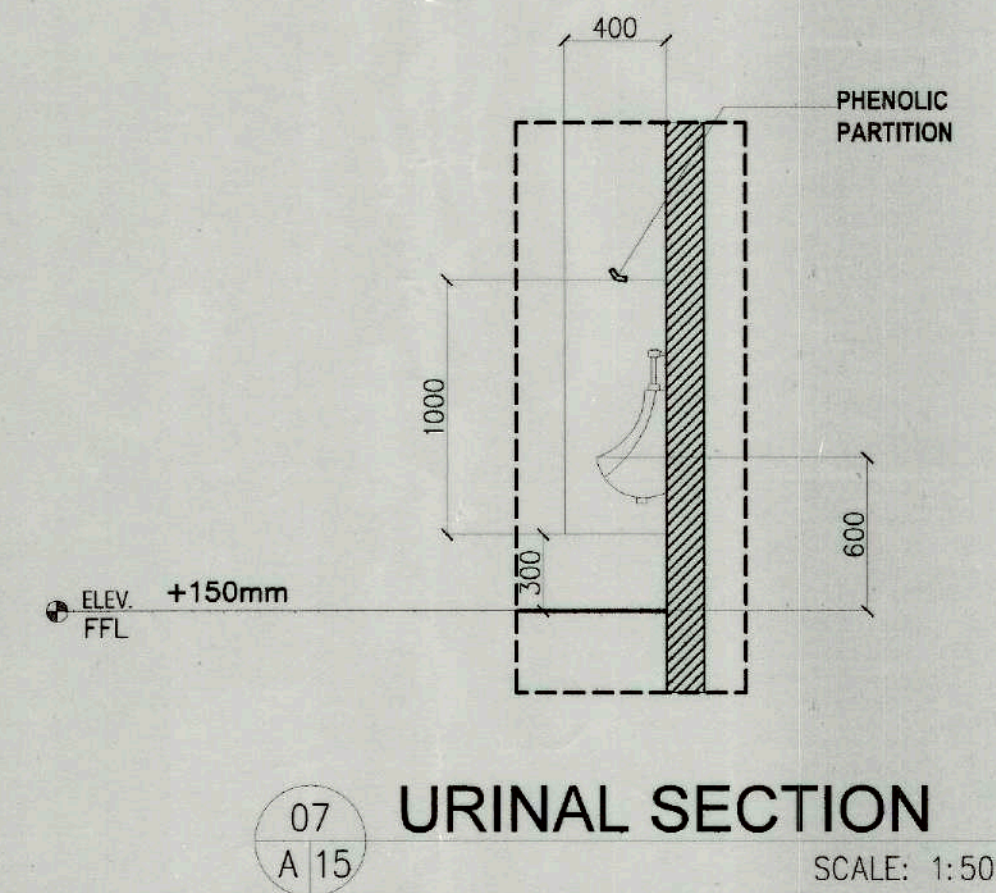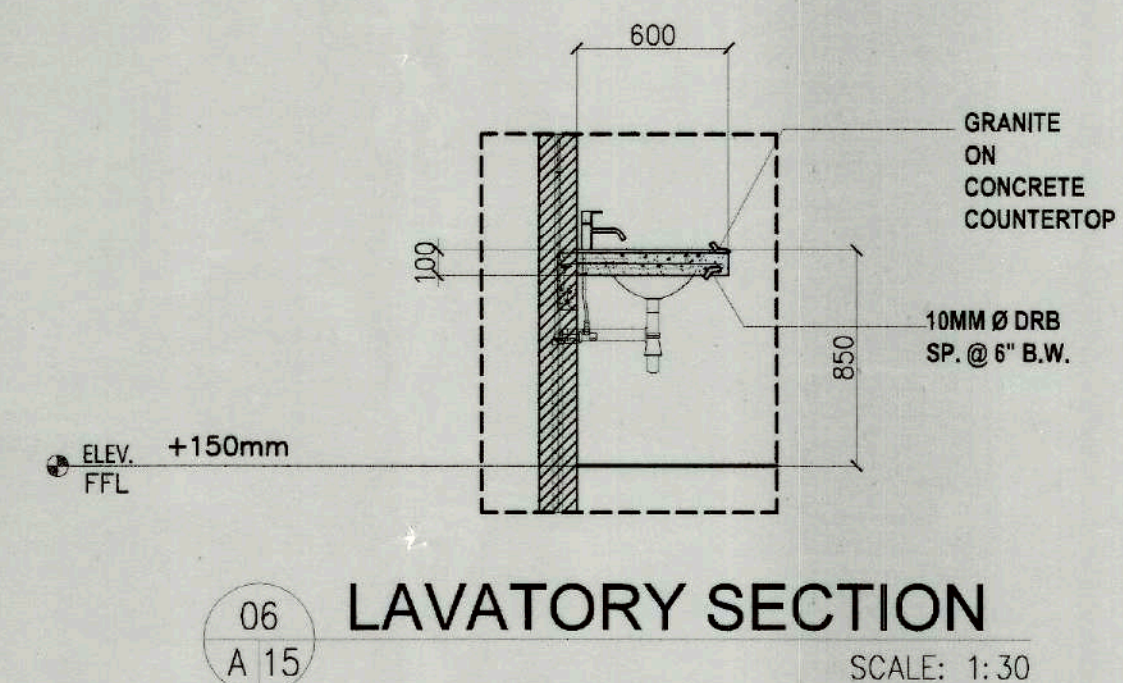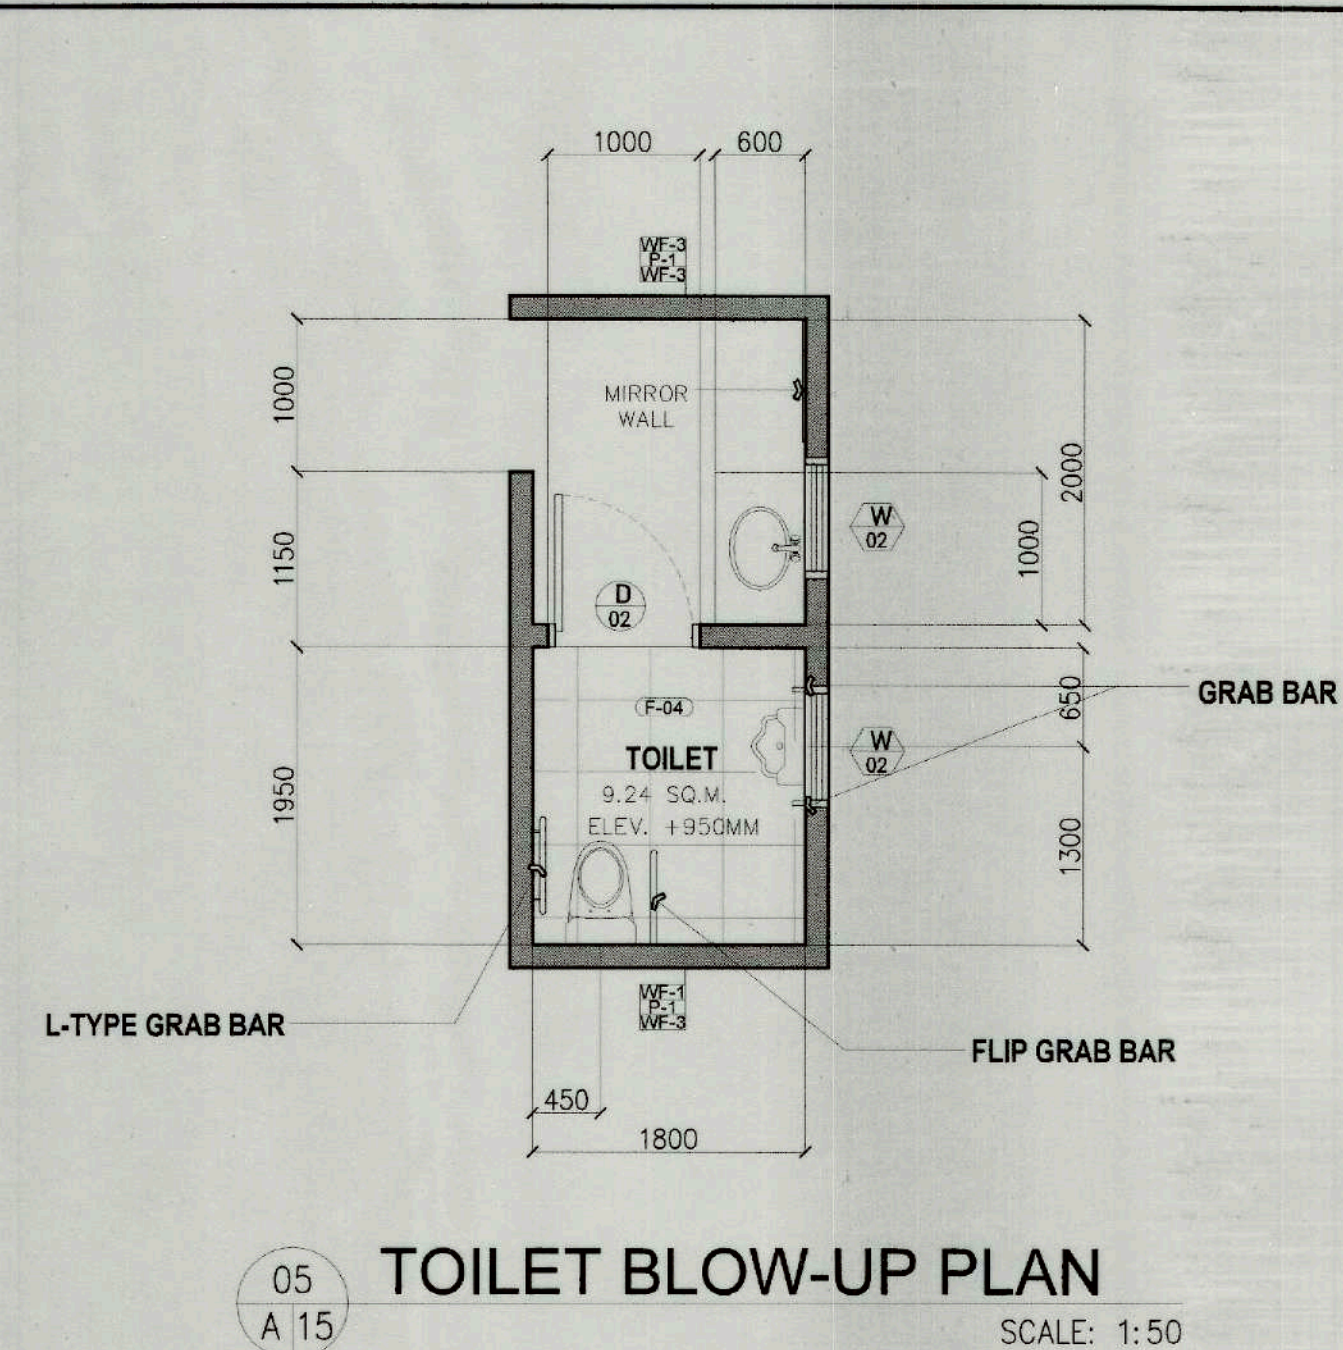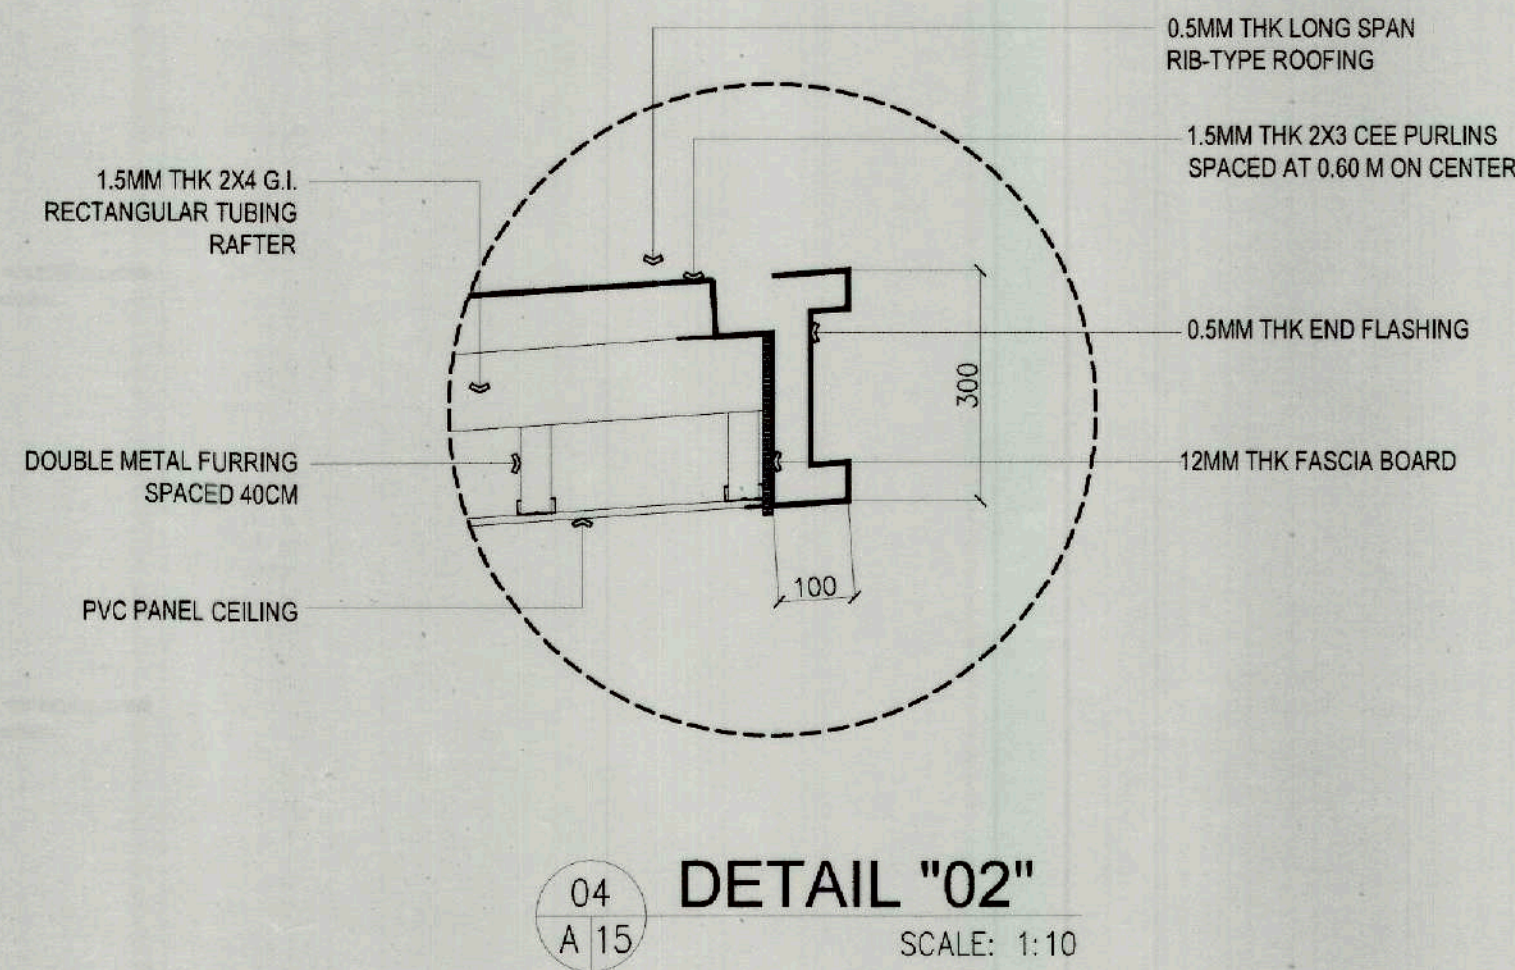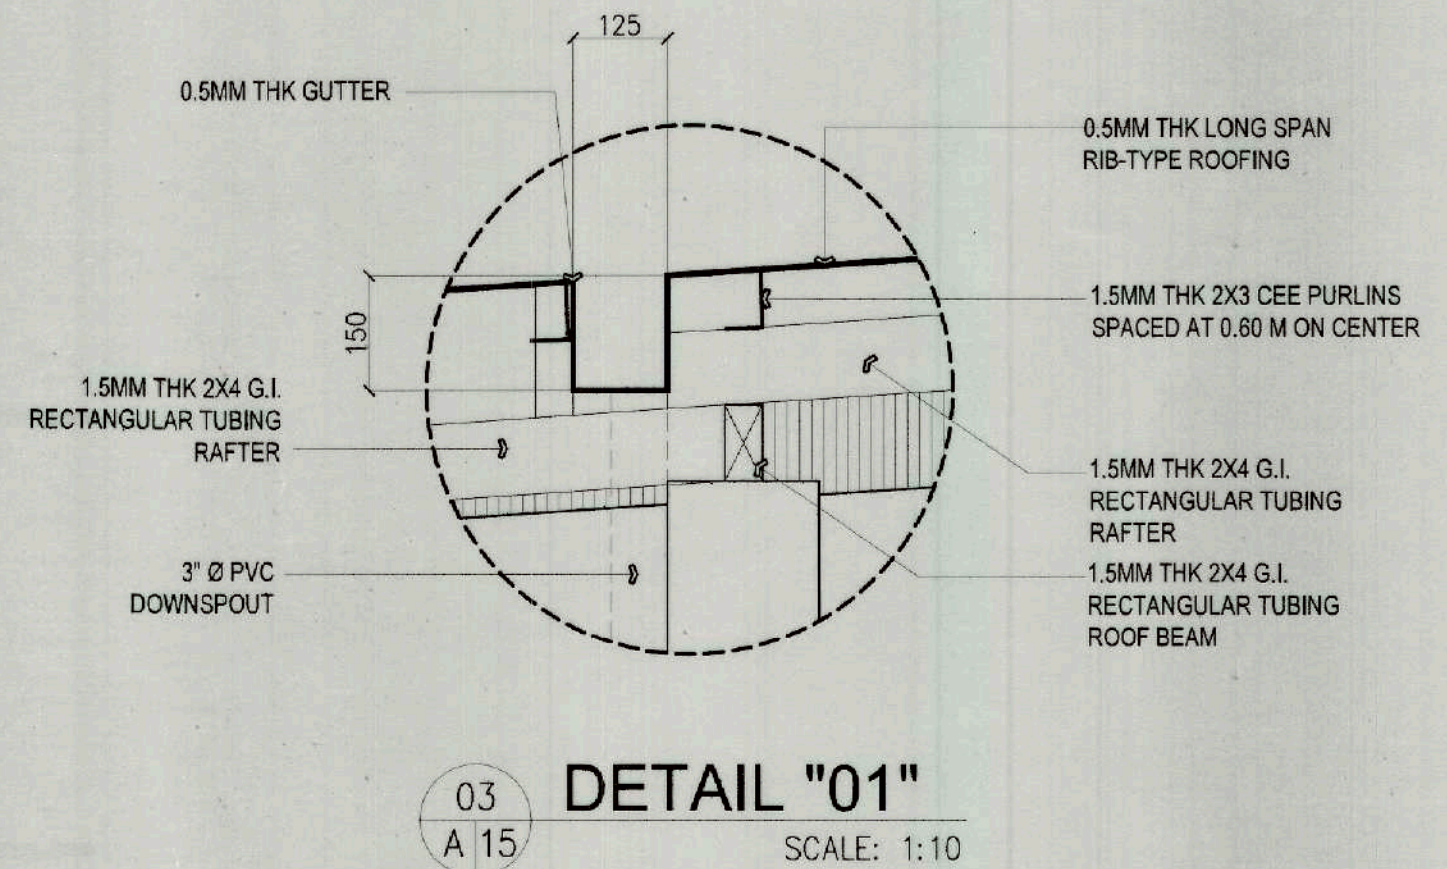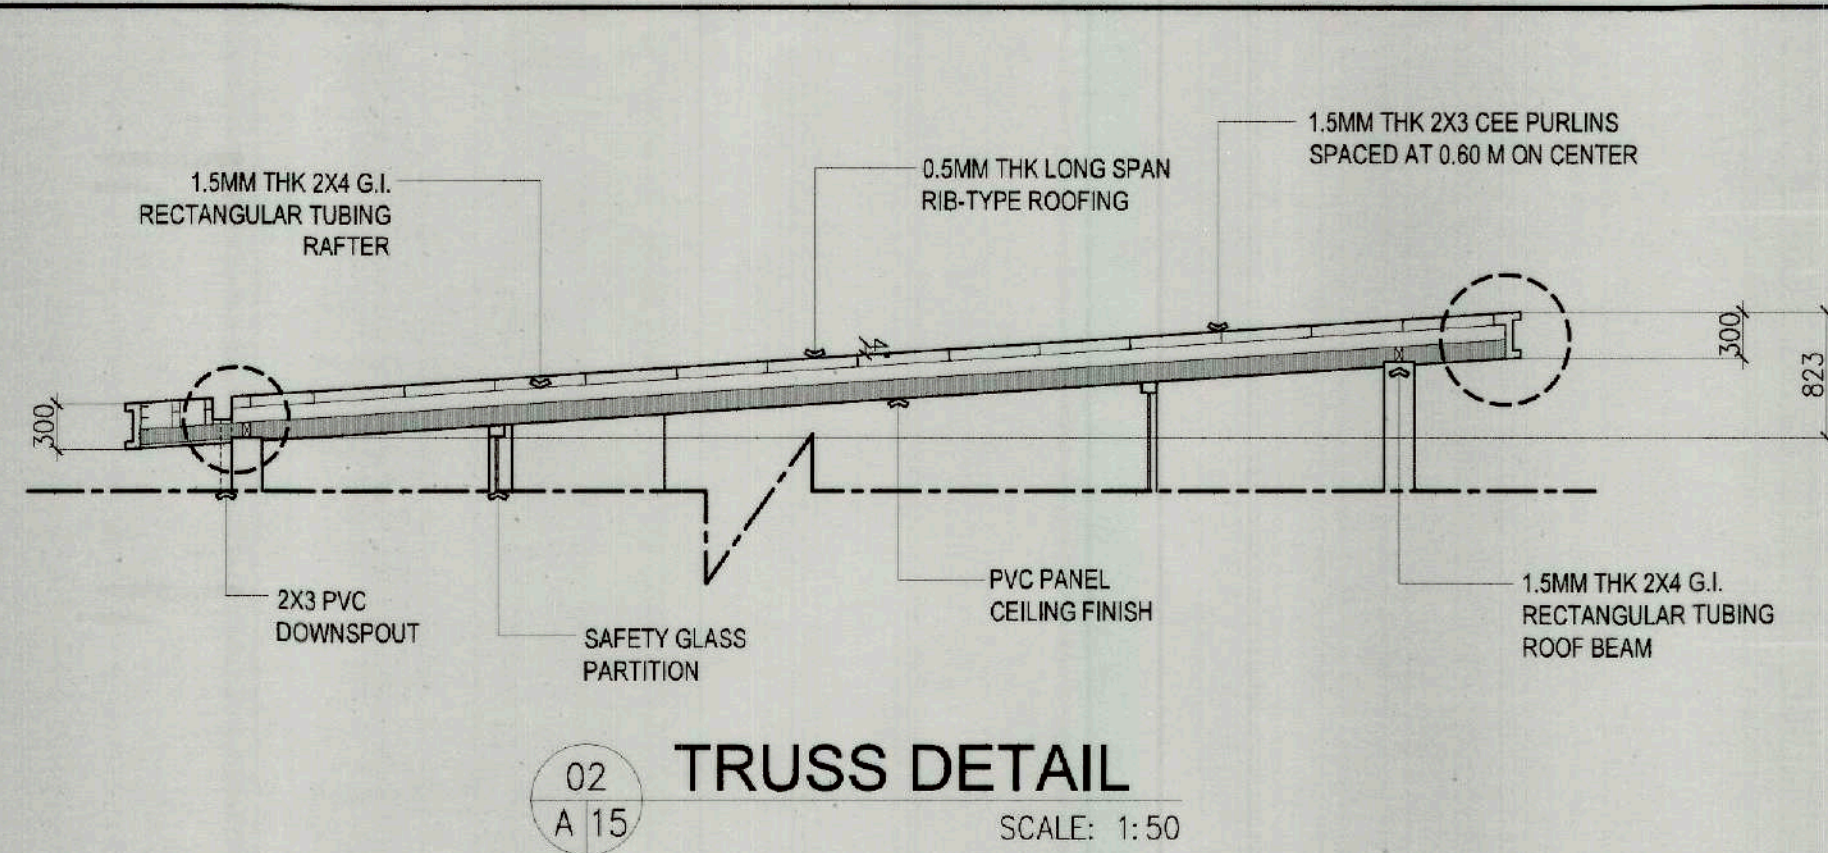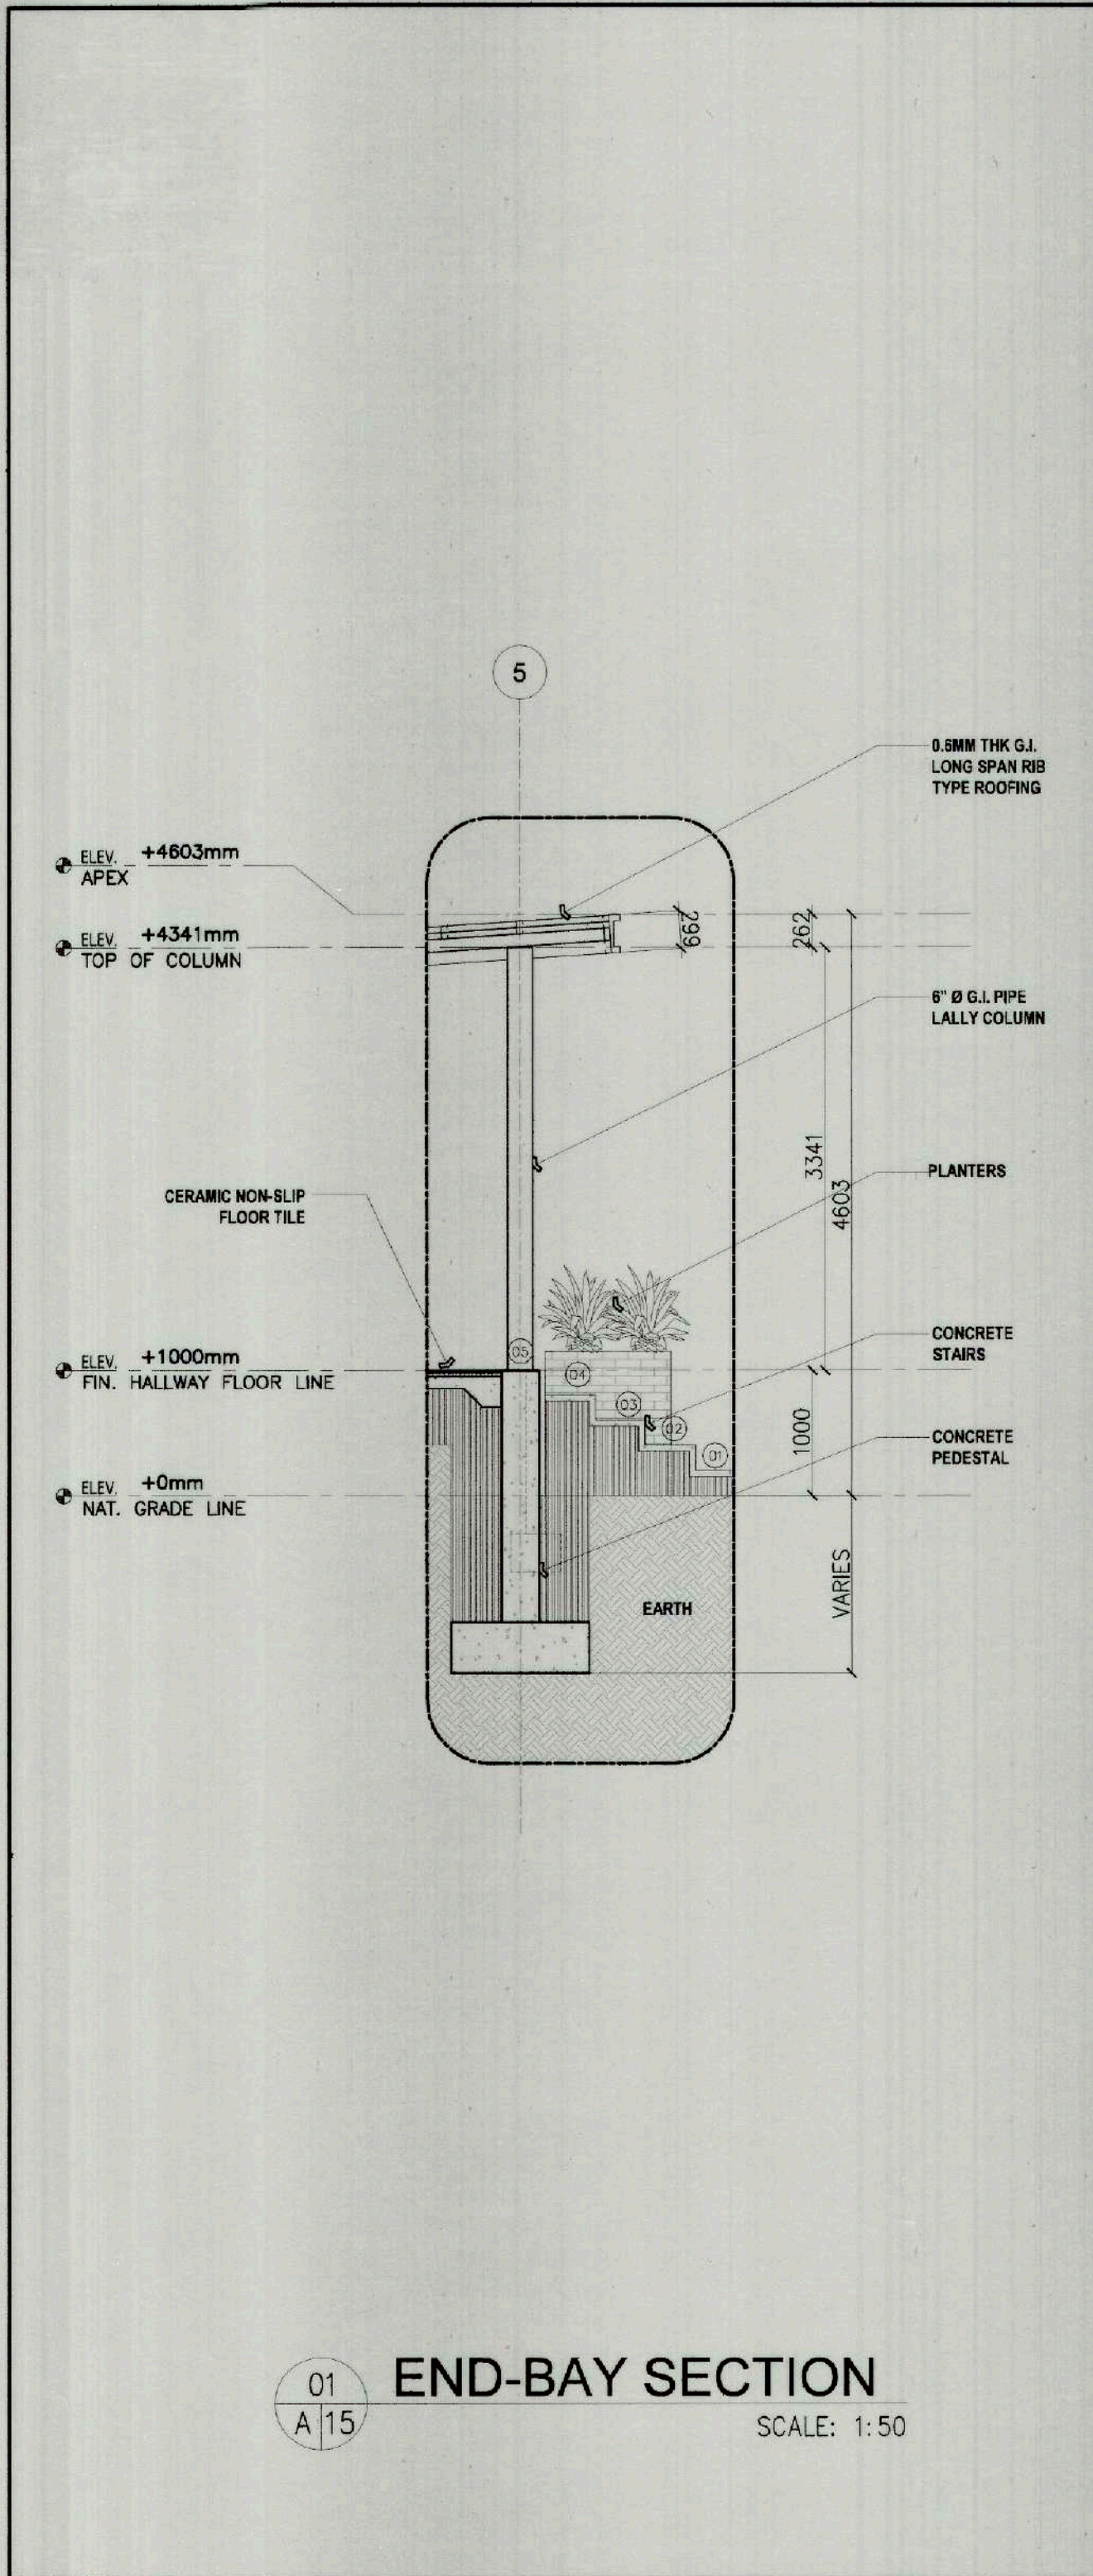


SPECIFICATIONS	
FLOOR FINISHES	
(F-01)	BROOM FINISH CONCRETE FLOORING
(F-02)	60X60 CM NON-SLIP PORCELAIN FLOOR TILE, COLOR: GRAY
(F-03)	20X120 CM NON-SLIP PORCELAIN FLOOR TILE, FINISH: WOOD
(F-04)	30X60 CM NON-SLIP PORCELAIN FLOOR TILE, FINISH: GRAY
(F-05)	HERRINGBONE BRICK FLOORING
PARTITION	
(P-01)	4" THK CONCRETE HOLLOW BLOCKS
(P-02)	4" THK DECORATIVE CONCRETE HOLLOW BLOCKS
(P-03)	12MM THK SAFETY GLASS WITH MULLIONS
WALL FINISH	
(WF-01)	30X60 CM PORCELAIN WALL TILE, COLOR: GRAY
(WF-02)	LIMEWASH FINISH WALL
(WF-03)	FACING BRICK WALL CLADDING
(WF-04)	PRE-PAINTED LATEX WALL
CEILING FINISH	
(CF-01)	PVC DECORATIVE PANEL
ROOFING FINISH	
(RF-01)	0.5MM THK LONG SPAN RIB-TYPE ROOFING
LIGHTING FIXTURES	
(L-01)	LED PIN LIGHT
FLOOR PLAN TAGS	
(D-01)	DOOR TAG
(W-01)	WINDOW TAG
FLOOR AREAS	
PUBLIC TOILET	
FEMALE TOILET:	33.90 SQ.M.
MALE TOILET:	33.90 SQ.M.
LGBTQ TOILET:	6.15 SQ.M.
PWD TOILET:	6.15 SQ.M.
TOTAL FLOOR AREA:	80.10 SQ.M.
ADMINISTRATIVE BUILDING	
RECEPTION AREA:	10.82 SQ.M.
WAITING AREA:	16.45 SQ.M.
CONFERENCE ROOM:	18.00 SQ.M.
TOILET:	9.24 SQ.M.
CORRIDOR:	73.44 SQ.M.
RAMP:	26.25 SQ.M.
STAIR:	18.72 SQ.M.
TOTAL FLOOR AREA:	172.92 SQ.M.

	PREPARED BY:	REVIEWED AND CHECKED BY:	RECOMMENDING APPROVAL:	APPROVED BY:	PROJECT TITLE:		PROJECT EVALUATION & PLANNING DEPARTMENT	RECOMMENDING APPROVAL:	APPROVED BY:	REPUBLIC ACT 9266, ARTICLE IV, SEC. 33.	SHEET NUMBER:
	 AR. LANIE MAE F. VILLAREAL BUILDING ARCHITECT	 ENGR. IVAN C. CORTAZ CITY PLANNING & DEVELOPMENT COORDINATOR	 ATTY. JOSEPH M. FELIZARTA CITY ENGINEER'S OFFICE	 ENGR. MARIVIC L. REYES CEC-CENRO	 ATTY. FRANCIS MARK H. LAYOG CITY ADMINISTRATOR		PANUNOD: A WAY OF LIFE, INHERITED PRESERVATION OF THE UNWAVERING LEGACY OF CULTURAL AND SUSTAINABLE TOURISM OF THE DAVAO CITY KADAYAWAN VILLAGE LOCATION: RAMON MAGSAYSAY AVE., BRGY. 32-D, POBLACION DISTRICT, DAVAO CITY, DAVAO DEL SUR	 RADY E. ADAME MANAGER PROJECT PLANNING & DESIGN DIVISION	 JEFFREY L. MACALALAD MANAGER PROJECT EVALUATION & PLANNING DEPARTMENT	 GREGORY A. MILLER ASST. CHIEF OPERATING OFFICER ARCHITECTURAL & ENGINEERING SERVICES SECTOR	 MARK T. LAPID CHIEF OPERATING OFFICER


211-25-02

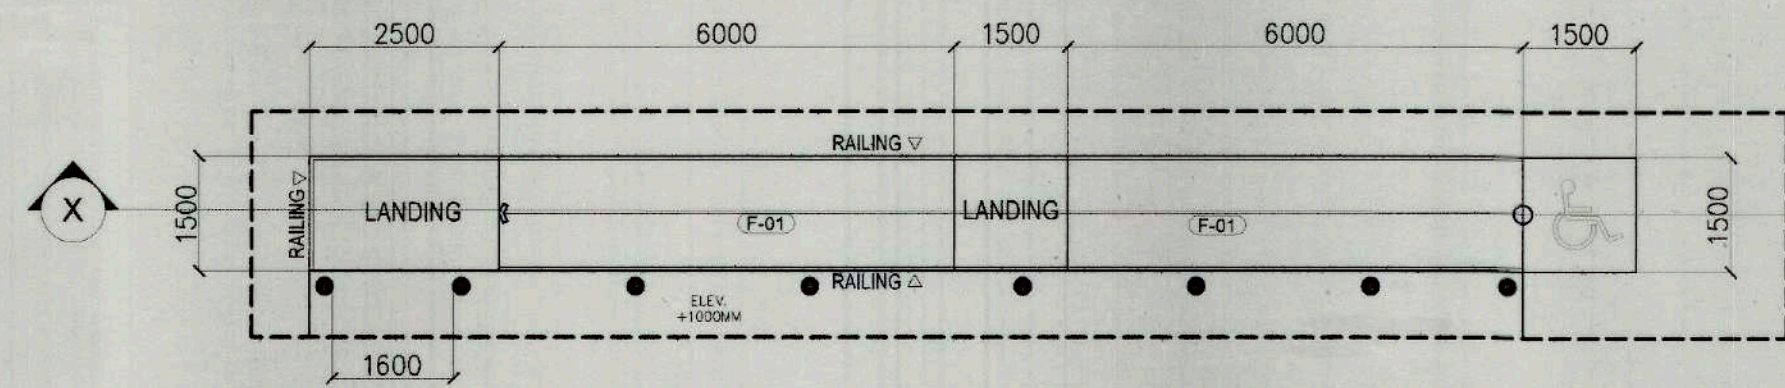

01 RAMP LAYOUT
A 16 SCALE: 1:80

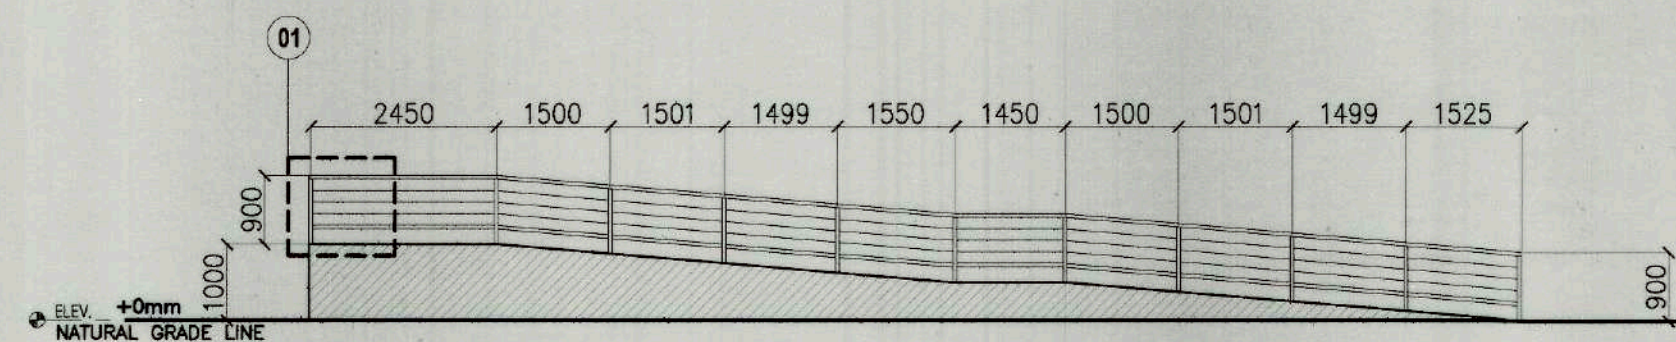


02 SECTION THRU "X"
A 16 SCALE: 1:80

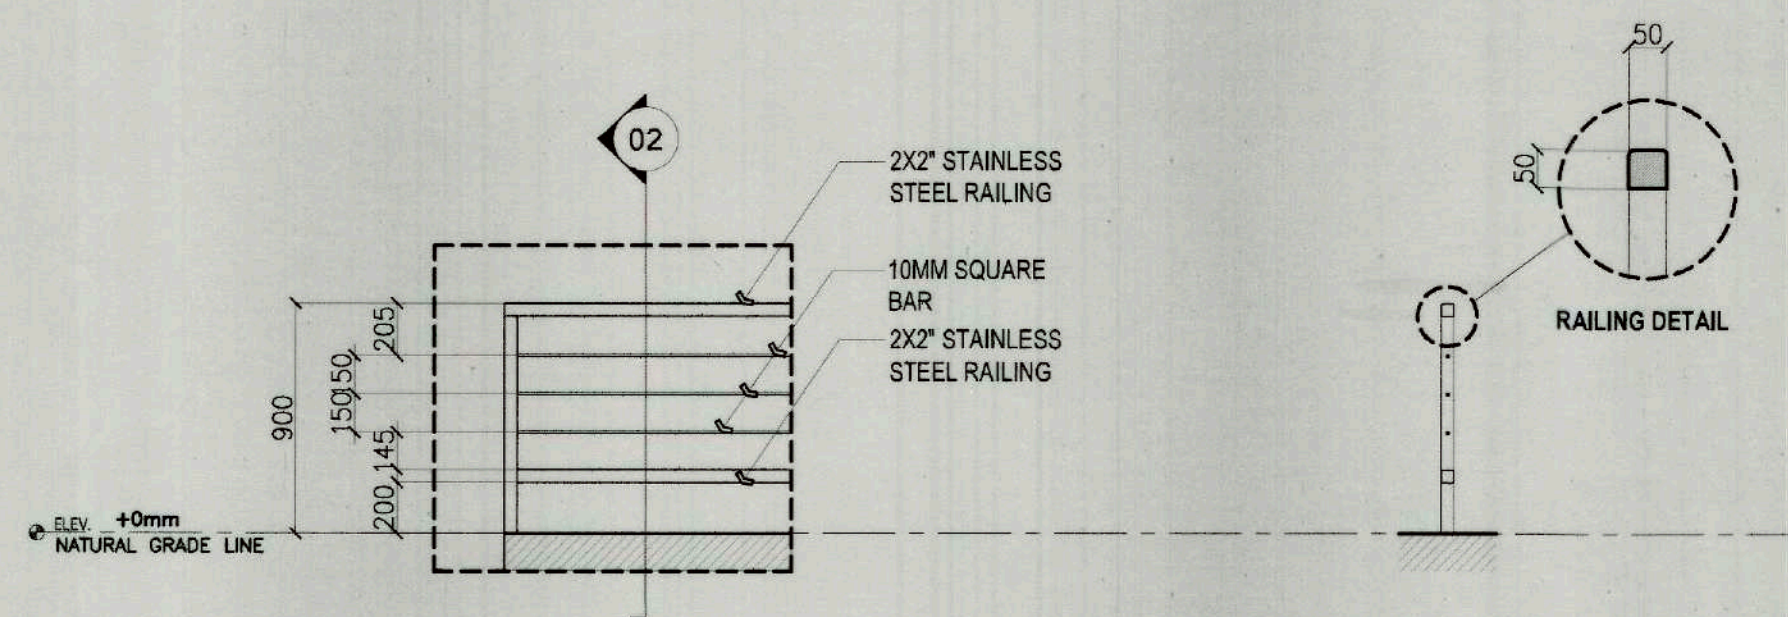


03 DETAIL "01"
A 16 SCALE: 1:30

04 SECTION DETAIL "02"
A 16 SCALE: 1:30

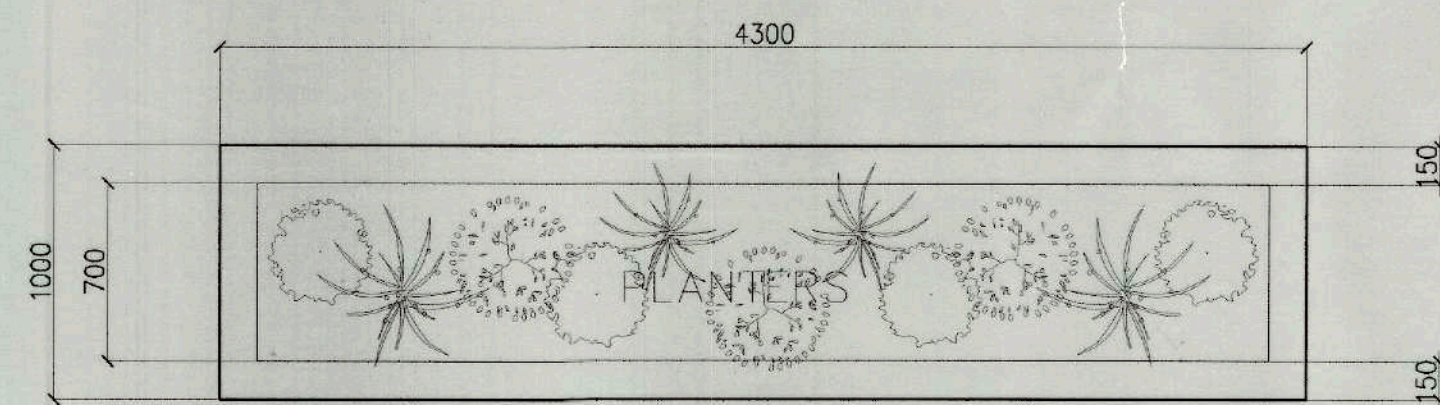


05 PLANTERS PLAN
A 16 SCALE: 1:30

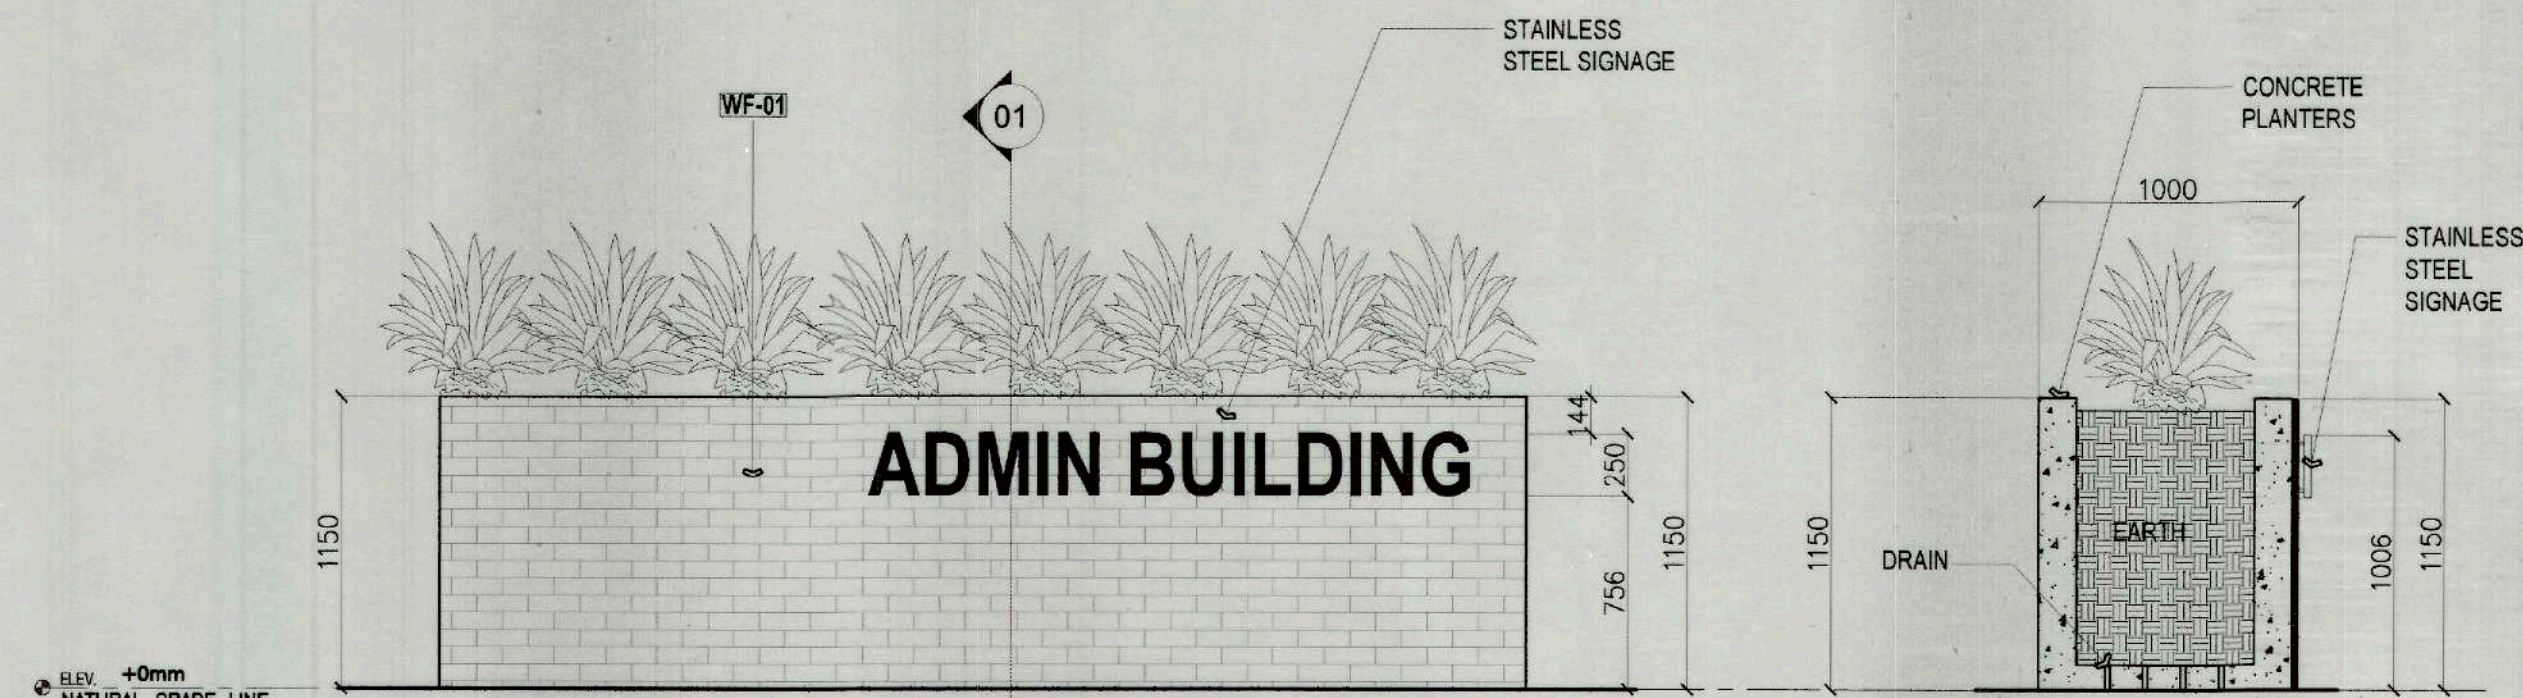

06 PLANTERS ELEVATION
A 16 SCALE: 1:30

07 PLANTERS SECTION THRU "01"
A 16 SCALE: 1:30

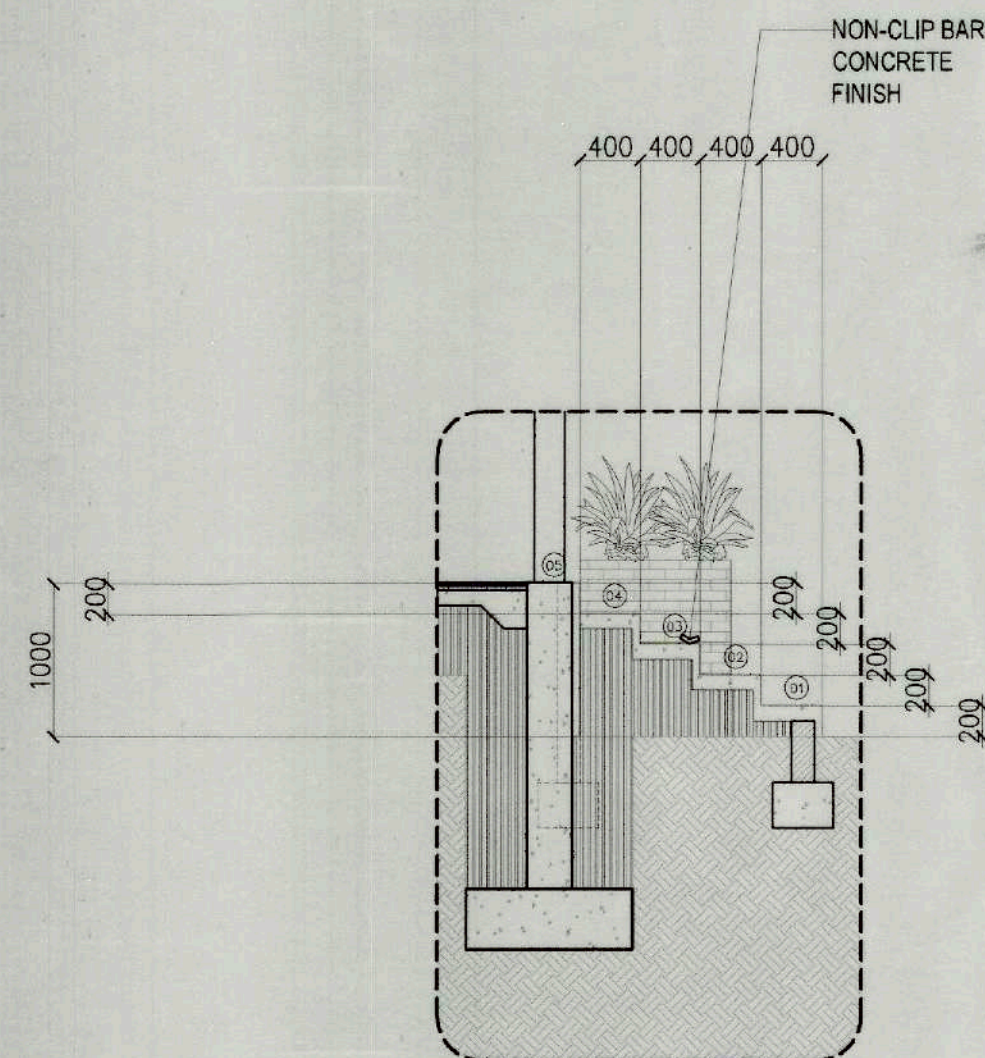

08 STAIR DETAIL
A 16 SCALE: 1:50

SPECIFICATIONS

FLOOR FINISHES

F-01	BROOM FINISH CONCRETE FLOORING
F-02	60X60 CM NON-SLIP PORCELAIN FLOOR TILE. COLOR: GRAY
F-03	20X120 CM NON-SLIP PORCELAIN FLOOR TILE. FINISH: WOOD
F-04	30X60 CM NON-SLIP PORCELAIN FLOOR TILE. FINISH: GRAY
F-05	HERRINGBONE BRICK FLOORING

PARTITION

P-01	4" THK CONCRETE HOLLOW BLOCKS
P-02	4" THK DECORAIVE CONCRETE HOLLOW BLOCKS
P-03	12MM THK SAFETY GLASS WITH MULLIONS

WALL FINISH

WF-01	30X60 CM PORCELAIN WALL TILE. COLOR: GRAY
WF-02	LIMEWASH FINISH WALL
WF-03	FACING BRICK WALL CLADDING
WF-04	PRE-PAINTED LATEX WALL

CEILING FINISH

CF-01	PVC DECORATIVE PANEL
-------	----------------------

ROOFING FINISH

RF-01	0.5MM THK LONG SPAN RIB-TYPE ROOFING
-------	--------------------------------------

LIGHTING FIXTURES

L-01	LED PIN LIGHT
------	---------------

FLOOR PLAN TAGS

D 01	DOOR TAG
W 01	WINDOW TAG

FLOOR AREAS

PUBLIC TOILET

FEMALE TOILET:	33.90 SQ.M.
MALE TOILET:	33.90 SQ.M.
LGBTQ TOILET:	6.15 SQ.M.
PWD TOILET:	6.15 SQ.M.

TOTAL FLOOR AREA: **80.10 SQ.M.**

ADMINISTRATIVE BUILDING

RECEPTION AREA:	10.82 SQ.M.
WAITING AREA:	16.45 SQ.M.
CONFERENCE ROOM:	18.00 SQ.M.
TOILET:	9.24 SQ.M.
CORRIDOR:	73.44 SQ.M.
RAMP:	26.25 SQ.M.
STAIR:	18.72 SQ.M.

TOTAL FLOOR AREA: **172.92 SQ.M.**

	PREPARED BY: AR. LANIE MAE F. VILLAREAL BUILDING ARCHITECT	REVIEWED AND CHECKED BY: AR. OLYDE ERIC C. VERGA OIC-CITY ARCHITECT OFFICE	RECOMMENDING APPROVAL: ENGR. IVAN C. CORTEZ, ENP CITY PLANNING & DEVELOPMENT COORDINATOR	APPROVED BY: ATTY. JOSE M. DIZON, LC & FELIZARTA OIC-CITY ENGINEERS OFFICE	APPROVED BY: ENGR. MARIVIC L. REYES OIC-CENRO	APPROVED BY: ATTY. FRANCIS MARK H. LAYOG CITY ADMINISTRATOR	PROJECT TITLE: PANUNOD: A WAY OF LIFE, INHERITED PRESERVATION OF THE UNWAVERING LEGACY OF CULTURAL AND SUSTAINABLE TOURISM OF THE DAVAO CITY KADAYAWAN VILLAGE LOCATION: RAMON MAGSAYSAY AVE., BRGY. 32-D, POBLACION DISTRICT, DAVAO CITY, DAVAO DEL SUR		PROJECT EVALUATION & PLANNING DEPARTMENT RADY E. ADAME MANAGER PROJECT PLANNING & DESIGN DIVISION	RECOMMENDING APPROVAL: JEFFREY L. MACALALAD MANAGER PROJECT EVALUATION & PLANNING DEPARTMENT	APPROVED BY: GREGORY A. OLLER ASST. CHIEF OPERATING OFFICER ARCHITECTURAL & ENGINEERING SERVICES SECTOR	REPUBLIC ACT 9266, ARTICLE IV, SEC. 33. Drawings and Specifications duly signed, stamped or sealed as instruments of service, are the intellectual property and documents of OFFICE THE CITY ARCHITECT. whether the subject for which they are made is executed or not. It shall be unlawful for any person without the written consent of the Architect or author of said documents to duplicate or make copies of said documents for use in repetition of and for other projects or buildings whether executed partly or in whole. (reaffirms the pertinent provisions of RA 8293 Intellectual Property Code).	SHEET NUMBER: A16 DATE RELEASED: FEB. 20, 2025
--	--	--	--	--	---	---	---	--	--	---	--	--	--

211-25-02

GENERAL NOTES & SPECIFICATIONS :

A. GENERAL :

1. THE PLANS AND SPECIFICATIONS SHALL BE CONSIDERED AS COMPLEMENTING TO EACH OTHER, SO THAT WHAT IS MENTIONED IN ONE, ALTHOUGH NOT MENTIONED OR SHOWN IN THE OTHER SHALL APPLY TO BOTH, INCASE OF CONFLICT BETWEEN THE TWO, THE SAME SHALL BE REFERRED TO THE PROGRAMMING AND DESIGN DIVISION FOR CLARIFICATION AND RESOLUTION.
2. CONSTRUCTION NOTES AND TYPICAL DETAILS SHALL BE APPLIED TO ALL UNLESS OTHERWISE SHOWN OR NOTED, MODIFY DETAILS AS DIRECTED TO MEET CONDITIONS.
3. SHOP DRAWINGS FOR ERECTION OF ALL STRUCTURAL STEEL, MISCELLANEOUS ETC. SHALL BE SUBMITTED TO THE PROJECT ENGINEER FOR HIS/HER APPROVAL BEFORE FABRICATION.
4. IT SHALL BE THE CONTRACTOR'S RESPONSIBILITY TO PROVIDE ADEQUATE SHORING AND BRACING OF THE STRUCTURE FOR ALL LOADS THAT MAYBE IMPOSED DURING CONSTRUCTION.
5. THE CONTRACTOR SHALL VERIFY ALL DIMENSIONS BEFORE ALL WORK IS TO BEGIN. CHECK WITH ELECTRICAL CONDUITS, WATER AND SANITARY LINES, PIPE SLEEVES ETC. TO BE EMBEDED IN CONCRETE.

B. CONCRETE AND REINFORCEMENT :

1. ALL MATERIALS WORKMANSHIP SHALL CONFORM WITH THE LATEST EDITION OF AMERICAN CONCRETE INSTITUTE (ACI - 318).
2. ALL CONCRETE SHALL DEVELOP A MINIMUM COMPRESSIVE STRENGTH AT THE END OF TWENTY EIGHT (28) DAYS WITH CORRESPONDING MAXIMUM SIZE AGGREGATES AND SLUMPS AS FOLLOWS.

LOCATION	28 DAYS STRENGTH	MAX. SLUMP
SLAB ON GRADE & FOUNDATION	20.70 MPa (3000 psi)	4 in. (100mm)
BEAMS OR ROOF BEAMS	20.70 MPa (3000 psi)	4 in. (100mm)

3. IN GENERAL, THE LATEST EDITION OF ACI-315 MANUAL OF STANDARD PRACTICE DETAILING REINFORCED CONCRETE STRUCTURES SHALL BE ADHERED TO UNLESS OTHERWISE SHOWN OR NOTED.

4. MAINTAIN MINIMUM CONCRETE COVER FOR REINFORCING STEEL BARS AS FOLLOWS:

SLAB ON GRADE	1 1/2 in. (38mm)
BEAMS,STIRRUPS & COLUMN TIES WHERE CONC. IS EXPOSED TO EARTH BUT POURED TO FORMS	1 1/2 in. (38mm)
	2 in. (50mm)
WHERE CONC. IS DEPOSITED DIRECTLY TO EARTH	3 in (75mm)

5. CONTRACTOR SHALL NOTE AND PROVIDE ALL MISCELLANEOUS CURBS, SILLS, MECHANICAL BASES THAT ARE REQUIRED BY THE ARCHITECTURAL, ELECTRICAL & MECHANICAL DRAWINGS.
6. ALL CONCRETE SHALL BE KEPT MOIST FOR A MINIMUM OF SEVEN (7) CONSECUTIVE DAYS.

C. MASONRY AND CONCRETE HOLLOW BLOCKS :

1. ALL NON-LOAD BEARING TYPE CONCRETE HOLLOW BLOCKS SHALL HAVE A UNIT WEIGHT NOT TO EXCEED 80PCF
2. LINTEL BEAMS SHALL BEAR AT LEAST 8 INCHES (200mm) ON EACH SIDE OF MASONRY WALL OPENING
3. CHB WALL REINFORCEMENTS SHALL BE AS FOLLOWS :

WALL THICKNESS	HORIZONTAL / VERTICAL REINF.
4" (100mm)	10mm Ø @ 600mm
6" (150mm)	12mm Ø @ 600mm

4. REINFORCING BARS SHALL BE LAPPED A MINIMUM OF 40 BARS DIAMETER, WHERE SPLICED DOWELS FROM CONCRETE FOOTINGS OR SLABS EXTEND INTO THE BLOCK WALL IN MINIMUM OF 40 BARS DIAMETER, AND DOWELS TO MATCH VERTICAL REINFORCEMENT OF WALL.
5. ALL CONCRETE HOLLOW BLOCKS SHALL BE 100mm thk.

D. STEEL NOTES :


1. ALL STRUCTURAL STEEL SHAPES SHALL CONFORM WITH STANDARD MEASUREMENTS OF AISC FOR ASTM A36 STEEL, fy = 248 Mpa
2. WELDS SHALL CONFORM WITH AMERICAN WELDING STANDARD USING E60XX ELECTRODES.
- $f_t = 96.60 \text{ Mpa}$
 $f_v = 69 \text{ Mpa}$
3. IN ACTUAL FABRICATION OF STEEL TRUSSES, MEMBERS MEETING A POINT SHALL HAVE THEIR GRAVITY AXIS INTERSECT AS NEARLY AS PRACTICABLE A COMMON POINT.
4. THE CONTRACTOR SHALL PROVIDE TEMPORARY ERECTION BRACING AND SHORING, AND MAKE ACTUAL MEASUREMENTS IN THE FIELD PRIOR TO FABRICATION / INSTALLATION OF ALL TRUSSES.
5. FABRICATOR/ CONTRACTOR SHALL SUBMIT DETAILED SHOP DRAWINGS PRIOR TO FABRICATION OF TRUSSES FOR APPROVAL OF THE PROGRAMMING AND DESIGN DIVISION

E. FOUNDATIONS :

1. FOUNDATION SHALL REST ON NATURAL SOIL, UNLESS OTHERWISE NOTED BY THE PROJECT ENGINEER, NO PART OF THE FOUNDATION SHALL REST ON FILL.
2. THE CONTRACTOR SHALL NOTIFY THE PROJECT ENGINEER AFTER FOOTING EXCAVATION HAVE BEEN COMPLETED AND PRIOR TO CONCRETING.
3. THE CONTRACTOR SHALL BE RESPONSIBLE TO DEVISE AND IMPLEMENT EXCAVATION PROCEDURES THAT WILL ENSURE SAFETY OF LIFE AND PROPERTY.

PREPARED IN: Republic of the Philippines	PROJECT TITLE: PANUNDO: A WAY OF LIFE, INHERITED PRESERVATION OF THE UNWAVERING LEGACY OF CULTURAL AND SUSTAINABLE TOURISM OF THE DAVAO CITY KADAYAWAN VILLAGE	PREPARED BY: CLAE MOR R. LIDO	CHECKED BY: LENITTE L. QUITAIN	REVIEWED AND SUBMITTED BY: ARJEAN V. JUMAMOI	RECOMMENDING APPROVAL: ATTY. JOSEPH DOMINIC S. FELIZARTA, C.E	TIEZA TOURISM INFRASTRUCTURE AND ENTERPRISE ZONE AUTHORITY	PROJECT EVALUATION AND PLANNING DEPARTMENT: RODY E. ADAME	RECOMMENDING APPROVAL: GREGORY A. OLLER	APPROVED BY: MARK T. LAPID	SHEET NUMBER: S1
OFFICE OF THE CITY ENGINEER'S	LOCATION: RAMON MAGSAYSAY AVE., BRGY. 32-D, POBLACION DISTRICT, DAVAO CITY, DAVAO DEL SUR	TECHNICAL ASSISTANT	ENGINEER IV	HEAD, PROGRAMMING & DESIGN DIVISION	OFFICER IN-CHARGE	5th & 7th FLOORS TOWER-1, DOUBLE DRAGON PLAZA, DOUBLE DRAGON MERRIDIAN PARK MACAPAGAL AVENUE, CORNER EDSA EXTENSION BAY AREA, PASAY CITY 1306	MANAGER PROJECT PLANNING & DESIGN DIVISION	MANAGER PROJECT EVALUATION & PLANNING DEPARTMENT	ASSISTANT CHIEF OPERATING OFFICER ARCHITECTURAL & ENGINEERING SERVICES SECTOR	CHIEF OPERATING OFFICER

R11-25-02

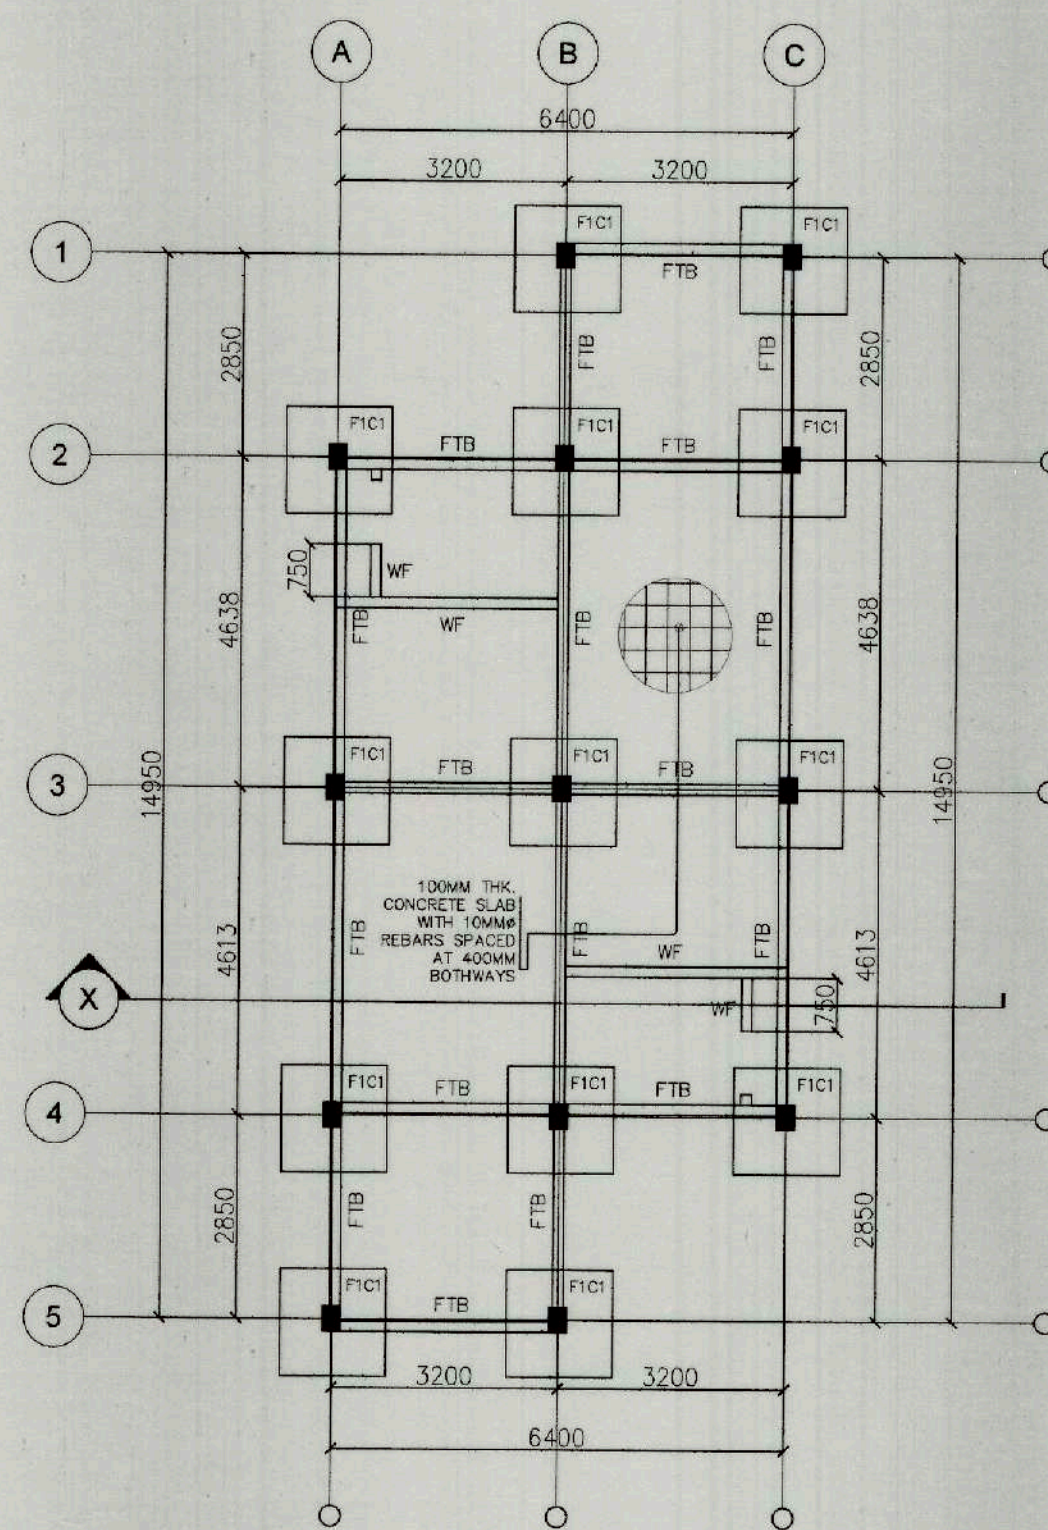

PUBLIC TOILET FOUNDATION PLAN
SCALE: 1:100 MTS.

SLAB ON GRADE DETAIL
SCALE: _____ NTS

WALL FOOTING DETAIL

SCALE: _____ NTS

TYP. FOOTING TIE BEAM DETAIL
SCALE: _____ NTS

TYPICAL ISOLATED FOOTING DETAIL (F1C1)
SCALE: _____ NTS

TYPICAL ROOF BEAM DETAILS

SCHEDULE OF COLUMNS

SCALE: _____ NTS

TYPICAL CONNECTION DETAILS OF MASONRY WALLS


PUBLIC TOILET ROOF FRAMING PLAN

SCALE: 1:100 MTS.


RAFTER DETAIL

SCALE: _____ NTS


DOORS ELEVATION FLOOR LINE LEVEL WINDOW ELEVATION

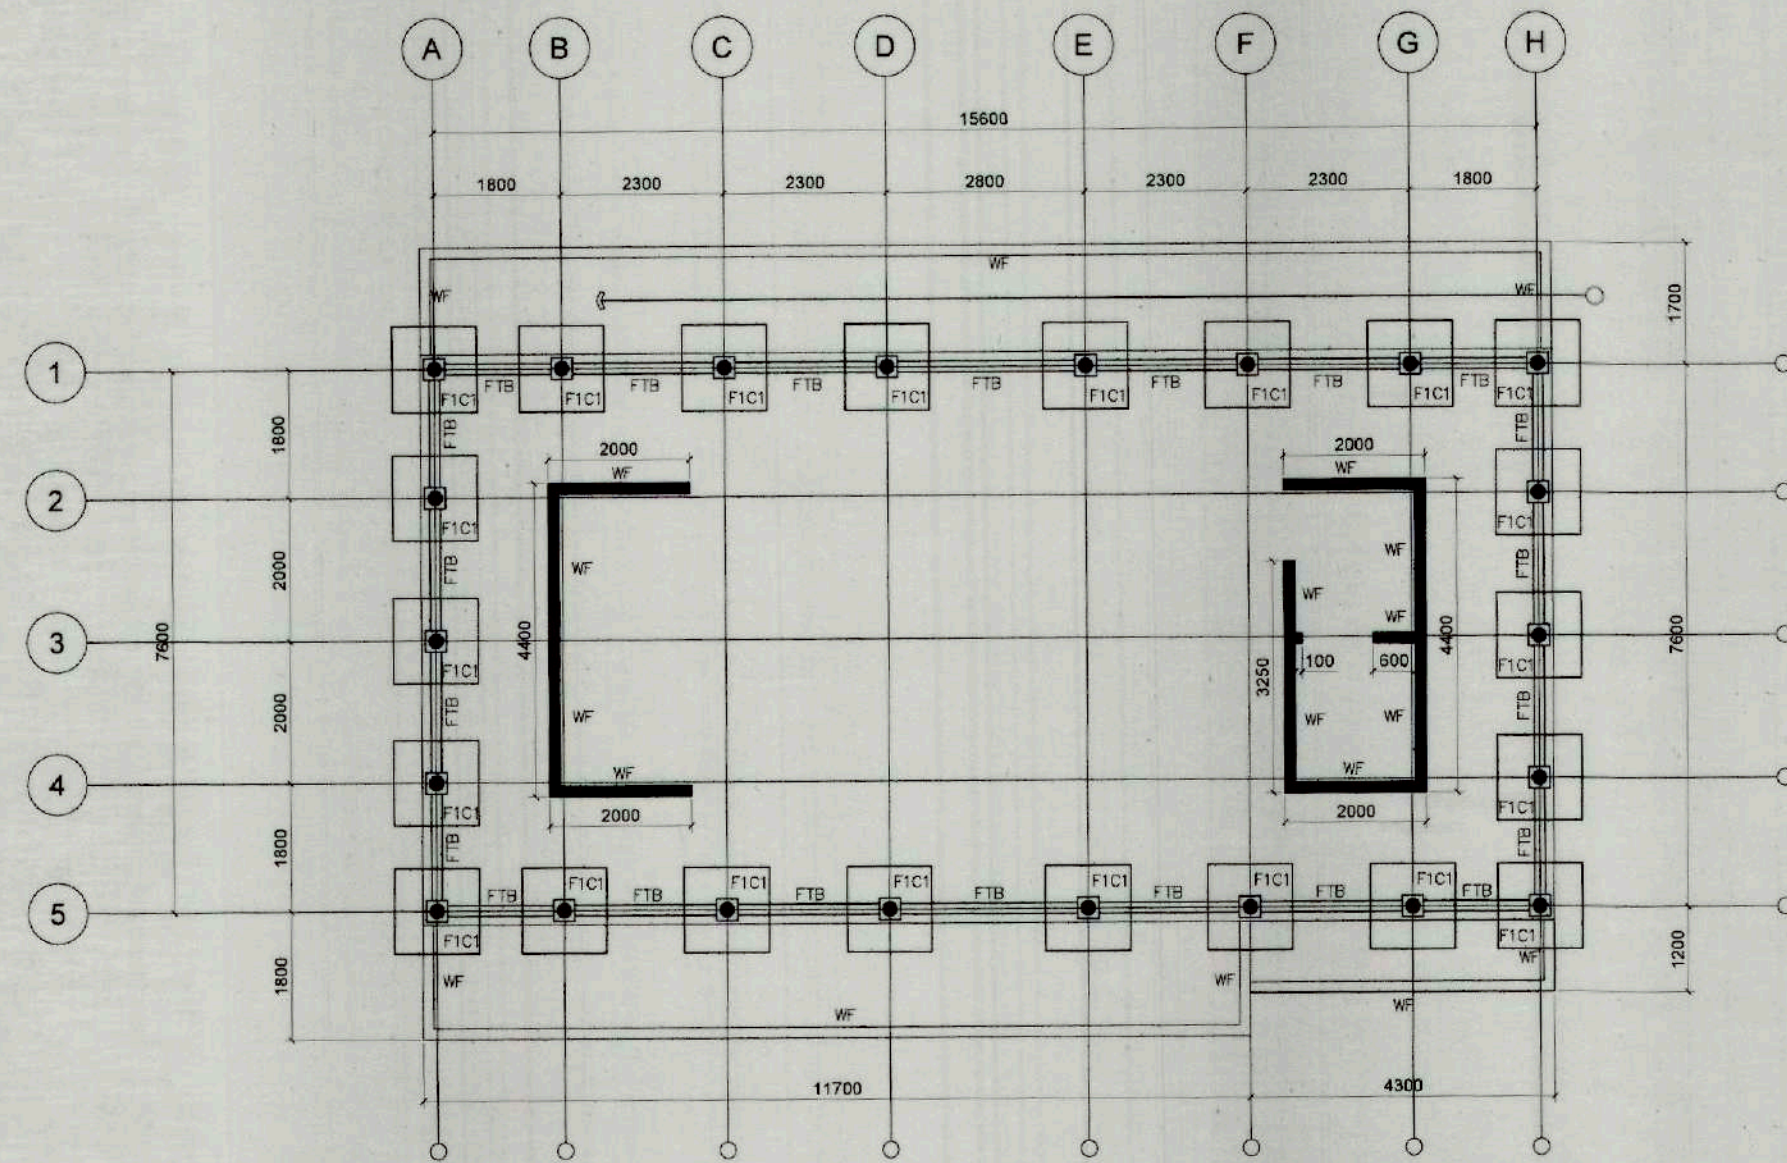

ADMIN BUILDING FOUNDATION PLAN
SCALE: 1:100 MTS.

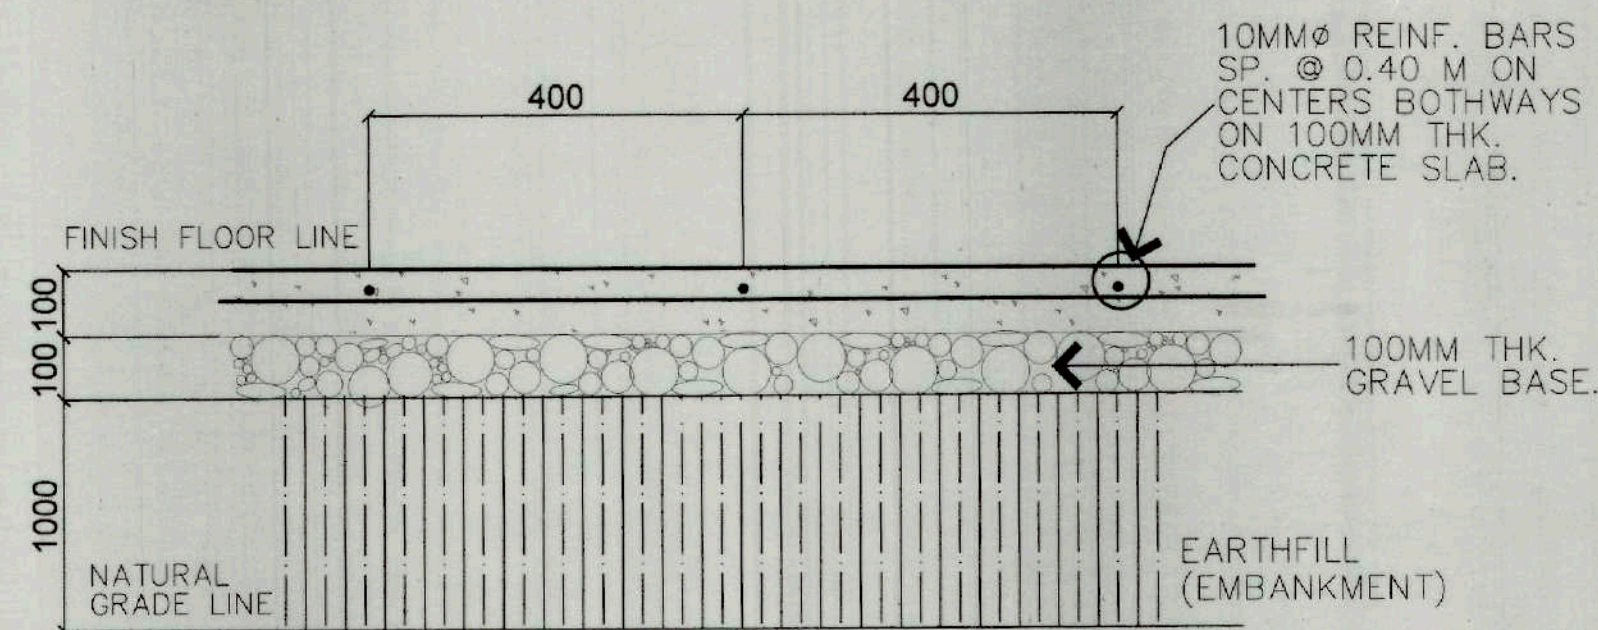


SLAB ON GRADE DETAIL
SCALE: NTS

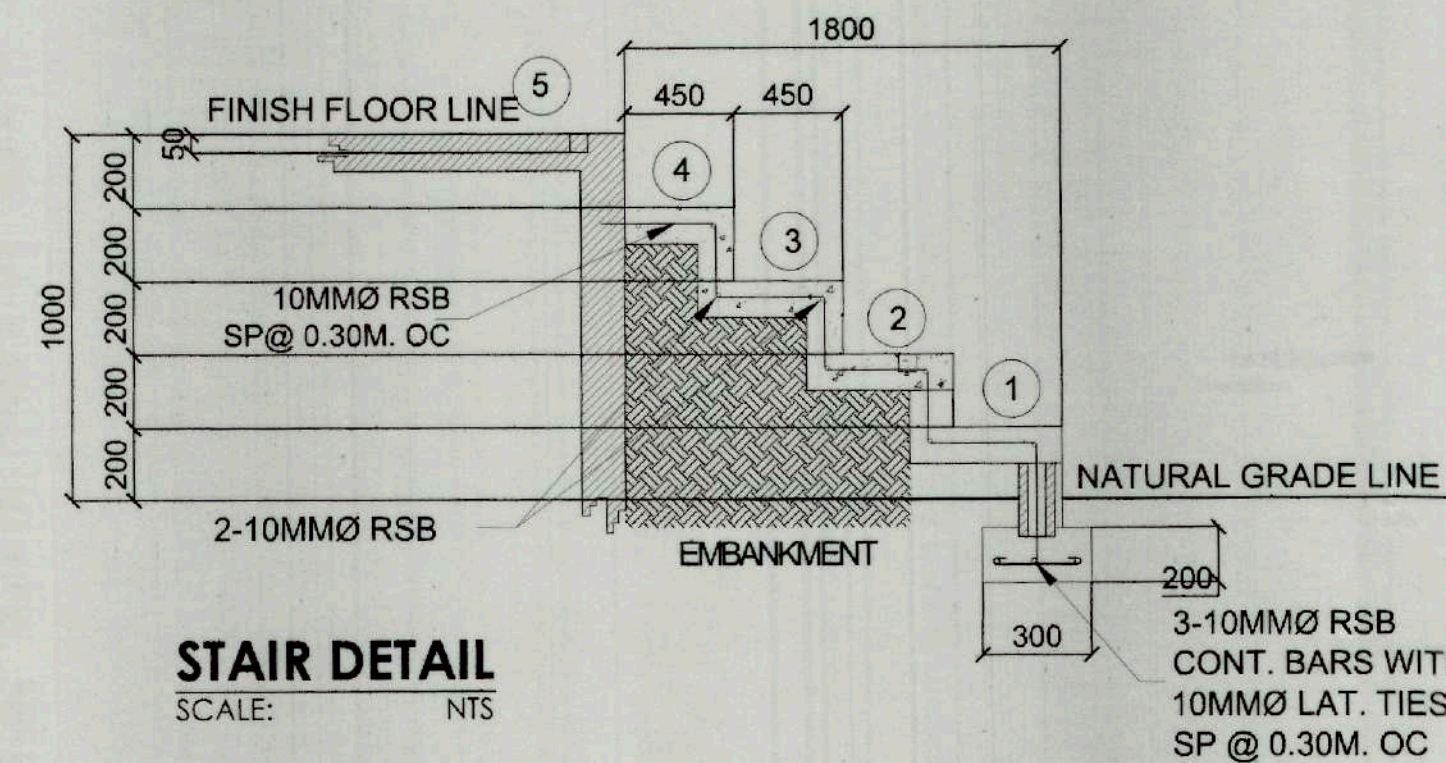


STAIR DETAIL
SCALE: NTS


MARK	BEAM DIMENSIONS (mm)		STEEL REINFORCEMENTS					REMARKS
			REBARS (mmØ)	TOP BARS AT SUPPORT	TOP BARS AT MIDSPAN	BOTTOM BARS AT SUPPORT	BOTTOM BARS AT MIDSPAN	
FTB FTB TIE BEAM	250	300	Ø16mm	3	3	3	3	10 mm Ø-4@50, 10@75, REST @ 150mm O.C.

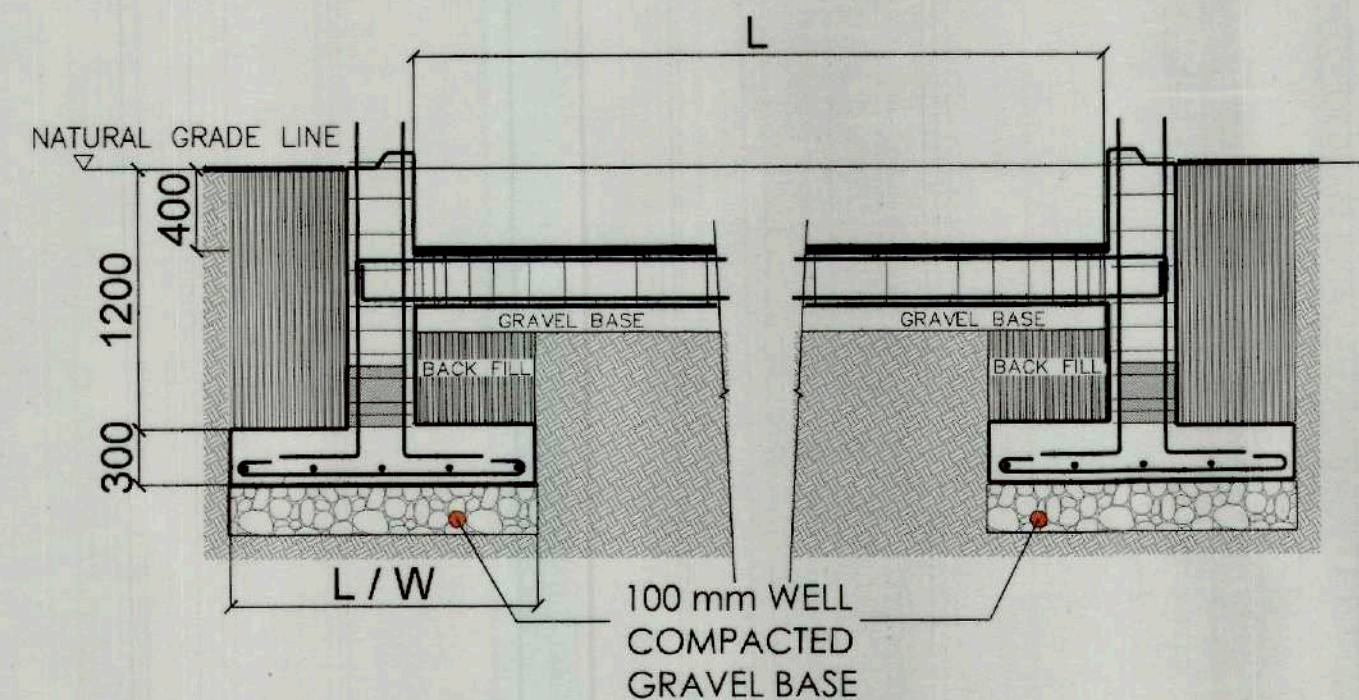


TYP. FOOTING TIE BEAM DETAIL
SCALE: NTS

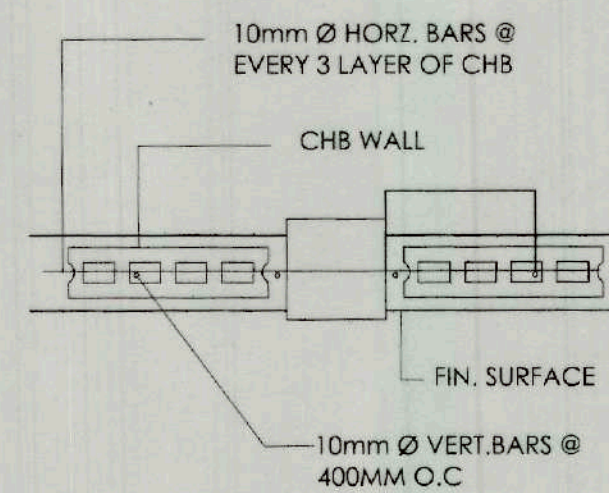


INTERSECTION R.C. COLUMN AND WALL

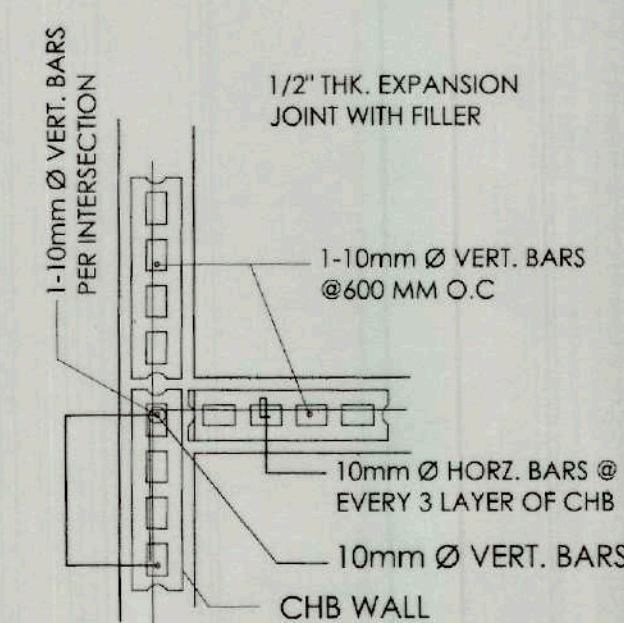

INTERSECTION WALL

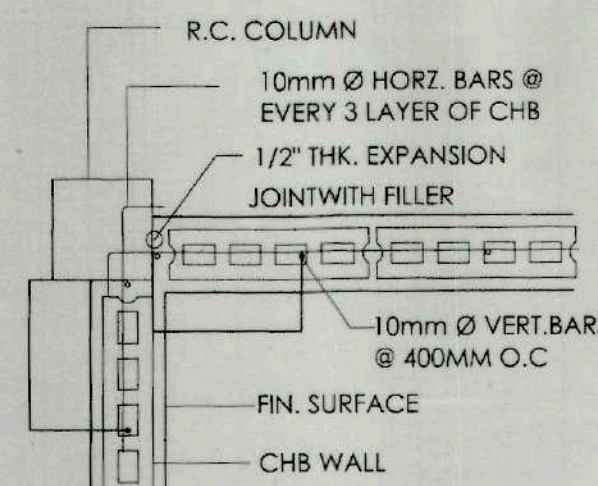


CORNER WALL INTERSECTING R.C.

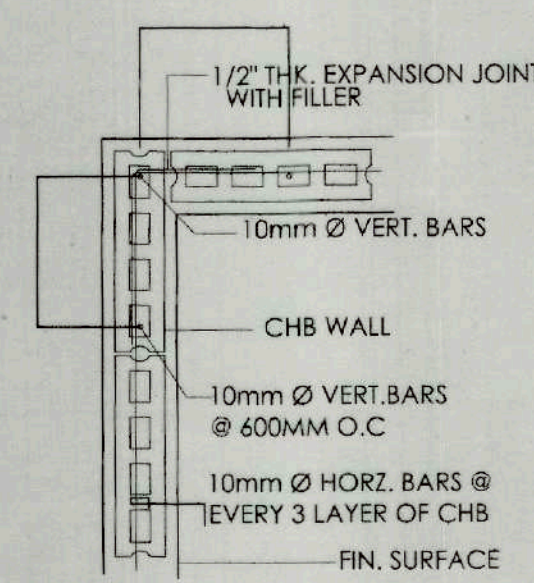


CORNER WALL DETAILS

MARK	FOOTING DIMENSION			REINFORCEMENTS		EMBEDMENT Df (mm)
	WIDTH, B (mm)	LENGTH, L (mm)	THICK, T (mm)	TOP BARS ALONG B	BOTTOM BARS ALONG L	
WF	300	—	200	—	3-10 Ø 10@300	600

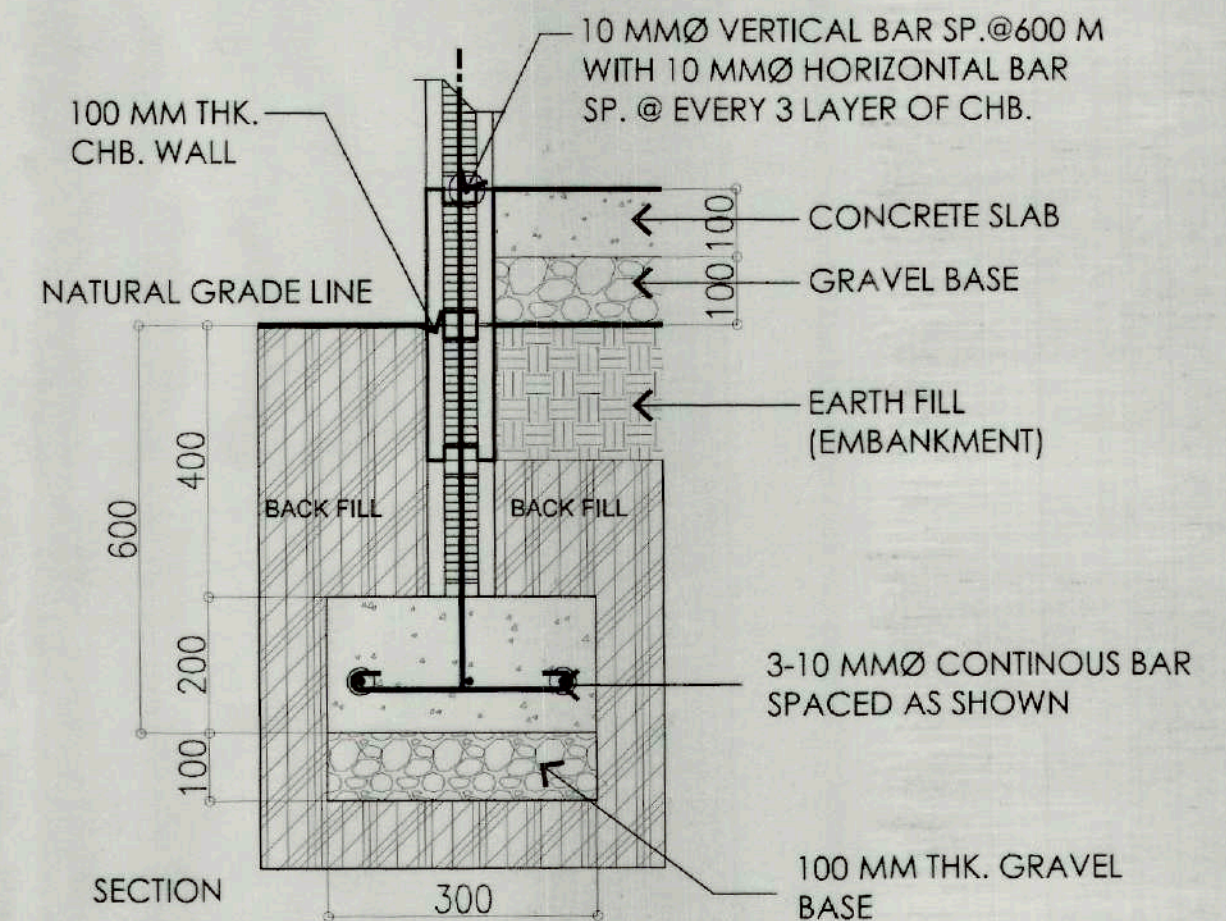


WALL FOOTING DETAIL
SCALE: NTS

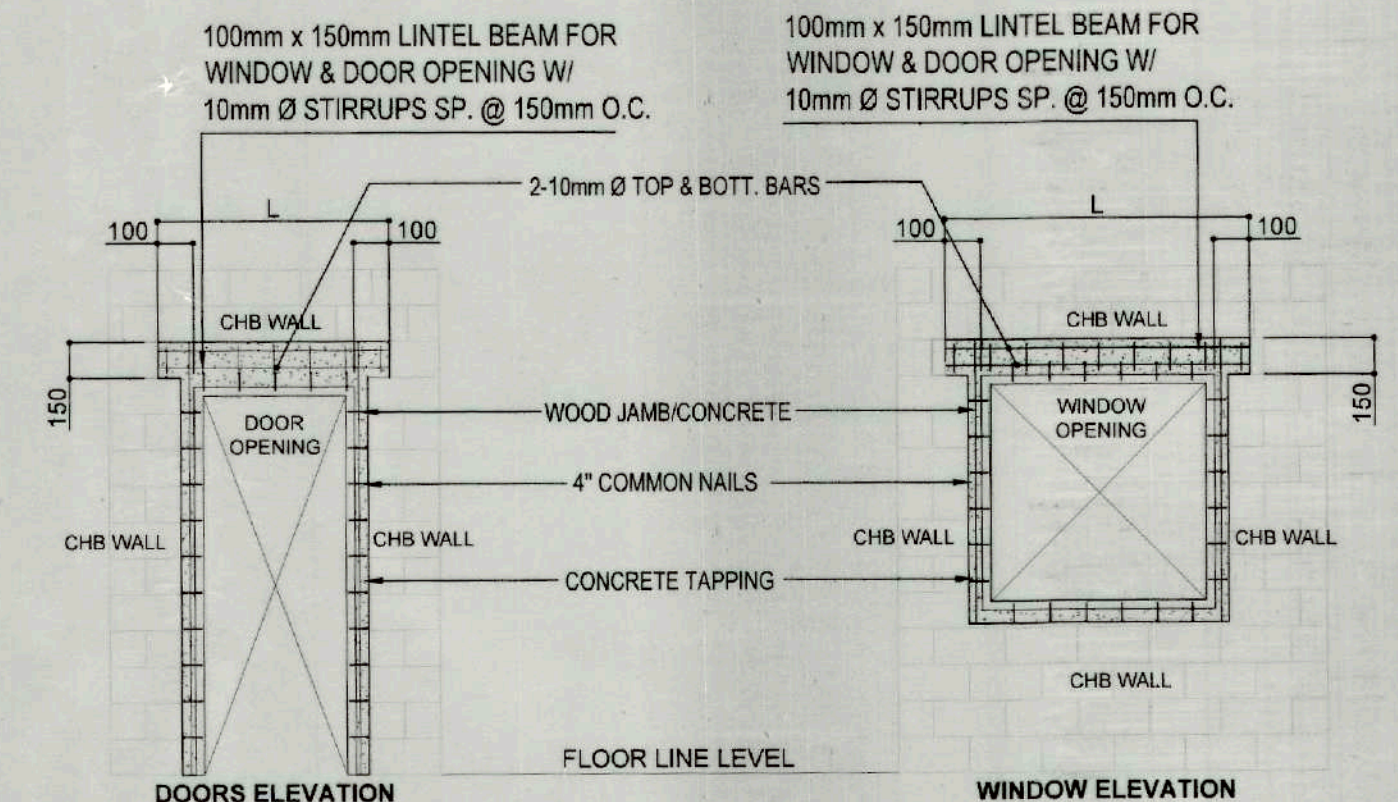


TYPICAL CONNECTION DETAILS OF MASONRY WALLS
SCALE: NTS

PREPARED IN: Republic of the Philippines OFFICE OF THE CITY ENGINEER'S 4TH FLOOR, CITY ENGINEER'S OFFICE, A. RICHON ST., DAVAO CITY PROGRAMMING & DESIGN DIVISION	PROJECT TITLE: PANUNOD: A WAY OF LIFE, INHERITED PRESERVATION OF THE UNWAVERING LEGACY OF CULTURAL AND SUSTAINABLE TOURISM OF THE DAVAO CITY KADAYAWAN VILLAGE LOCATION: RAMON MAGSAYSAY AVE., BRGY. 32-D, POBLACION DISTRICT, DAVAO CITY, DAVAO DEL SUR	PREPARED BY: CLAEMOR R. LIDO TECHNICAL ASSISTANT	CHECKED BY: LENITTE L. QUITAIN ENGINEER IV	REVIEWED AND SUBMITTED BY: ARJEAN V. JUMAMBOY HEAD, PROGRAMMING & DESIGN DIVISION	RECOMMENDING APPROVAL: ATTY. JOSEPH DOMINIC S. FELIZARTA, C.E. OFFICER-IN-CHARGE	TIEZA TOURISM INFRASTRUCTURE AND ENTERPRISE ZONE AUTHORITY 8th & 9th FLOORS TOWER-1, DOUBLE DRAGON PLAZA, DOUBLE DRAGON MERRIDIAN PARK MACAPAGAL AVENUE, CORNER EDISA EXTENSION BAY AREA, PASAY CITY 1308	PROJECT EVALUATION AND PLANNING DEPARTMENT: RADY E. ADAME MANAGER PROJECT PLANNING & DESIGN DIVISION	JEFFREY L. MACALALAD MANAGER PROJECT EVALUATION & PLANNING DEPARTMENT	GREGORY A. OLLER ASSISTANT CHIEF OPERATING OFFICER ARCHITECTURAL & ENGINEERING SERVICES SECTOR	APPROVED BY: MARK T. LAPID CHIEF OPERATING OFFICER	SHEET NUMBER: S3
---	--	---	---	--	---	--	--	--	---	---	----------------------------


R11-25-02

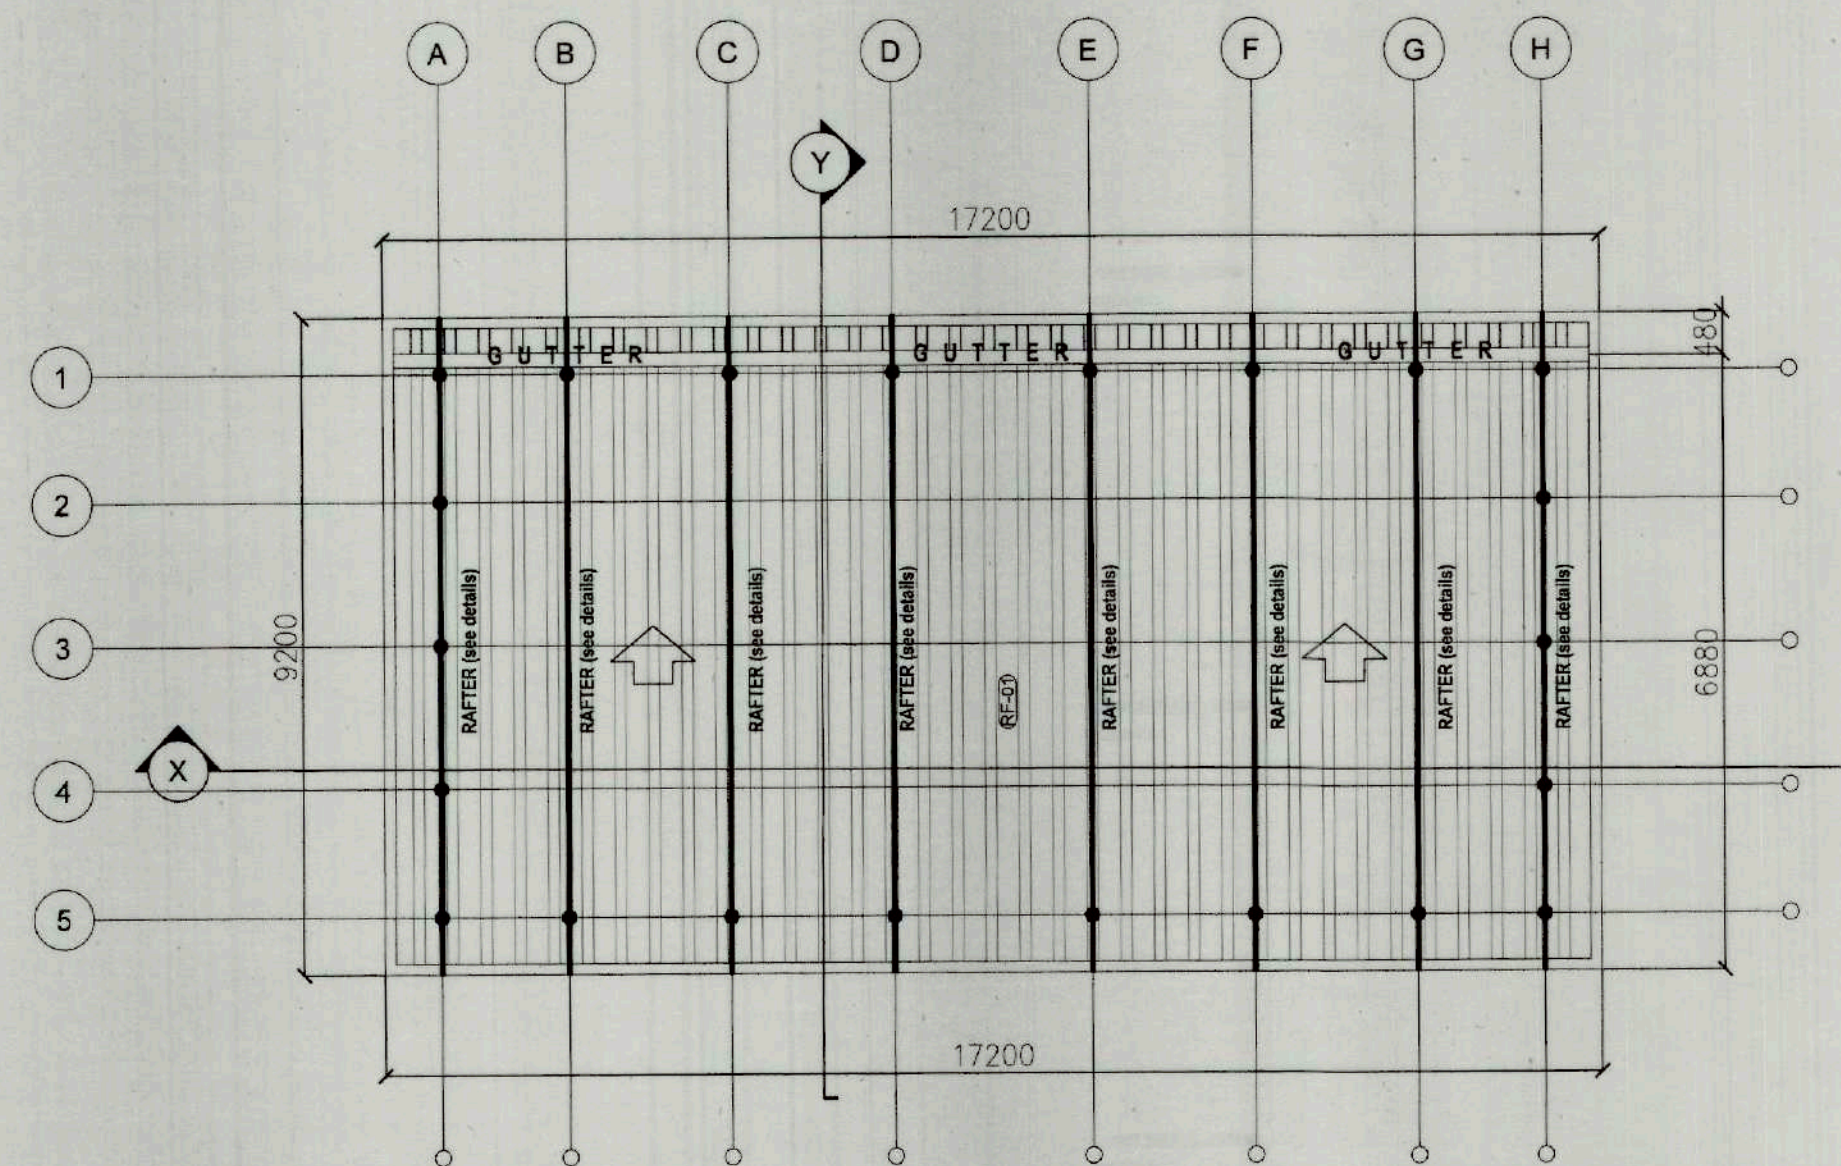


ADMIN BUILDING ROOF FRAMING PLAN
SCALE: 1:100 MTS.

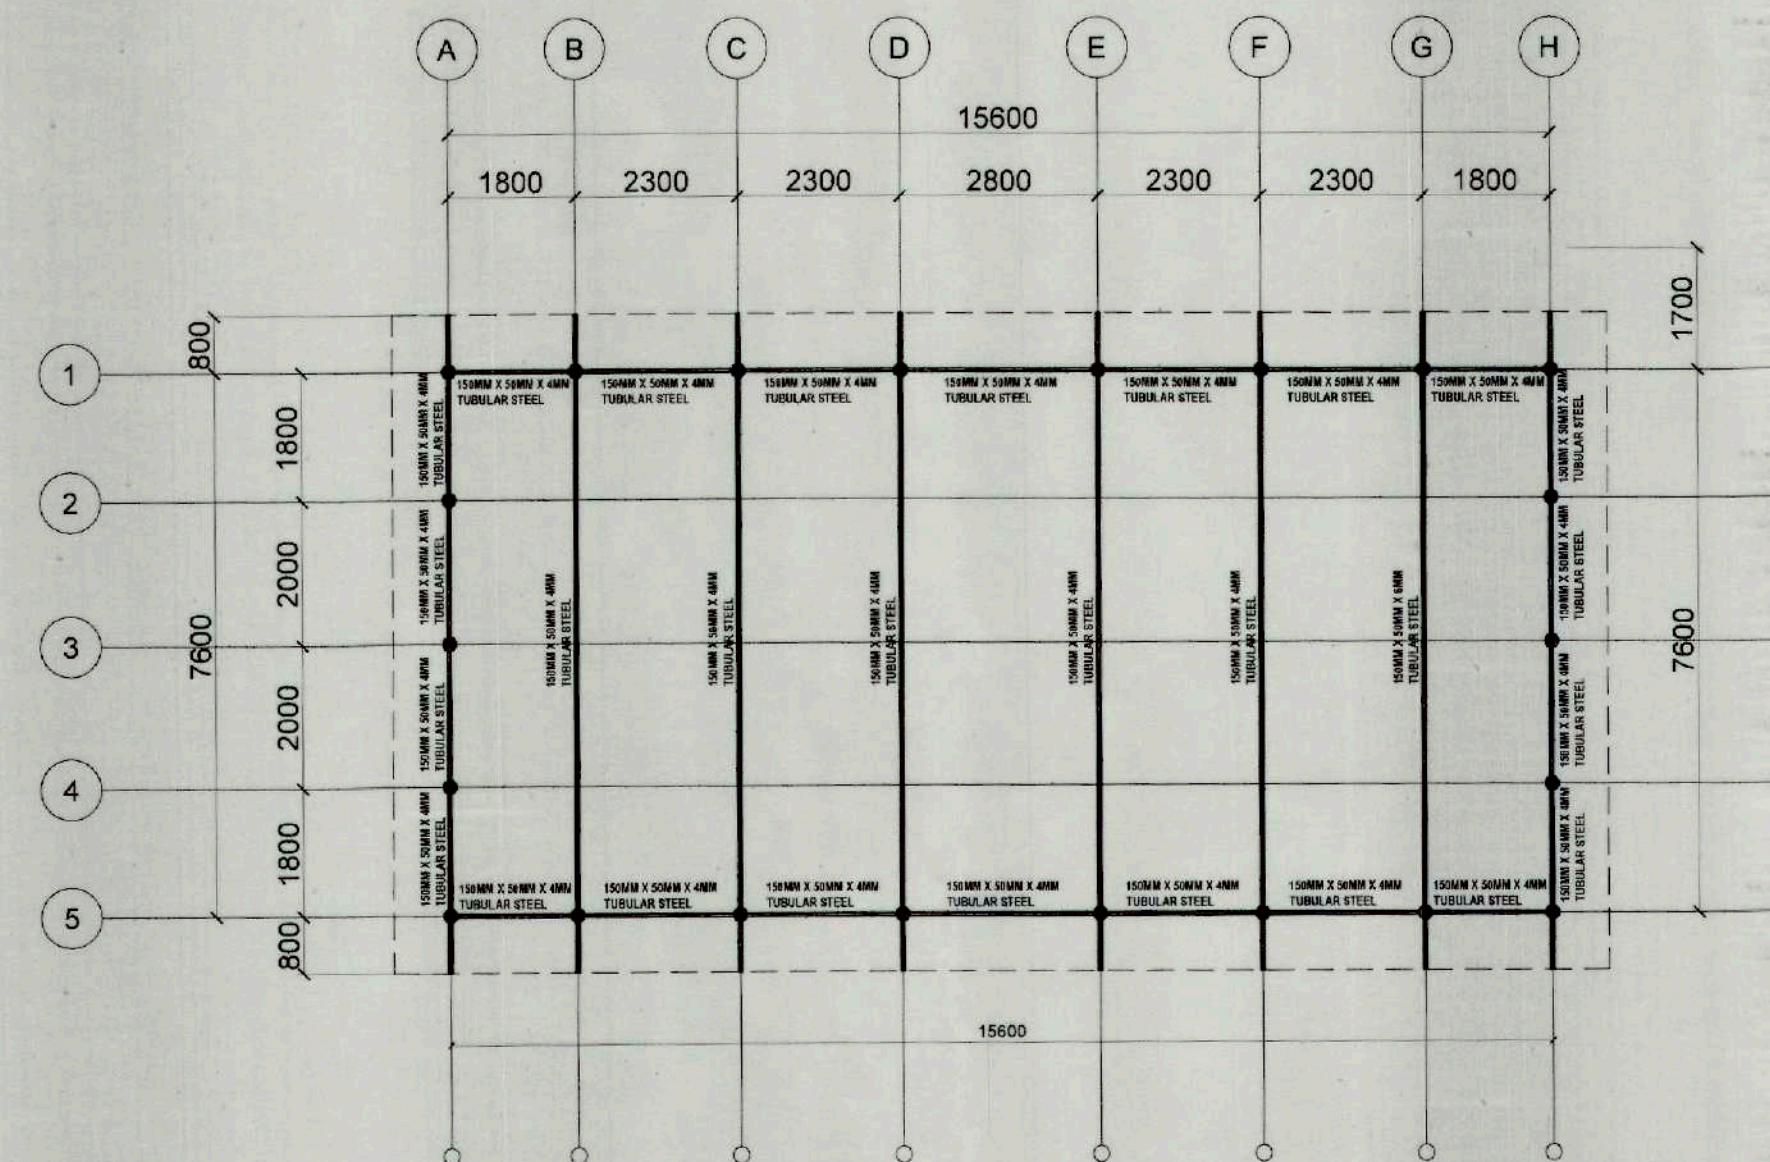

ADMIN BUILDING STEEL ROOF BEAM FRAMING PLAN
SCALE: 1:100 MTS.

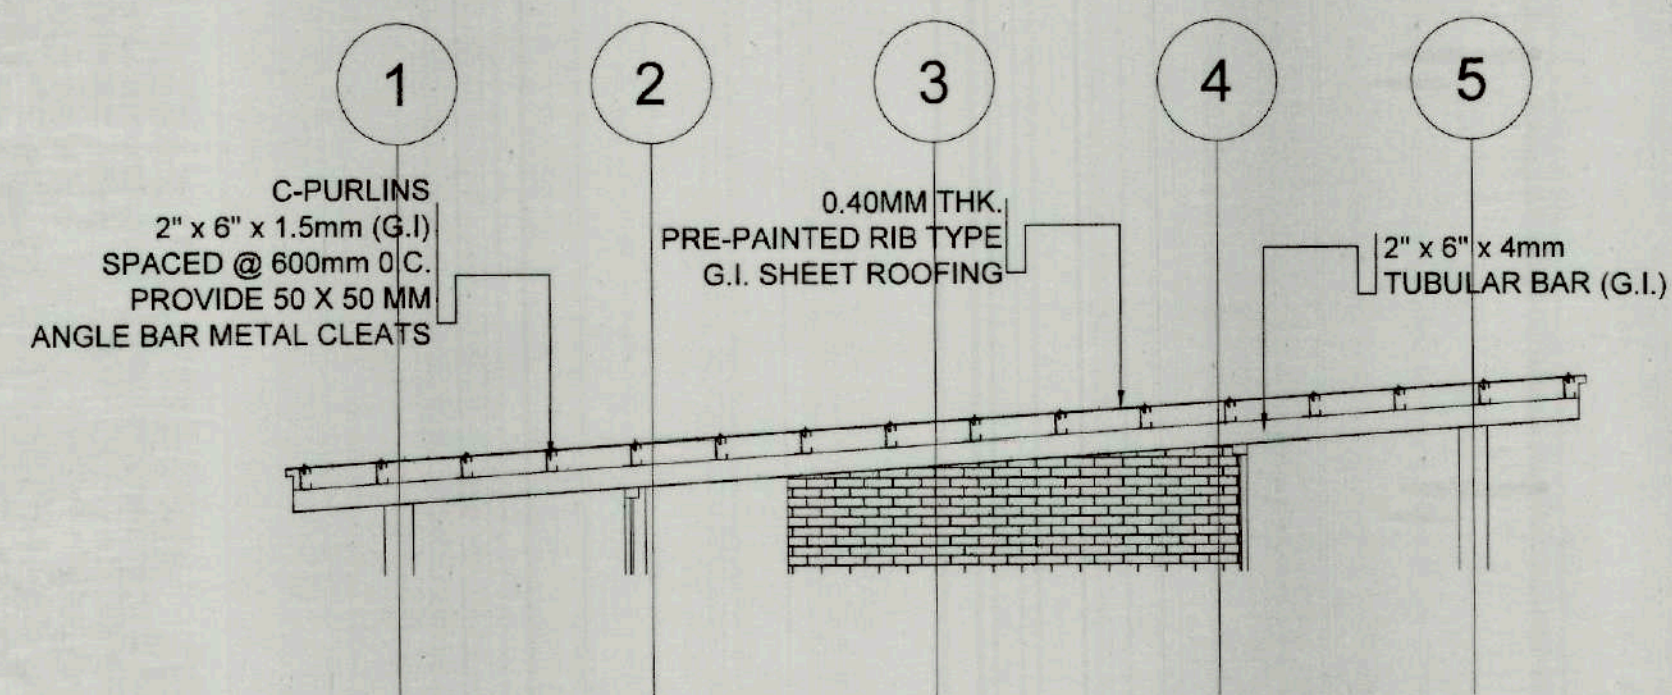

RAFTER DETAIL
SCALE: NTS

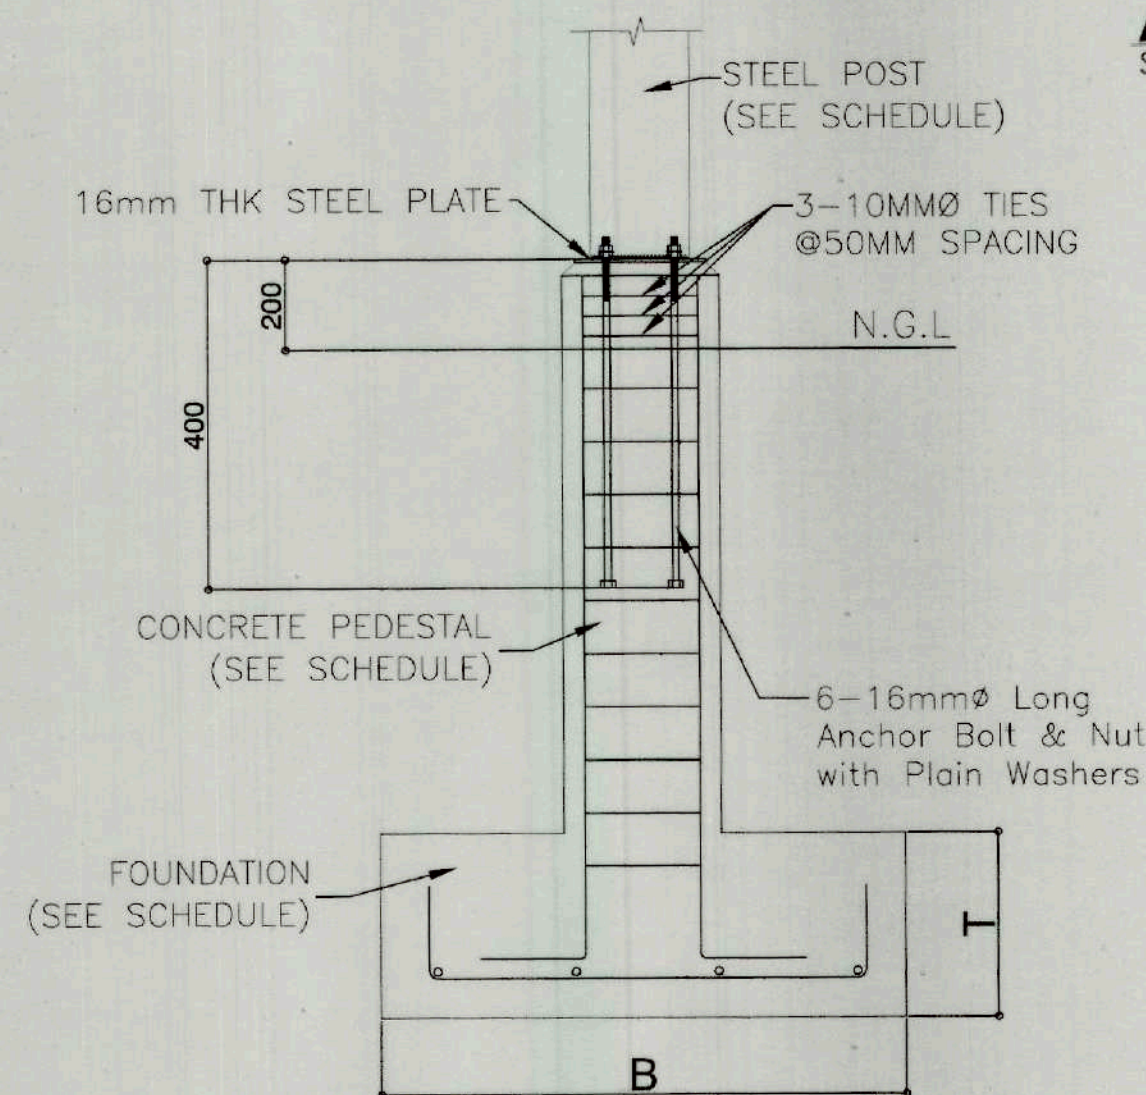


SCHEDULE OF FOOTING

MARK	FOOTING DIMENSION			REINFORCEMENTS				EMBEDMENT D _f (mm)
	WIDTH, B	LENGTH, L	THICK, T	TOP BARS	BOTTOM BARS	ALONG B	ALONG L	
	mm	mm	mm	ALONG B	ALONG L	ALONG B	ALONG L	
F1C1	1200	1200	300	-	-	10-16Ø	10-16Ø	1500

FOOTING / BASE PLATE / PEDESTAL DETAIL

SCALE: NTS

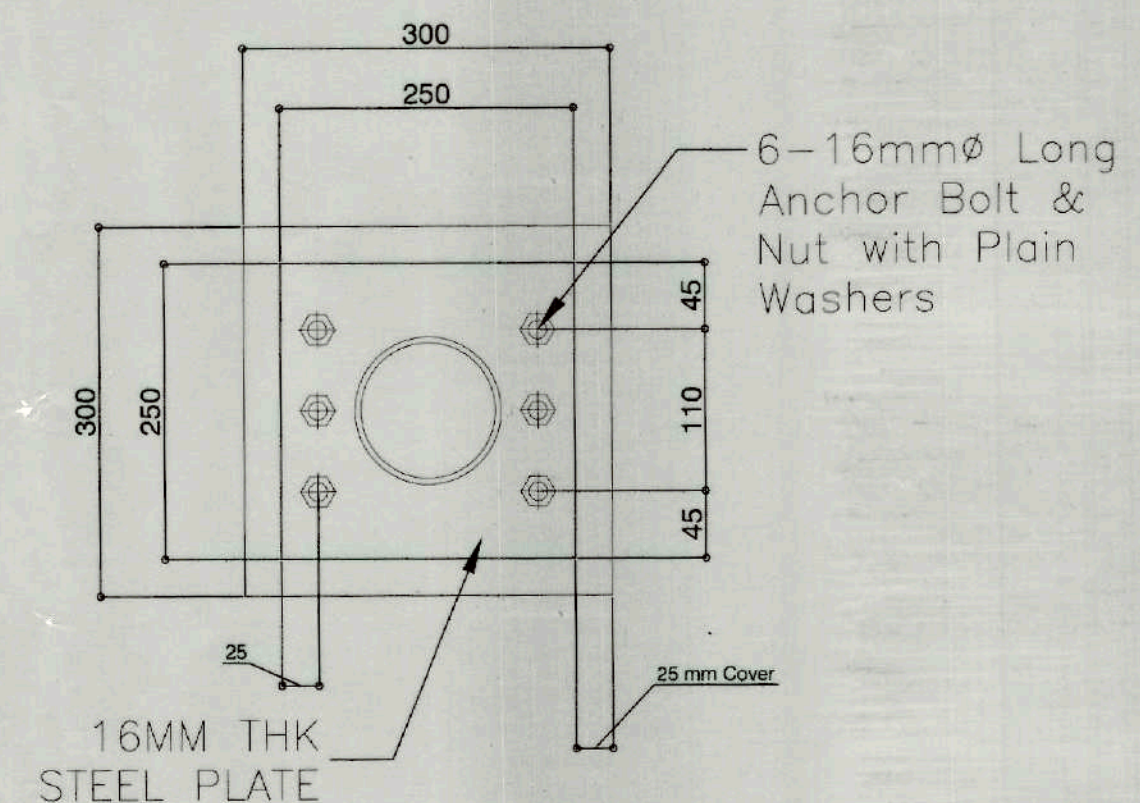

SCHEDULE OF STEEL POST

PEDESTAL	TO	SECOND FLOOR LEVEL	SP1
			THICKNESS: 7mm
			SECTION SIZE 150 DIA. G.I. PIPE

SCHEDULE OF CONCRETE PEDESTAL

PEDESTAL	TO	SECOND FLOOR LEVEL	C1
			FOOTING COLUMN REINFORCEMENT BAR
			VERTICAL REIN. BAR 3-16Ø mm
			LATERAL TIES OF COLUMNS 2-16Ø mm
			3-16Ø mm
			25 mm Cover
			TIES: Ø10 mm 3@50, 4@100, 4@150 REST @ 300mm TO CENTER

- NOTES:
- ALL STRUCTURAL STEEL SECTIONS SHALL CONFORM TO ASTM A36 SPECIFICATION (YIELD STRENGTH, $F_y = 248 \text{ MPa}$)
 - ALL WELDS SHALL BE E70XX ELECTRODES
 - ALL BOLTS SHALL CONFORM TO ASTM A325 SPECIFICATION UNLESS INDICATED OTHERWISE

PREPARED IN: Republic of the Philippines OFFICE OF THE CITY ENGINEER'S 4TH FLOOR, CITY ENGINEER'S OFFICE, A. PICHON ST., DAVAO CITY PROGRAMMING & DESIGN DIVISION	PROJECT TITLE: PANUNOD: A WAY OF LIFE, INHERITED PRESERVATION OF THE UNWAVERING LEGACY OF CULTURAL AND SUSTAINABLE TOURISM OF THE DAVAO CITY KADAYAWAN VILLAGE LOCATION: RAMON MAGSAYSAY AVE., BRGY. 32-D, POBLACION DISTRICT, DAVAO CITY, DAVAO DEL SUR	PREPARED BY: CLAEMOR R. LIDO TECHNICAL ASSISTANT	CHECKED BY: LENITTE L. QUITAIN ENGINEER IV	REVIEWED AND SUBMITTED BY: ARJEAN V. JUMAMBOY HEAD, PROGRAMMING & DESIGN DIVISION	RECOMMENDING APPROVAL: ATTY. JOSEPH DOMINIC S. FELIZARTA, C.E. OFFICER-IN-CHARGE	TIEZA TOURISM INFRASTRUCTURE AND ENTERPRISE ZONE AUTHORITY 8th & 9th FLOORS TOWER-1, DOUBLE DRAGON PLAZA, DOUBLE DRAGON MEXICAN PARK MACAPAGAL AVENUE, CORNER EDSA EXTENSION BAY AREA, PATAJAY CITY 1308	PROJECT EVALUATION AND PLANNING DEPARTMENT: RADY E. ADAME MANAGER PROJECT PLANNING & DESIGN DIVISION	JEFFREY L. MACALALAD MANAGER PROJECT EVALUATION & PLANNING DEPARTMENT	GREGORY A. OLLER ASSISTANT CHIEF OPERATING OFFICER ARCHITECTURAL & ENGINEERING SERVICES SECTOR	MARK T. LAPID CHIEF OPERATING OFFICER	SHEET NUMBER: S4
---	--	---	---	--	---	---	--	--	---	---	----------------------------

R11-25-02

LEGENDS AND SYMBOLS


SEWER LINE	
SP	SEWER PIPE
WC	WATER CLOSET
URI	URINAL
LAV	LAVATORY
KSK	KITCHEN SINK
FD	FLOOR DRAIN
CO	FLOOR CLEANOUT
ST	SEPTIC TANK
MH	MANHOLE
WATER LINE	
CWL	COLD WATER LINE
GV	GATE VALVE
WM	WATER METER
CV	CHECK VALVE
SHO	SHOWER
WT/HB	WATER TAP/HOSE BIBB
VENT LINE	
VP	VENT PIPE
VS	VENT STACK
VSTR	VENT STACK THROUGH ROOF
DRAINAGE LINE	
DP	DRAIN PIPE
DS	DOWNSPOUT
RD	ROOF DRAIN
	AREA DRAIN/CATCH BASIN

GENERAL NOTES

- ALL PLUMBING WORKS HEREIN INDICATED SHALL BE DONE IN ACCORDANCE WITH THE PROVISIONS OF THE LATEST EDITION OF THE PLUMBING CODE OF THE PHILIPPINES AND RULES AND REGULATIONS OF THE LOCAL ENFORCING AUTHORITIES.
- ALL MATERIALS TO BE USED SHALL BE NEW AND OF APPROVED TYPE FOR THE PURPOSE.
- MINIMUM SLOPE OF 2% SHALL BE APPROPRIATELY PROVIDED FOR PIPES FROM FIXTURES TO DISPOSAL OUTLET TO PROPERLY CONVEY SLUDGE AND OTHER WASTE MATERIALS.
- ALL PIPES SHALL BE SUPPORTED AT SUFFICIENTLY CLOSE INTERVALS TO KEEP THEM IN ALIGNMENT AND PREVENT SAGGING.
- THE PLUMBING LAYOUT IS ONLY DIAGRAMMATIC PIPES, CLEANOUTS AND CHECK VALVES SHALL BE CONCEALED AS MUCH AS POSSIBLE.
- ALL CLEANOUTS SHALL BE FLUSHED MOUNTED AND PROVIDED WITH COVER CAPS. DO NOT INSTALL FLOOR CLEANOUTS EXCEPT AT LINES ON GRADE AND SERVICE AREAS NOT SERVICE TO TRAFFIC.
- ALL PIPES SHALL BE INSTALLED AS INDICATED. ANY RELOCATION REQUIRED FOR PROPER EXECUTION OF OTHER TRADES SHALL BE WITH PRIOR APPROVAL FROM THE ENGINEER AND ARCHITECT.
- ALL APPROVED PLANS, DOCUMENTS, REVISIONS TO PLANS MUST BE MAINTAINED ON SITE AND AVAILABLE FOR REVIEW AT ALL TIMES THE BUILDING IS UNDER CONSTRUCTION.
- ALL PLUMBING WORKS HEREIN INDICATED SHALL BE DONE UNDER THE STRICT SUPERVISION OF A DULY LICENSED SANITARY ENGINEER AND/OR MASTER PLUMBER.

MATERIAL SPECIFICATIONS


- COLD WATER LINE
- ALL MAIN ROUGHING-INS OF TOILETS MATERIAL AND LATERAL WATER DISTRIBUTION LINES SHALL BE POLYPROPYLENE RANDOM COPOLYMER (PPR) PIPE AND FITTINGS. ALL ISOLATION VALVES SHALL BE 3/4" IN SIZE.
- SEWER LINE
- ALL LATERAL AND BRANCH LINES SHALL BE POLYVINYL CHLORIDE (PVC) PIPES SERIES-1000. ALL LAVATORY DRAINS SHALL BE 2" IN SIZE. WATER CLOSET DRAINS SHALL BE 4" IN SIZE, AND FLOOR DRAINS SHALL BE 3" IN SIZE.
- VENT LINE
- ALL VENT STACK AND BRANCH LINES SHALL BE POLYVINYL CHLORIDE (PVC) PIPE SERIES-600, AND SHALL BE 2" IN SIZE.
- DRAINAGE LINE
- ALL LATERAL AND BRANCH DRAINAGE LINE SHALL BE POLYVINYL CHLORIDE PIPE (PVC) PIPE SERIES-1000. ALL DOWNSPOUTS SHALL BE 3" IN SIZE, AREA DRAIN AND TRENCH DRAIN PIPES SHALL BE 4" IN SIZE.

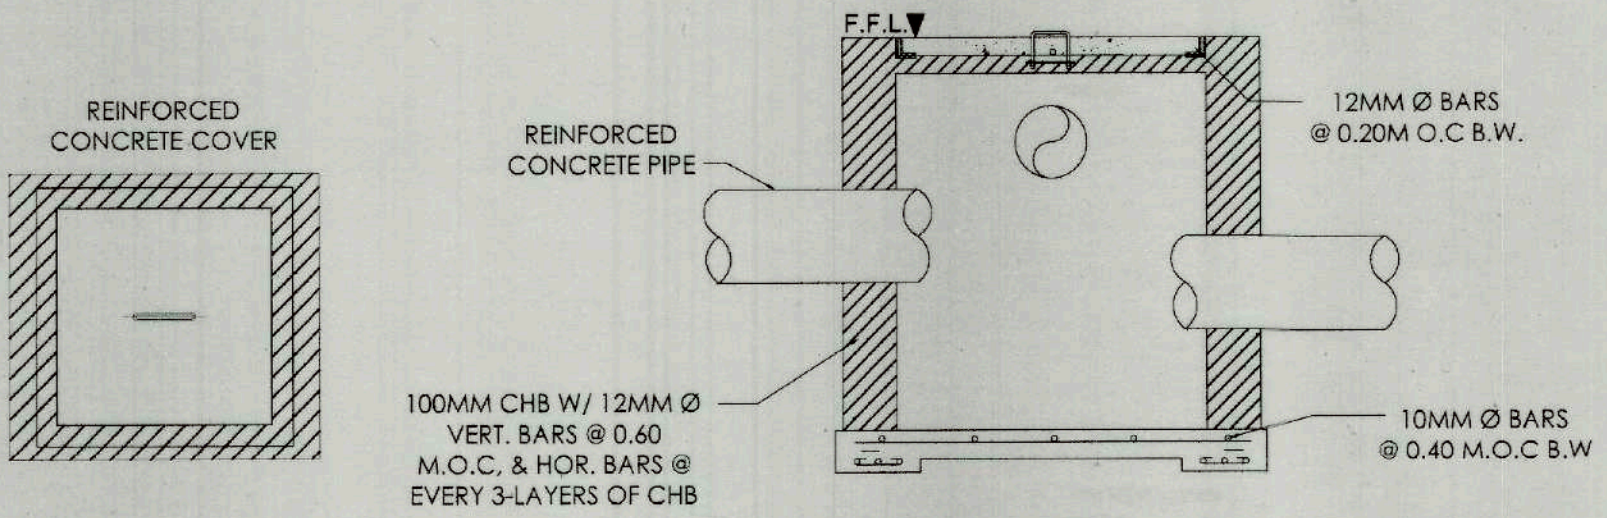


PLAN

SECTION

2 TYPICAL CONNECTION DETAILS
P-1 NTS

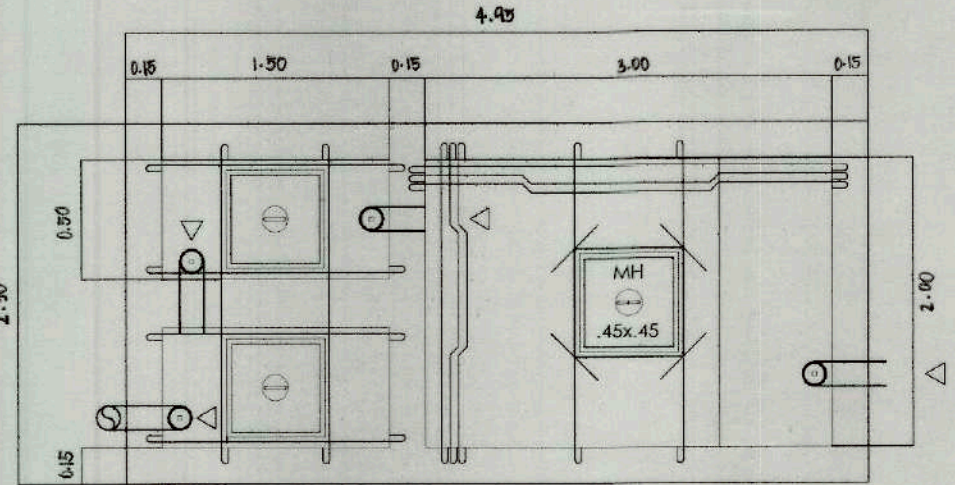


PLAN

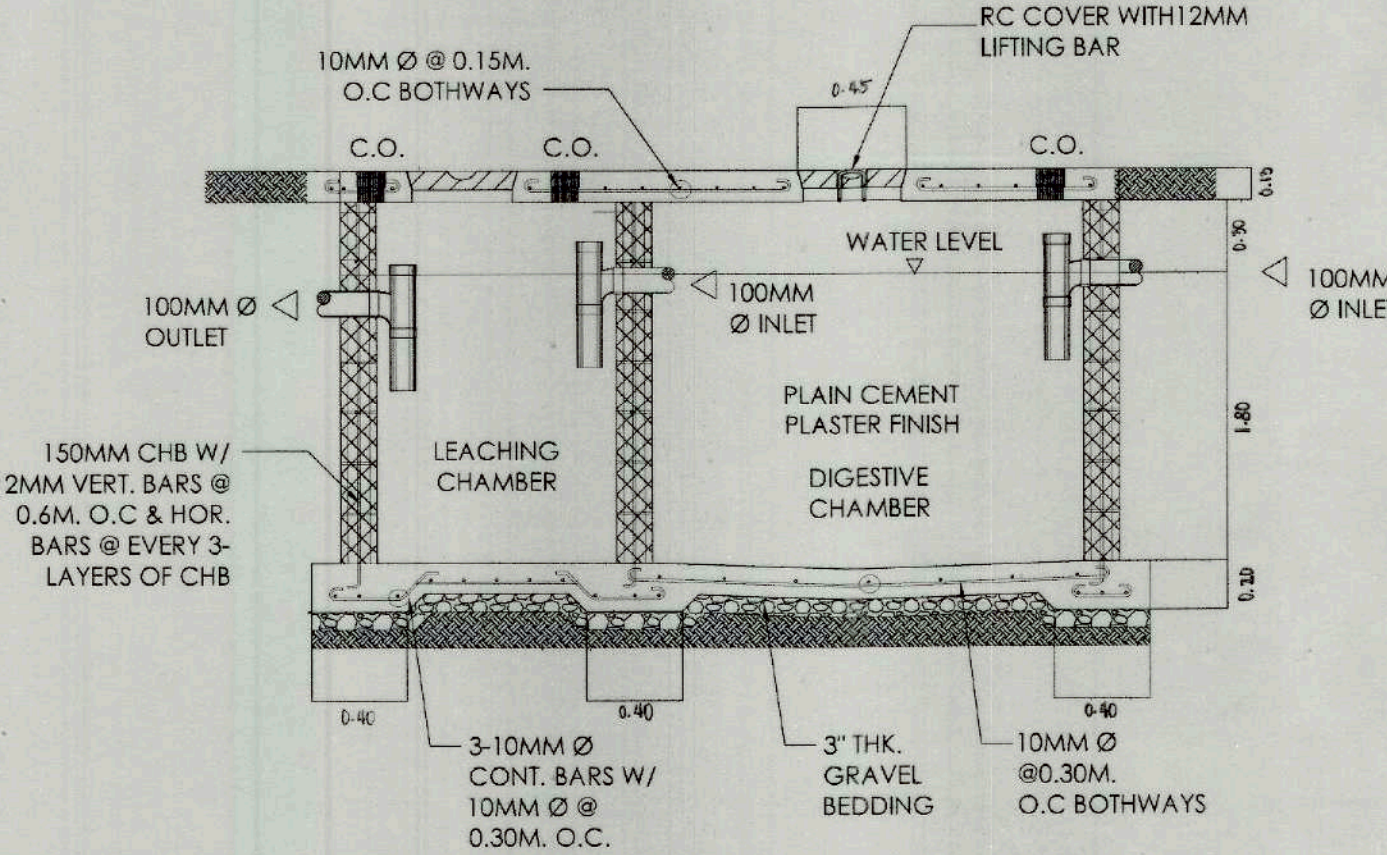


SECTION


1 SEPTIC TANK DETAILS
P-1 SCALE 1:30 M

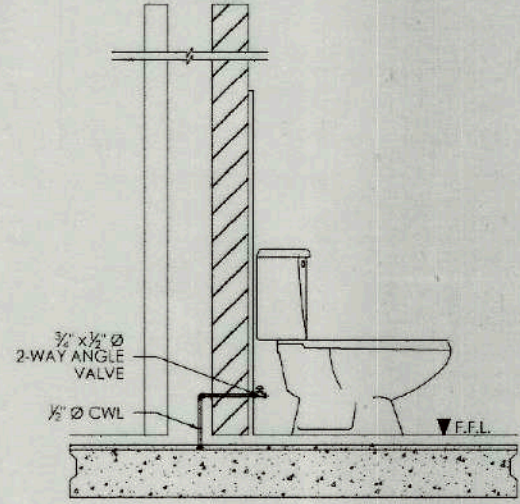


WATER CLOSET (WATER LINE DETAILS)

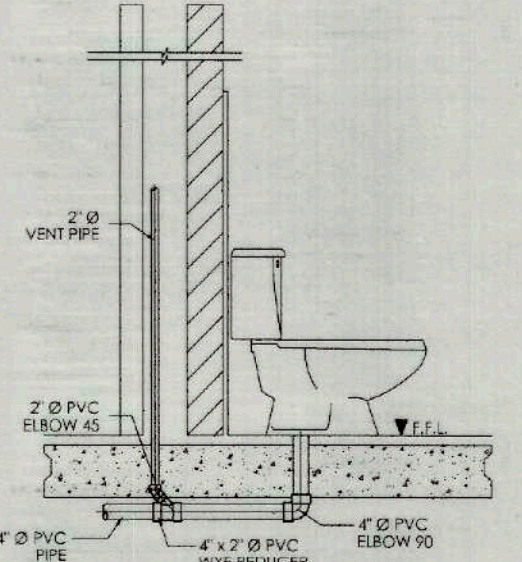


WATER CLOSET (SEWER AND VENT LINE DETAILS)

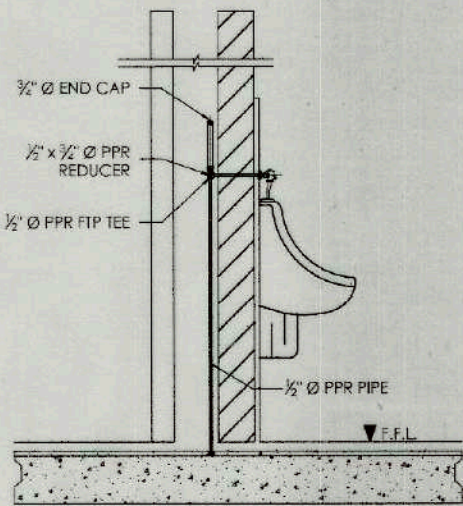


URINAL (WATER LINE DETAILS)

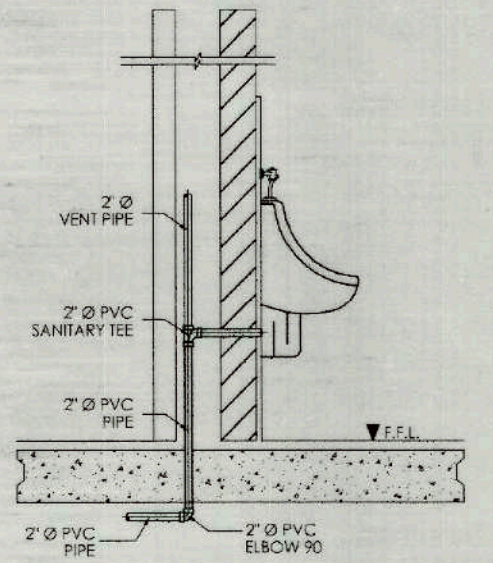


URINAL (SEWER AND VENT LINE DETAILS)

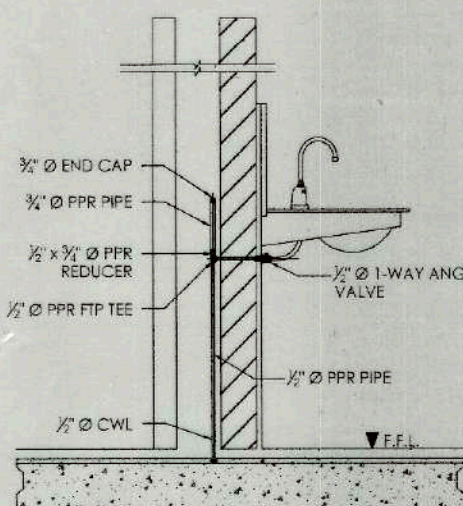


LAVATORY (WATER LINE DETAILS)

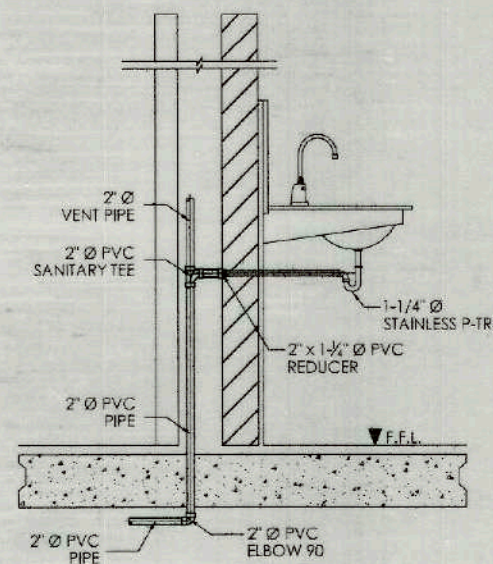

LAVATORY (SEWER AND VENT LINE DETAILS)

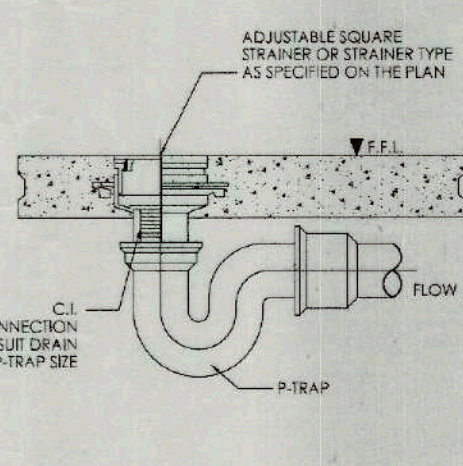

FLOOR DRAIN DETAIL

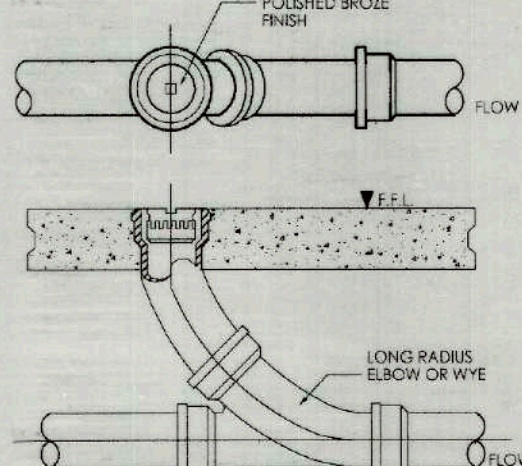


FLOOR CLEANOUT DETAIL


3 TYPICAL CONNECTION DETAILS
P-1 NTS

PREPARED IN: Republic of the Philippines	PROJECT TITLE: PANUNDO: A WAY OF LIFE, INHERITED PRESERVATION OF THE UNWAVERING LEGACY OF CULTURAL AND SUSTAINABLE TOURISM OF THE DAVAO CITY KADAYAWAN VILLAGE	PREPARED BY: KEANNA MARIE V. QUEJADA	CHECKED BY: LENITTE L. QUITAIN	REVIEWED AND SUBMITTED BY: ARJEAN V. JUMAMUY	RECOMMENDING APPROVAL: ATTY. JOSEPH DOMINIC S. FELIZARTA, C.E.	TIEZA TOURISM INFRASTRUCTURE AND ENTERPRISE ZONE AUTHORITY	PROJECT EVALUATION AND PLANNING DEPARTMENT: RODY E. ADAME	RECOMMENDING APPROVAL: JEOFFREY L. MACALALAD	APPROVED BY: GREGORY A. OLLER	SHEET NUMBER: P1
OFFICE OF THE CITY ENGINEER'S 4TH FLOOR, CITY ENGINEER'S OFFICE, A. PRISON ST., DAVAO CITY	LOCATION: RAMON MAGSAYSAY AVE., BRGY. 32-D, POBLACION DISTRICT, DAVAO CITY, DAVAO DEL SUR	CIVIL ENGINEER / MASTER PLUMBER	ENGINEER IN CHARGE	HEAD, PROGRAMMING & DESIGN DIVISION	OFFICER IN-CHARGE	6th & 7th FLOORS TOWER-1, DOUBLE DRAGON PLAZA, DOUBLE DRAGON METROMAN PARK/MAGSAYSAY AVENUE CORNER EDISA EXTENSION BAY AREA, PASAY CITY 1308	MANAGER PROJECT PLANNING & DESIGN DIVISION	MANAGER PROJECT EVALUATION & PLANNING DEPARTMENT	ASSISTANT CHIEF OPERATING OFFICER ARCHITECTURAL & ENGINEERING SERVICES SECTOR	CHIEF OPERATING OFFICER


R11-25-02

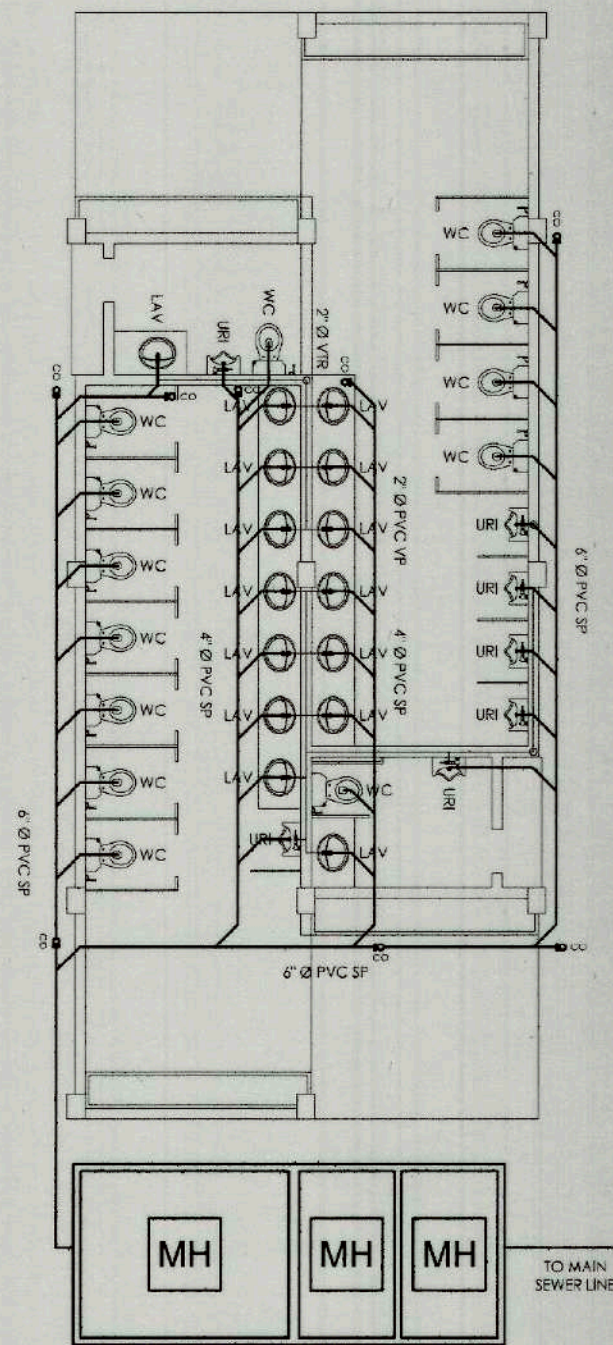


1 SEWER AND VENT LINE LAYOUT
P-2 SCALE 1:100

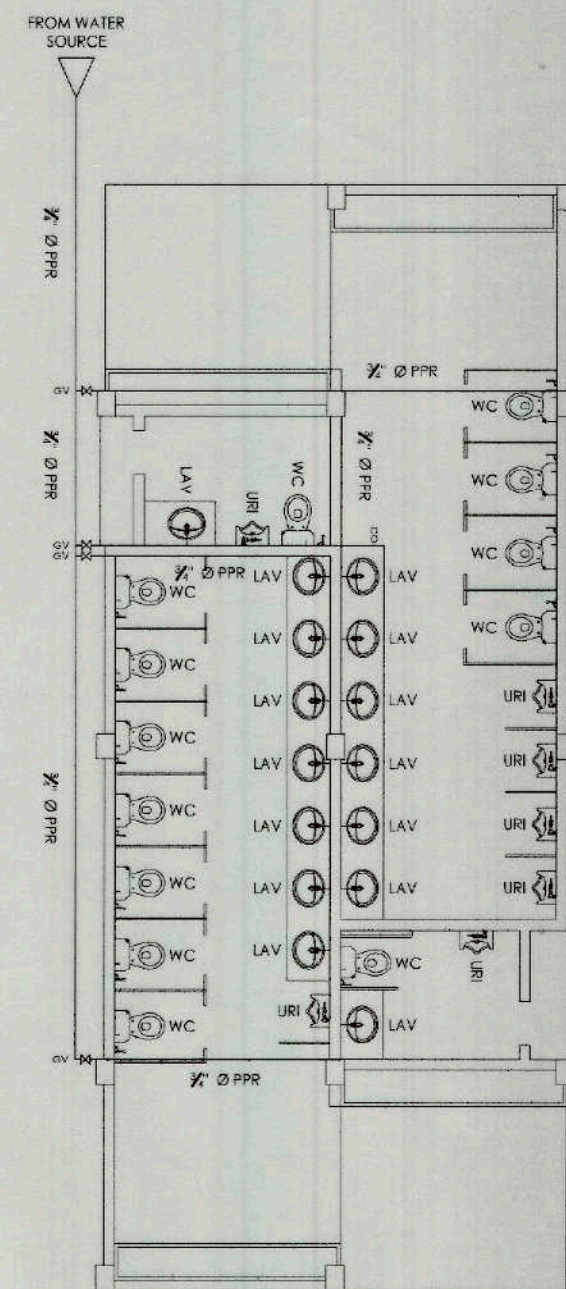


3 WATER LINE LAYOUT
P-2 SCALE 1:100

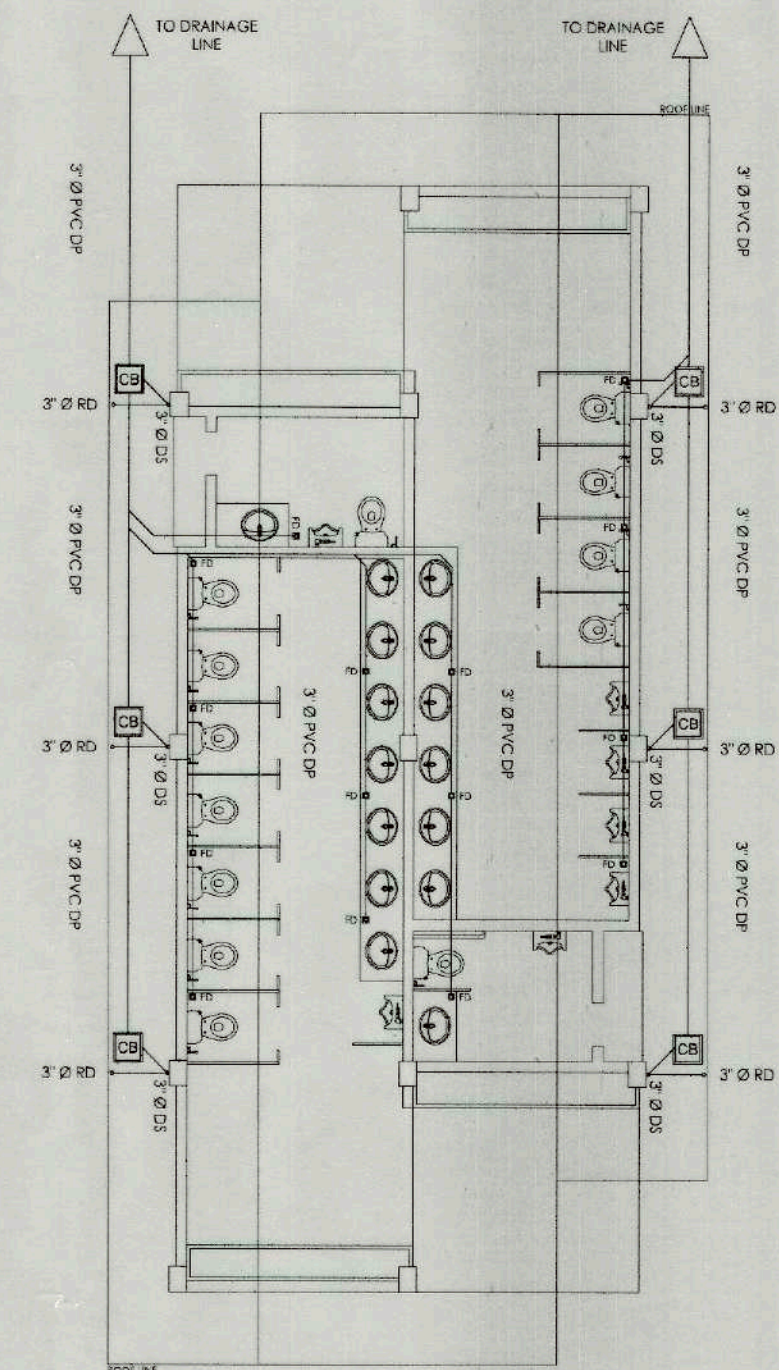


5 DRAINAGE LINE LAYOUT
P-2 SCALE 1:100

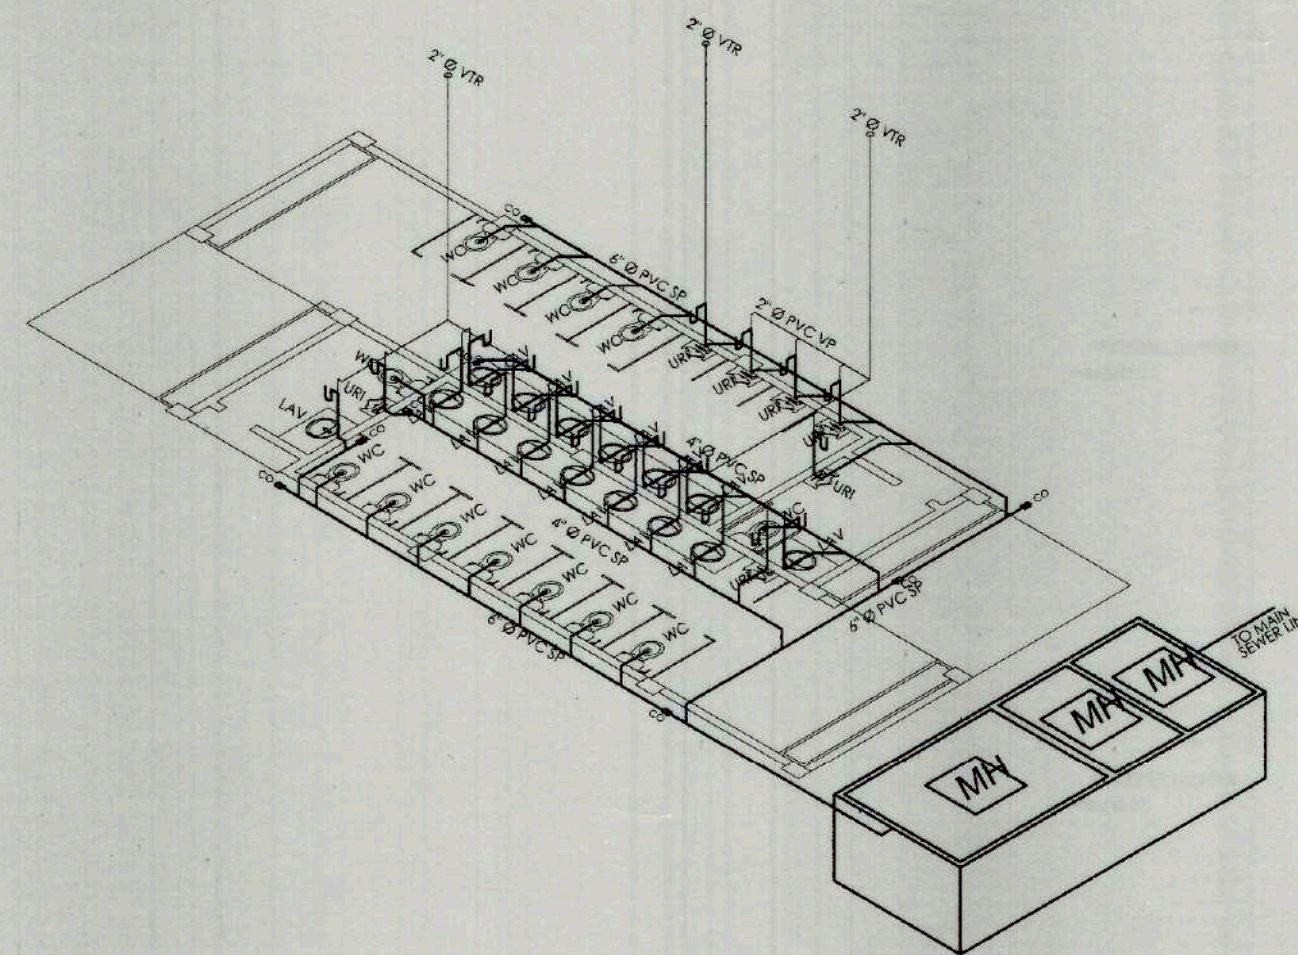

2 SEWER AND VENT LINE ISOMETRIC LAYOUT
P-2 SCALE 1:100

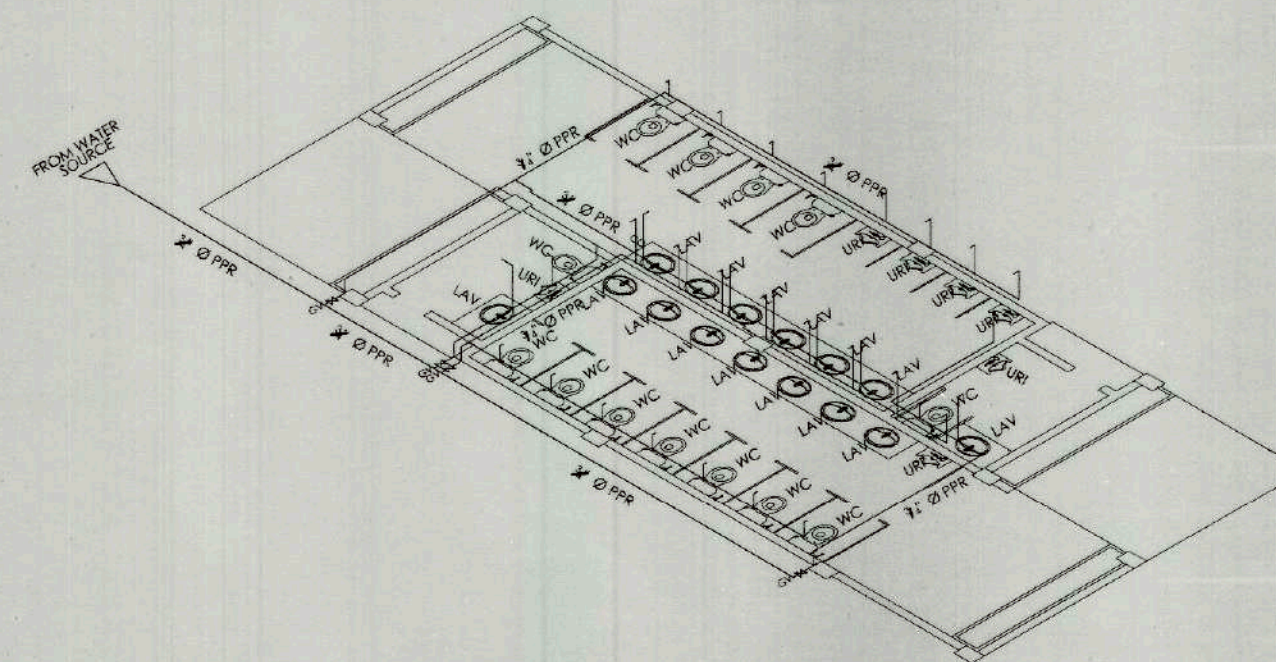


4 WATER LINE ISOMETRIC LAYOUT
P-2 SCALE 1:100

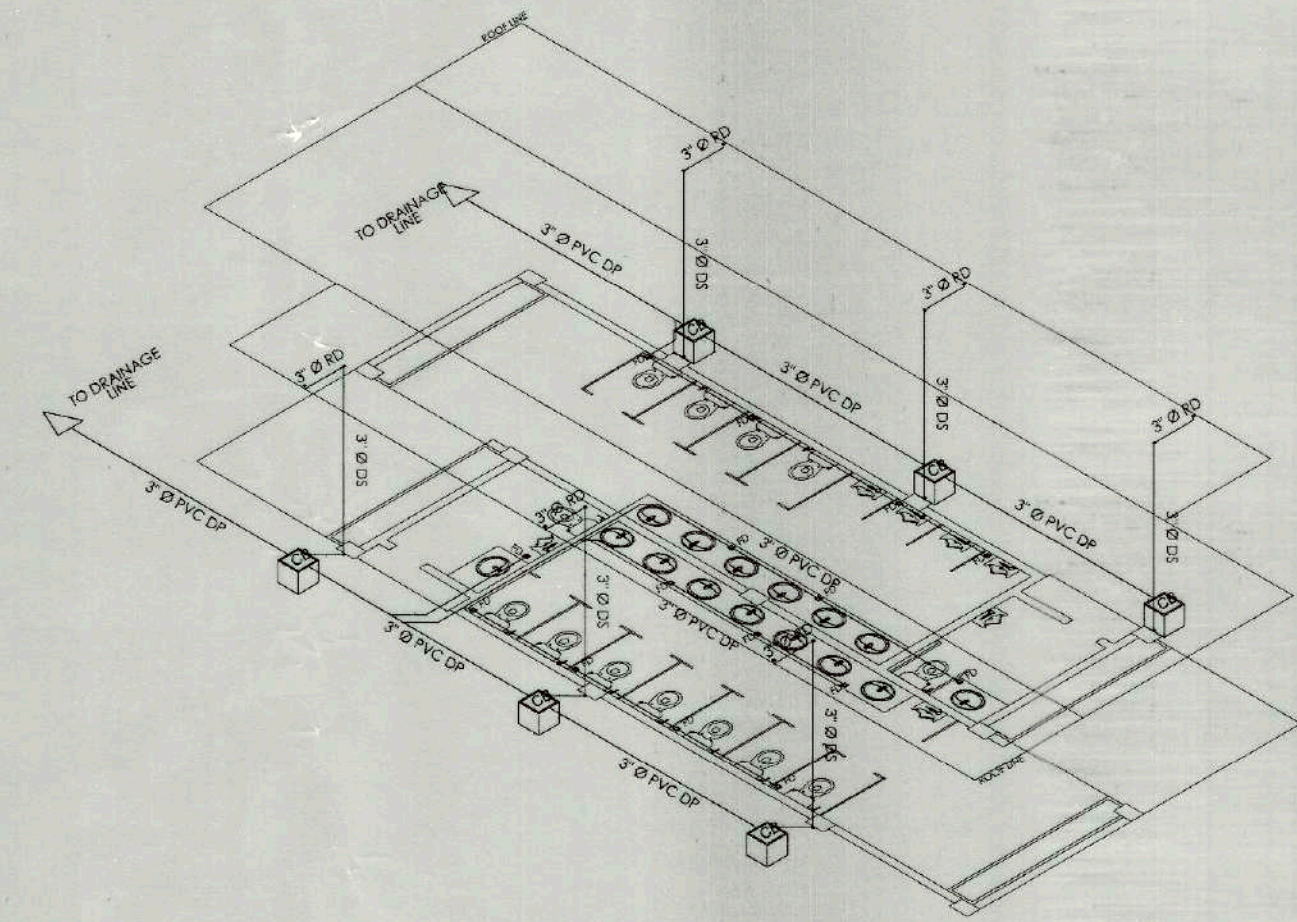


6 DRAINAGE LINE ISOMETRIC LAYOUT
P-2 SCALE 1:100

PREPARED IN: Republic of the Philippines OFFICE OF THE CITY ENGINEER'S 4TH FLOOR, CITY ENGINEER'S OFFICE, A. PICHON ST., DAVAO CITY PROGRAMMING & DESIGN DIVISION	PROJECT TITLE: PANUNOD: A WAY OF LIFE, INHERITED PRESERVATION OF THE UNWAVERING LEGACY OF CULTURAL AND SUSTAINABLE TOURISM OF THE DAVAO CITY KADAYAWAN VILLAGE LOCATION: RAMON MAGSAYSAY AVE., BRGY. 32-D, POBLACION DISTRICT, DAVAO CITY, DAVAO DEL SUR	PREPARED BY: KEANNA MARIE V. QUEJADA CIVIL ENGINEER / MASTER PLUMBER	CHECKED BY: LENETTE L. QUITAN ENGINEER IV	REVIEWED AND SUBMITTED BY: ARJEAN V. JUMAMOY HEAD - PROGRAMMING & DESIGN DIVISION	RECOMMENDING APPROVAL: ATTY. JOSEPH DOMINIC S. FELIZARTA, C.E. OFFICER IN-CHARGE	 TIEZA TOURISM INFRASTRUCTURE AND ENTERPRISE ZONE AUTHORITY 6th & 7th FLOORS TOWER-1, DOUBLE DRAGON PLAZA, DOUBLE DRAGON MERRIDIAN PARK MACAPAGAL AVENUE, CORNER EDSA EXTENSION BAY AREA, PASAY CITY 1308	PROJECT EVALUATION AND PLANNING DEPARTMENT: RADY E. ADAME MANAGER PROJECT PLANNING & DESIGN DIVISION	 JEFFREY L. MACALALAD MANAGER PROJECT EVALUATION & PLANNING DEPARTMENT	RECOMMENDING APPROVAL: GREGORY A. OLLER ASSISTANT CHIEF OPERATING OFFICER ARCHITECTURAL & ENGINEERING SERVICES SECTOR	APPROVED BY: MARK T. LAPID CHIEF OPERATING OFFICER	SHEET NUMBER: P2
---	--	---	--	--	---	---	--	--	---	---	----------------------------


R11-25-02

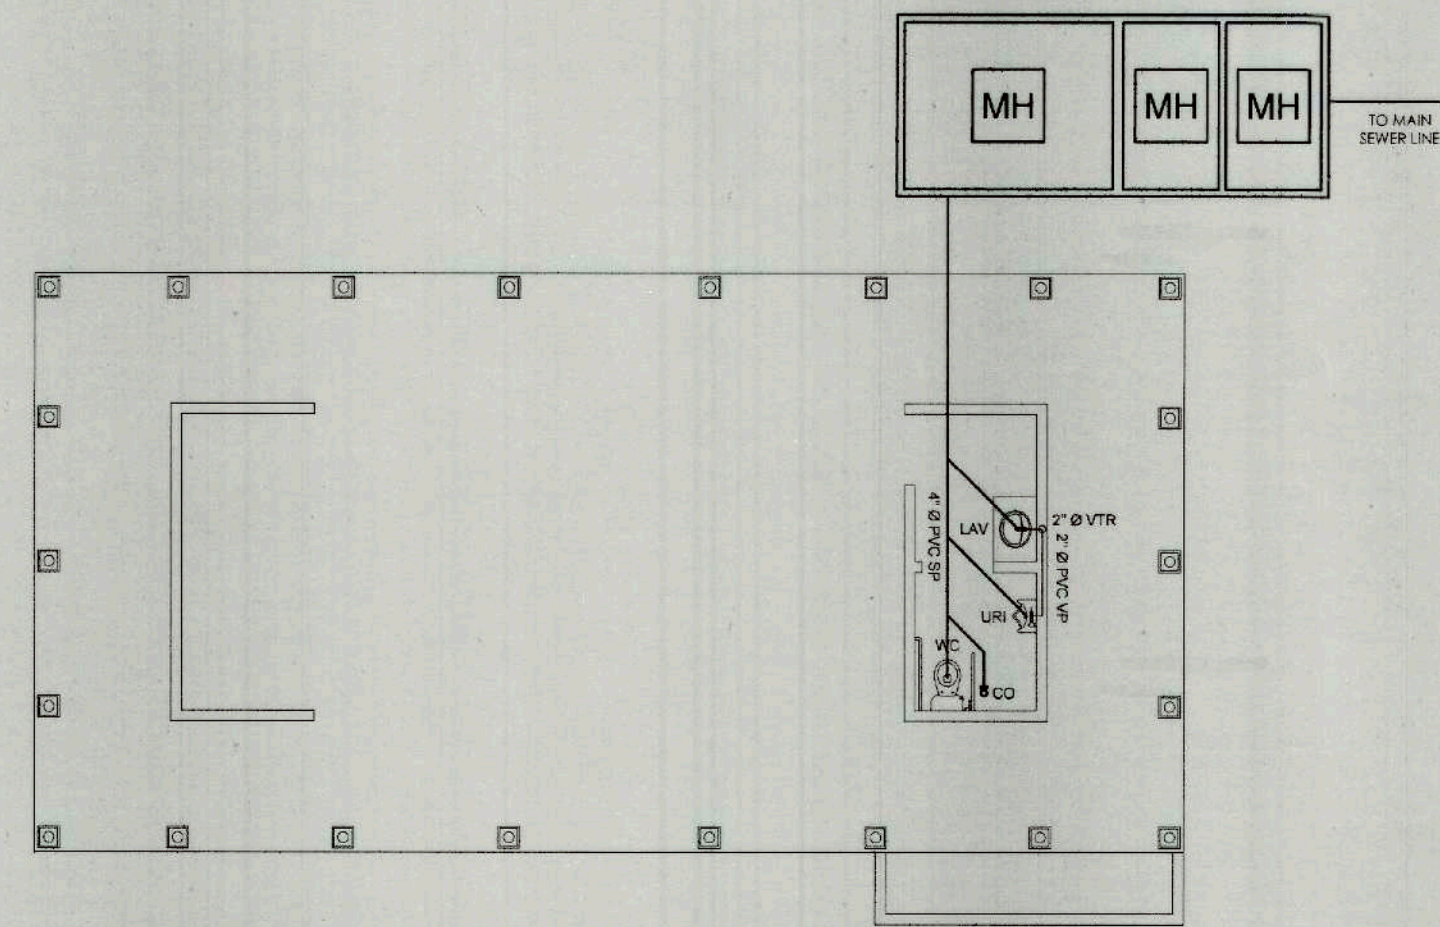


1 SEWER AND VENT LINE LAYOUT
P-3 SCALE 1:100

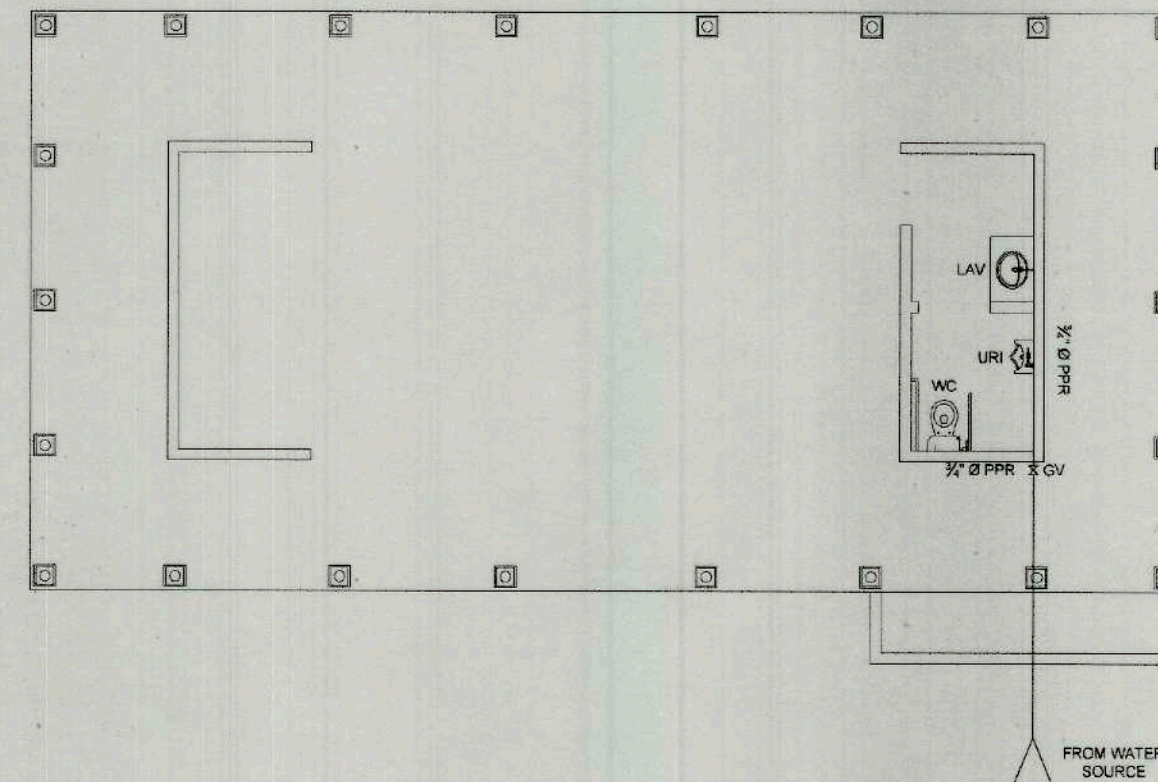


3 WATER LINE LAYOUT
P-3 SCALE 1:100

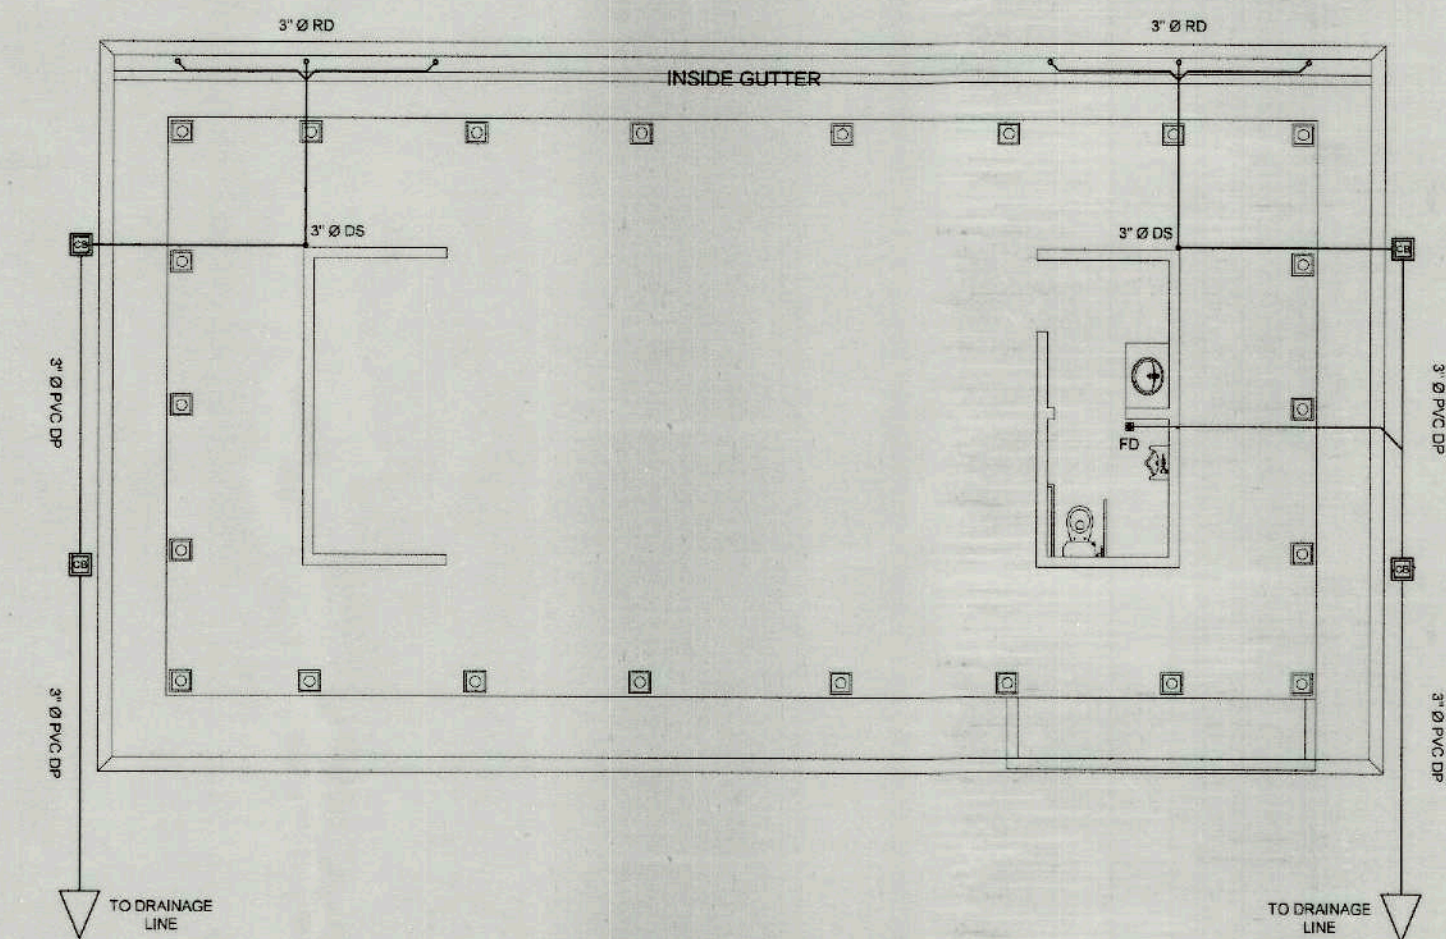


5 DRAINAGE LINE LAYOUT
P-3 SCALE 1:100

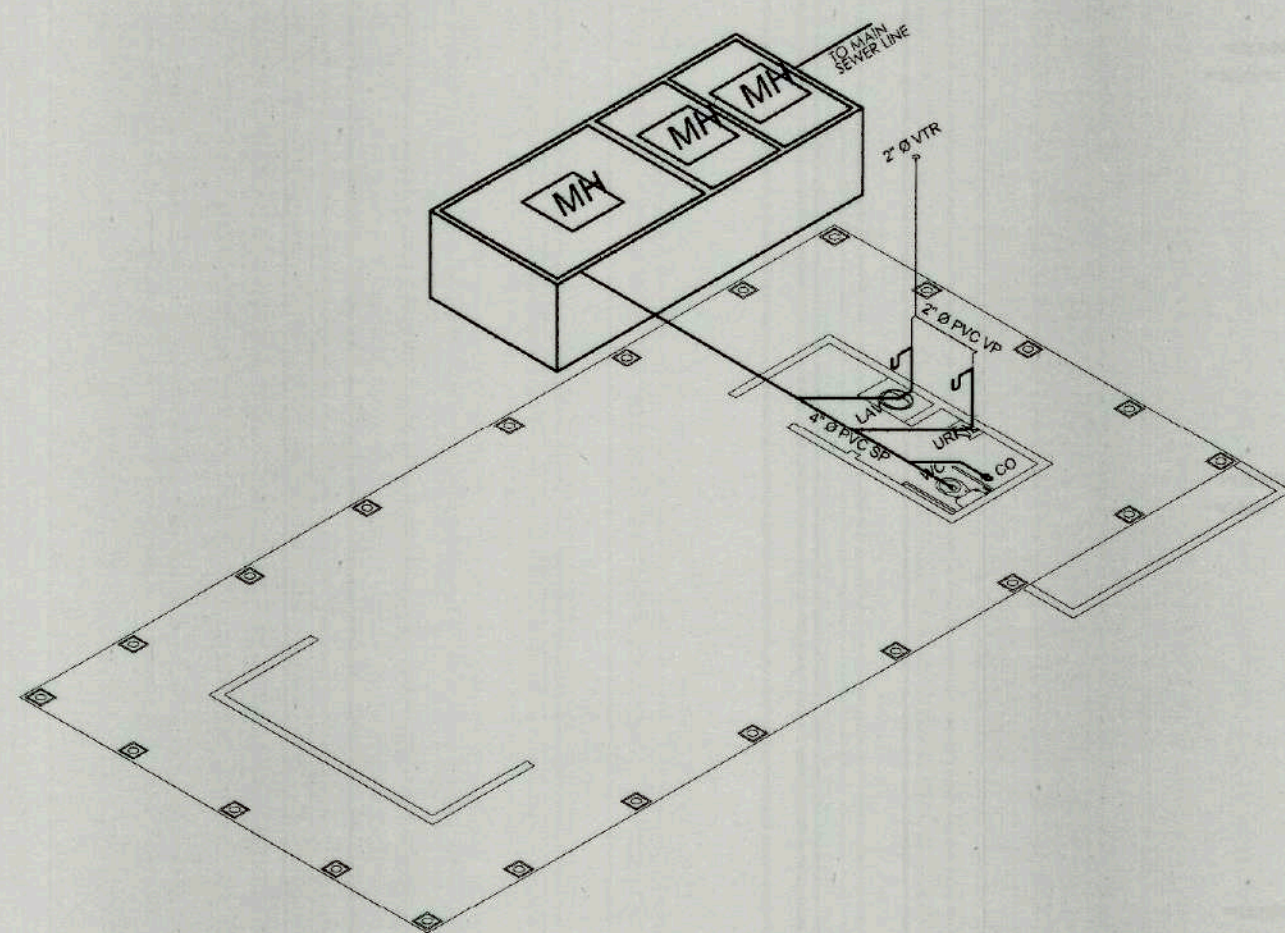

2 SEWER AND VENT LINE ISOMETRIC LAYOUT
P-3 SCALE 1:100

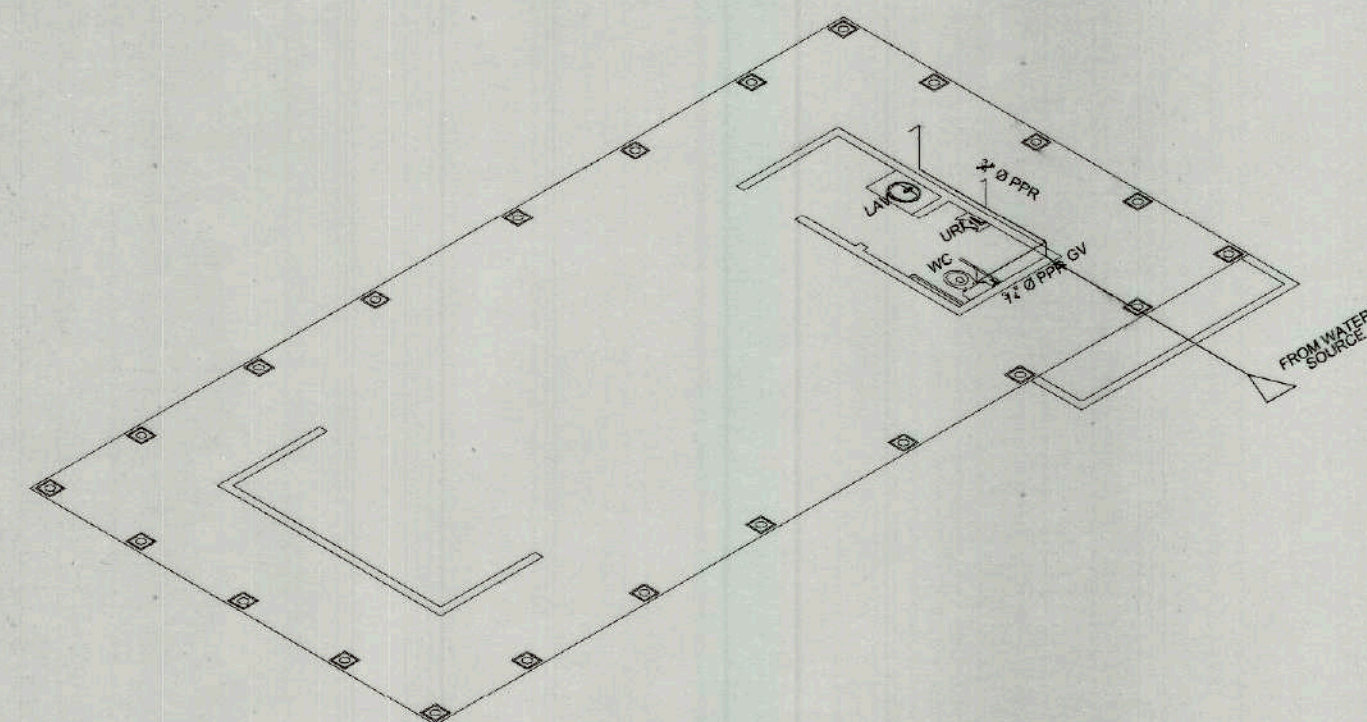

4 WATER LINE ISOMETRIC LAYOUT
P-3 SCALE 1:100

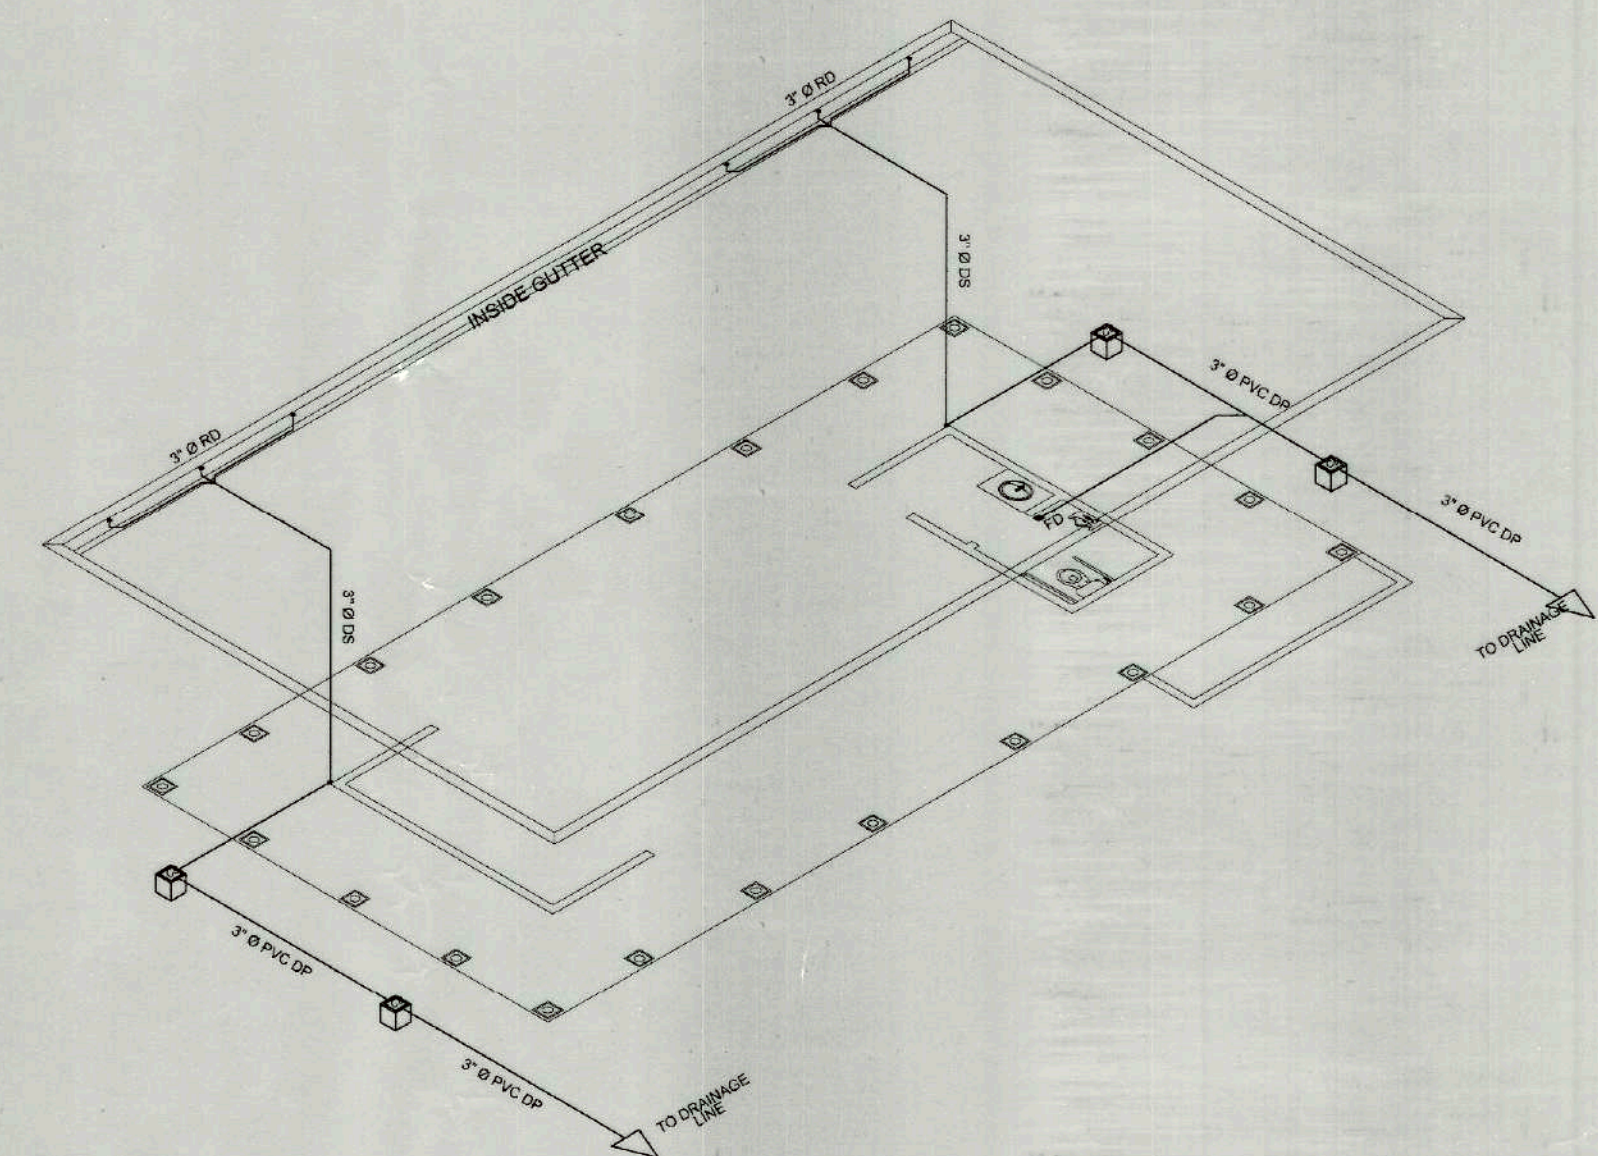


6 DRAINAGE LINE ISOMETRIC LAYOUT
P-3 SCALE 1:100

PREPARED IN: Republic of the Philippines OFFICE OF THE CITY ENGINEER'S 4TH FLOOR, CITY ENGINEERS OFFICE, A. PICHON ST., DAVAO CITY PROGRAMMING & DESIGN DIVISION	PROJECT TITLE: PANUNDO: A WAY OF LIFE, INHERITED PRESERVATION OF THE UNWAVERING LEGACY OF CULTURAL AND SUSTAINABLE TOURISM OF THE DAVAO CITY KADAYAWAN VILLAGE LOCATION: RAMON MAGSAYSAY AVE., BRGY. 32-D, POBLACION DISTRICT, DAVAO CITY, DAVAO DEL SUR	PREPARED BY: KEANNA MARIE V. QUEJADA CIVIL ENGINEER / MASTER PLUMBER	CHECKED BY: LENITTE L. QUITAIN ENGINEER IV	REVIEWED AND SUBMITTED BY: ARJEAN V. JUMAMBOY HEAD, PROGRAMMING & DESIGN DIVISION	RECOMMENDING APPROVAL: ATTY. JOSEPH DOMINIC S. FELIZARTA, C.E. OFFICER-IN-CHARGE	TIEZA TOURISM INFRASTRUCTURE AND ENTERPRISE ZONE AUTHORITY 6th & 7th FLOORS TOWER-1, DOUBLE DRAGON PLAZA, DOUBLE DRAGON MERIDIAN PARK (MACAPADAL AVENUE CORNER) EDSA-EXTENSION BAY AREA, PASAY CITY 1306	PROJECT EVALUATION AND PLANNING DEPARTMENT: RADY E. ADAME MANAGER PROJECT PLANNING & DESIGN DIVISION	RECOMMENDING APPROVAL: JEFFREY L. MACALALAD MANAGER PROJECT EVALUATION & PLANNING DEPARTMENT	APPROVED BY: GREGORY A. OLLER ASSISTANT CHIEF OPERATING OFFICER ARCHITECTURAL & ENGINEERING SERVICES SECTOR	MARK T. LAPID CHIEF OPERATING OFFICER	SHEET NUMBER: P3
--	--	---	---	--	---	---	--	--	---	---	----------------------------

R11-25-02

TOTAL QUANTITY OF
LAMP POST:
80 units

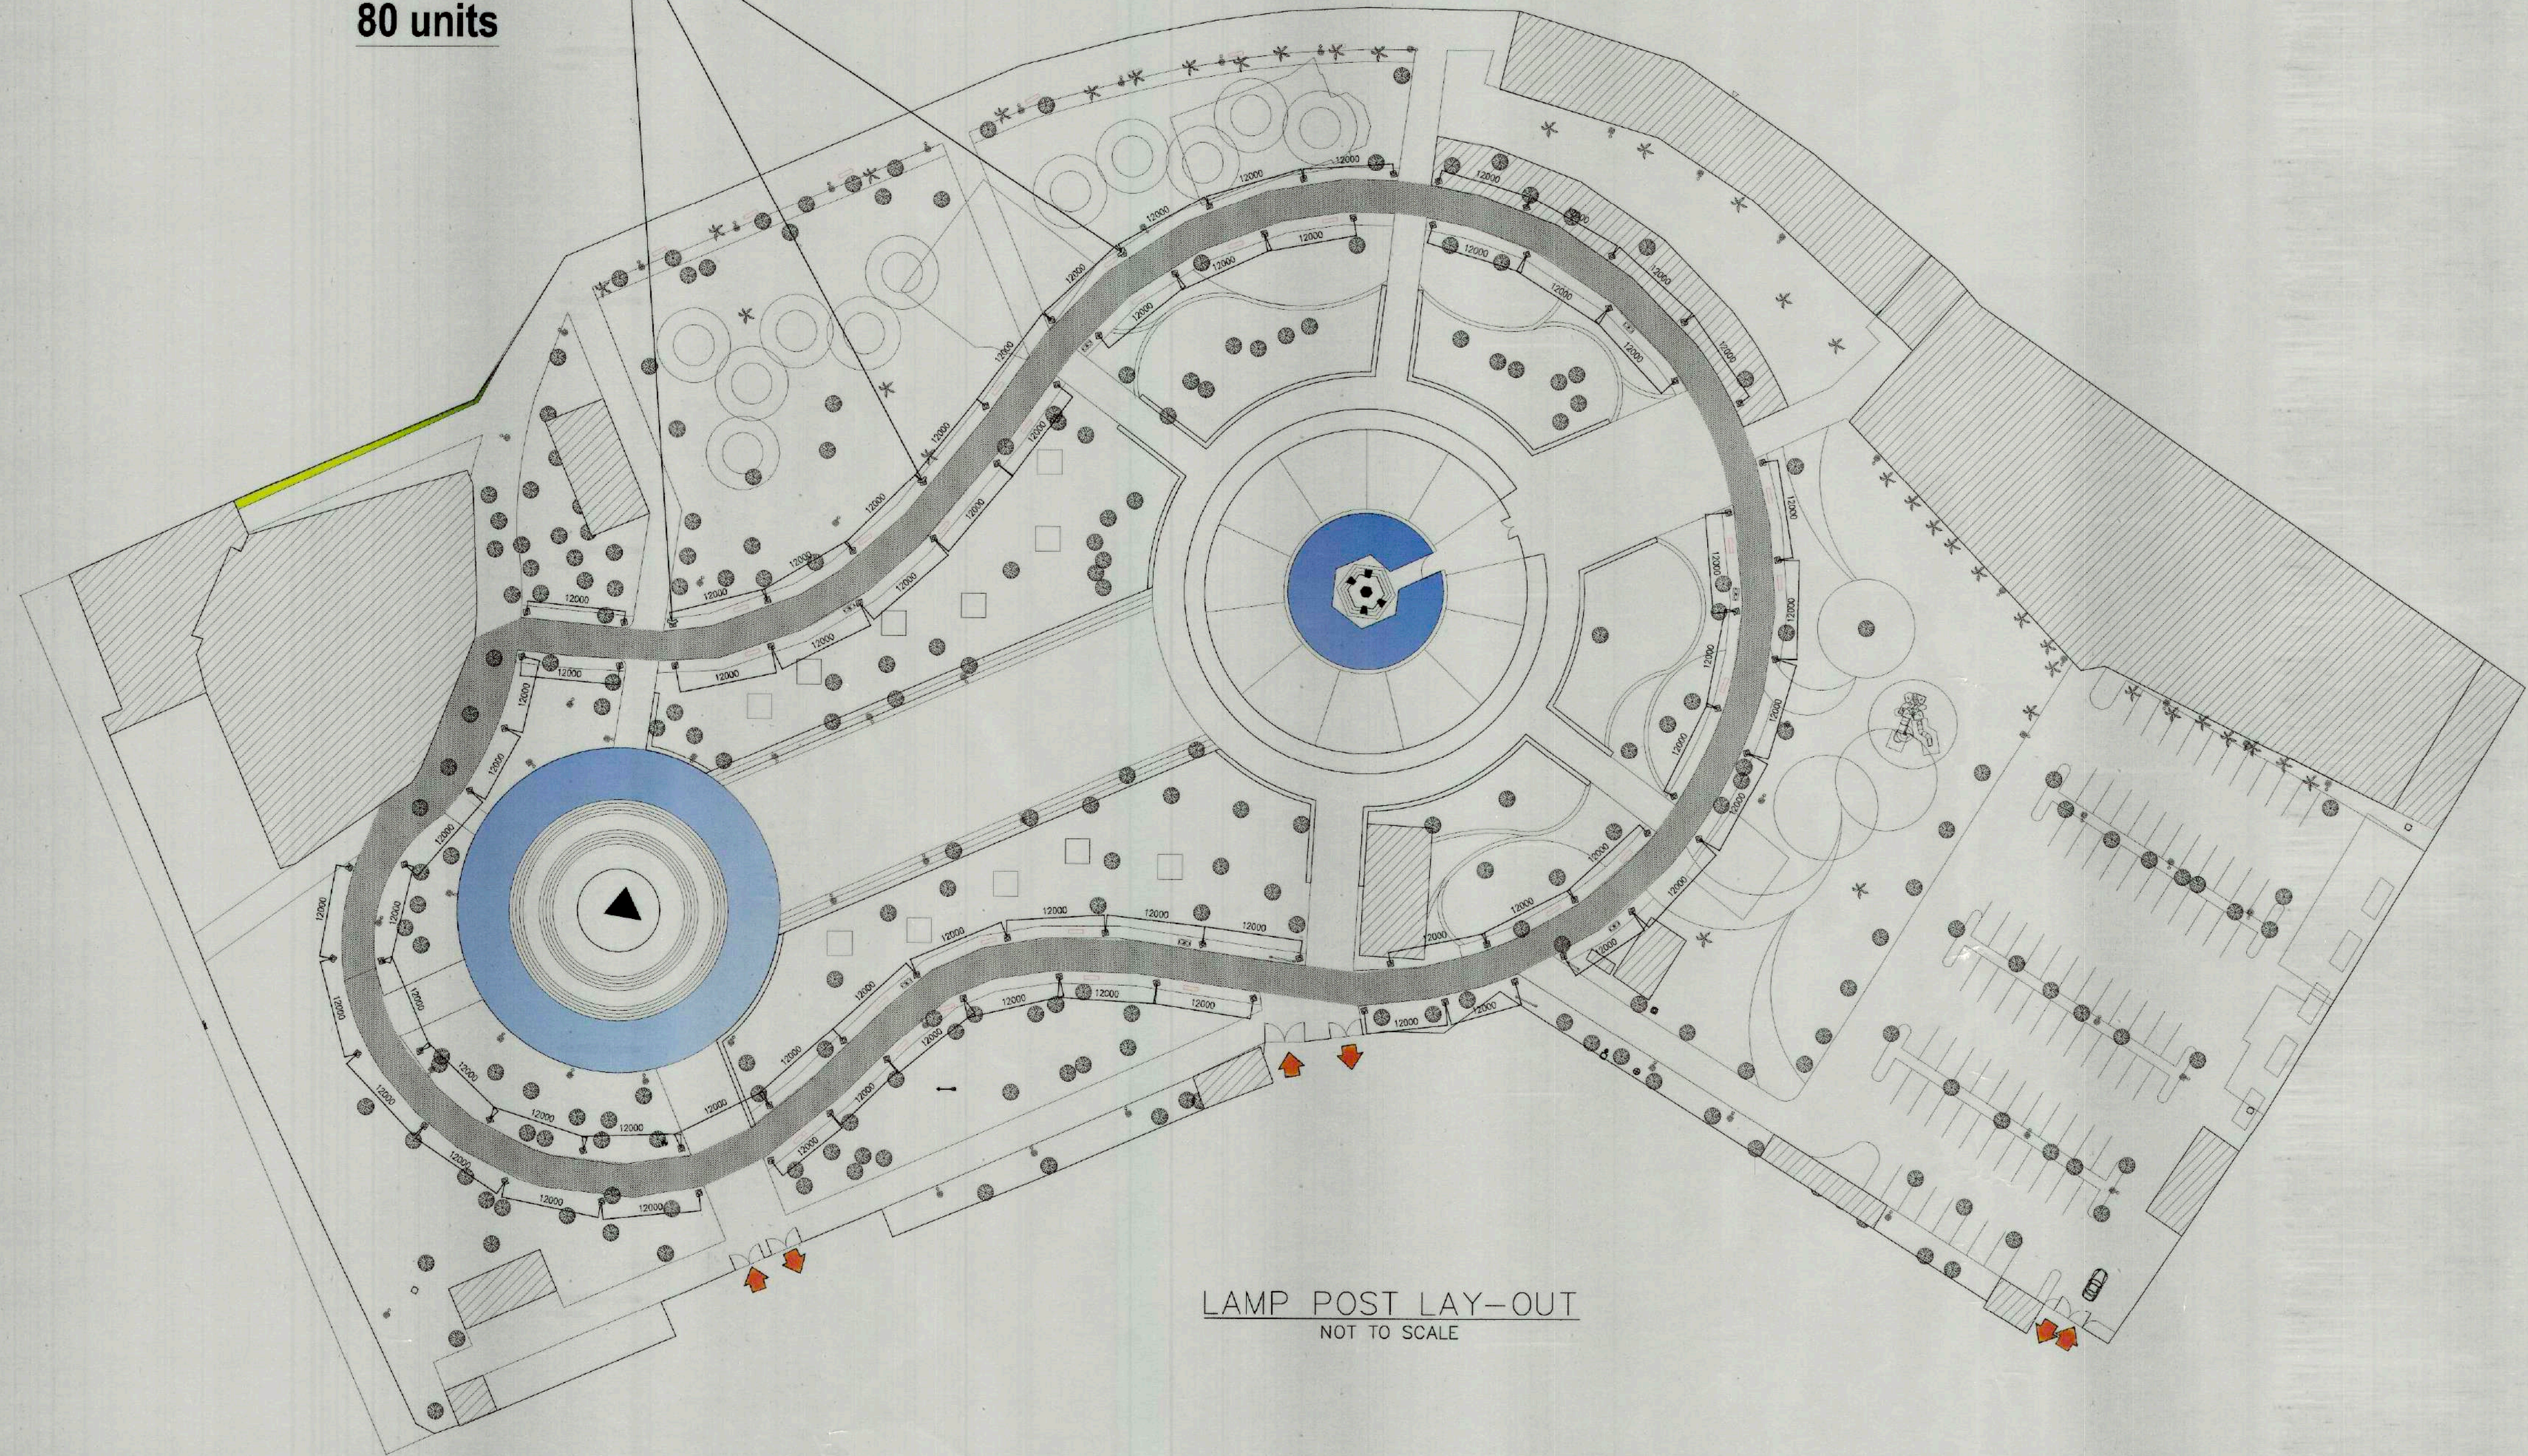

LAMP POST LAY-OUT
NOT TO SCALE

PREPARED IN: Republic of the Philippines OFFICE OF THE CITY ENGINEER'S 4TH FLOOR, CITY ENGINEER'S OFFICE, A. PICHON ST., DAVAO CITY PROGRAMMING & DESIGN DIVISION	PROJECT TITLE: PANUNOD: A WAY OF LIFE, INHERITED PRESERVATION OF THE UNWAVERING LEGACY OF CULTURAL AND SUSTAINABLE TOURISM OF THE DAVAO CITY KADAYAWAN VILLAGE LOCATION: RAMON MAESAYSAY AVE., BRGY. 32-D, POBLACION DISTRICT, DAVAO CITY, DAVAO DEL SUR	PREPARED BY: RICHARD DEAN G. GUSTILO ELECTRICAL ENGINEER II	CHECKED BY: EDELYN S. LAPUZ ENGINEER II	REVIEWED AND SUBMITTED BY: ARJEAN V. JUMAMOY HEAD, PROGRAMMING & DESIGN DIVISION	RECOMMENDING APPROVAL: ATTY. JOSEPH DOMINIC S. FELIZARTA, C.E. OFFICER IN-CHARGE	 TIEZA TOURISM INFRASTRUCTURE AND ENTERPRISE ZONE AUTHORITY 6th & 7th FLOORS TOWER-1, DOUBLE DRAGON PLAZA, DOUBLE DRAGON MERIDIAN PARK MACAPAGAL AVENUE CORNER EDSA EXTENSION DAY AREA, PASAY CITY 1308	PROJECT EVALUATION AND PLANNING DEPARTMENT: RADY E. ADAME MANAGER PROJECT PLANNING & DESIGN DIVISION JEFFREY L. MACALALAD MANAGER PROJECT EVALUATION & PLANNING DEPARTMENT	RECOMMENDING APPROVAL: GREGORY A. OLLER ASSISTANT CHIEF OPERATING OFFICER ARCHITECTURAL & ENGINEERING SERVICES SECTOR	APPROVED BY: MARK T. LAPID CHIEF OPERATING OFFICER	SHEET NUMBER: E1
---	--	--	--	---	---	---	--	---	---	----------------------------

R11-25-02

ALL ELECTRICAL WORK SHALL BE DONE IN ACCORDANCE WITH THE PROVISIONS OF THE LATEST EDITION OF THE PHILIPPINE ELECTRICAL CODE EXISTING APPLICABLE ORDINANCES, LAWS AND REGULATIONS OF THE NATIONAL BUREAU OF FIRE PROTECTION AND THE LOCAL POWER COMPANY.

2.5% OF SERVICE POWER SUPPLY TO BE USED SHALL BE SINGLE-PHASE, TWO-WIRE WITH NEUTRAL, 200V, 60 HZ.

3. THE CONTRACTOR SHALL VERIFY AND GROUND THE ACTUAL LOCATION OF SERVICE ENTRANCE FOR CONNECTION TO THE POWER COMPANY'S SERVICE POINT.

4. UNLESS OTHERWISE SPECIFIED, THE MINIMUM SIZES OF WIRE AND GALVANIZED RIGID CONDUIT TO BE USED SHALL BE AS FOLLOWS: TYPE AND SIZE NOMINAL, RESPECTIVELY, LESS THAN ALL ELECTRICAL WIRING SHALL BE COLORED - GREEN.

5. ALL LIGHTING OUTLET HOME RUNS SHALL BE WIRED WITH NOT LESS THAN 20" IN SIZE AND CONDUIT SHALL BE NOT LESS THAN 1 1/2" IN SIZE.

6. WHEREVER REQUIRED AND NECESSARY, PULL OR JUNCTION BOXES SHALL BE INSTALLED AT CONVENIENT AND ACCESSIBLE LOCATION, ALTHOUGH SUCH BOXES ARE NOT SHOWN ON THE PLAN, FOLLOW STANDARD PRACTICES OF THE LATEST EDITION OF THE PHILIPPINE ELECTRICAL CODE.

7. ALL NON-CURRENT CARRYING METAL PARTS OF ELECTRICAL EQUIPMENT SHALL BE PROPERLY GROUNDING IN ACCORDANCE WITH THE PROVISIONS IN ARTICLE 2.50 "GROUNDING" PHILIPPINE ELECTRICAL CODE, VOLUME 1, 2009.

8. ALL MATERIALS TO BE USED SHALL BE BRAND NEW AND OF THE APPROVED TYPE FOR THE ENTIRE ELECTRICAL INSTALLATION SHALL BE USED.

9. STANDARD TYPE OF ACCESSORIES, SPLINDS, DEVICES, TERMINATIONS AND OTHER APPURTENANCES FOR THE ENTIRE ELECTRICAL INSTALLATION SHALL BE USED.

10. ALL WALL OUTLETS SHALL BE INSTALLED AT THE FOLLOWING HEIGHTS ABOVE THE FINISHED FLOOR LEVEL UNLESS NOTED IN THE PLANS.

11. WALL SWITCHES SHALL BE 4'6" ABOVE FINISHED FLOOR.

12. WALL CONVENIENCE OUTLETS AT 300MM OR 100MM ABOVE WORKTABLE/COUNTER

13. WALL FAN OUTLET AT CONVENIENT HEIGHT

14. ALL ELECTRICAL WORK SHALL BE DONE IN ACCORDANCE WITH THE DESIGN AND UNDER THE SUPERVISION OF A DAILY REGISTERED ELECTRICAL ENGINEER OR PROFESSIONAL ELECTRICAL ENGINEER.

LEGENDS:		
□	SW LED RECESSED PNLIGHT (DAYLIGHT)	 PANELBOARD
□	TWO GANG, UNIVERSAL TYPE CONVENIENCE OUTLET	 CIRCUIT BREAKER (WITH RATING)
So	SWITCH WITH LETTER CORRESPONDING TO NUMBER OF DANCE	 CIRCUIT HOMERUN


CIRCUIT NUMBER	LOAD DESCRIPTION	QUANTITY	VOLTAGE	POWERSOURCE	CURRENT	AMPERE TYP	WIRE TYPE	WIRE SIZE	INSTALLATION CAPACITY (MIL)	SIZE OF WIRE	SIZE OF RACEWAY
1	LIGHTING OUTLET	20	230	120	0.82	KMAY	SEAF	#16	10KMIC	1-NEAT 2-2MM ² TRMR CUB INH 1-NEAT 2-2MM ² TRMR CUBS ISO	1 set of 15mmx Pvc
2	LIGHTING OUTLET	20	230	120	0.82	KMAY	SEAF	#16	10KMIC	1-NEAT 2-2MM ² TRMR CUB INH 1-2MM ² TRMR CUBS ISO	1 set of 15mmx Pvc
3	SPACE		230								
4	SPACE		230								
	TOTAL			240	1.91						

TOTAL LOAD CURRENT

$$I_T = \frac{3P_{TTL}}{230} + (0.25 \times \text{HIGHEST MOTOR LOAD})$$
$$I_T = \frac{240 \text{ VA}}{230}$$
$$I_T = 1.0435$$
$$I_T = 1.044$$

MAIN PROTECTION
 $I_{ca} = 1.30 \times I_f$
 $I_{ca} = 1.30 \times 1.0435$
 $I_{ca} = 1.3652$
 $I_{ca} = 1.57A$
 Use: 40AT/100AF, 2P
 10KAIC MCCB

MAIN	
240	1
240	1
240	1
240	1
110	1
110	1

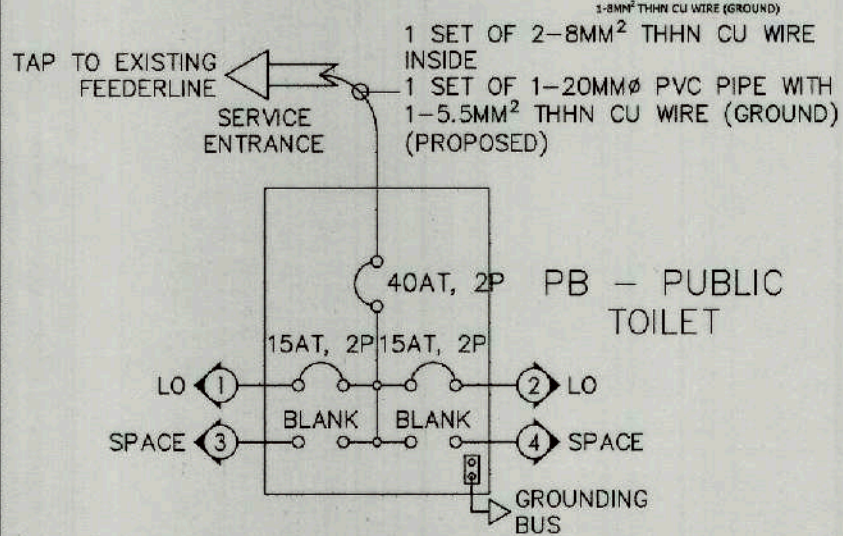



CROBT NUMBER	LOAD DESCRIPTION	QUANTITY	VOLTS	AMPS	CURRENT	APPROX. TRIP	APPROX. TRIP	INTERLOCKING CABLE (INCH.)	SIZE OF WIRE	SIZE OF PIPE
1	LIGHTING OUTLET	26	220	330	6.9	15AT	35AT	2	100C	1-rod of 2" 1/2" THRU C-100
2	LIGHTING OUTLET	18	220	144	6.5	15AT	35AT	2	100C	1-rod of 2" 1/2" THRU C-100
3	COMMUNICATING UNIT	6	220	1,080	4.9	20AT	35AT	1	100C	1-rod of 2" 1/2" THRU C-100
4	2BP AIR FEEDER	1	220	1,492	6.9	30AT	35AT	1	100C	1-rod of 2" 1/2" THRU C-100
5	2BP AIR FEEDER	1	220	1,492	6.9	30AT	35AT	1	100C	1-rod of 2" 1/2" THRU C-100
6	IPICE	250								
TOTAL				4,616	15.20					

TOTAL LOAD CURRENT


$$I_T = \frac{S_{\text{TOTAL}}}{230} + (0.25 \times \text{HIGHEST MOTOR LOAD})$$
$$I_T = \frac{4,416\text{VA}}{230} + (0.25 \times 6.49\text{A})$$
$$I_T = 20.821\text{A}$$
$$I_T = 20.82\text{A}$$

MAIN PROTECTION
 $I_{cn} = 1.50 \times I_f$
 $I_{cn} = 1.50 \times 20.8217$
 $I_{cn} = 31.2326$
 $I_{cn} = 31.23A$
 Use: 60AT/100AF, 2P
 10kAIC MCCB


MAIN	
$I_{CQ} = 1$	
$I_{CQ} = 1$	
$I_{CQ} = 2$	
$I_{CQ} = 2$	
Use: 1	

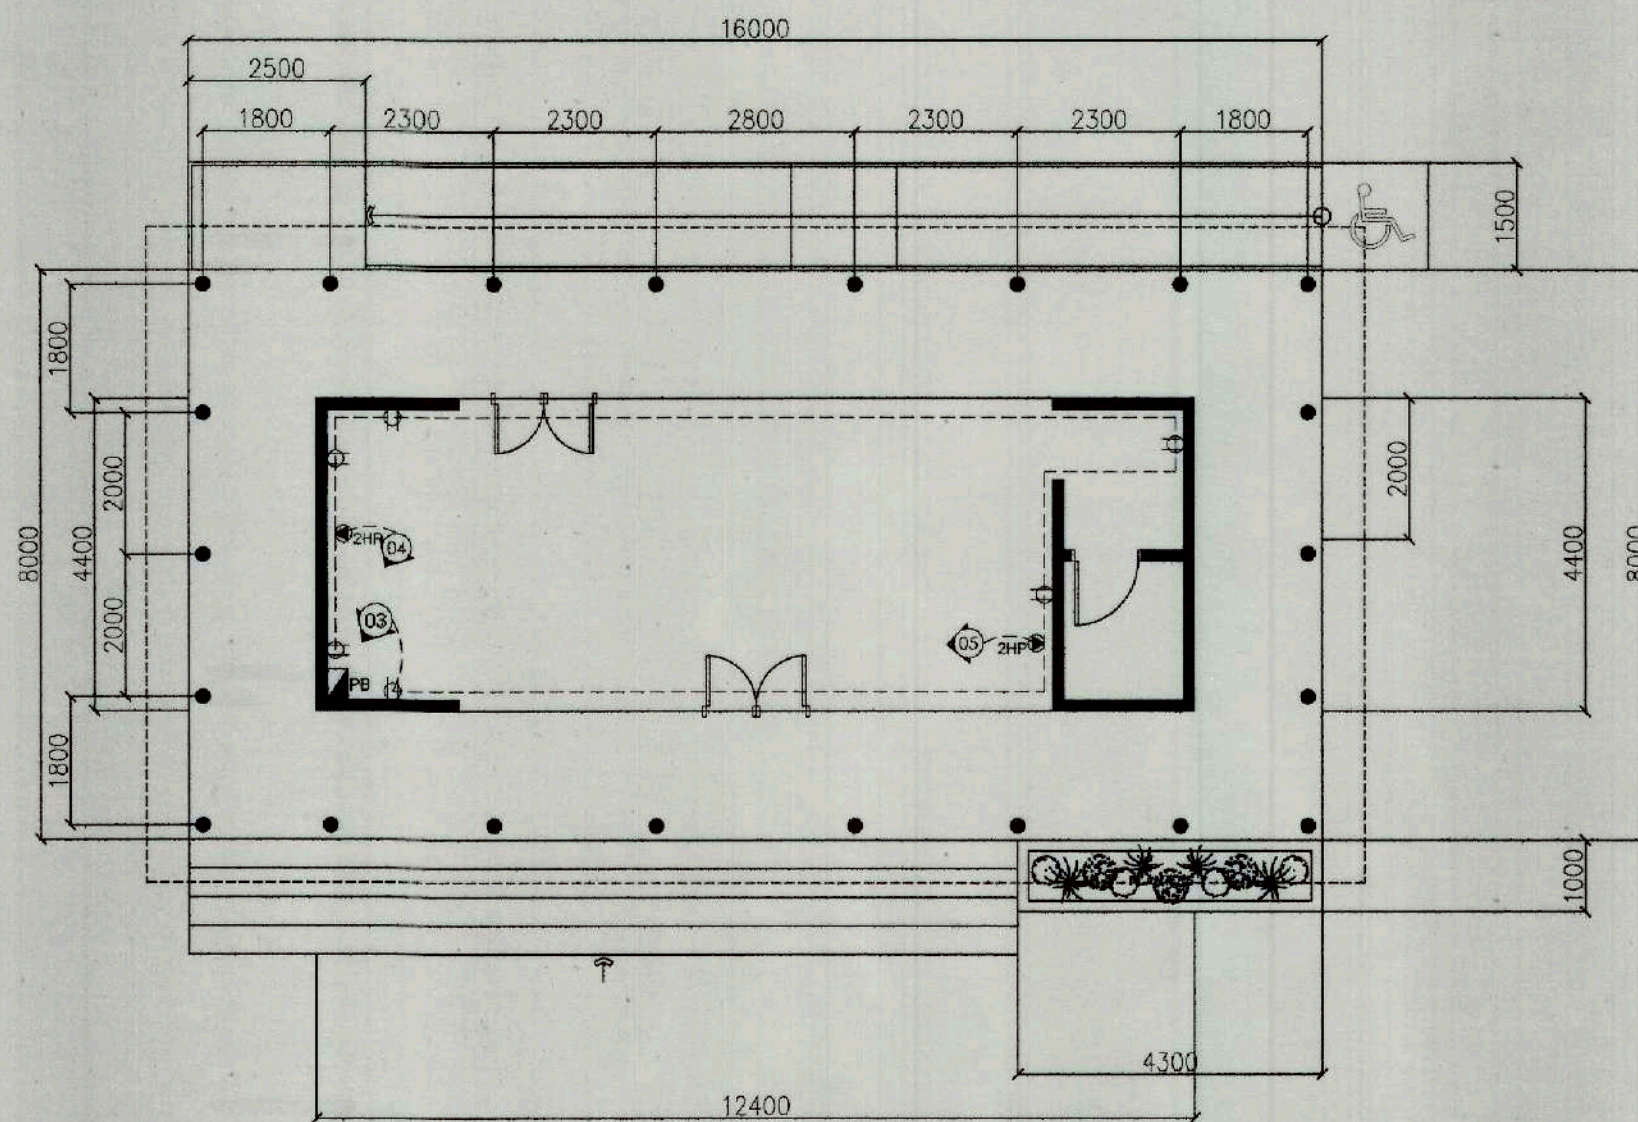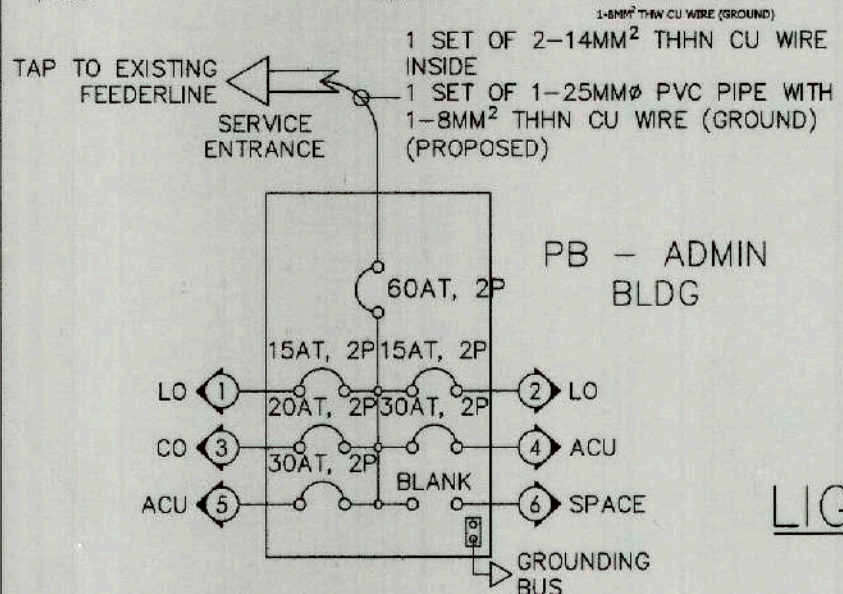


POWER OUTLET LAYOUT (ADMIN BLDG)
NOT TO SCALE

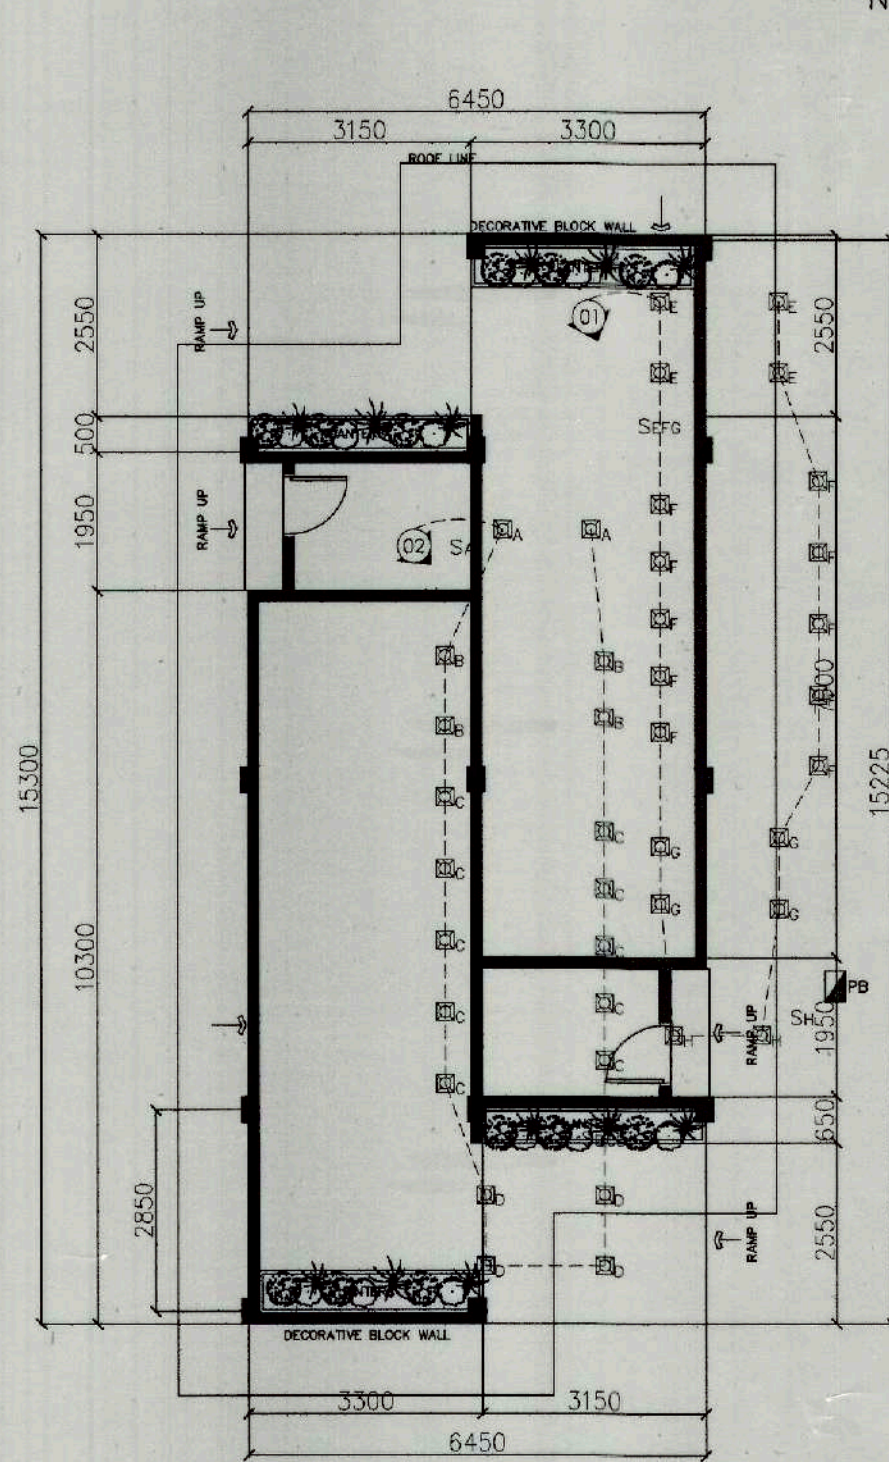

LIGHTING OUTLET LAYOUT (PUBLIC TOILET)
NOT TO SCALE

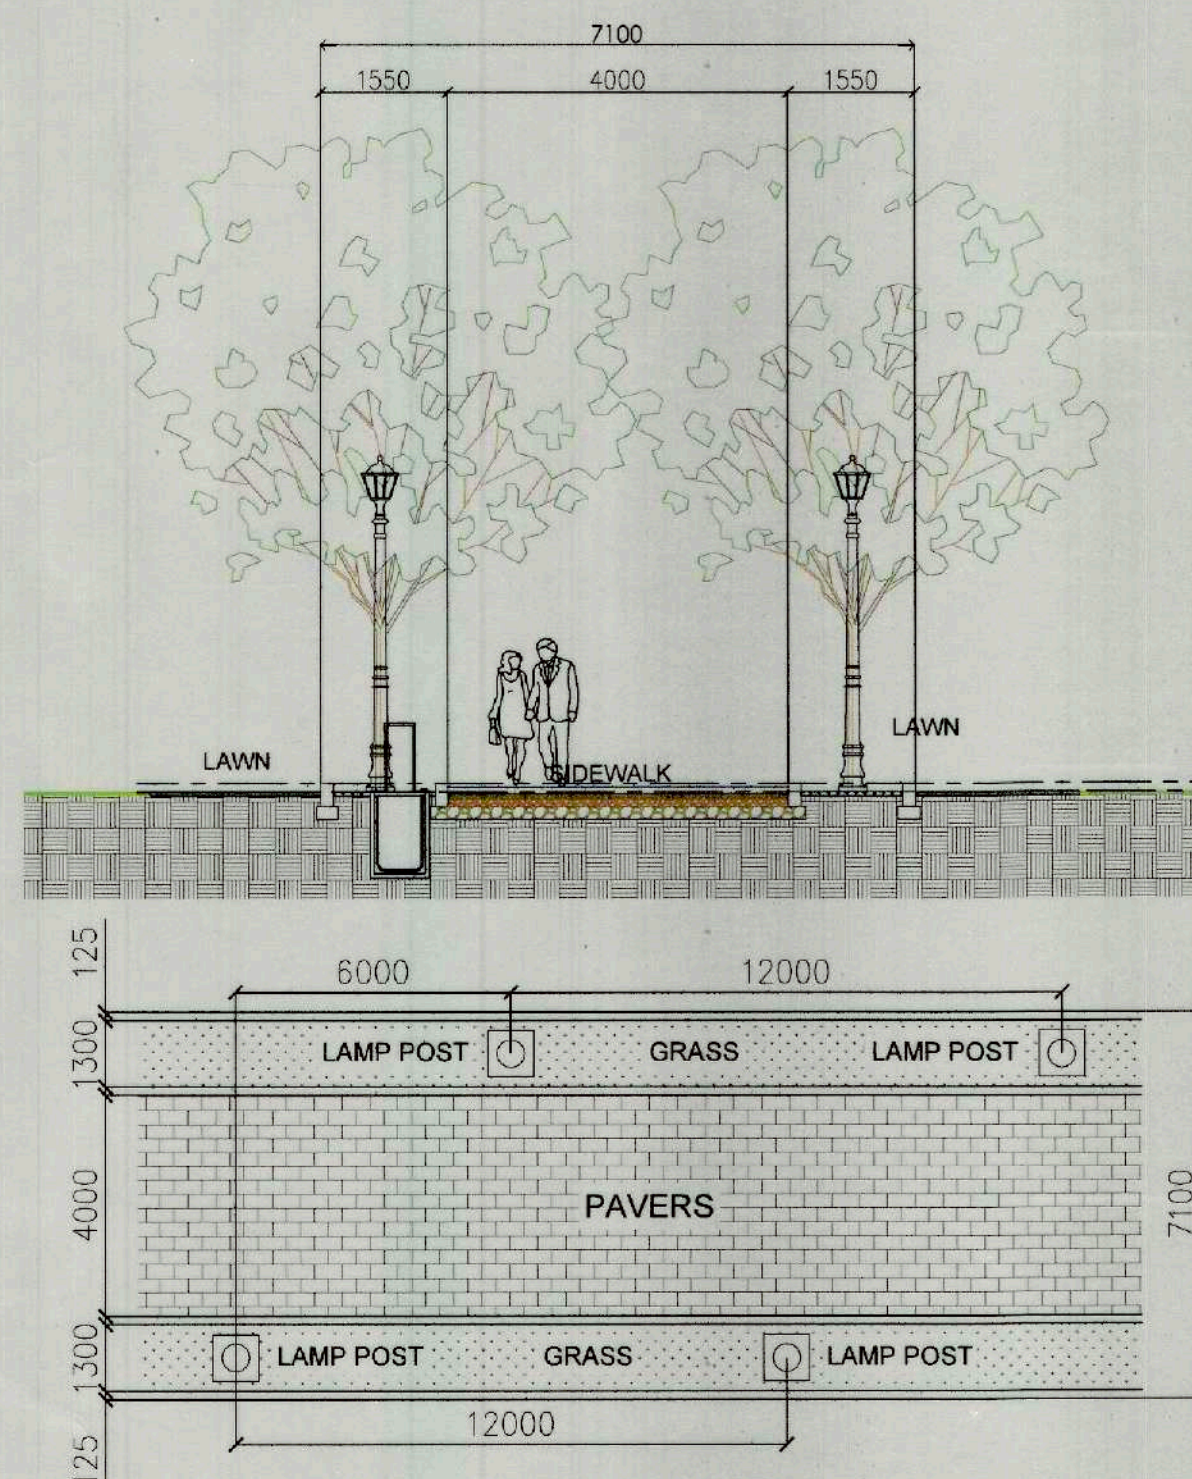

LAMP POST LAY-OUT
NOT TO SCALE

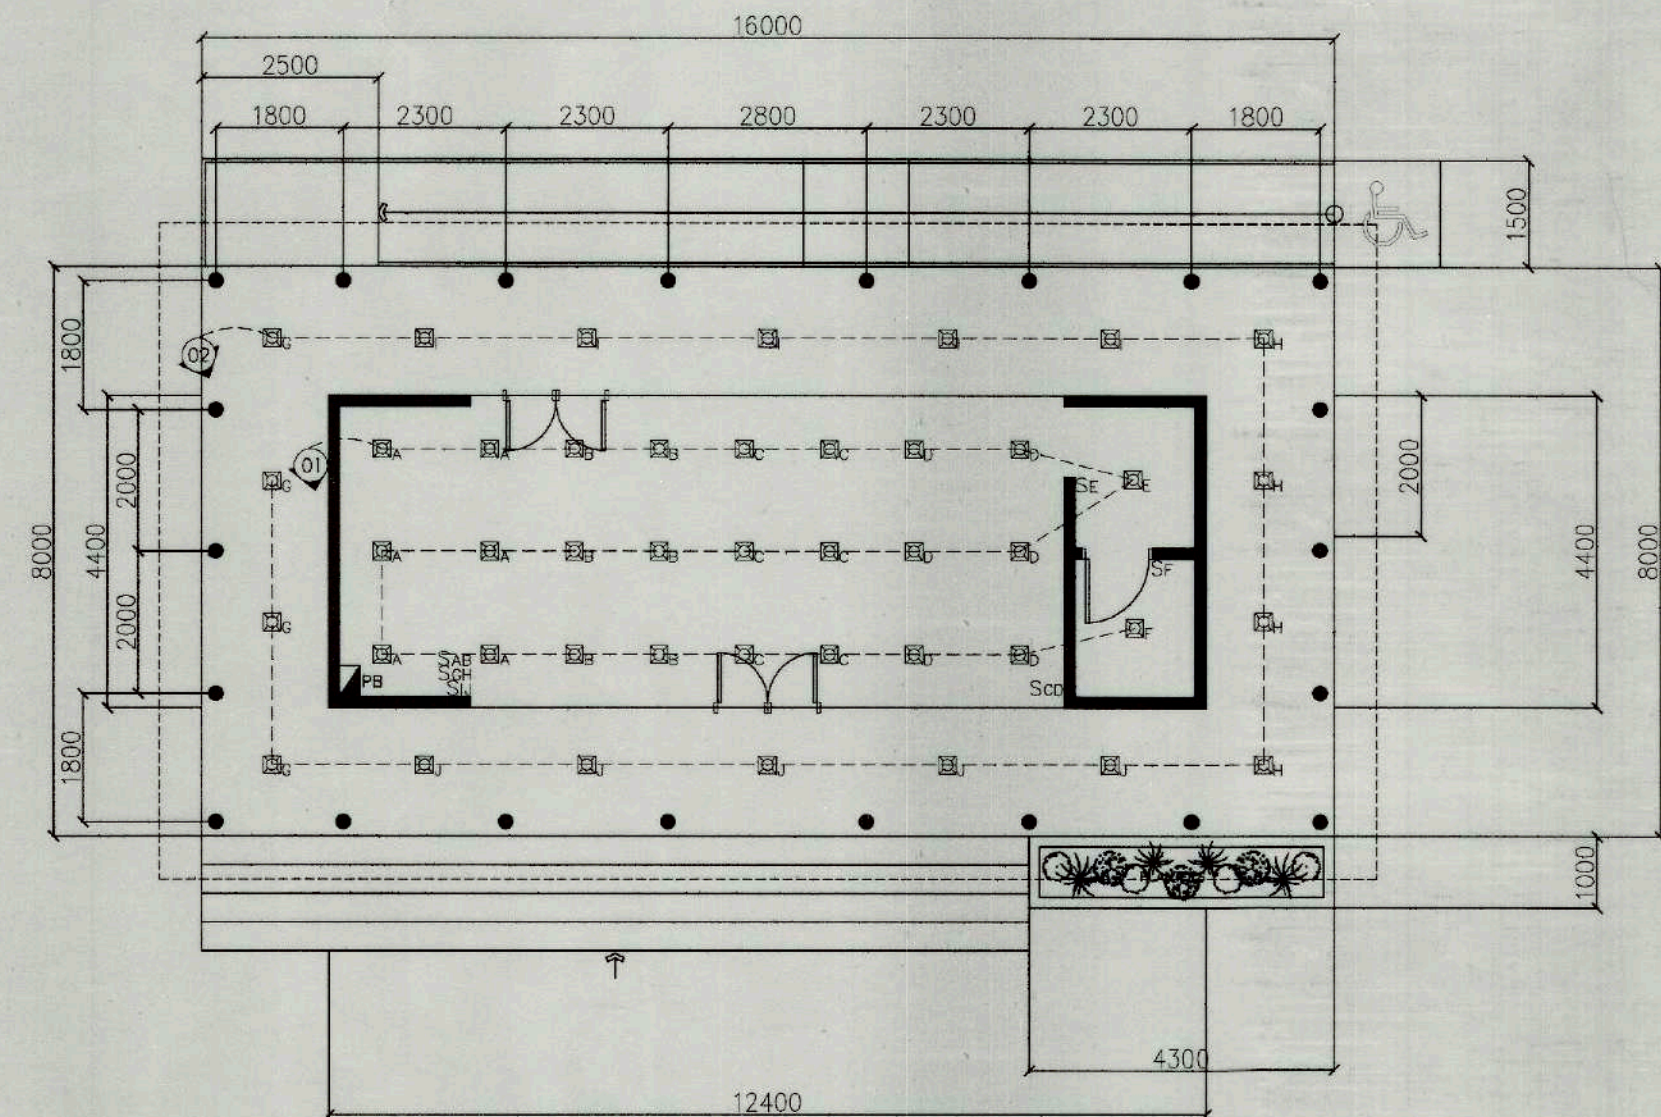

LIGHTING OUTLET LAYOUT (ADMIN BLDG)
NOT TO SCALE


LOAD SCHEDULE (P-PARK LIGHTING)						
CKT NO.	LOAD DESCRIPTION	V	W	I	P	PROTECTIVE DEVICE
1	40 x 9w LIGHTING OUTLET	230	360	1.57	2	2P - 15AT - 50AF
2	40 x 9w LIGHTING OUTLET	230	360	1.57	2	2P - 15AT - 50AF
3	SPARE	230	1000	4.35	2	2P - 20AT - 50AF
4	SPARE	230	1000	4.35	2	2P - 20AT - 50AF
	TOTAL		2720	11.84	2	

$$I = (11.84 \times 100\% \text{ D.F.}) + (4.35 \times 25\% \text{ D.F.}) = 12.93 \text{ AMPS}$$


MAIN CONDUCTOR : USE 2-8.0MM² THHN WIRE

8 1-5.5MM² WIRE (G) IN 20MMØ PVC PIPE

MAIN DISCONNECTING MEANS : PROVIDE 2P - 40A1- 50AF, 230V

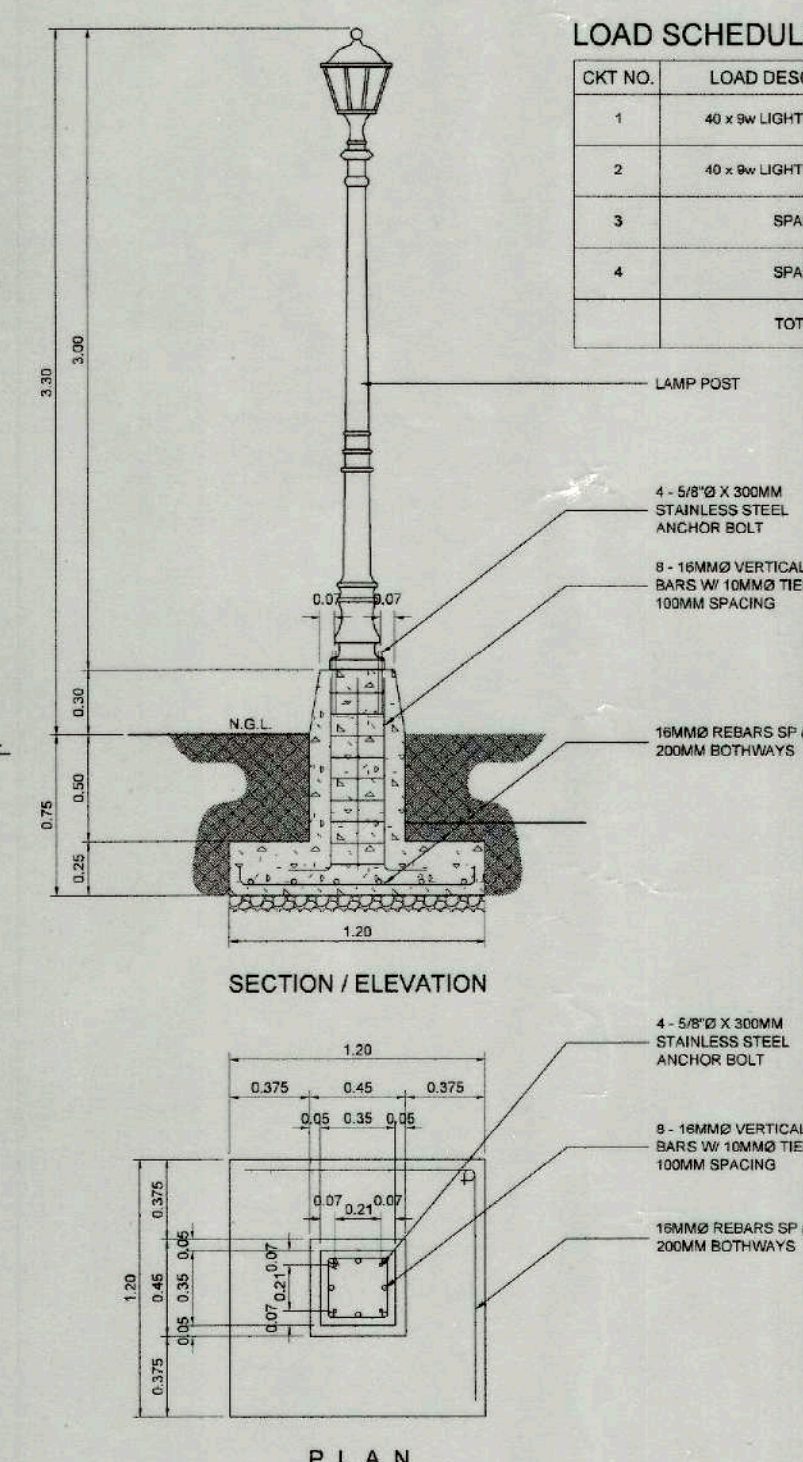


LAMP POST PEDESTAL DETAIL
NOT TO SCALE


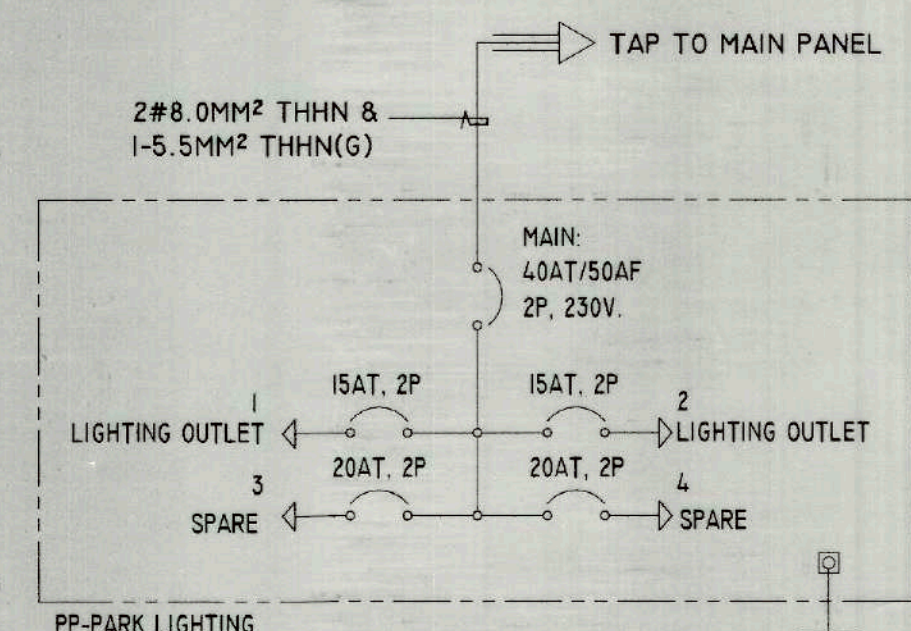


RISER DIAGRAM
NOT TO SCALE


211-25-02

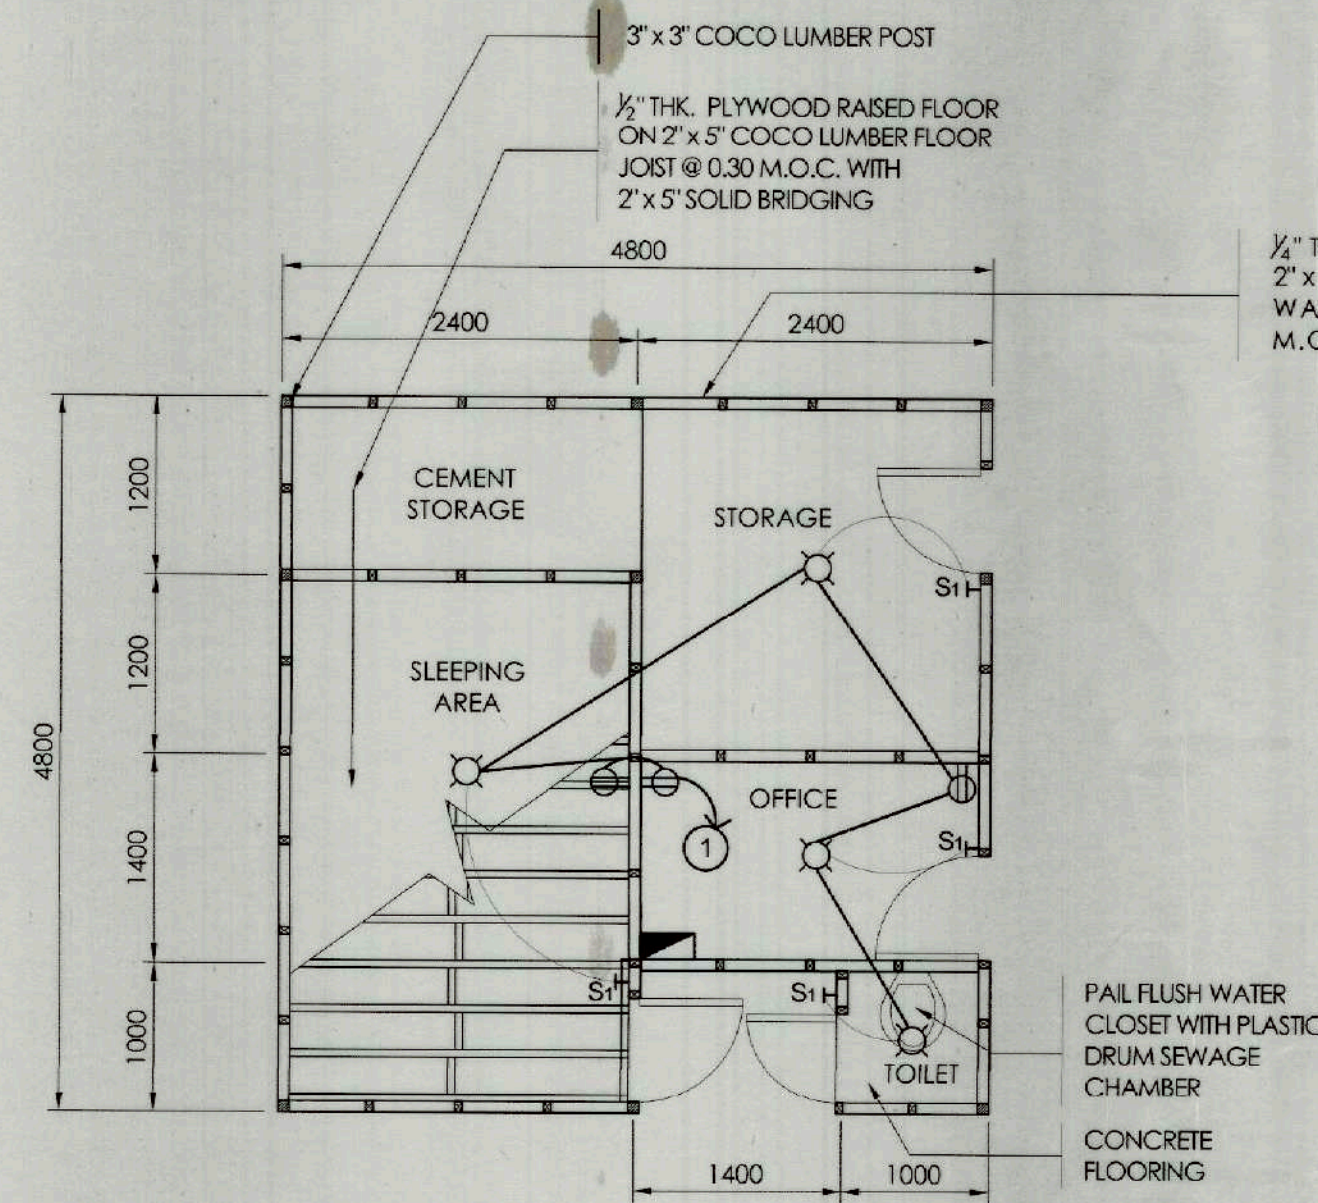

FLOOR PLAN

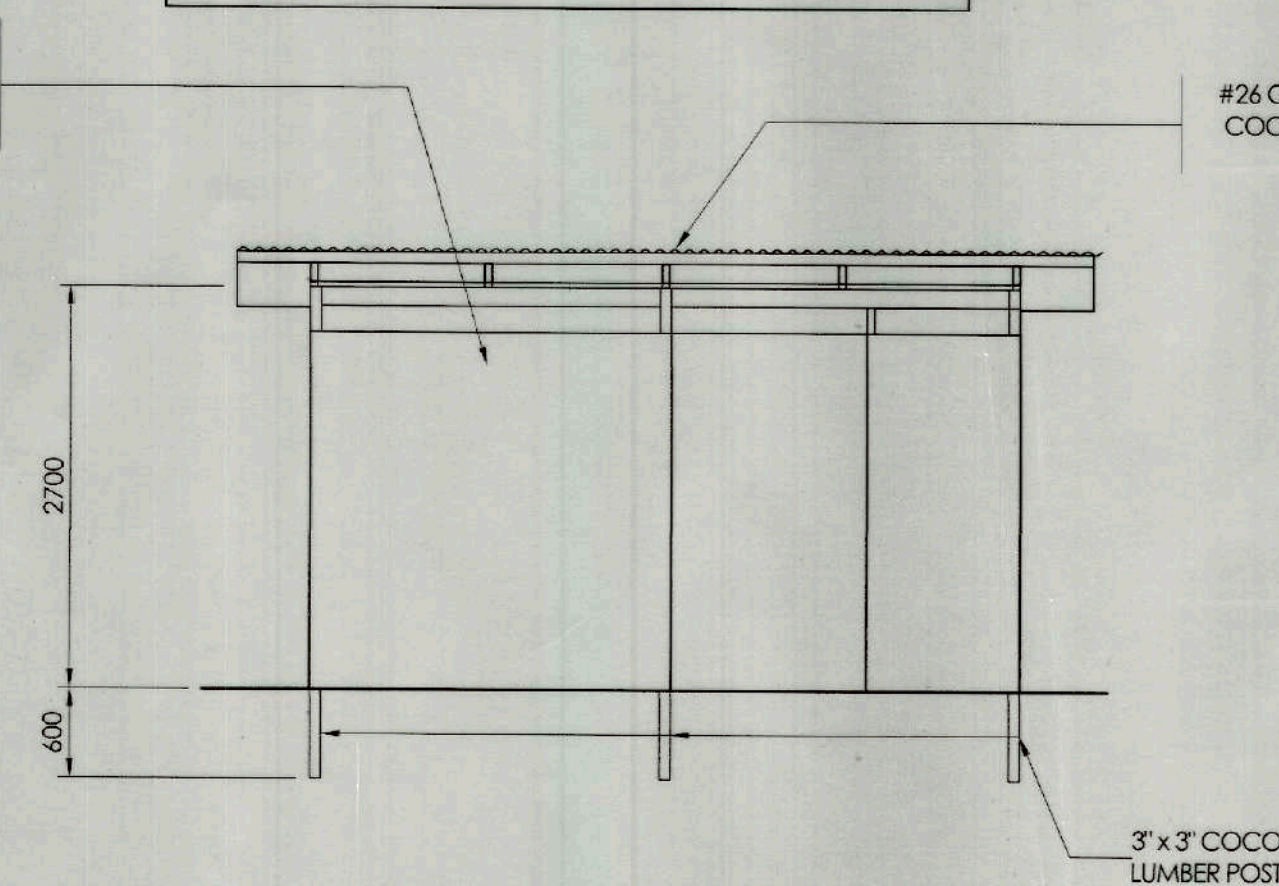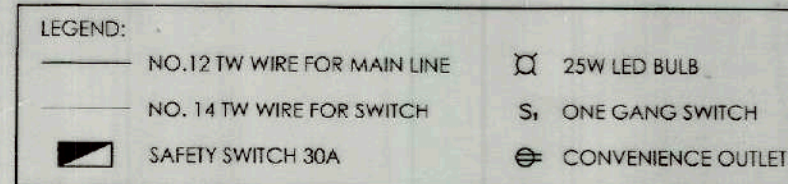


FRONT ELEVATION

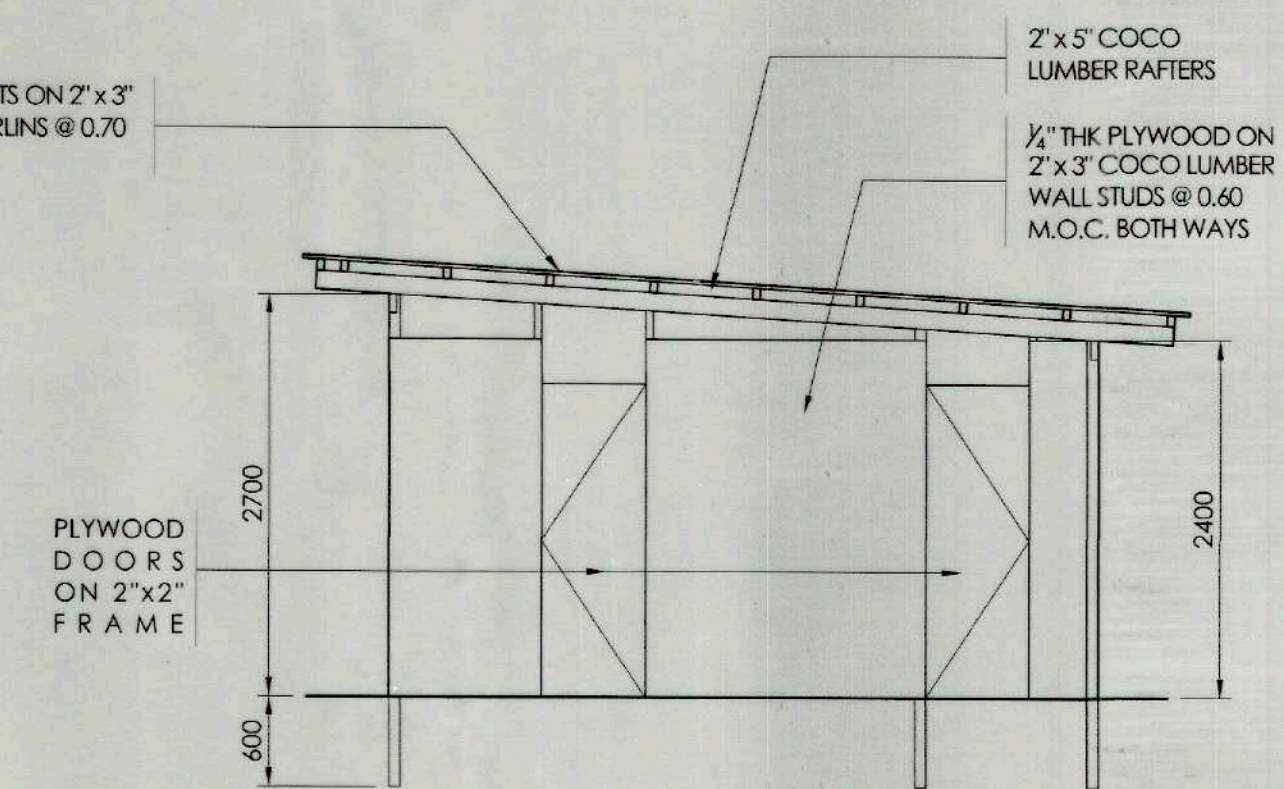


RIGHT SIDE ELEVATION

1 TEMPORARY BARRACKS
TF-1 SCALE 1:50M

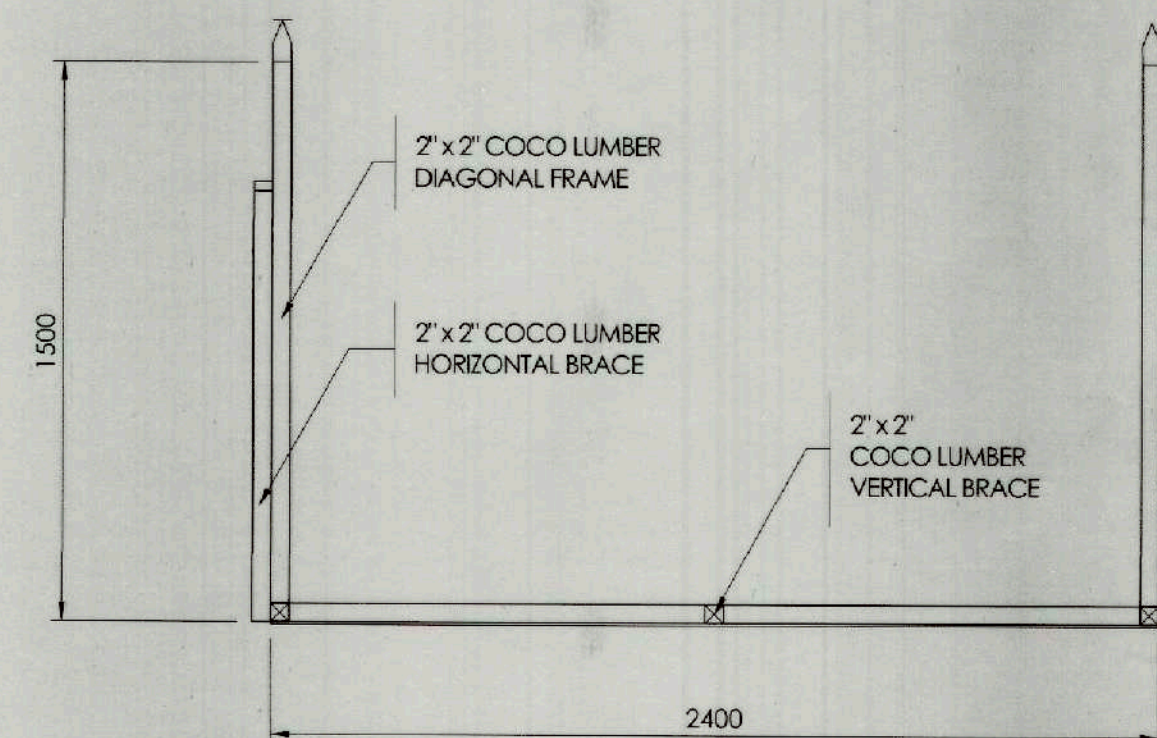

PLAN

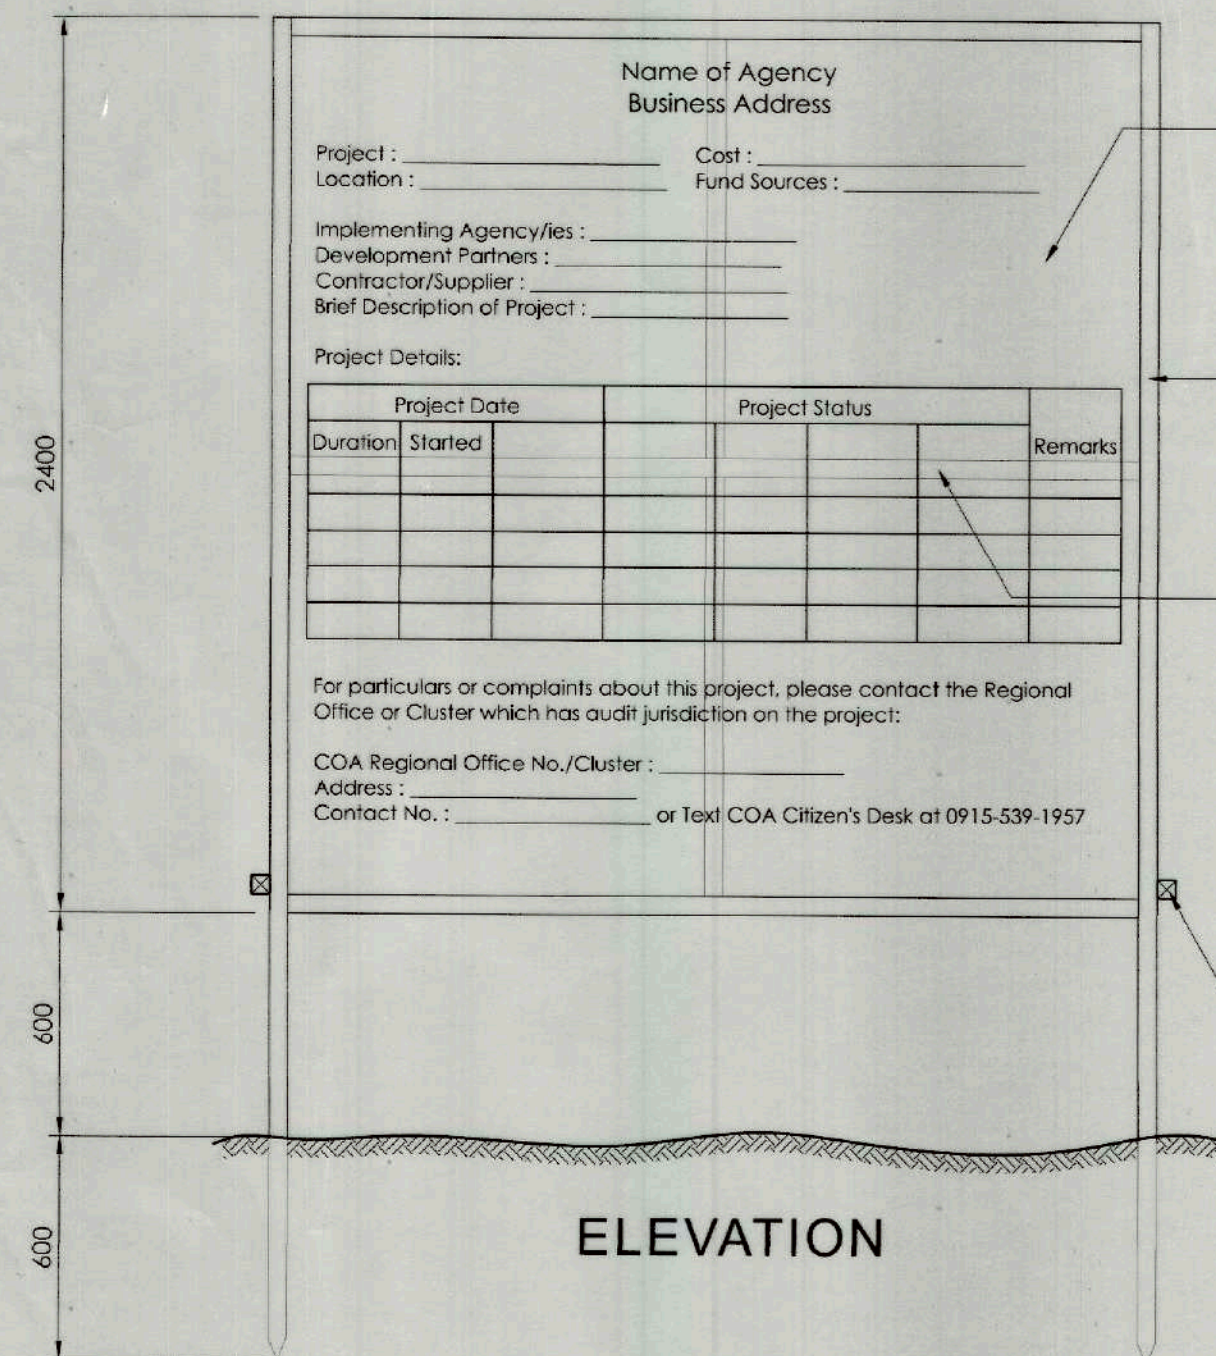

2 PROJECT SIGNAGE
TF-1 SCALE 1:20M


TARPAULIN, WHITE, 8x8 FT.
RESOLUTION: 70dpi
FONT: HELVETICA
FONT SIZE: MAIN INFORMATION - 3"
SUB INFORMATION - 1"
FONT COLOR: BLACK

2"x2" COCOLUMBER
VERTICAL POST

2"x2" COCOLUMBER
HORIZONTAL BRACE

2"x2" COCOLUMBER
DIAGONALFRAME

2"x2"
COCOLUMBER
HORIZONTAL
SUPPORT

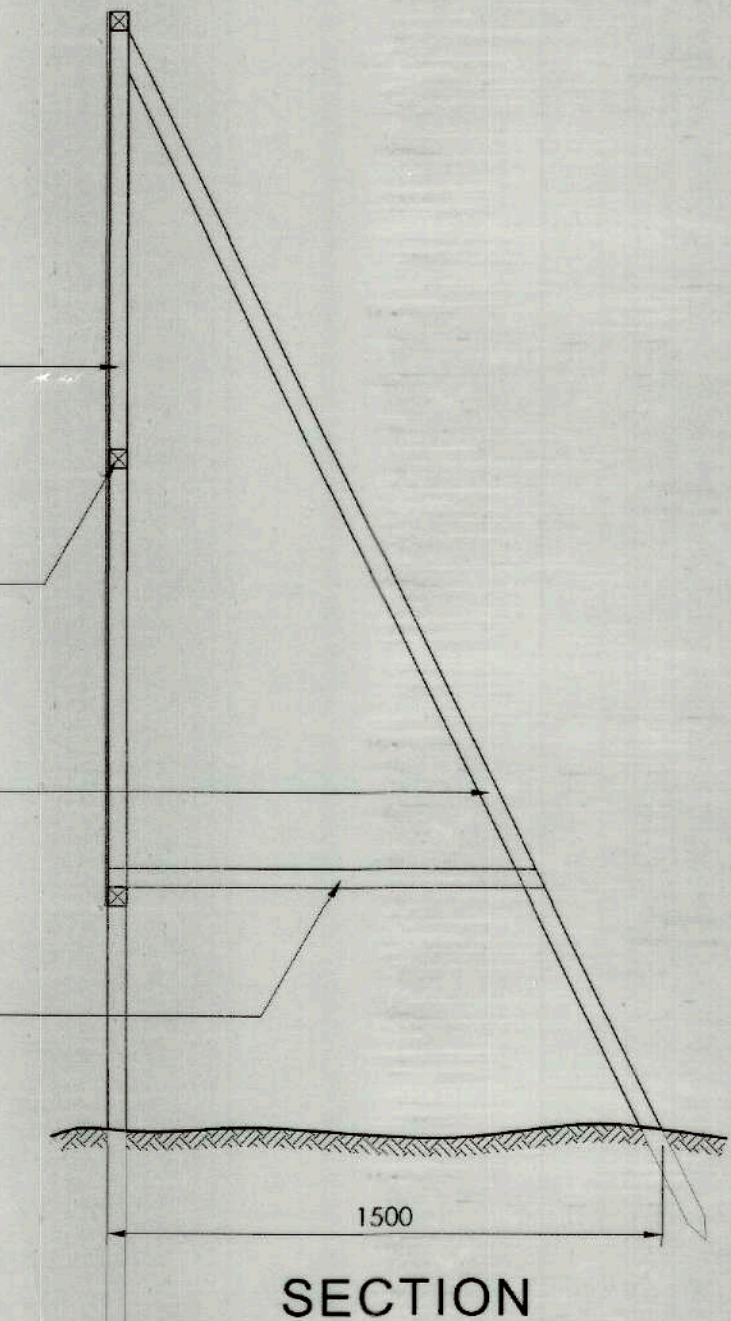

TIEZA
TOURISM INFRASTRUCTURE
AND ENTERPRISE ZONE AUTHORITY
6th & 7th FLR, TOWER 1 DOUBLE DRAGON PLAZA
DOUBLE DRAGON MERIDIAN PARK, MACAPAGAL AVENUE
CORNER EDSA EXTENSION BAY AREA PASAY CITY 1308

PROJECT TITLE/ LOCATION:
**PANUNOD: A WAY OF LIFE, INHERITED
PRESERVATION OF THE UNWAVERING LEGACY OF
CULTURAL AND SUSTAINABLE TOURISM OF THE
DAVAO CITY KADAYAWAN VILLAGE**
RAMON MAGSAYSAY AVE., BRGY. 32-D, POBLACION DISTRICT,
DAVAO CITY, DAVAO DEL SUR

PROJECT EVALUATION AND PLANNING DEPARTMENT

PREPARED BY: **JORGE JR. B. POLINTAN**
DATE: _____

CHECKED BY: **RADY E. ADAME**
MANAGER
PROJECT PLANNING & DESIGN DIVISION

REVIEWED BY: **JEFFREY L. MACALALAD**
MANAGER
PROJECT EVALUATION & PLANNING DEPARTMENT

RECOMMENDING APPROVAL: **GREGORY A. OLLER**
ASSISTANT CHIEF OPERATING OFFICER
ARCHITECTURAL & ENGINEERING SERVICES SECTOR

APPROVED BY: **MARK T. LAPID**
CHIEF OPERATING OFFICER

SHEET CONTENTS:
TEMPORARY BARRACKS
PROJECT SIGNAGE

R.A. 9266

SHEET NO.
TF-1

THIS DRAWING AS INSTRUMENT OF SERVICE IS A PROPERTY OF TIEZA. IT SHALL BE UNLAWFUL TO DUPLICATE OR TO MAKE COPIES OF THIS DOCUMENT WITHOUT THE CONSENT OF TIEZA.